

Align

Remuera Reserve

Community Park Tree Planting Study

[For Information]

13/12/2023

DWG NO.

CCC001C-DRG-LA-100
CCC001C-DRG-LA-101
CCC001C-DRG-LA-102
CCC001C-DRG-LA-103
CCC001C-DRG-LA-104
CCC001C-DRG-LA-105
CCC001C-DRG-LA-106
CCC001C-DRG-LA-107
CCC001C-DRG-LA-108
CCC001C-DRG-LA-109
CCC001C-DRG-LA-110
CCC001C-DRG-LA-111
CCC001C-DRG-LA-112
CCC001C-DRG-LA-113
CCC001C-DRG-LA-114
CCC001C-DRG-LA-115
CCC001C-DRG-LA-116
CCC001C-DRG-LA-117
CCC001C-DRG-LA-118

DESCRIPTION

EXISTING PLANTING
TREE PLANTING ZONES
LOT BOUNDARY CROSS SECTIONS
SHADE STUDY - SUMMER SOLSTICE - 8 AM
SHADE STUDY - SUMMER SOLSTICE - 10 AM
SHADE STUDY - SUMMER SOLSTICE - 12 NOON
SHADE STUDY - SUMMER SOLSTICE - 2 PM
SHADE STUDY - SUMMER SOLSTICE - 4 PM
SHADE STUDY - SUMMER SOLSTICE - 6 PM
SHADE STUDY - WINTER SOLSTICE - 8 AM
SHADE STUDY - WINTER SOLSTICE - 10 AM
SHADE STUDY - WINTER SOLSTICE - 12 NOON
SHADE STUDY - WINTER SOLSTICE - 2 PM
SHADE STUDY - WINTER SOLSTICE - 4 PM
SHADE STUDY - WINTER SOLSTICE - 6 PM
INDICATIVE TREE PLANTING PLAN
EXISTING PLAN
PROPOSED CONCEPT PLAN
TREE PLANTING GUIDELINES



1 1:5000 @ A3





GENERAL NOTES:

1. REFER TO TREE PLANTING GUIDELINES ON SHEET CCC001C-DRG-LA-117

RESERVE BOUNDARY

KEY:

- EXISTING CANOPY COVERAGE
- EXISTING GARDEN BED
- FOOTPATH
- PLAYGROUND
- LOT BOUNDARIES
- EXISTING BOLLARD FENCE

REVISIONS

REV	DATE	DESCRIPTION
A	6/12/2023	ISSUE FOR INFORMATION
B	11/12/2023	ISSUE FOR INFORMATION
C	13/12/2023	ISSUE FOR INFORMATION



Align

landscape architecture and urban design division
8/248 St Asaph St, Christchurch
PO Box 1302, Christchurch 8140

T - 03 982 5040
W - www.align.net.nz

PROJECT

Remuera Reserve
Remuera Avenue, Cashmere, Christchurch

DRAWING

EXISTING SITE PLAN

SCALE 1:500 @ A3
DATE 13/12/2023

DRAWN MT
CHECKED JG

STAGE FOR INFORMATION
JOB NO. CCC001C

DRAWING NO.
CCC001C-DRG-LA-100

REVISION NO. C



GENERAL NOTES:

1. REFER TO TREE PLANTING GUIDELINES ON SHEET CCC001C-DRG-LA-117

--- RESERVE BOUNDARY

KEY:

- EXISTING CANOPY COVERAGE
- EXISTING GARDEN BED
- FOOTPATH
- PLAYGROUND
- LOT BOUNDARIES
- EXISTING BOLLARD FENCE

POTENTIAL TREE PLANTING AREAS:

- SMALL: 5 - 10M TREE HEIGHT ZONE
- MEDIUM: 11 - 15M TREE HEIGHT ZONE
- LARGE: 16 - 20M TREE HEIGHT ZONE
- VERY LARGE: 20M+ TREE HEIGHT ZONE
- OFFSET FROM SERVICES
- OFFSET FROM FOOTPATH
- AREA CCC WANT CLEAR OF TREES
- CCC FOOD FOREST ZONE
- PLAYGROUND TO BE RENOVATED

REVISIONS

REV	DATE	DESCRIPTION
A	6/12/2023	ISSUE FOR INFORMATION
B	11/12/2023	ISSUE FOR INFORMATION
C	13/12/2023	ISSUE FOR INFORMATION



Align

landscape architecture and urban design division
8/248 St Asaph St, Christchurch T - 03 982 5040
PO Box 1302, Christchurch 8140 W - www.align.net.nz

PROJECT

Remuera Reserve
Remuera Avenue, Cashmere, Christchurch

DRAWING

TREE PLANTING ZONES

SCALE 1:500 @ A3
DATE 13/12/2023

DRAWN MT
CHECKED JG


STAGE FOR INFORMATION
JOB NO. CCC001C

DRAWING NO.
CCC001C-DRG-LA-101


REVISION NO. C




1 KEY PLAN
Scale: 1:1500 @ A3

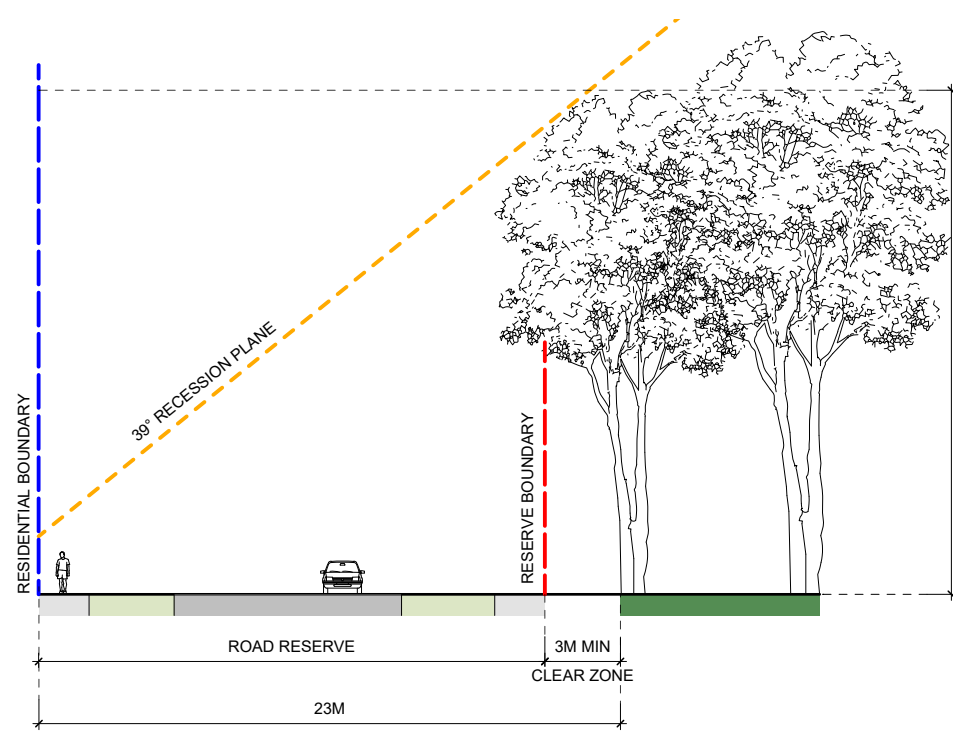


2 SECTION A-A
Scale: 1:300 @ A3

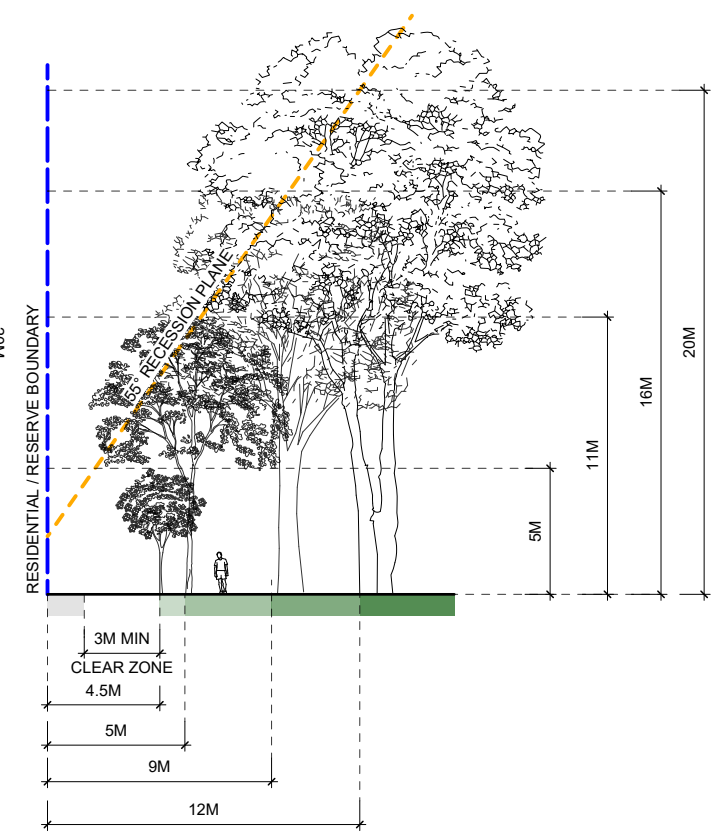

3 SECTION B-B
Scale: 1:300 @ A3

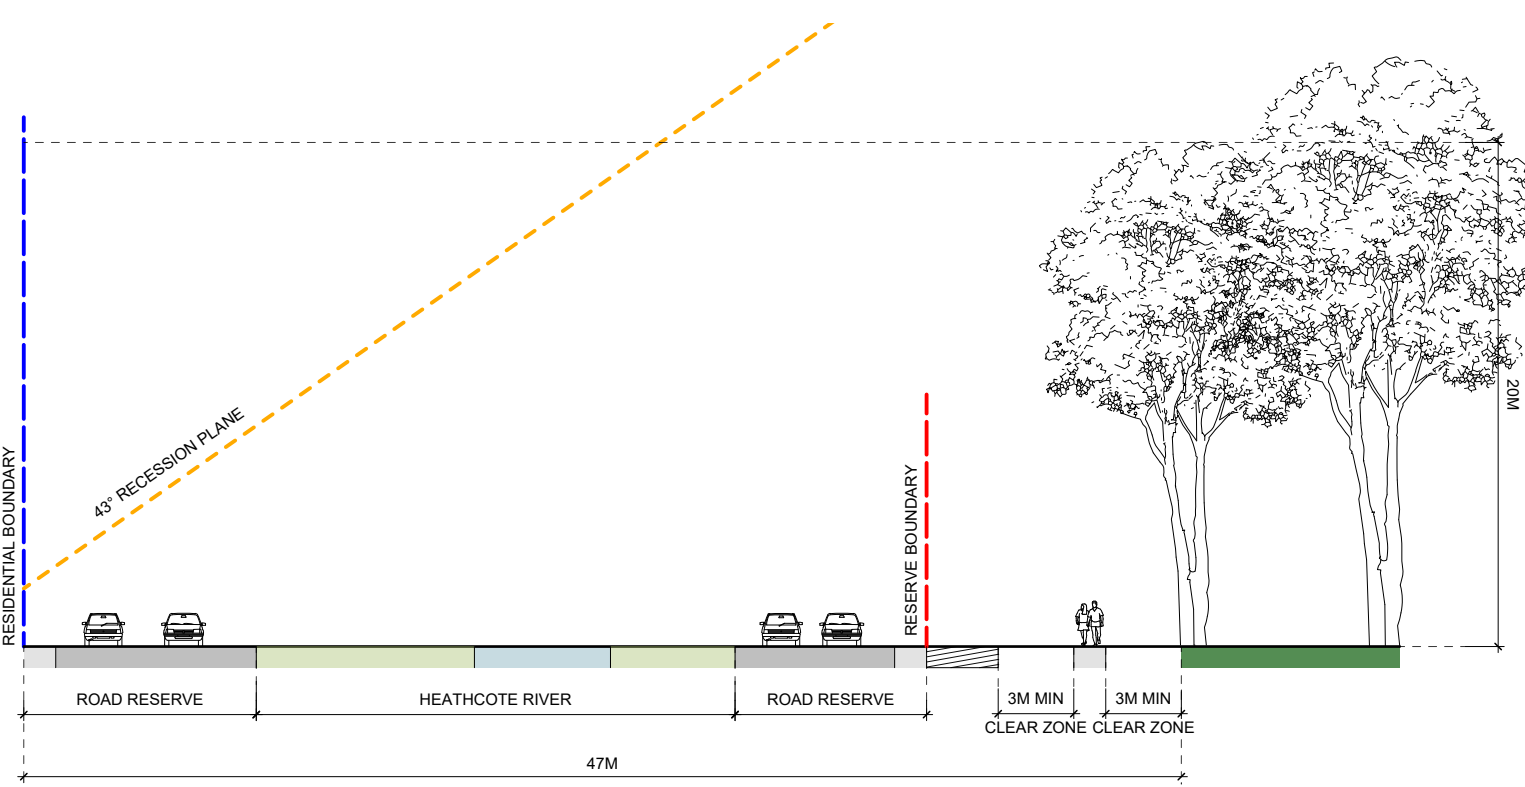

4 SECTION C-C
Scale: 1:300 @ A3

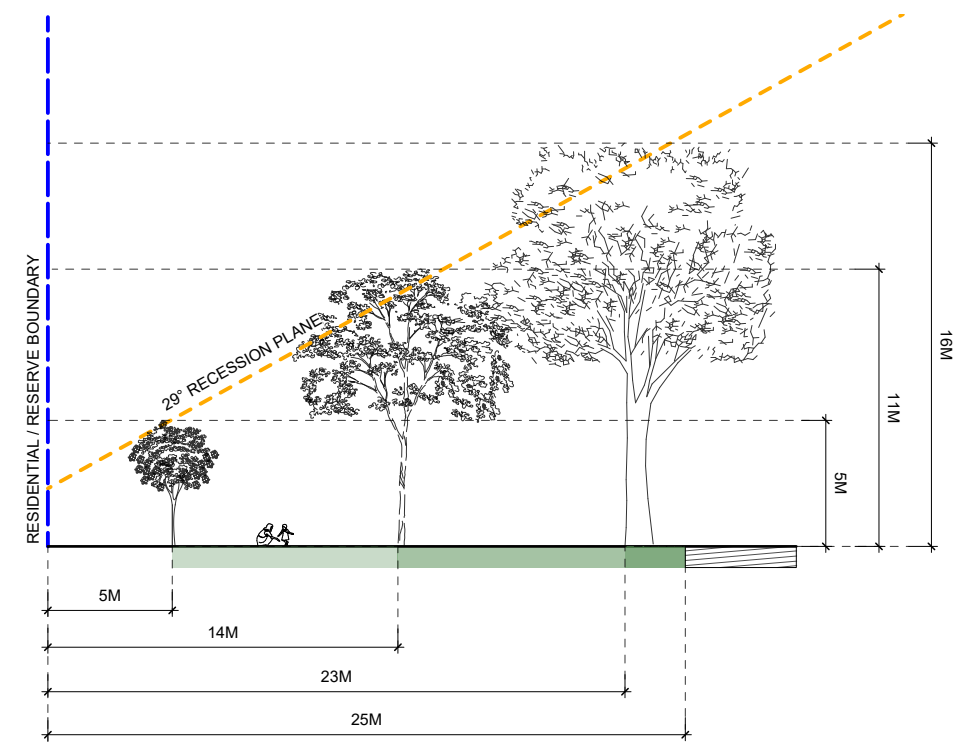

5 SECTION D-D
Scale: 1:300 @ A3

GENERAL NOTES:

1. REFER TO TREE PLANTING GUIDELINES ON SHEET CCC001C-DRG-LA-117


--- RESERVE BOUNDARY

KEY:

- SMALL: 5 - 10M TREE HEIGHT ZONE
- MEDIUM: 11 - 15M TREE HEIGHT ZONE
- LARGE: 16 - 20M TREE HEIGHT ZONE
- VERY LARGE: 20M+ TREE HEIGHT ZONE
- OFFSET FROM SERVICES


RECESSION PLANE :

- RESIDENTIAL SUBURBAN ZONE

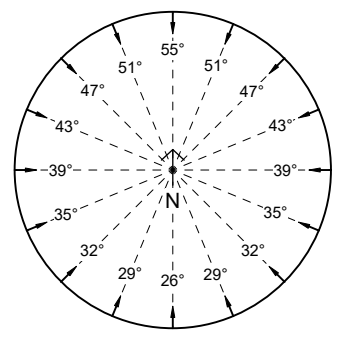

REVISIONS

REV	DATE	DESCRIPTION
A	6/12/2023	ISSUE FOR INFORMATION
B	11/12/2023	ISSUE FOR INFORMATION
C	13/12/2023	ISSUE FOR INFORMATION

 

Align
landscape architecture and urban design division
8/248 St Asaph St, Christchurch T - 03 982 5040
PO Box 1302, Christchurch 8140 W - www.align.net.nz

PROJECT
Remuera Reserve
Remuera Avenue, Cashmere, Christchurch

DRAWING
LOT BOUNDARY CROSS SECTIONS

SCALE AS SHOWN
DATE 13/12/2023

DRAWN MT
CHECKED JG

STAGE FOR INFORMATION
JOB NO. CCC001C

DRAWING NO.
CCC001C-DRG-LA-102

REVISION NO. C

SUMMER SOLSTICE
DATE 22nd DECEMBER
8 AM



GENERAL NOTES:

1. REFER TO TREE PLANTING GUIDELINES ON SHEET CCC001C-DRG-LA-117
- RESERVE BOUNDARY

REVISIONS

REV	DATE	DESCRIPTION
A	11/12/2023	ISSUE FOR INFORMATION
B	13/12/2023	ISSUE FOR INFORMATION



Align

landscape architecture and urban design division
8/248 St Asaph St, Christchurch
PO Box 1302, Christchurch 8140

T - 03 982 5040
W - www.align.net.nz

PROJECT

Remuera Reserve
Remuera Avenue, Cashmere, Christchurch

DRAWING

SHADE STUDY - SUMMER SOLSTICE
- 8 AM

SCALE	1:500 @ A3
DATE	13/12/2023

DRAWN	MT
CHECKED	JG

STAGE	FOR INFORMATION
JOB NO.	CCC001C

DRAWING NO.
CCC001C-DRG-LA-103

REVISION NO. B

SUMMER SOLSTICE
DATE 22nd DECEMBER
10 AM



GENERAL NOTES:

1. REFER TO TREE PLANTING GUIDELINES ON SHEET CCC001C-DRG-LA-117
- RESERVE BOUNDARY

REVISIONS

REV	DATE	DESCRIPTION
A	11/12/2023	ISSUE FOR INFORMATION
B	13/12/2023	ISSUE FOR INFORMATION



Align

landscape architecture and urban design division
8/248 St Asaph St, Christchurch
PO Box 1302, Christchurch 8140

T - 03 982 5040
W - www.align.net.nz

PROJECT

Remuera Reserve
Remuera Avenue, Cashmere, Christchurch

DRAWING

SHADE STUDY - SUMMER SOLSTICE
- 10 AM

SCALE 1:500 @ A3
DATE 13/12/2023

DRAWN MT
CHECKED JG

STAGE FOR INFORMATION
JOB NO. CCC001C

DRAWING NO.
CCC001C-DRG-LA-104

REVISION NO. B

SUMMER SOLSTICE
DATE 22nd DECEMBER
12 NOON



GENERAL NOTES:

1. REFER TO TREE PLANTING GUIDELINES ON SHEET CCC001C-DRG-LA-117
- RESERVE BOUNDARY

REVISIONS

REV	DATE	DESCRIPTION
A	11/12/2023	ISSUE FOR INFORMATION
B	13/12/2023	ISSUE FOR INFORMATION



Align

landscape architecture and urban design division
8/248 St Asaph St, Christchurch
PO Box 1302, Christchurch 8140

T - 03 982 5040
W - www.align.net.nz

PROJECT

Remuera Reserve
Remuera Avenue, Cashmere, Christchurch

DRAWING

SHADE STUDY - SUMMER SOLSTICE
- 12 NOON

SCALE 1:500 @ A3
DATE 13/12/2023

DRAWN MT
CHECKED JG

STAGE FOR INFORMATION
JOB NO. CCC001C

DRAWING NO.
CCC001C-DRG-LA-105

REVISION NO. B

SUMMER SOLSTICE
DATE 22nd DECEMBER
2 PM



GENERAL NOTES:

1. REFER TO TREE PLANTING GUIDELINES ON SHEET CCC001C-DRG-LA-117
- RESERVE BOUNDARY

REVISIONS

REV	DATE	DESCRIPTION
A	11/12/2023	ISSUE FOR INFORMATION
B	13/12/2023	ISSUE FOR INFORMATION



Align

landscape architecture and urban design division
8/248 St Asaph St, Christchurch
PO Box 1302, Christchurch 8140

T - 03 982 5040
W - www.align.net.nz

PROJECT

Remuera Reserve
Remuera Avenue, Cashmere, Christchurch

DRAWING

SHADE STUDY - SUMMER SOLSTICE
- 2 PM

SCALE	1:500 @ A3
DATE	13/12/2023

DRAWN	MT
CHECKED	JG

STAGE	FOR INFORMATION
JOB NO.	CCC001C

DRAWING NO.
CCC001C-DRG-LA-106

REVISION NO. B

SUMMER SOLSTICE
DATE 22nd DECEMBER
4 PM



GENERAL NOTES:

1. REFER TO TREE PLANTING GUIDELINES ON SHEET CCC001C-DRG-LA-117
- RESERVE BOUNDARY

REVISIONS

REV	DATE	DESCRIPTION
A	11/12/2023	ISSUE FOR INFORMATION
B	13/12/2023	ISSUE FOR INFORMATION



Align

landscape architecture and urban design division
8/248 St Asaph St, Christchurch
PO Box 1302, Christchurch 8140

T - 03 982 5040
W - www.align.net.nz

PROJECT

Remuera Reserve
Remuera Avenue, Cashmere, Christchurch

DRAWING

SHADE STUDY - SUMMER SOLSTICE
- 4 PM

SCALE	1:500 @ A3
DATE	13/12/2023

DRAWN	MT
CHECKED	JG

STAGE	FOR INFORMATION
JOB NO.	CCC001C

DRAWING NO.
CCC001C-DRG-LA-107

REVISION NO. B

SUMMER SOLSTICE
DATE 22nd DECEMBER
6 PM



GENERAL NOTES:

1. REFER TO TREE PLANTING GUIDELINES ON SHEET CCC001C-DRG-LA-117
- RESERVE BOUNDARY

REVISIONS

REV	DATE	DESCRIPTION
A	11/12/2023	ISSUE FOR INFORMATION
B	13/12/2023	ISSUE FOR INFORMATION



Align

landscape architecture and urban design division
8/248 St Asaph St, Christchurch
PO Box 1302, Christchurch 8140

T - 03 982 5040
W - www.align.net.nz

PROJECT

Remuera Reserve
Remuera Avenue, Cashmere, Christchurch

DRAWING

SHADE STUDY - SUMMER SOLSTICE
- 6 PM

SCALE	1:500 @ A3
DATE	13/12/2023

DRAWN	MT
CHECKED	JG

STAGE	FOR INFORMATION
JOB NO.	CCC001C

DRAWING NO.
CCC001C-DRG-LA-108

REVISION NO. B

WINTER SOLSTICE
DATE 22nd JUNE
8 AM



GENERAL NOTES:

1. REFER TO TREE PLANTING GUIDELINES ON SHEET CCC001C-DRG-LA-117
- RESERVE BOUNDARY

REVISIONS

REV	DATE	DESCRIPTION
A	6/12/2023	ISSUE FOR INFORMATION
B	11/12/2023	ISSUE FOR INFORMATION
C	13/12/2023	ISSUE FOR INFORMATION



Align

landscape architecture and urban design division
8/248 St Asaph St, Christchurch T - 03 982 5040
PO Box 1302, Christchurch 8140 W - www.align.net.nz

PROJECT

Remuera Reserve
Remuera Avenue, Cashmere, Christchurch

DRAWING

SHADE STUDY - WINTER SOLSTICE
- 8 AM

SCALE	1:500 @ A3
DATE	13/12/2023


DRAWN	MT
CHECKED	JG

STAGE	FOR INFORMATION
JOB NO.	CCC001C

DRAWING NO.
CCC001C-DRG-LA-109

REVISION NO. C

WINTER SOLSTICE
DATE 22nd JUNE
10 AM

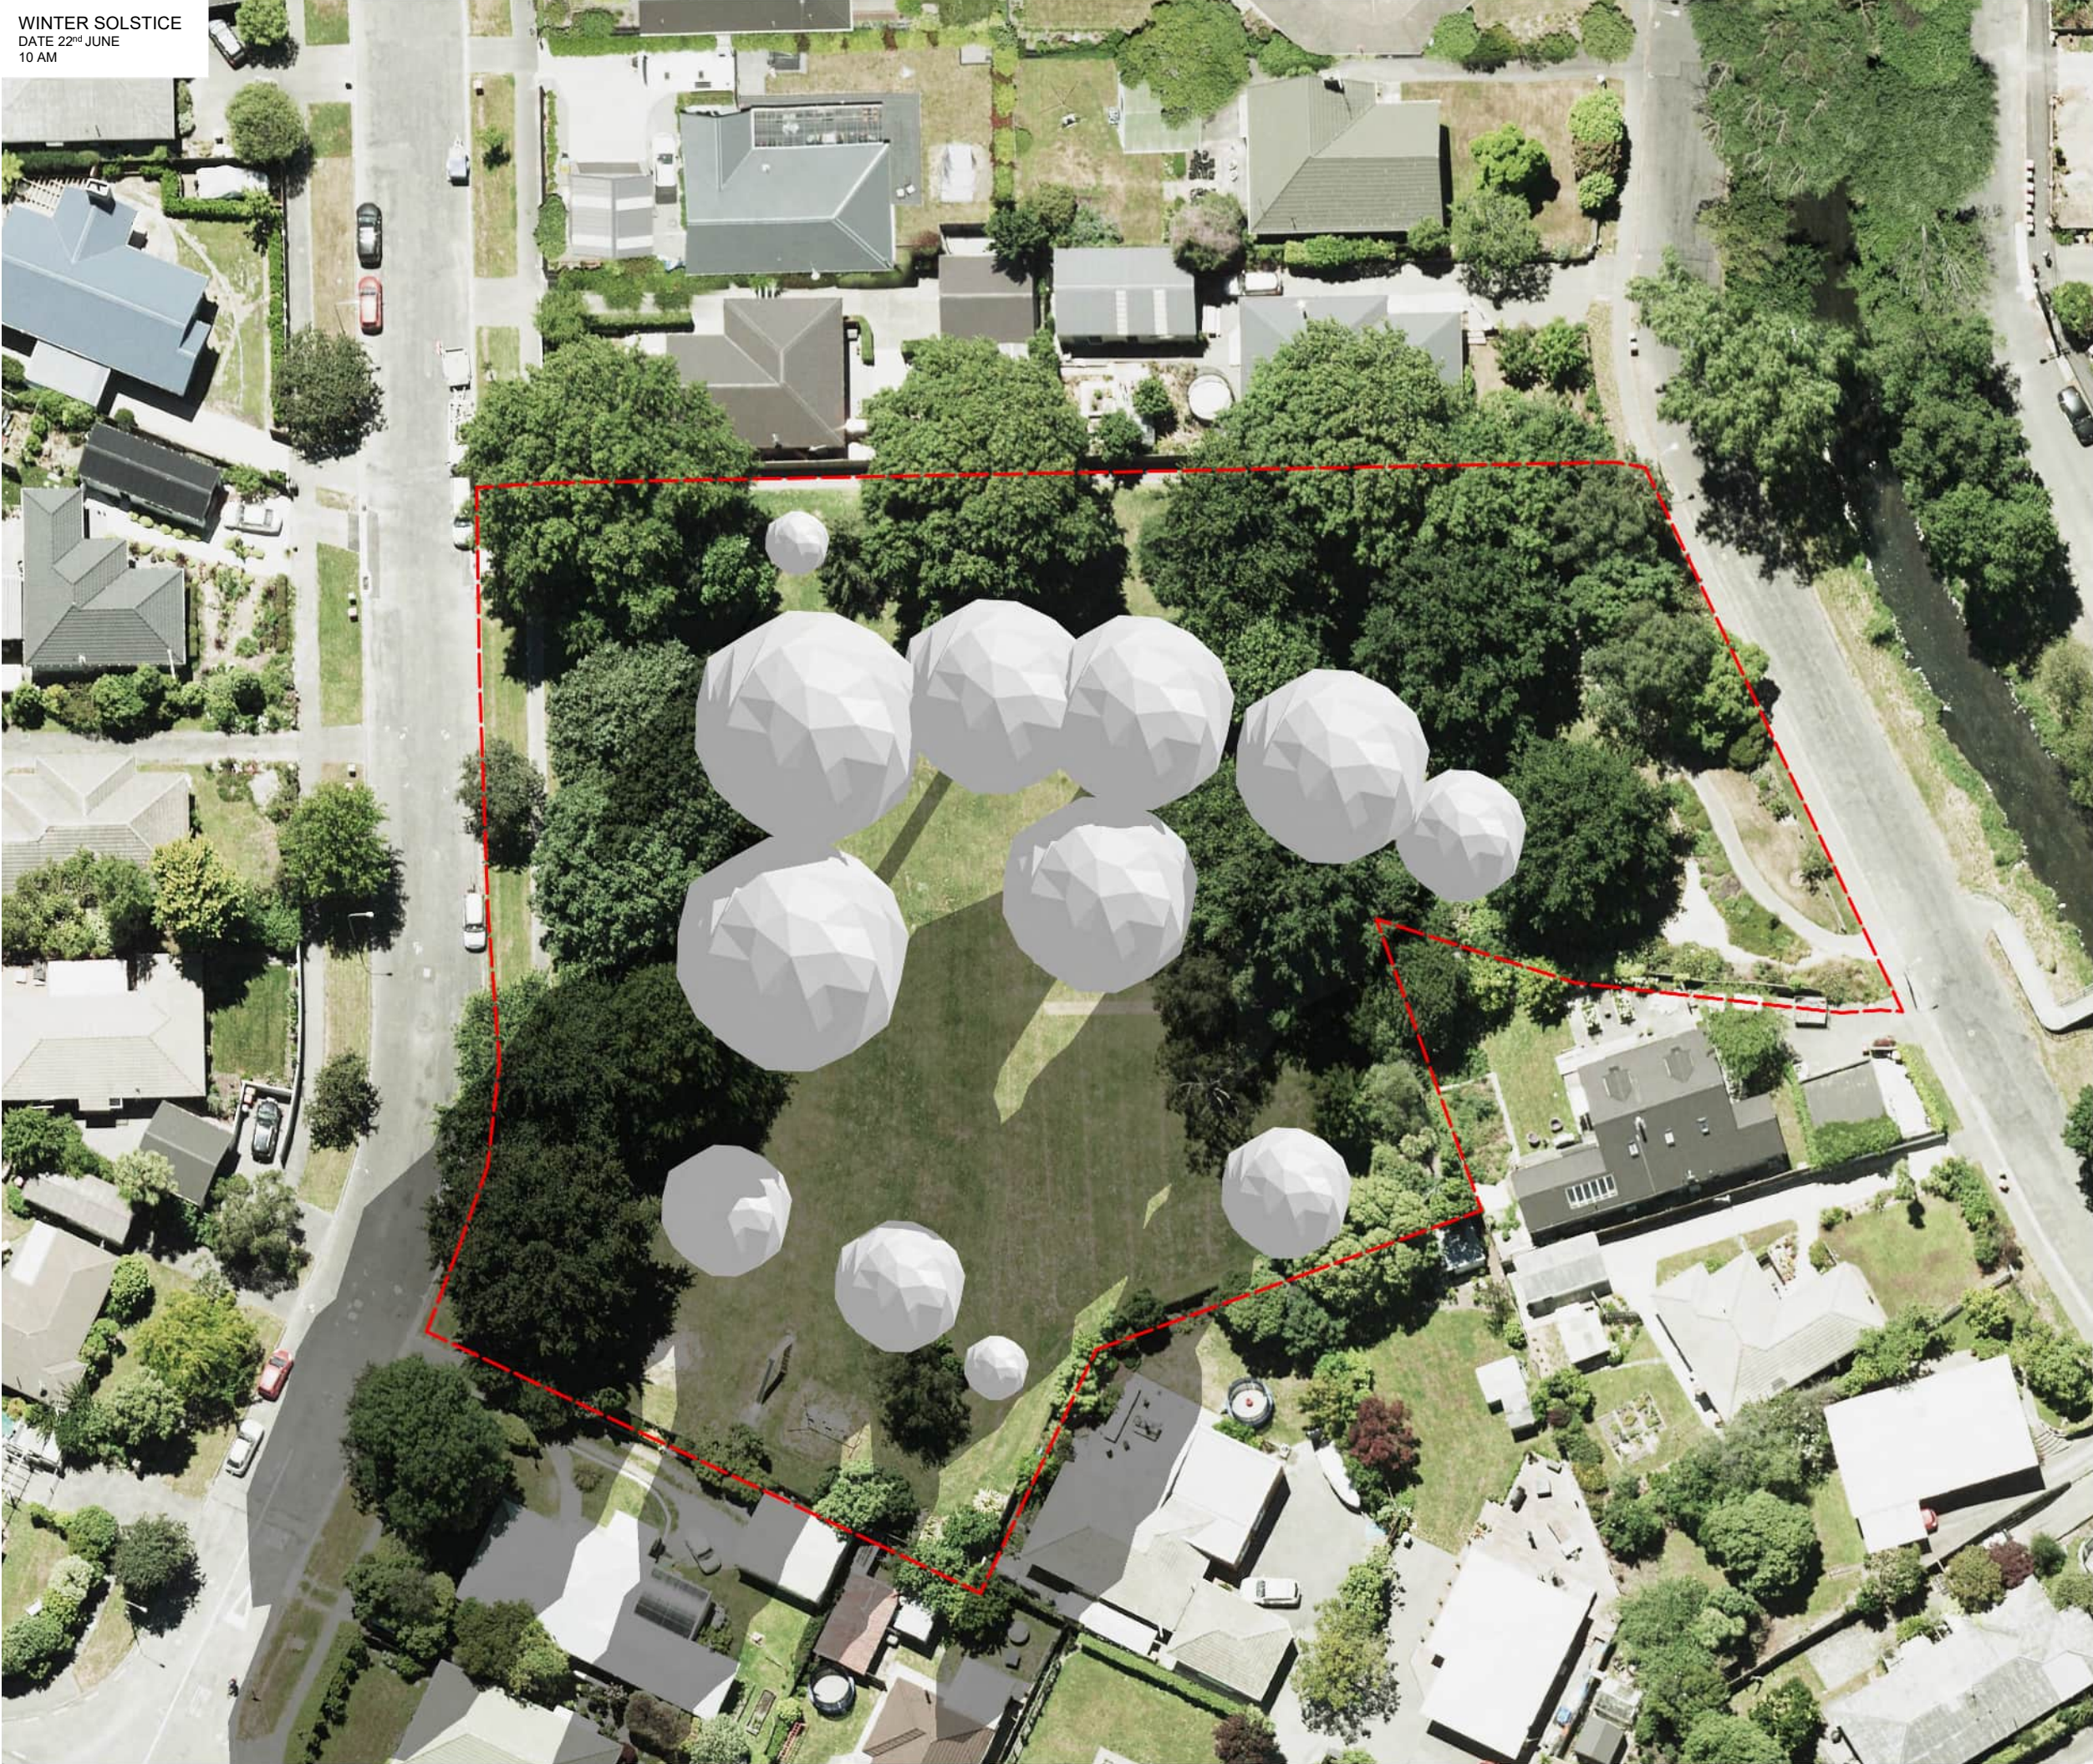

GENERAL NOTES:

1. REFER TO TREE PLANTING GUIDELINES ON SHEET CCC001C-DRG-LA-117
- — — RESERVE BOUNDARY

REVISIONS

REV	DATE	DESCRIPTION
A	6/12/2023	ISSUE FOR INFORMATION
B	11/12/2023	ISSUE FOR INFORMATION
C	13/12/2023	ISSUE FOR INFORMATION



Align

landscape architecture and urban design division
8/248 St Asaph St, Christchurch
PO Box 1302, Christchurch 8140

T - 03 982 5040
W - www.align.net.nz

PROJECT

Remuera Reserve
Remuera Avenue, Cashmere, Christchurch

DRAWING

SHADE STUDY - WINTER SOLSTICE
- 10 AM

SCALE	1:500 @ A3
DATE	13/12/2023


DRAWN	MT
CHECKED	JG

STAGE	FOR INFORMATION
JOB NO.	CCC001C

DRAWING NO.
CCC001C-DRG-LA-110

REVISION NO. C

WINTER SOLSTICE
DATE 22nd JUNE
12 NOON

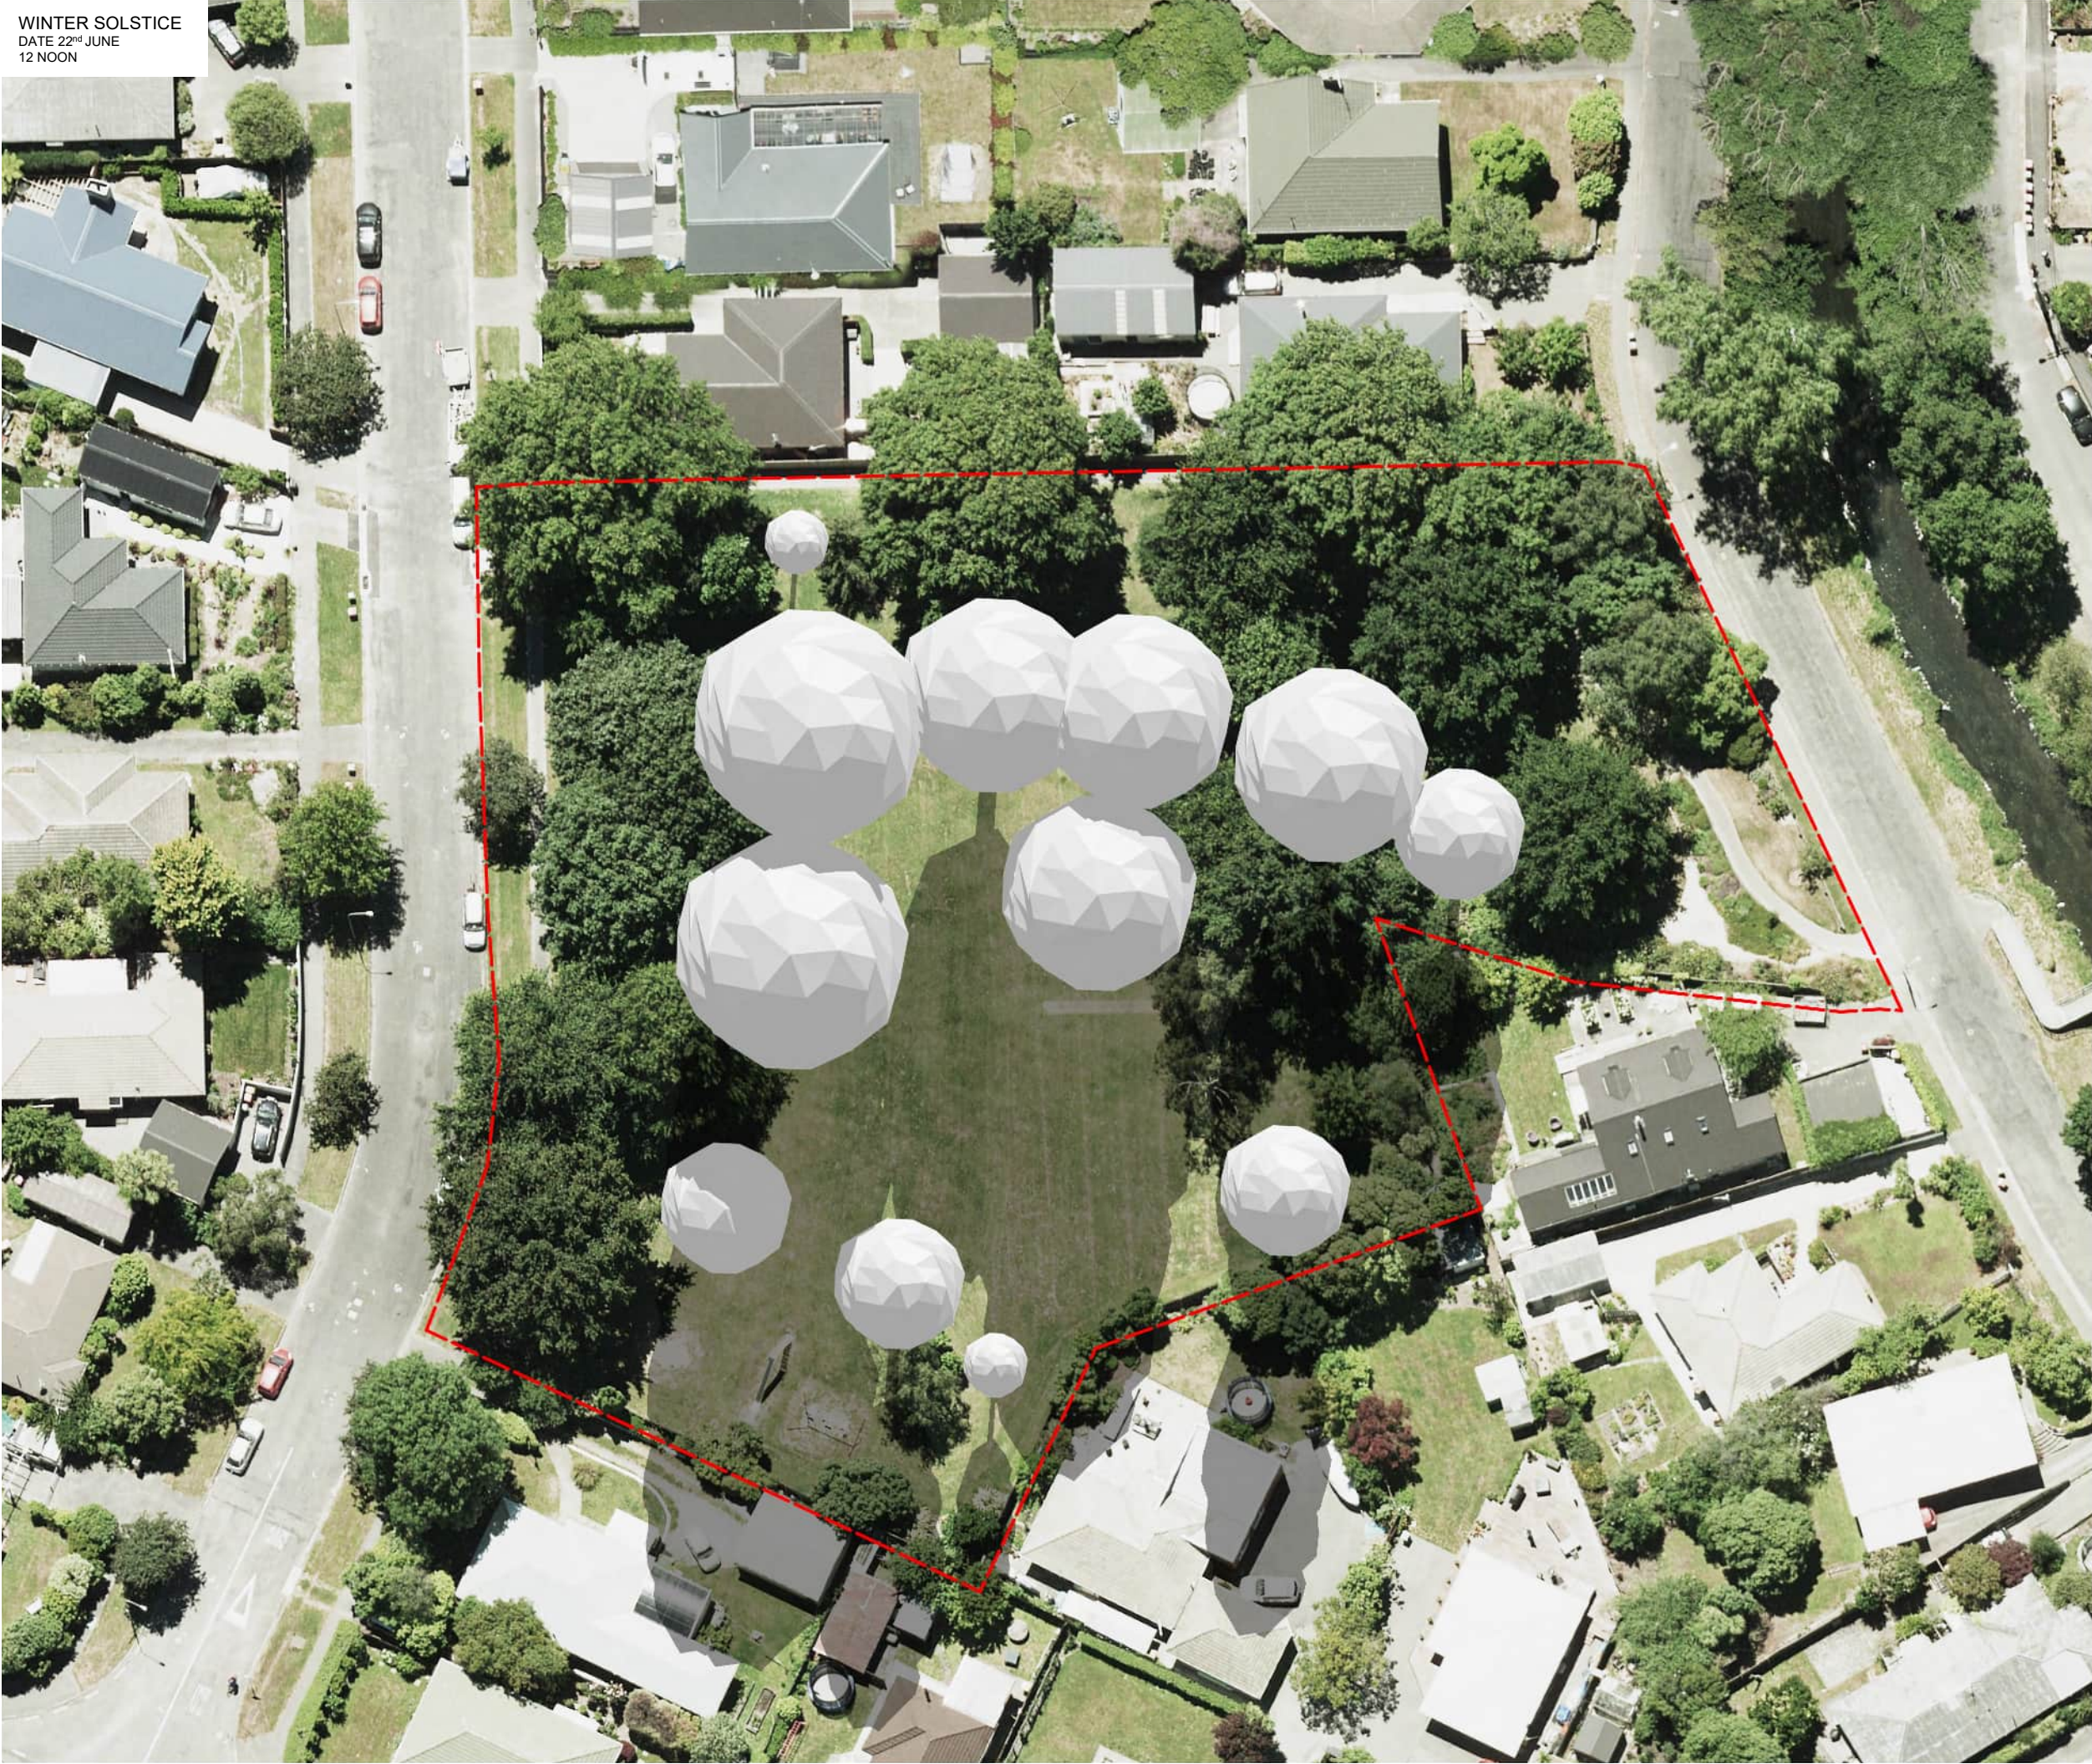

GENERAL NOTES:

1. REFER TO TREE PLANTING GUIDELINES ON SHEET CCC001C-DRG-LA-117
- RESERVE BOUNDARY

REVISIONS

REV	DATE	DESCRIPTION
A	6/12/2023	ISSUE FOR INFORMATION
B	11/12/2023	ISSUE FOR INFORMATION
C	13/12/2023	ISSUE FOR INFORMATION



Align

landscape architecture and urban design division
8/248 St Asaph St, Christchurch
PO Box 1302, Christchurch 8140

T - 03 982 5040
W - www.align.net.nz

PROJECT

Remuera Reserve
Remuera Avenue, Cashmere, Christchurch

DRAWING

SHADE STUDY - WINTER SOLSTICE
- 12 NOON

SCALE 1:500 @ A3
DATE 13/12/2023


DRAWN MT
CHECKED JG

STAGE FOR INFORMATION
JOB NO. CCC001C

DRAWING NO.
CCC001C-DRG-LA-111

REVISION NO. C

WINTER SOLSTICE
DATE 22nd JUNE
2 PM

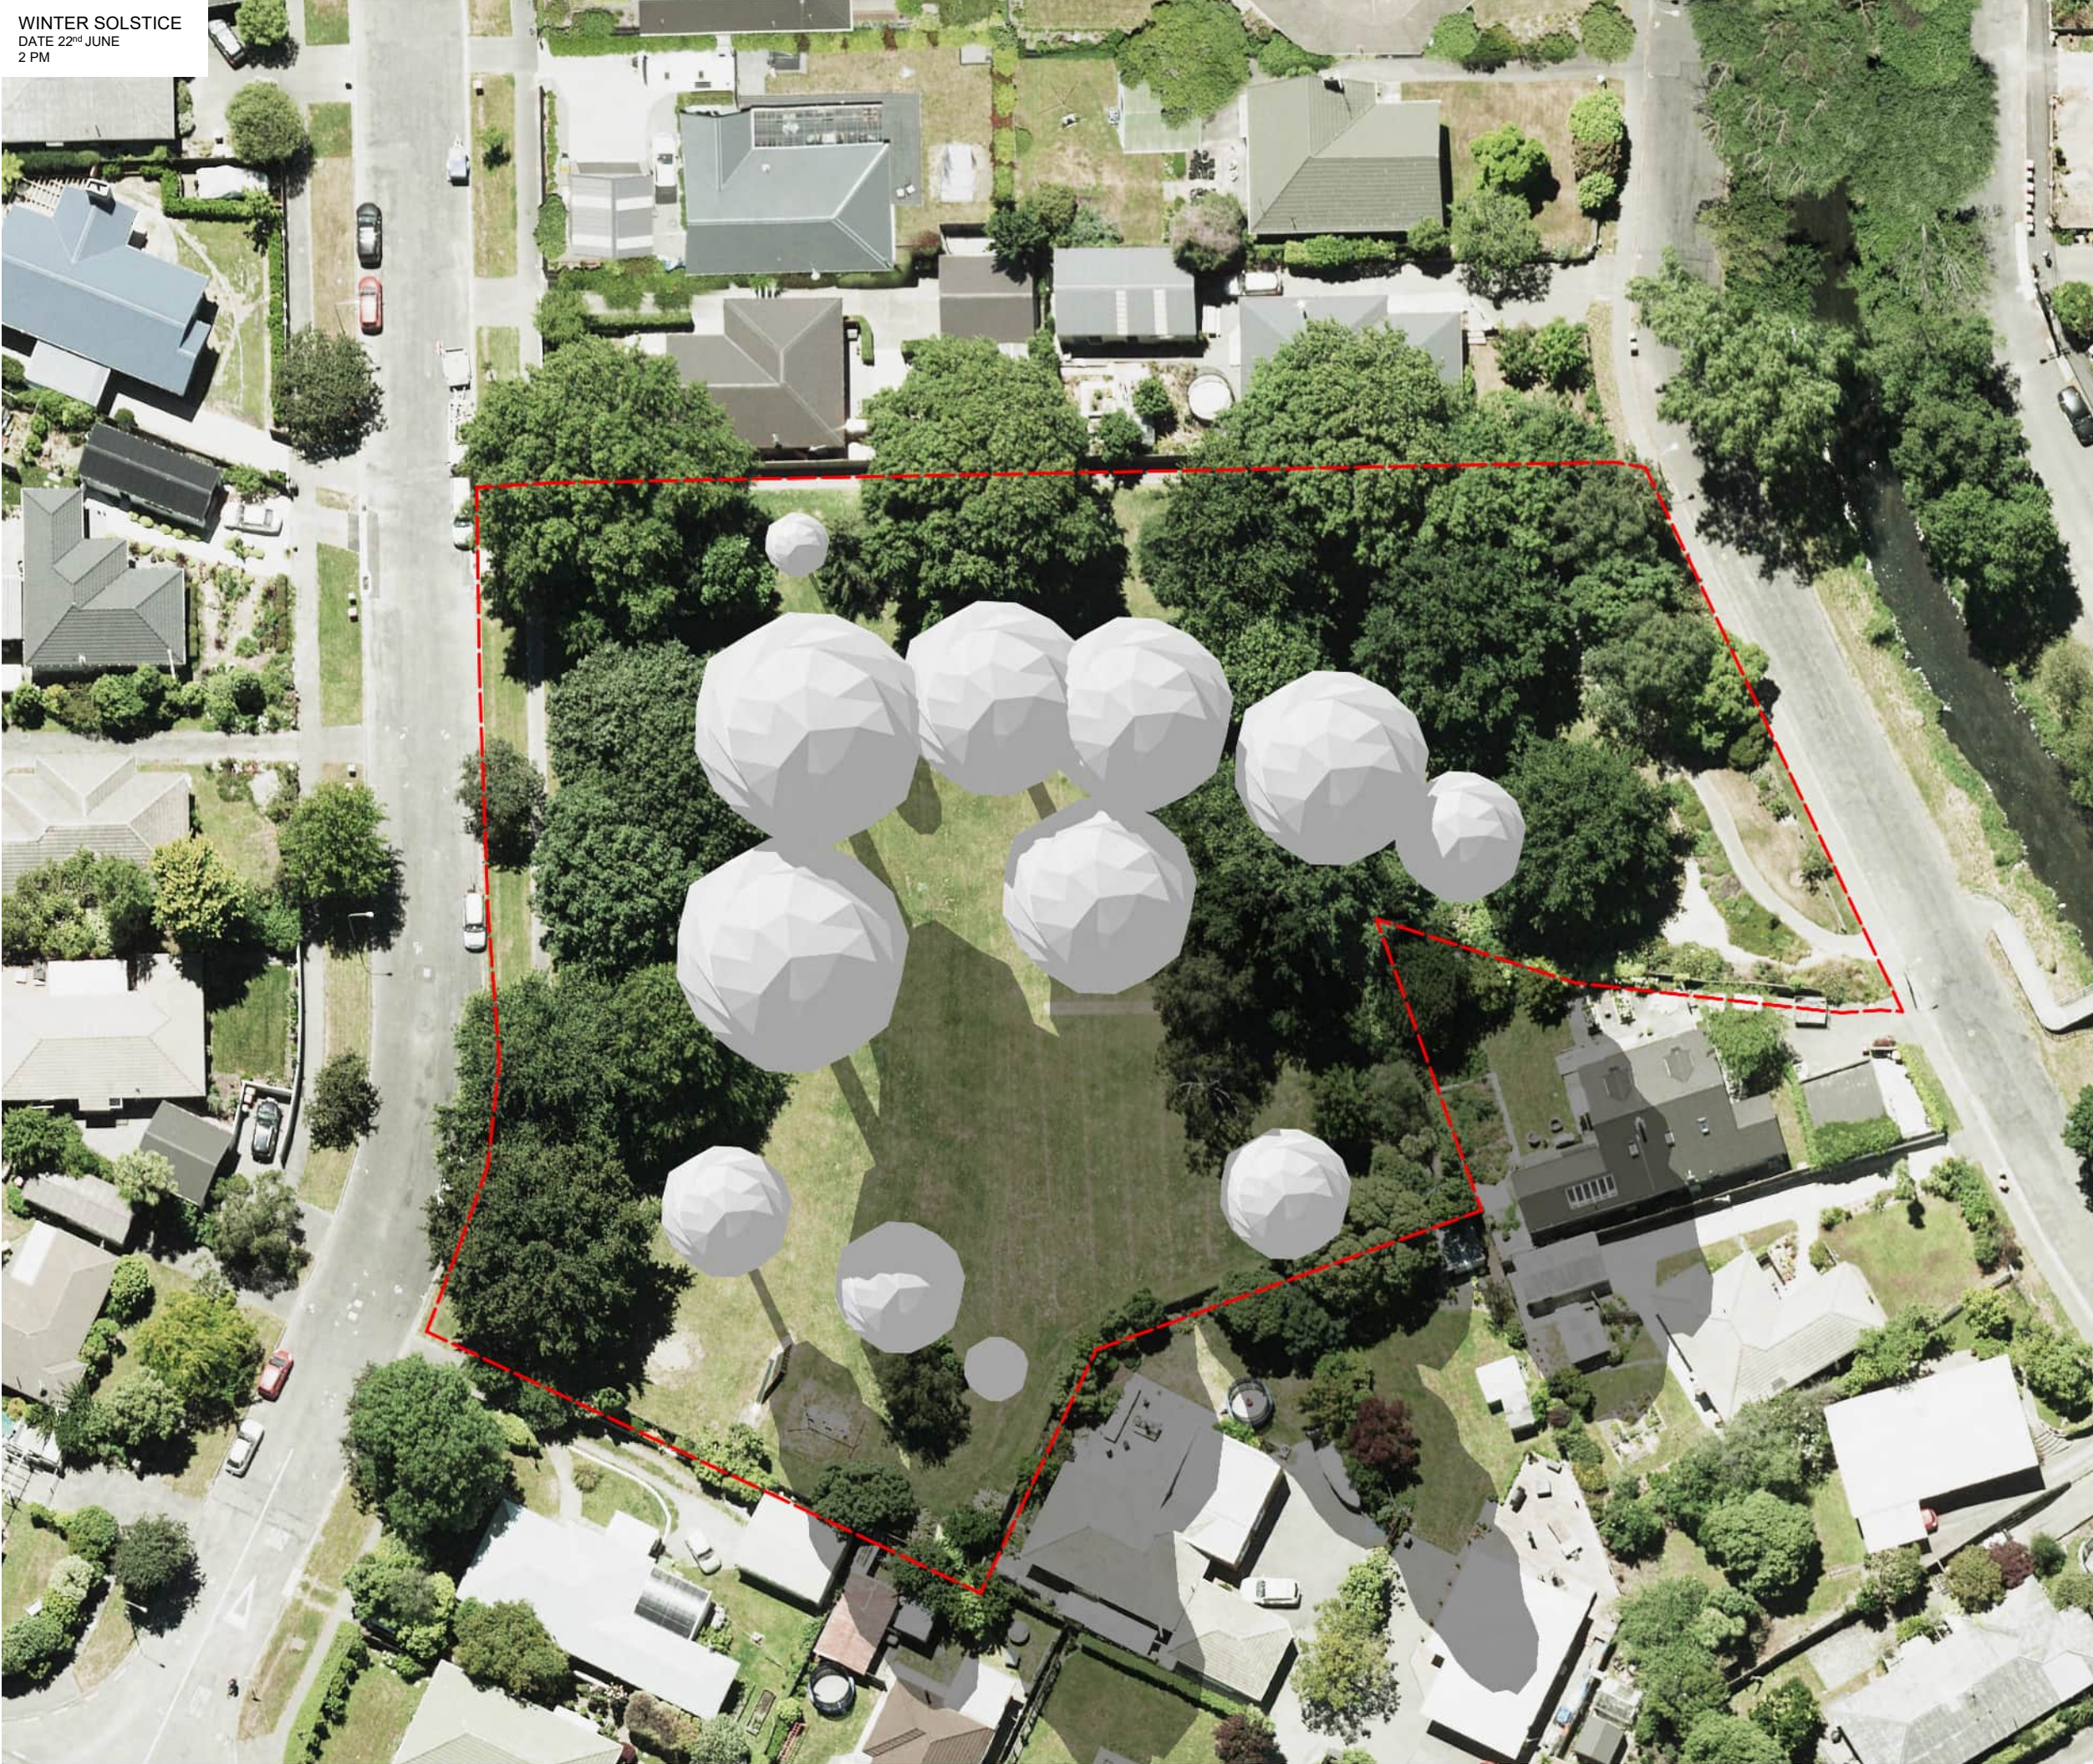

GENERAL NOTES:

1. REFER TO TREE PLANTING GUIDELINES ON SHEET CCC001C-DRG-LA-117
- RESERVE BOUNDARY

REVISIONS

REV	DATE	DESCRIPTION
A	6/12/2023	ISSUE FOR INFORMATION
B	11/12/2023	ISSUE FOR INFORMATION
C	13/12/2023	ISSUE FOR INFORMATION



Align

landscape architecture and urban design division
8/248 St Asaph St, Christchurch
PO Box 1302, Christchurch 8140

T - 03 982 5040
W - www.align.net.nz

PROJECT

Remuera Reserve
Remuera Avenue, Cashmere, Christchurch

DRAWING

SHADE STUDY - WINTER SOLSTICE
- 2 PM

SCALE	1:500 @ A3
DATE	13/12/2023

DRAWN	MT
CHECKED	JG

STAGE	FOR INFORMATION
JOB NO.	CCC001C

DRAWING NO.
CCC001C-DRG-LA-112

REVISION NO. C

WINTER SOLSTICE
DATE 22nd JUNE
4 PM



GENERAL NOTES:

1. REFER TO TREE PLANTING GUIDELINES ON SHEET CCC001C-DRG-LA-117
- RESERVE BOUNDARY

REVISIONS

REV	DATE	DESCRIPTION
A	6/12/2023	ISSUE FOR INFORMATION
B	11/12/2023	ISSUE FOR INFORMATION
C	13/12/2023	ISSUE FOR INFORMATION



Align

landscape architecture and urban design division
8/248 St Asaph St, Christchurch
PO Box 1302, Christchurch 8140

T - 03 982 5040
W - www.align.net.nz

PROJECT

Remuera Reserve
Remuera Avenue, Cashmere, Christchurch

DRAWING

SHADE STUDY - WINTER SOLSTICE
- 4 PM

SCALE	1:500 @ A3
DATE	13/12/2023

DRAWN	MT
CHECKED	JG

STAGE	FOR INFORMATION
JOB NO.	CCC001C

DRAWING NO.
CCC001C-DRG-LA-113

REVISION NO. C

WINTER SOLSTICE
DATE 22nd JUNE
6 PM



GENERAL NOTES:

1. REFER TO TREE PLANTING GUIDELINES ON SHEET CCC001C-DRG-LA-117
- — — RESERVE BOUNDARY

REVISIONS

REV	DATE	DESCRIPTION
A	6/12/2023	ISSUE FOR INFORMATION
B	11/12/2023	ISSUE FOR INFORMATION
C	13/12/2023	ISSUE FOR INFORMATION



Align

landscape architecture and urban design division
8/248 St Asaph St, Christchurch T - 03 982 5040
PO Box 1302, Christchurch 8140 W - www.align.net.nz

PROJECT

Remuera Reserve
Remuera Avenue, Cashmere, Christchurch

DRAWING

SHADE STUDY - WINTER SOLSTICE
- 6 PM

SCALE	1:500 @ A3
DATE	13/12/2023

DRAWN	MT
CHECKED	JG

STAGE	FOR INFORMATION
JOB NO.	CCC001C

DRAWING NO.
CCC001C-DRG-LA-114

REVISION NO. C

PLANTING SCHEDULE - REMUERA RESERVE

ID	Qty	Tree Category	Height
SM	2	Small Tree	5-10m Height
ME	4	Medium Tree	11-15m Height
LA	4	Large Tree	16-20m Height
VL	2	Very Large Tree	20+m Height

REMUERA RESERVE SUMMARY

Park Canopy Cover Summary		
Existing number of trees		46
Existing canopy cover	approx.	40%
Proposed number of new trees		12
Proposed net canopy cover(existing vegetation and proposed)	approx.	57%

GENERAL NOTES:

1. REFER TO TREE PLANTING GUIDELINES ON SHEET CCC001C-DRG-LA-117

RESERVE BOUNDARY

KEY:

- EXISTING CANOPY COVERAGE
- EXISTING GARDEN BED
- FOOTPATH
- PLAYGROUND
- LOT BOUNDARIES
- EXISTING BOLLARD FENCE
- PROPOSED TREES

POTENTIAL TREE PLANTING AREAS:

- 5 - 10M TREE HEIGHT ZONE
- 11 - 15M TREE HEIGHT ZONE
- 16 - 20M TREE HEIGHT ZONE
- 20M+ TREE HEIGHT ZONE
- OFFSET FROM SERVICES
- OFFSET FROM FOOTPATH
- AREA CCC WANT CLEAR OF TREES
- CCC FOOD FOREST ZONE
- PLAYGROUND TO BE RENOVATED

REVISIONS

REV	DATE	DESCRIPTION
A	6/12/2023	ISSUE FOR INFORMATION
B	11/12/2023	ISSUE FOR INFORMATION
C	13/12/2023	ISSUE FOR INFORMATION



Align

landscape architecture and urban design division
8/248 St Asaph St, Christchurch T - 03 982 5040
PO Box 1302, Christchurch 8140 W - www.align.net.nz

PROJECT

Remuera Reserve
Remuera Avenue, Cashmere, Christchurch

DRAWING

INDICATIVE TREE PLANTING PLAN

SCALE 1:500 @ A3

DATE 13/12/2023

DRAWN MT


CHECKED JG

STAGE FOR INFORMATION

JOB NO. CCC001C

DRAWING NO.
CCC001C-DRG-LA-115

REVISION NO. C

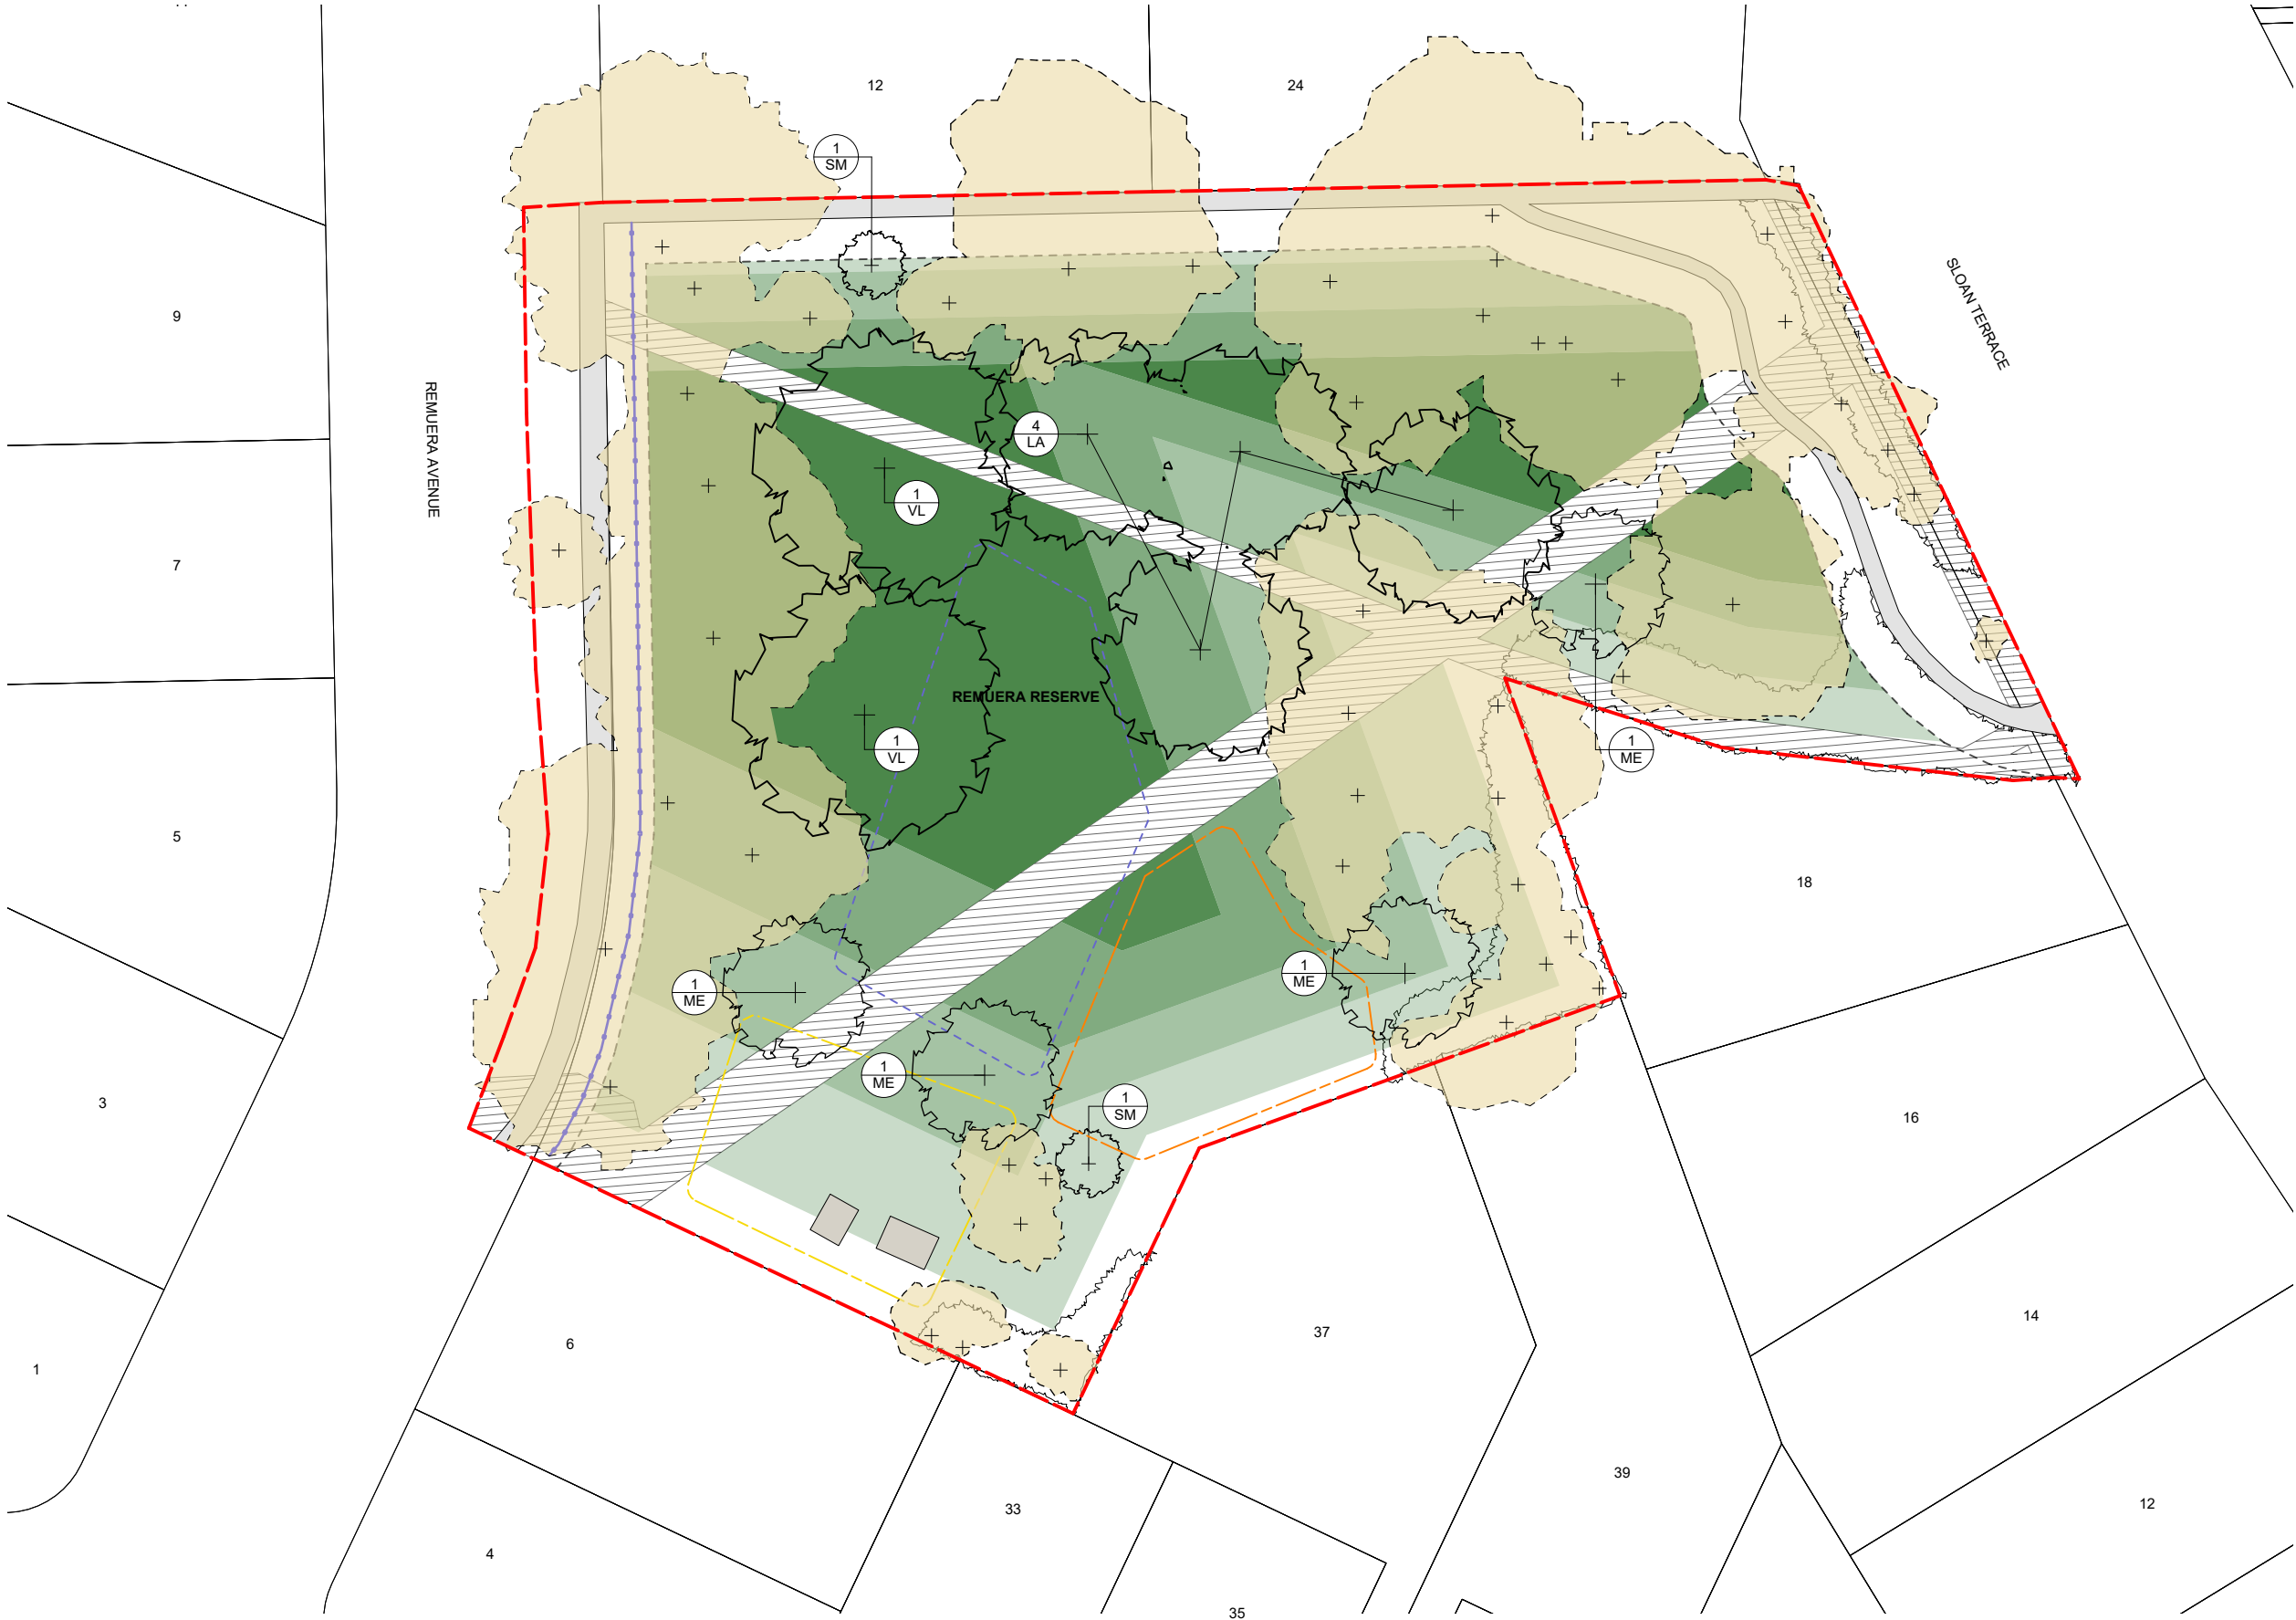



GENERAL NOTES:

1. REFER TO TREE PLANTING GUIDELINES ON SHEET CCC001C-DRG-LA-117
- — — RESERVE BOUNDARY

REVISIONS

REV	DATE	DESCRIPTION
A	13/12/2023	ISSUE FOR INFORMATION



Align

landscape architecture and urban design division
8/248 St Asaph St, Christchurch
PO Box 1302, Christchurch 8140

T - 03 982 5040
W - www.align.net.nz

PROJECT

Remuera Reserve
Remuera Avenue, Cashmere, Christchurch

DRAWING

EXISTING PLAN

SCALE	1:500 @ A3
DATE	13/12/2023

DRAWN	MT
CHECKED	JG

STAGE	FOR INFORMATION
JOB NO.	CCC001C

DRAWING NO.
CCC001C-DRG-LA-116

REVISION NO. A



GENERAL NOTES:

1. REFER TO TREE PLANTING GUIDELINES ON SHEET CCC001C-DRG-LA-117
- — — RESERVE BOUNDARY

REVISIONS

REV	DATE	DESCRIPTION
A	11/12/2023	ISSUE FOR INFORMATION
B	13/12/2023	ISSUE FOR INFORMATION



Align

landscape architecture and urban design division
8/248 St Asaph St, Christchurch
PO Box 1302, Christchurch 8140

T - 03 982 5040
W - www.align.net.nz

PROJECT

Remuera Reserve
Remuera Avenue, Cashmere, Christchurch

DRAWING

PROPOSED CONCEPT PLAN

SCALE	1:500 @ A3
DATE	13/12/2023

DRAWN	MT
CHECKED	JG

STAGE	FOR INFORMATION
JOB NO.	CCC001C

DRAWING NO.
CCC001C-DRG-LA-117


REVISION NO. B

GUIDE LINE SUMMARY

1. TREE PLANTING TO SPECIAL CHARACTER PARKS WILL CONTINUE THE ESTABLISHED THEME.
2. TREES WILL BE POSITIONED APPROPRIATELY TO ALLOW FOR DEBRIS MANAGEMENT.
3. TREE SPECIES SHALL BE WELL SUITED TO THE LOCAL CONDITIONS.
4. PLANTING ALONG WATERWAYS WILL BE PREDOMINANTLY NATIVE SPECIES.
5. CCC WILL AIM FOR 40-60% OF NEW TREE PLANTINGS AS NATIVES.

TREE SETBACK & SPACING

1. NO TREE SHALL INTRUDE THROUGH THE RECESSION PLANE.
2. NO TREE SHALL BE PLANTED CLOSER THAN 3.0M FROM A PATHWAY.
3. NO TREE SHALL BE PLANTED CLOSER THAN 5.0M FROM A SPORTS FIELD AND NO TREE CANOPY DRIP LINE SHALL EXTEND ABOVE A SPORTS FIELD.
4. TREE SPACINGS SHALL BE A MINIMUM OF 5.0M APART TO ALLOW FOR EASY LAWN MOWING.
5. MIN. 2M OFFSET FOR LOW VOLTAGE POWER
6. MIN. 3M OFFSET FOR 11KV POWER
7. MIN. 5M OFFSET FOR 33-66KV
8. MIN. 1M OFFSET FOR ALL OTHER SERVICES AND HARD PAVING NOT MENTIONED ABOVE.

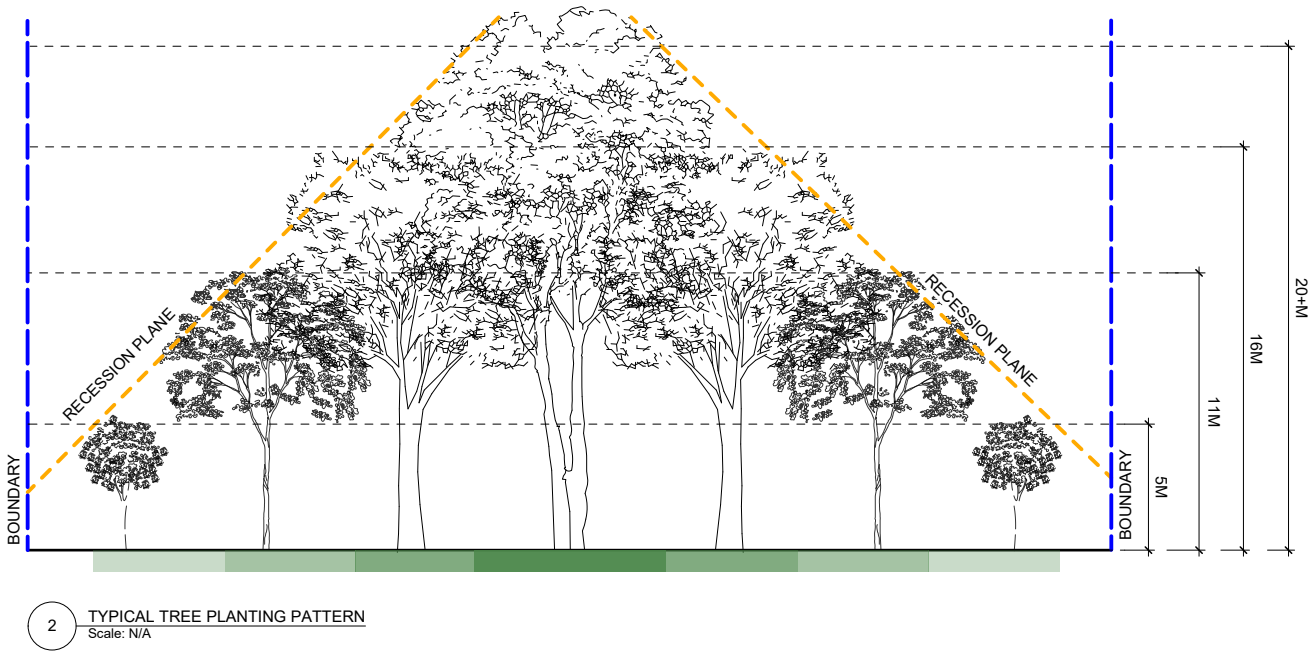

GENERAL NOTES:

1. REFER TO TREE PLANTING GUIDELINES ON SHEET CCC001C-DRG-LA-117

RESERVE BOUNDARY

KEY:

- EXISTING CANOPY COVERAGE
- EXISTING GARDEN BED
- FOOTPATH
- PLAYGROUND
- LOT BOUNDARIES
- EXISTING BOLLARD FENCE

POTENTIAL TREE PLANTING AREAS:

- 5 - 10M TREE HEIGHT ZONE
- 11 - 15M TREE HEIGHT ZONE
- 16 - 20M TREE HEIGHT ZONE
- 20M+ TREE HEIGHT ZONE
- OFFSET FROM SERVICES
- OFFSET FROM FOOTPATH
- AREA CCC WANT CLEAR OF TREES
- CCC FOOD FOREST ZONE
- PLAYGROUND TO BE RENOVATED

REVISIONS

REV	DATE	DESCRIPTION
A	6/12/2023	ISSUE FOR INFORMATION
B	11/12/2023	ISSUE FOR INFORMATION
C	13/12/2023	ISSUE FOR INFORMATION



Align

landscape architecture and urban design division
8/248 St Asaph St, Christchurch
PO Box 1302, Christchurch 8140

PROJECT

Remuera Reserve
Remuera Avenue, Cashmere, Christchurch

DRAWING

TREE PLANTING GUIDELINES

SCALE	AS SHOWN
DATE	13/12/2023
DRAWN	MT
CHECKED	JG
STAGE	FOR INFORMATION
JOB NO.	CCC001C

DRAWING NO.

CCC001C-DRG-LA-118

REVISION NO.

C