
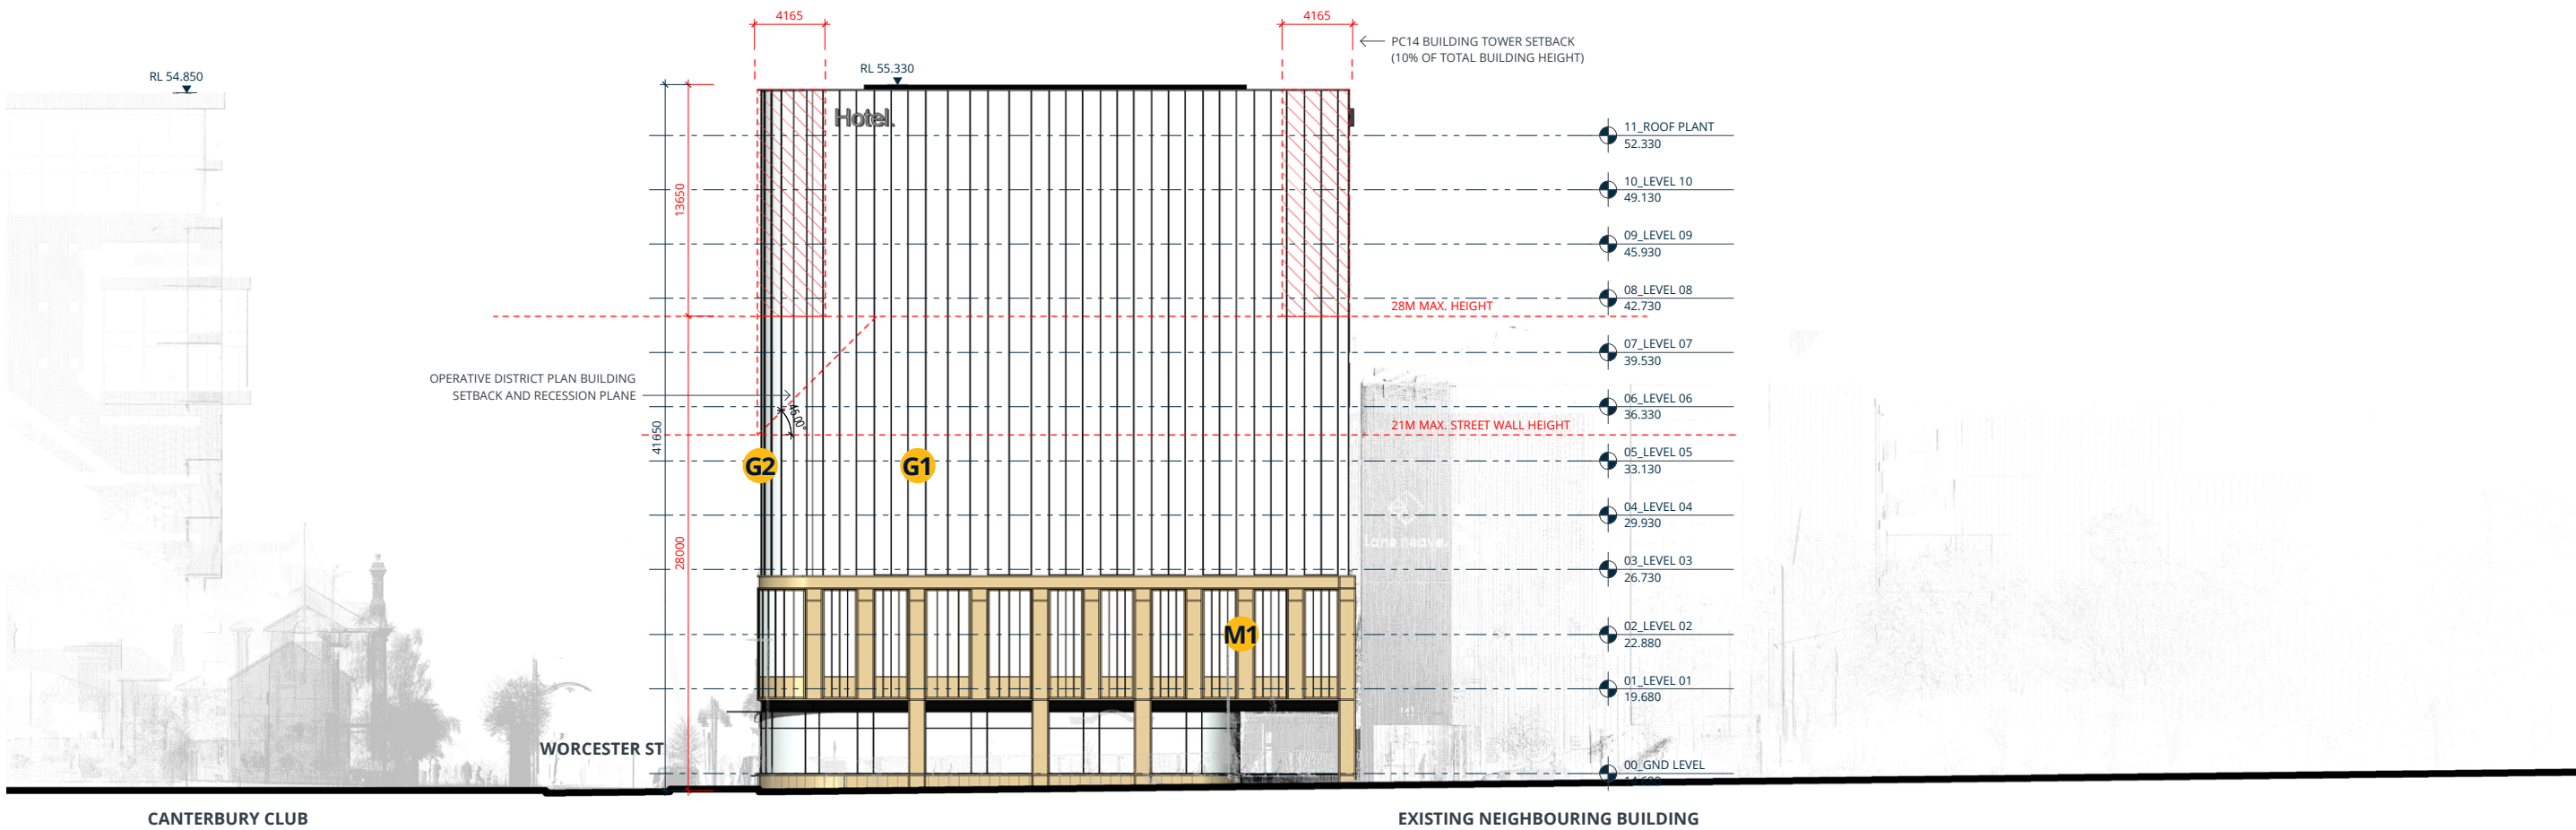




East Elevation

Scale: 1:400 @ A3

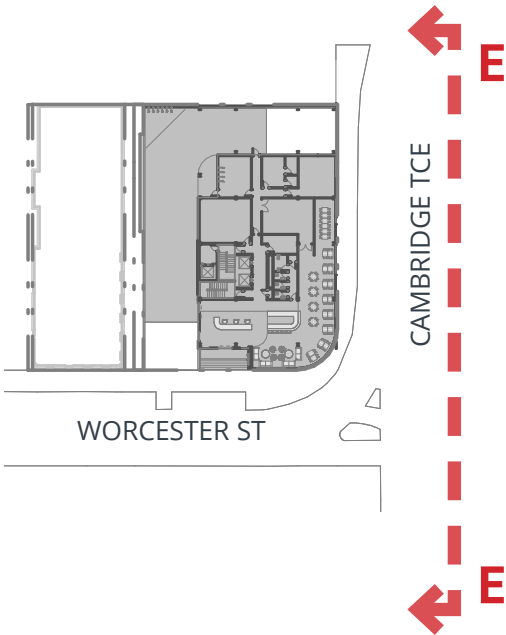



South Elevation

Scale: 1:400 @ A3

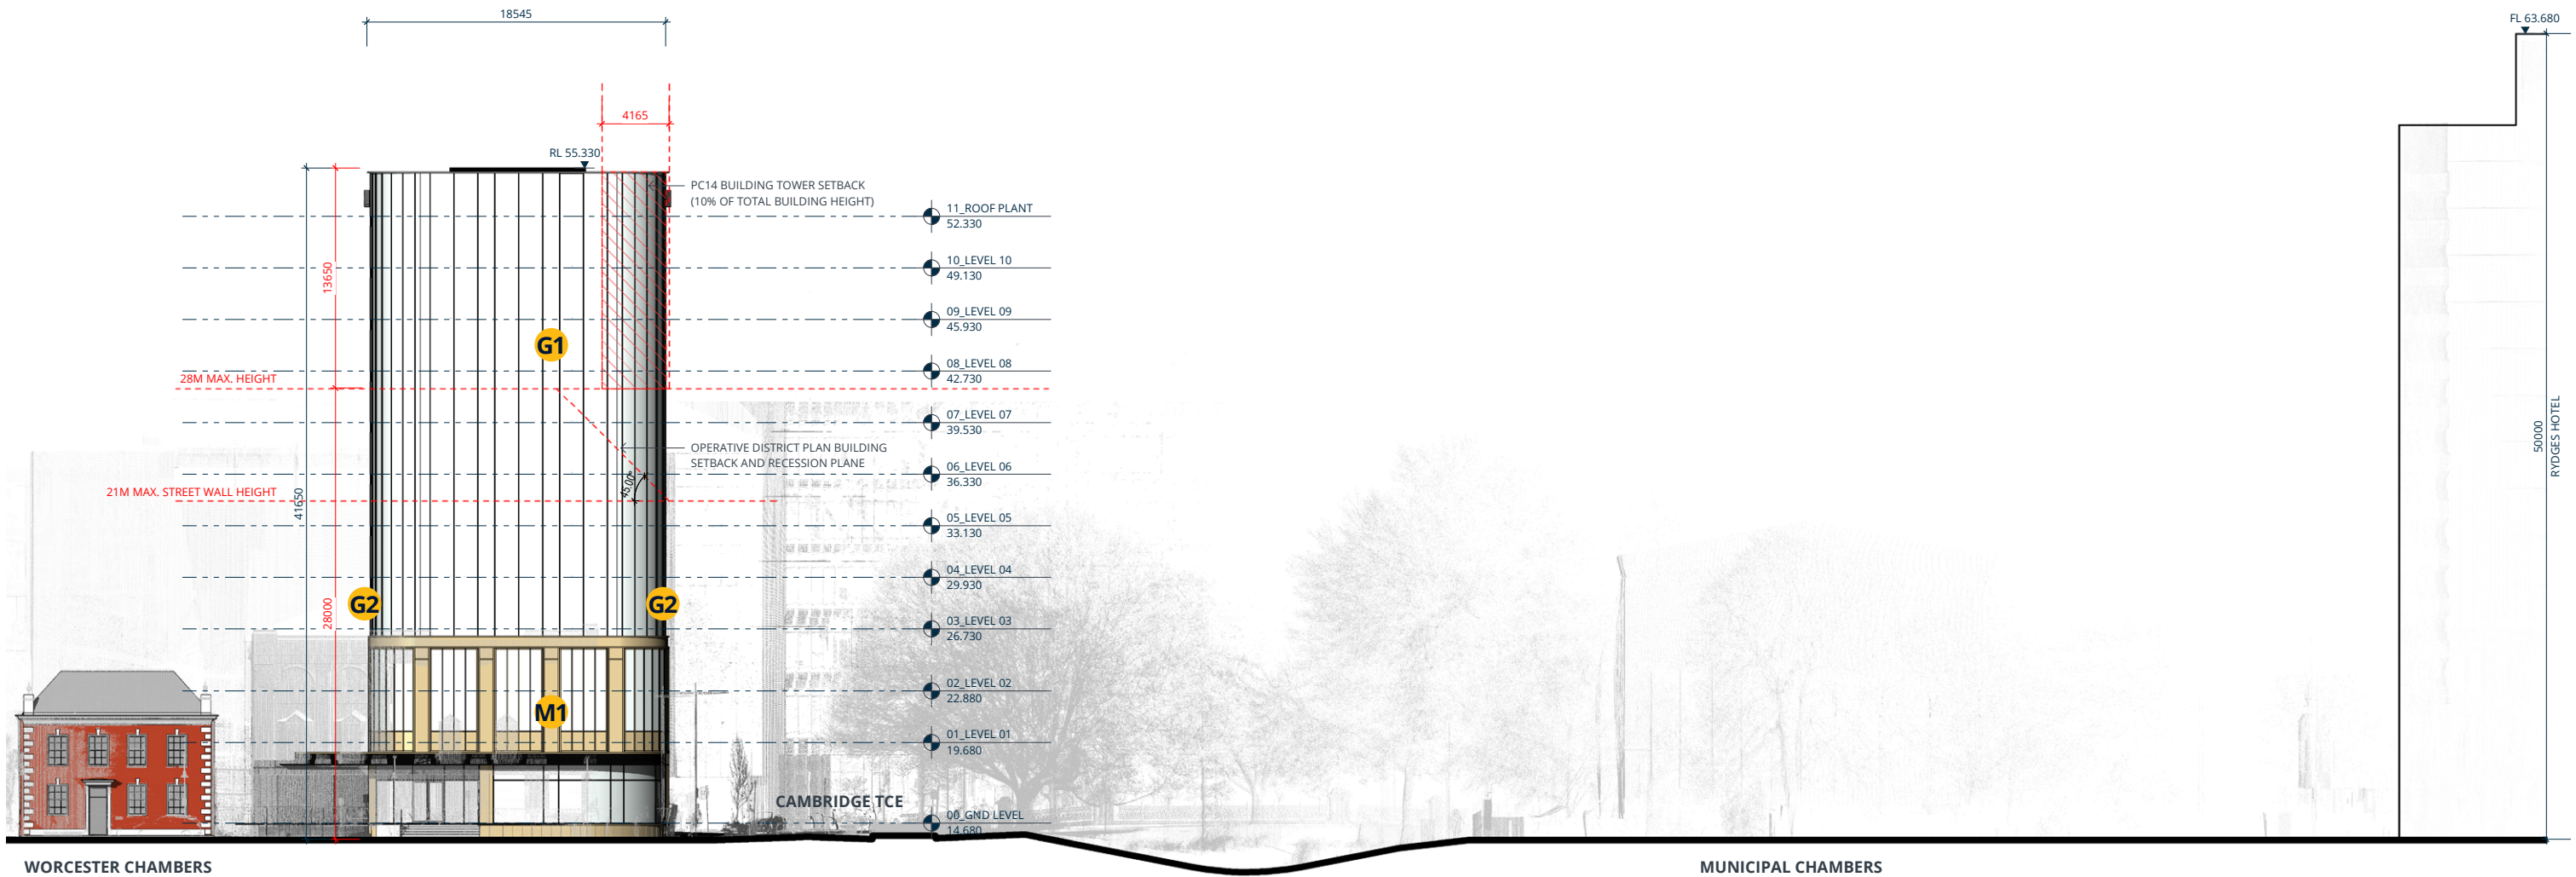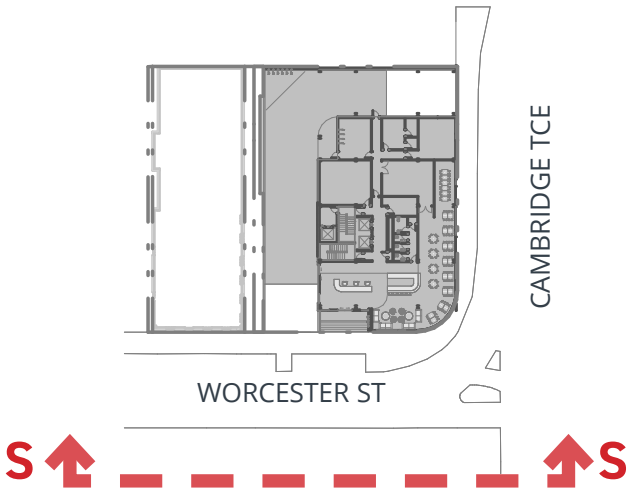



West Elevation

Scale: 1:400 @ A3

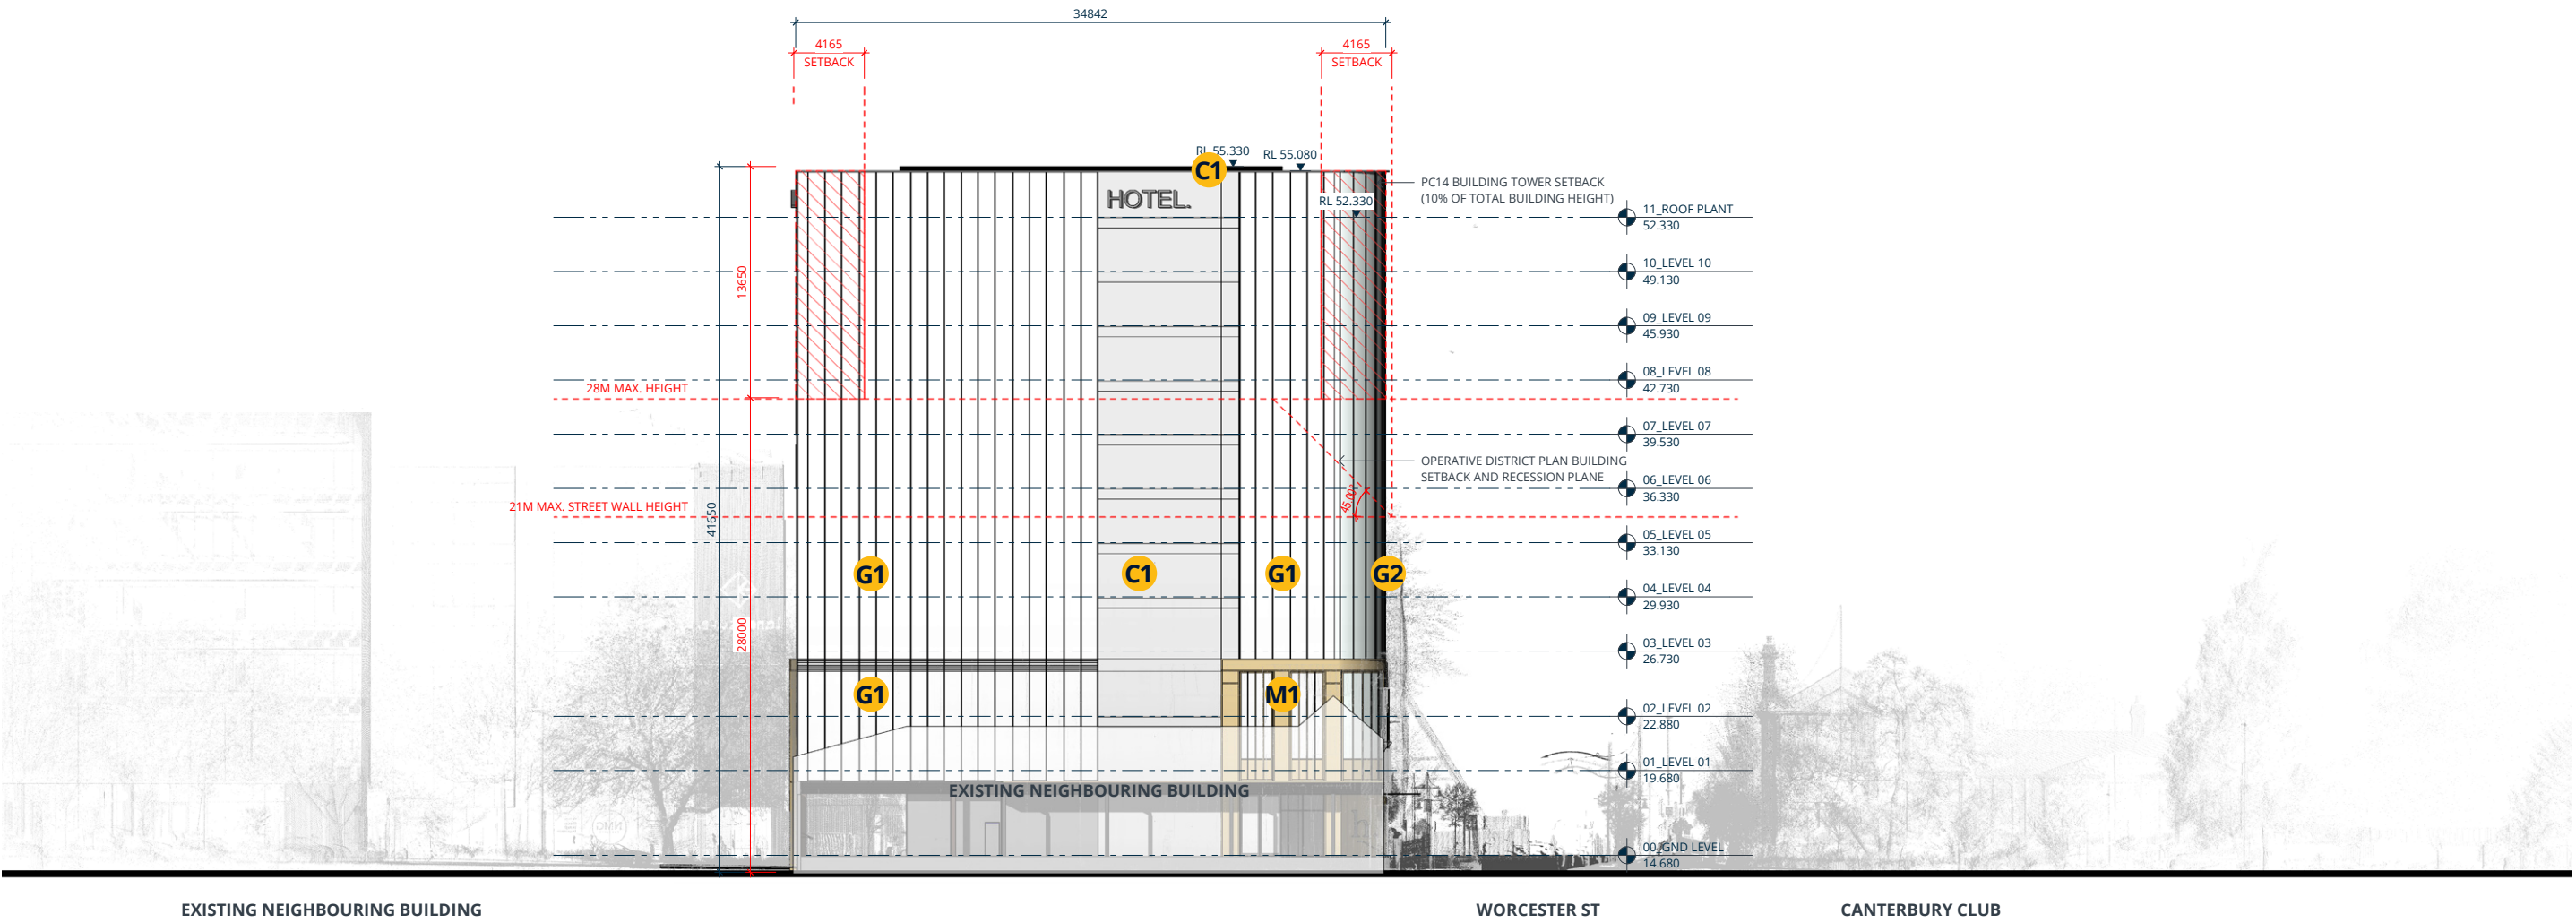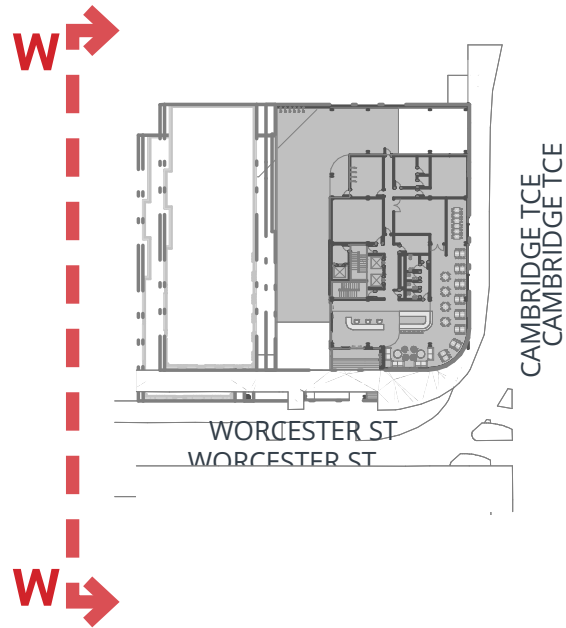

North Elevation

Scale: 1:400 @ A3

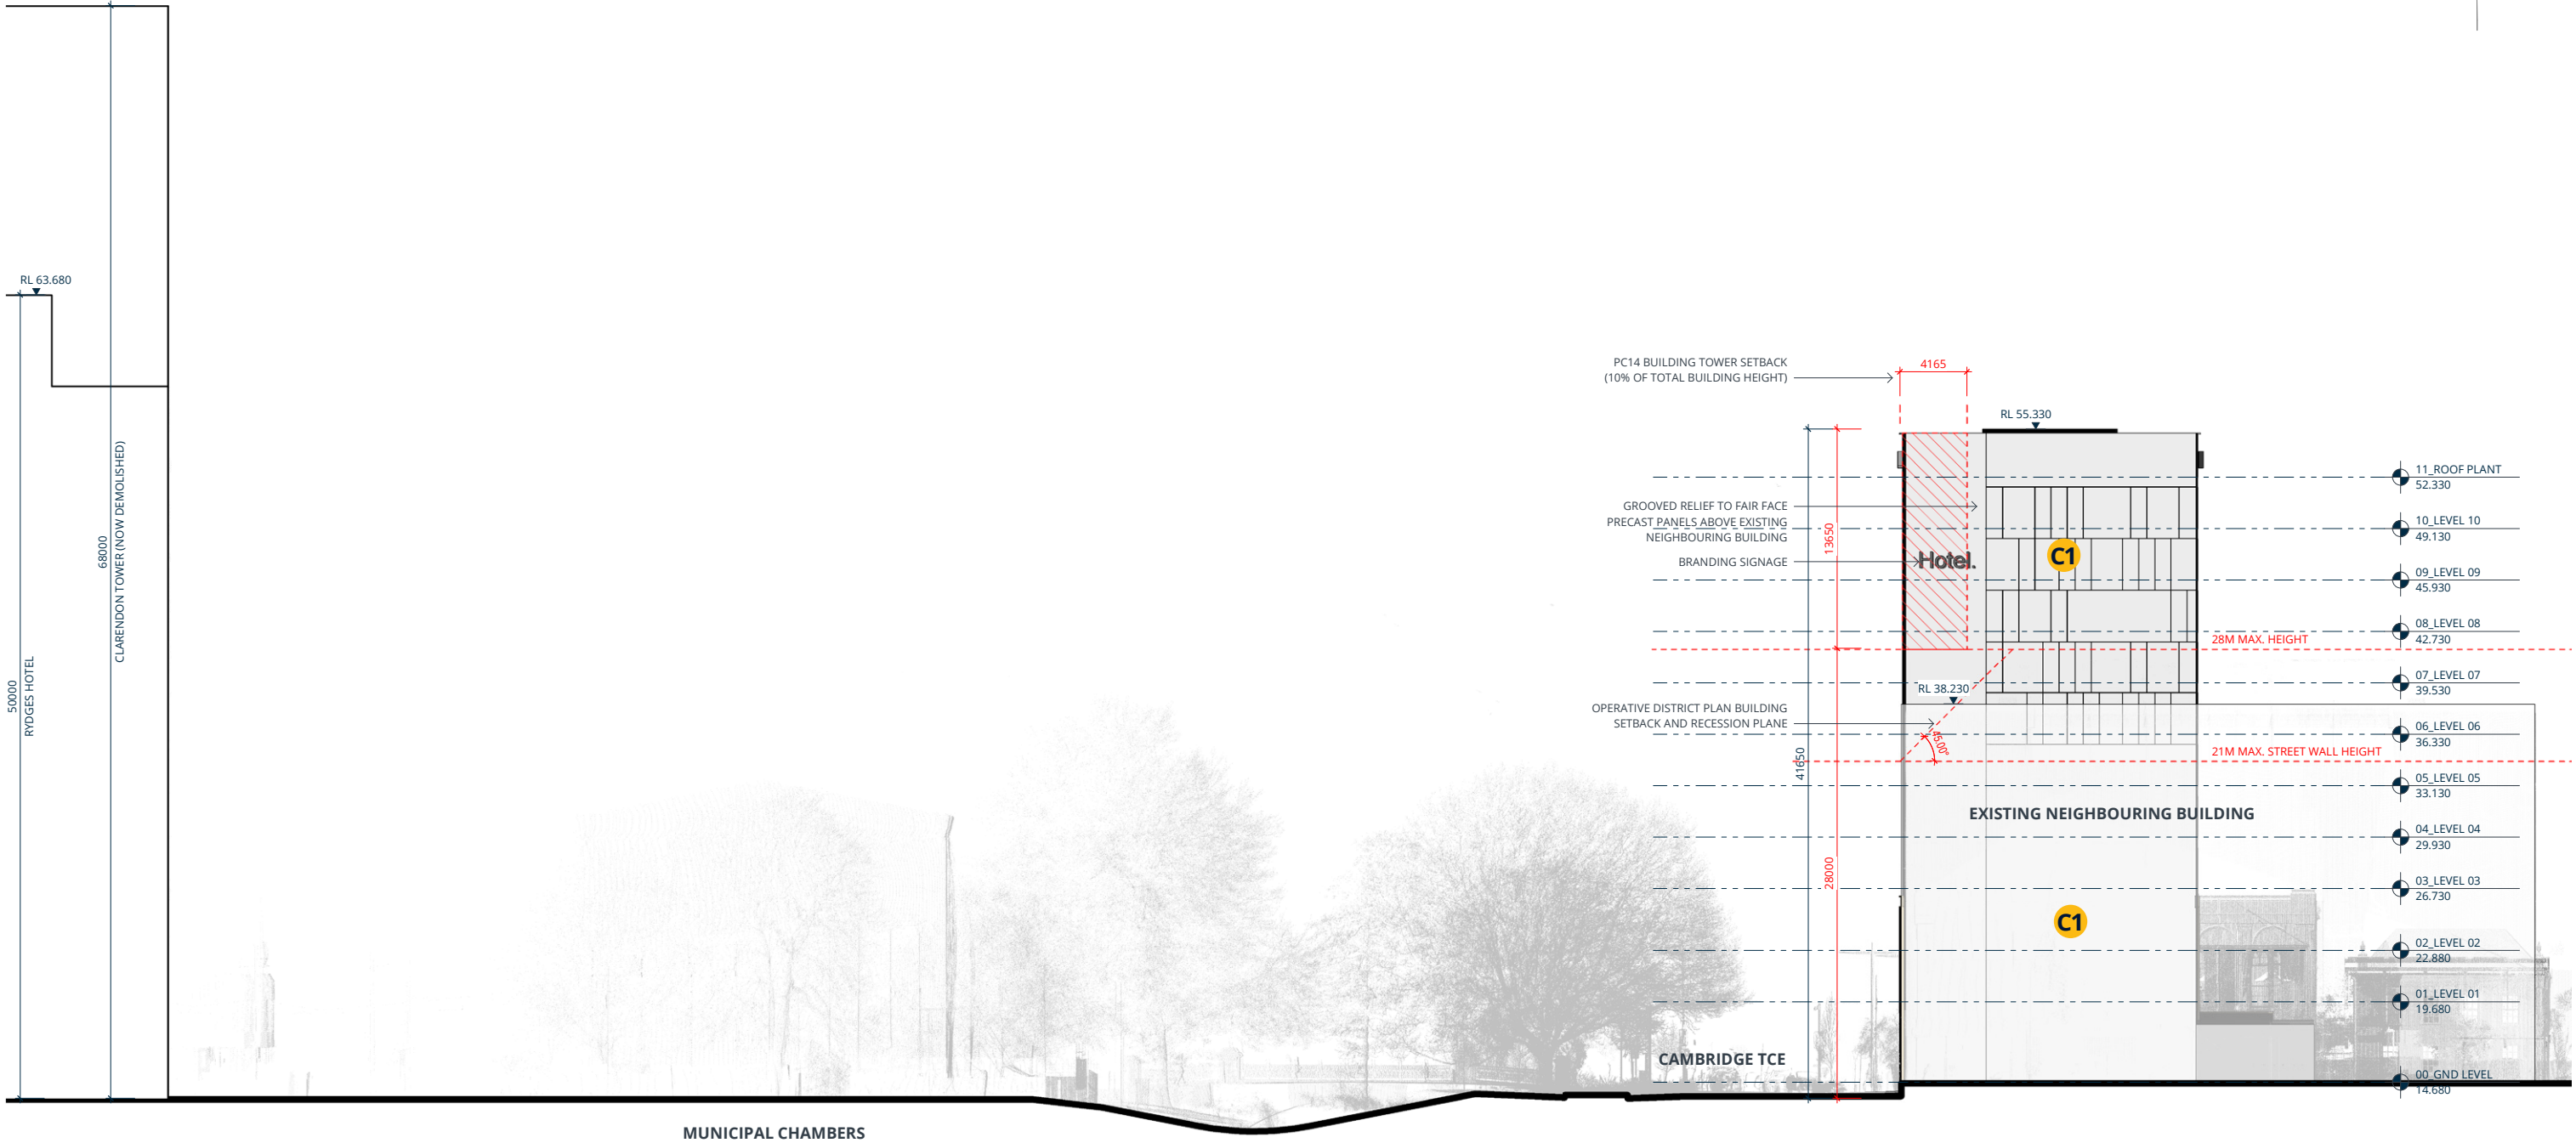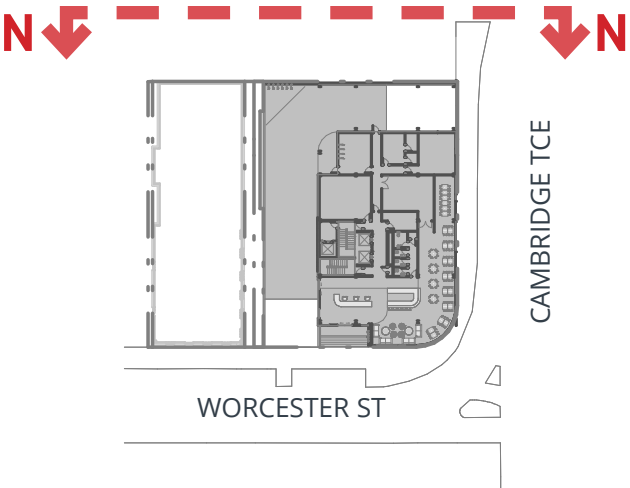

Material Finish Palette



M1
BRONZE METAL CLADDING &
DETAIL



G1
GLAZED CURTAIN WALL FACADE



C1
GROOVED RELIEF TO FAIR-FACE
PRE-CAST CONCRETE



G2
CURVED CURTAIN WALL GLAZING