

Align

Auburn Reserve Community Park Tree Planting Study

[For Information]

17/01/2025

DWG NO.

CCC003A-DRG-LA-100
CCC003A-DRG-LA-101
DESCRIPTION

EXISTING PLANTING
TREE PLANTING ZONES
LOT BOUNDARY CROSS SECTIONS
BASKETBALL COURT BOUNDARY CROSS SECTIONS
SHADE STUDY - SUMMER SOLSTICE - 8 AM
SHADE STUDY - SUMMER SOLSTICE - 10 AM
SHADE STUDY - SUMMER SOLSTICE - 12 NOON
SHADE STUDY - SUMMER SOLSTICE - 2 PM
SHADE STUDY - SUMMER SOLSTICE - 4 PM
SHADE STUDY - SUMMER SOLSTICE - 6 PM
SHADE STUDY - WINTER SOLSTICE - 8 AM
SHADE STUDY - WINTER SOLSTICE - 10 AM
SHADE STUDY - WINTER SOLSTICE - 12 NOON
SHADE STUDY - WINTER SOLSTICE - 2 PM
SHADE STUDY - WINTER SOLSTICE - 4 PM
SHADE STUDY - WINTER SOLSTICE - 6 PM
INDICATIVE TREE PLANTING PLAN
EXISTING PLAN
PROPOSED CONCEPT PLAN
TREE PLANTING GUIDELINES



1:5000 @ A3





GENERAL NOTES:

1. REFER TO TREE PLANTING GUIDELINES ON SHEET CCC003A-DRG-LA-119

RESERVE BOUNDARY

KEY:

- EXISTING CANOPY COVERAGE
- EXISTING TREE TO BE REMOVED
- EXISTING GARDEN BED
- FOOTPATH
- PLAYGROUND
- BASKETBALL COURT
- SITE BUILDINGS / STRUCTURES
- LOT BOUNDARIES
- EXISTING FENCE

- 1 PLAYGROUND EQUIPMENT
- 2 BENCH
- 3 PICNIC TABLE
- 4 LIGHT POLE
- 5 FENCED OFF SHED

REVISIONS

REV	DATE	DESCRIPTION
A	17/12/2024	ISSUE FOR INFORMATION
B	17/01/2025	ISSUE FOR INFORMATION



Align

landscape architecture and urban design division
8/248 St Asaph St, Christchurch
PO Box 1302, Christchurch 8140
T - 03 982 5040
W - www.align.net.nz

PROJECT

Auburn Reserve
325 Riccarton Road, Upper Riccarton,
Christchurch 8041

DRAWING

EXISTING SITE PLAN

SCALE	1:1000 @ A3
DATE	17/01/2025

DRAWN	MT
CHECKED	AB

STAGE	FOR INFORMATION
JOB NO.	CCC003A

DRAWING NO.	CCC003A-DRG-LA-100
REVISION NO.	B



GENERAL NOTES:

1. REFER TO TREE PLANTING GUIDELINES ON SHEET CCC003A-DRG-LA-119

RESERVE BOUNDARY

KEY:

- EXISTING CANOPY COVERAGE
- EXISTING TREE TO BE REMOVED
- EXISTING GARDEN BED
- FOOTPATH
- PLAYGROUND
- BASKETBALL COURT
- SITE BUILDINGS / STRUCTURES
- LOT BOUNDARIES
- EXISTING FENCE

POTENTIAL TREE PLANTING AREAS:

- SMALL: 5 - 10M TREE HEIGHT ZONE
- MEDIUM: 11 - 15M TREE HEIGHT ZONE
- LARGE: 16 - 20M TREE HEIGHT ZONE
- VERY LARGE: 20M+ TREE HEIGHT ZONE
- OFFSET FROM SERVICES
- OFFSET FROM FOOTPATH
- AREA CCC WANT CLEAR OF TREES

REVISIONS

REV	DATE	DESCRIPTION
A	17/12/2024	ISSUE FOR INFORMATION
B	17/01/2025	ISSUE FOR INFORMATION



Align

landscape architecture and urban design division
8/248 St Asaph St, Christchurch
PO Box 1302, Christchurch 8140
T - 03 982 5040
W - www.align.net.nz

PROJECT

Auburn Reserve
325 Riccarton Road, Upper Riccarton,
Christchurch 8041

DRAWING

TREE PLANTING ZONES

SCALE 1:1000 @ A3

DATE 17/01/2025

DRAWN MT

CHECKED AB

STAGE FOR INFORMATION

JOB NO. CCC003A


DRAWING NO.


CCC003A-DRG-LA-101

REVISION NO.


B

SCALE BAR 1:1000

 


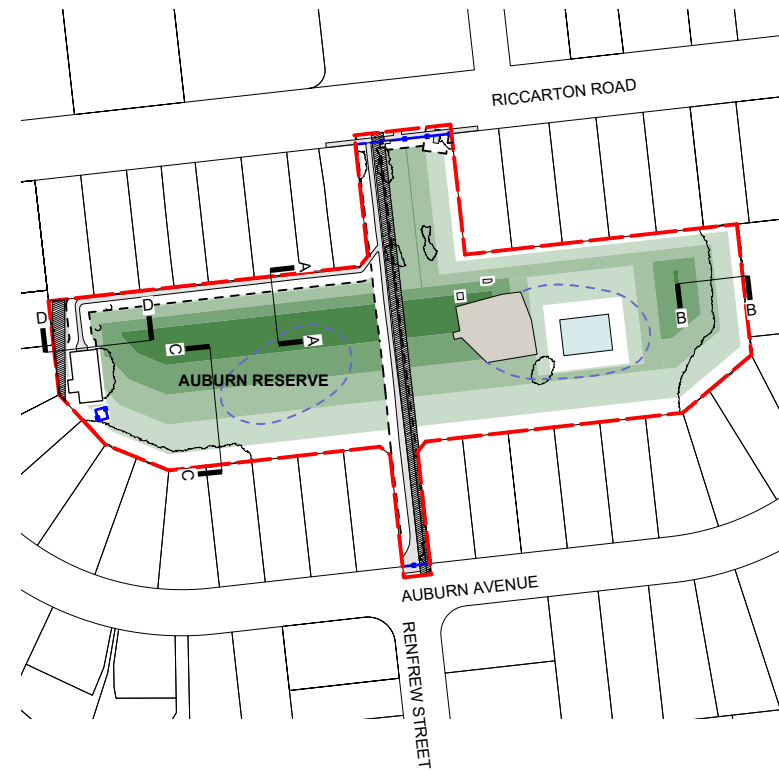


1 KEY PLAN
Scale: 1:2500 @ A3

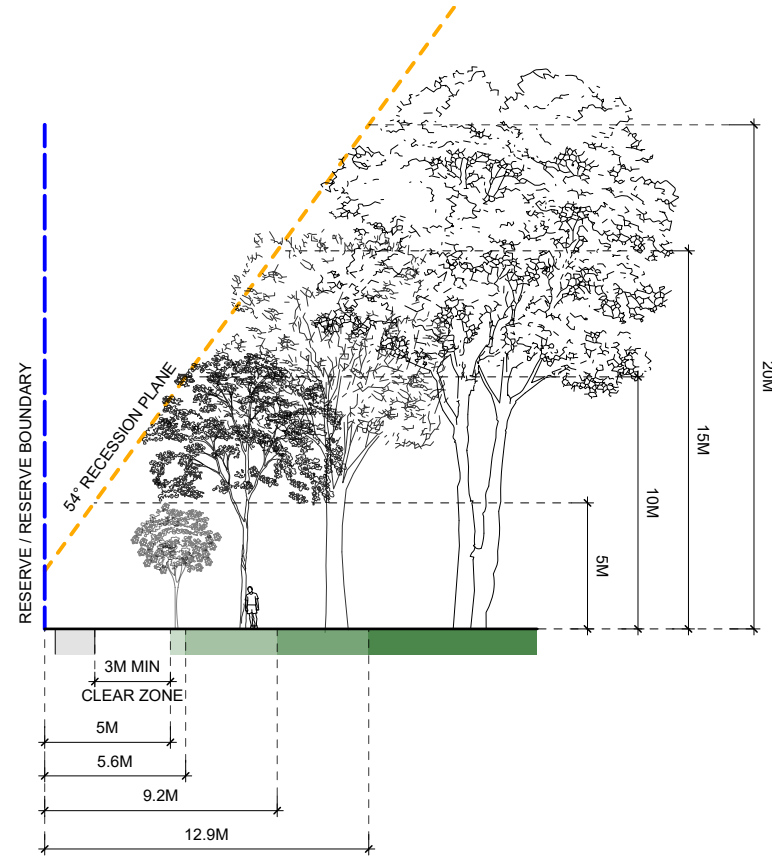


2 SECTION A-A
Scale: 1:300 @ A3

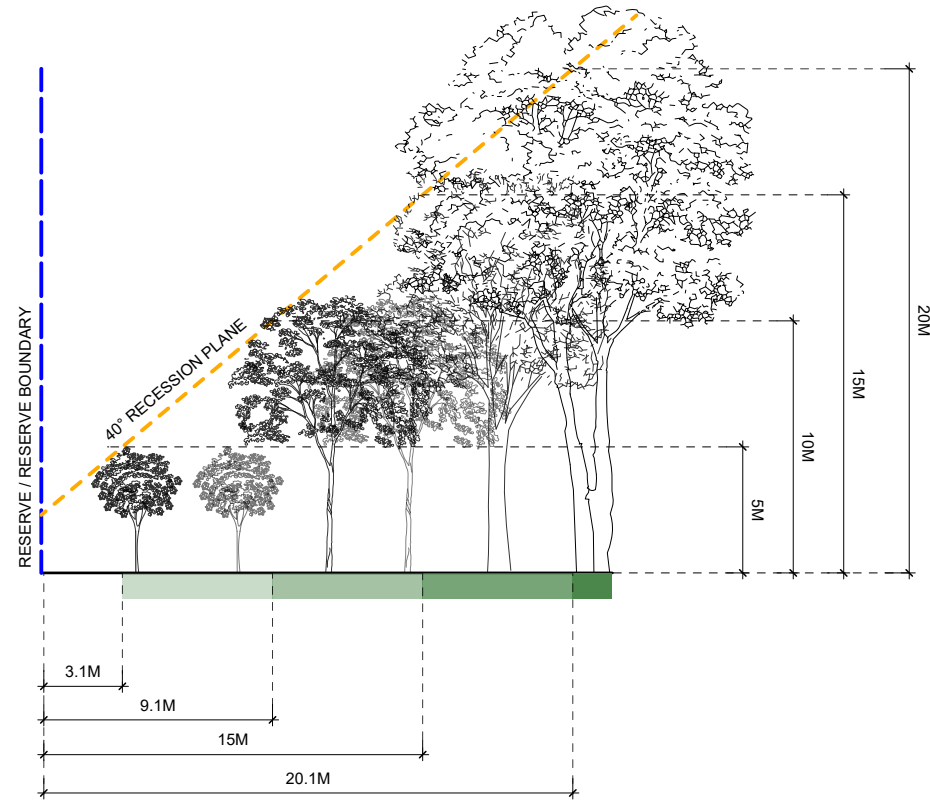

3 SECTION B-B
Scale: 1:300 @ A3

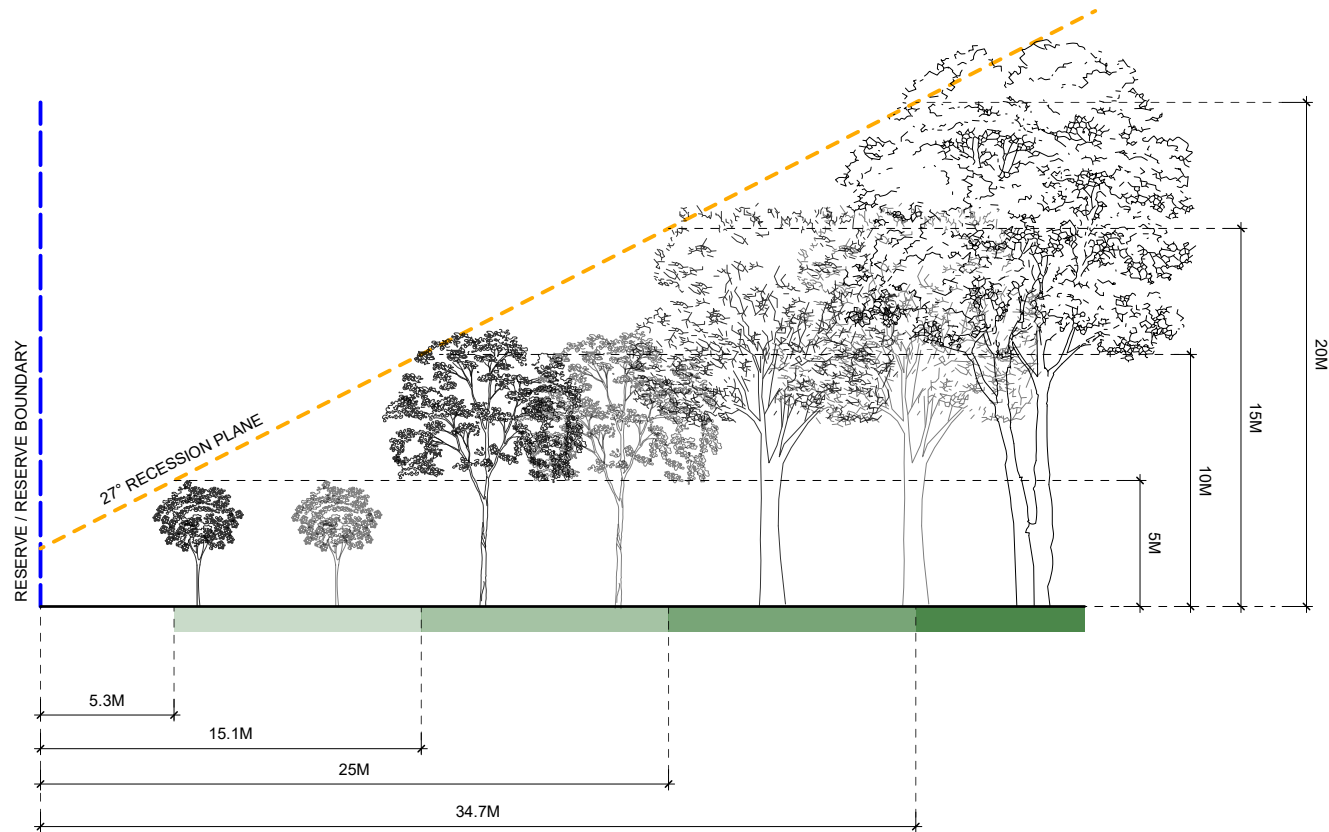

4 SECTION C-C
Scale: 1:300 @ A3

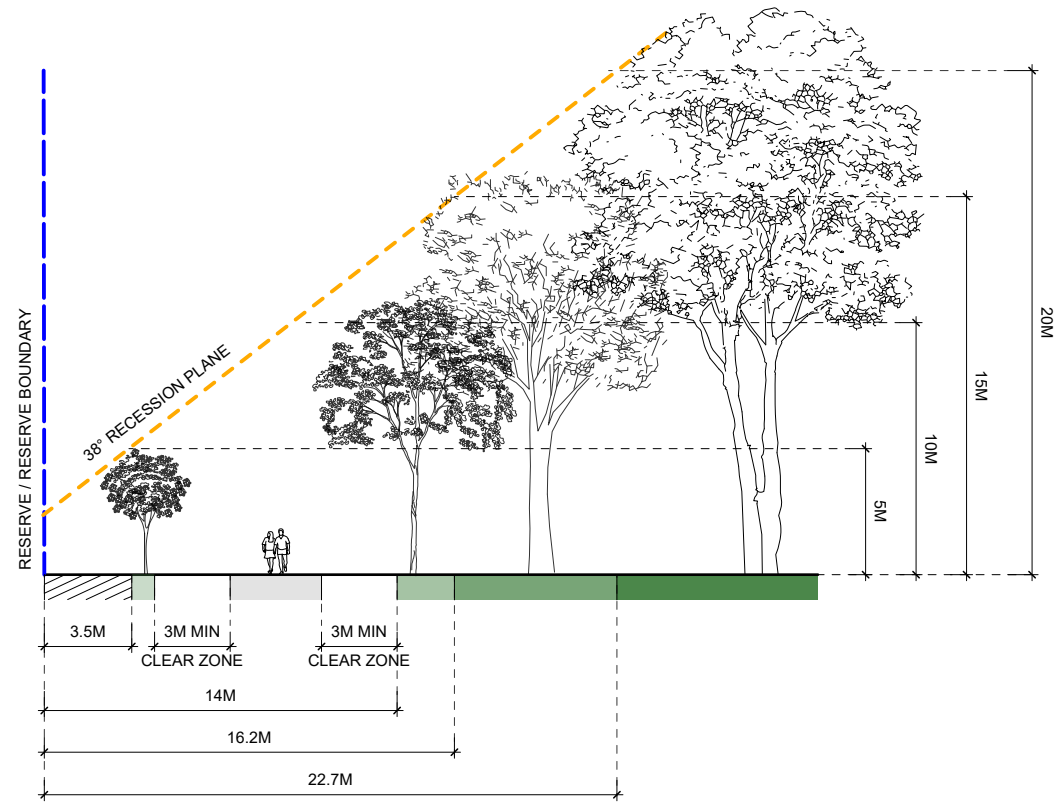

5 SECTION D-D
Scale: 1:300 @ A3

GENERAL NOTES:

1. REFER TO TREE PLANTING GUIDELINES ON SHEET CCC003A-DRG-LA-119


--- RESERVE BOUNDARY

KEY:

- SMALL: 5 - 10M TREE HEIGHT ZONE
- MEDIUM: 11 - 15M TREE HEIGHT ZONE
- LARGE: 16 - 20M TREE HEIGHT ZONE
- VERY LARGE: 20M+ TREE HEIGHT ZONE
- OFFSET FROM SERVICES

RECESSION PLANE :

- RESIDENTIAL SUBURBAN ZONE

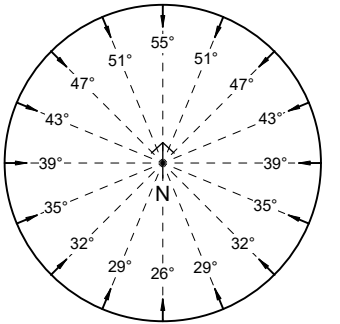

REVISIONS

REV	DATE	DESCRIPTION
A	17/12/2024	ISSUE FOR INFORMATION
B	17/01/2025	ISSUE FOR INFORMATION



Align

landscape architecture and urban design division
8/248 St Asaph St, Christchurch
PO Box 1302, Christchurch 8140

T - 03 982 5040
W - www.align.net.nz

PROJECT

Auburn Reserve
325 Riccarton Road, Upper Riccarton,
Christchurch 8041

DRAWING

LOT BOUNDARY CROSS SECTIONS

SCALE	AS SHOWN
DATE	17/01/2025

DRAWN	MT
CHECKED	AB


STAGE	FOR INFORMATION
JOB NO.	CCC003A

DRAWING NO.
CCC003A-DRG-LA-102


REVISION NO. B



1 KEY PLAN
Scale: 1:2500 @ A3

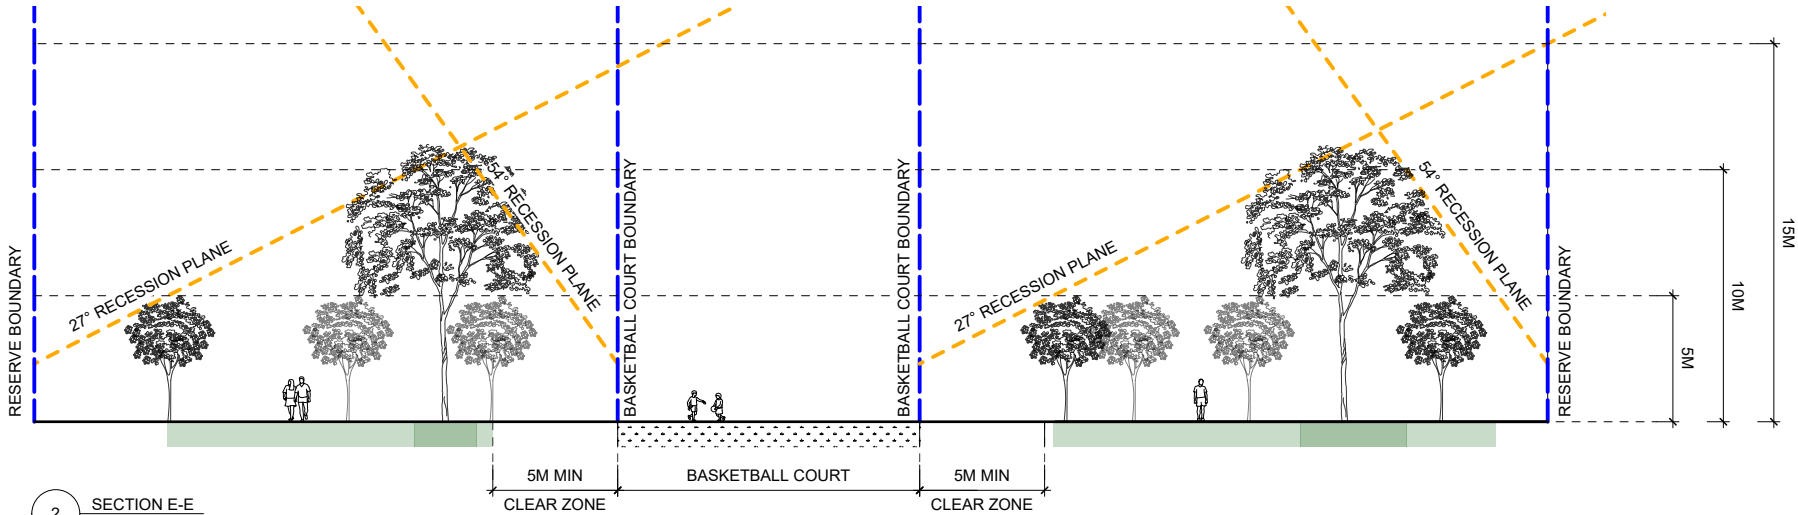

2 SECTION E-E
Scale: 1:300 @ A3

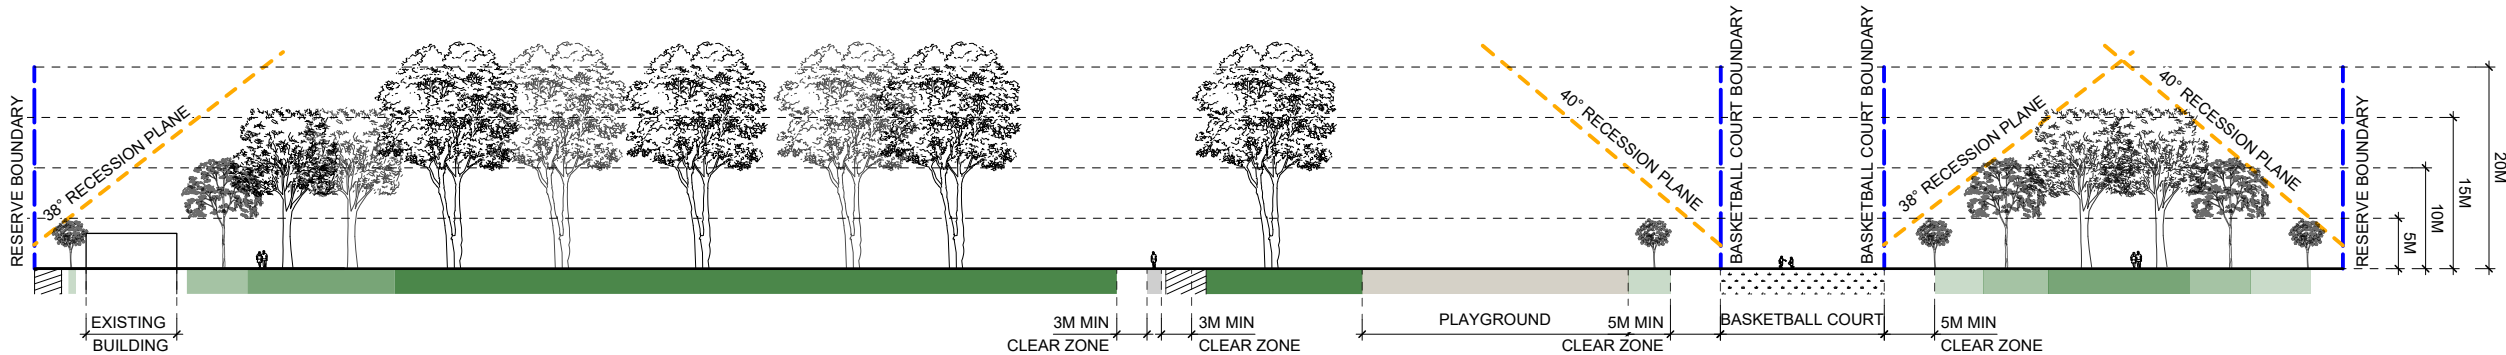

3 SECTION F-F
Scale: 1:750 @ A3

GENERAL NOTES:

1. REFER TO TREE PLANTING GUIDELINES ON SHEET CCC003A-DRG-LA-119


RESERVE BOUNDARY

KEY:

- SMALL: 5 - 10M TREE HEIGHT ZONE
- MEDIUM: 11 - 15M TREE HEIGHT ZONE
- LARGE: 16 - 20M TREE HEIGHT ZONE
- VERY LARGE: 20M+ TREE HEIGHT ZONE
- OFFSET FROM SERVICES

RECESSION PLANE :

- RESIDENTIAL SUBURBAN ZONE

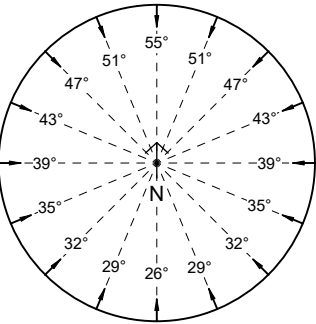

REVISIONS

REV	DATE	DESCRIPTION
A	17/12/2024	ISSUE FOR INFORMATION
B	17/01/2025	ISSUE FOR INFORMATION



Align

landscape architecture and urban design division
8/248 St Asaph St, Christchurch
PO Box 1302, Christchurch 8140

T - 03 982 5040
W - www.align.net.nz

PROJECT

Auburn Reserve
325 Riccarton Road, Upper Riccarton,
Christchurch 8041

DRAWING

BASKETBALL COURT BOUNDARY
CROSS SECTIONS

SCALE AS SHOWN
DATE 17/01/2025

DRAWN MT
CHECKED AB

STAGE FOR INFORMATION
JOB NO. CCC003A

DRAWING NO.
CCC003A-DRG-LA-103

REVISION NO. B

SUMMER SOLSTICE
DATE 22nd DECEMBER
8 AM



GENERAL NOTES:

1. REFER TO TREE PLANTING GUIDELINES ON SHEET CCC003A-DRG-LA-119
- — — RESERVE BOUNDARY

REVISIONS

REV	DATE	DESCRIPTION
A	17/12/2024	ISSUE FOR INFORMATION
B	17/01/2025	ISSUE FOR INFORMATION



Align

landscape architecture and urban design division
8/248 St Asaph St, Christchurch
PO Box 1302, Christchurch 8140

T - 03 982 5040
W - www.align.net.nz

PROJECT

Auburn Reserve
325 Riccarton Road, Upper Riccarton,
Christchurch 8041

DRAWING

SHADE STUDY - SUMMER SOLSTICE
- 8 AM

SCALE 1:1000 @ A3
DATE 17/01/2025

DRAWN MT
CHECKED AB
STAGE FOR INFORMATION
JOB NO. CCC003A

DRAWING NO.
CCC003A-DRG-LA-104
REVISION NO. B

SUMMER SOLSTICE
DATE 22nd DECEMBER
10 AM



GENERAL NOTES:

1. REFER TO TREE PLANTING GUIDELINES ON SHEET CCC003A-DRG-LA-119

— RESERVE BOUNDARY

REVISIONS

REV	DATE	DESCRIPTION
A	17/12/2024	ISSUE FOR INFORMATION
B	17/01/2025	ISSUE FOR INFORMATION



Align

landscape architecture and urban design division
8/248 St Asaph St, Christchurch
PO Box 1302, Christchurch 8140

T - 03 982 5040
W - www.align.net.nz

PROJECT

Auburn Reserve
325 Riccarton Road, Upper Riccarton,
Christchurch 8041

DRAWING

SHADE STUDY - SUMMER SOLSTICE
- 10 AM

SCALE 1:1000 @ A3
DATE 17/01/2025

DRAWN MT
CHECKED AB

STAGE FOR INFORMATION
JOB NO. CCC003A

DRAWING NO.
CCC003A-DRG-LA-105

REVISION NO. B

SUMMER SOLSTICE
DATE 22nd DECEMBER
12 NOON



GENERAL NOTES:

1. REFER TO TREE PLANTING GUIDELINES ON SHEET CCC003A-DRG-LA-119
- RESERVE BOUNDARY

REVISIONS

REV	DATE	DESCRIPTION
A	17/12/2024	ISSUE FOR INFORMATION
B	17/01/2025	ISSUE FOR INFORMATION



Align

landscape architecture and urban design division
8/248 St Asaph St, Christchurch
PO Box 1302, Christchurch 8140

T - 03 982 5040
W - www.align.net.nz

PROJECT

Auburn Reserve
325 Riccarton Road, Upper Riccarton,
Christchurch 8041

DRAWING

SHADE STUDY - SUMMER SOLSTICE
- 12 NOON

SCALE	1:1000 @ A3
DATE	17/01/2025

DRAWN	MT
CHECKED	AB

STAGE	FOR INFORMATION
JOB NO.	CCC003A

DRAWING NO.
CCC003A-DRG-LA-106

REVISION NO. B

SUMMER SOLSTICE
DATE 22nd DECEMBER
2 PM



GENERAL NOTES:

1. REFER TO TREE PLANTING GUIDELINES ON SHEET CCC003A-DRG-LA-119
- — — RESERVE BOUNDARY

REVISIONS

REV	DATE	DESCRIPTION
A	17/12/2024	ISSUE FOR INFORMATION
B	17/01/2025	ISSUE FOR INFORMATION



Align

landscape architecture and urban design division
8/248 St Asaph St, Christchurch
PO Box 1302, Christchurch 8140

T - 03 982 5040
W - www.align.net.nz

PROJECT

Auburn Reserve
325 Riccarton Road, Upper Riccarton,
Christchurch 8041

DRAWING

SHADE STUDY - SUMMER SOLSTICE
- 2 PM

SCALE	1:1000 @ A3
DATE	17/01/2025

DRAWN	MT
CHECKED	AB

STAGE	FOR INFORMATION
JOB NO.	CCC003A

DRAWING NO.
CCC003A-DRG-LA-107

REVISION NO. B

SUMMER SOLSTICE
DATE 22nd DECEMBER
4 PM



GENERAL NOTES:

1. REFER TO TREE PLANTING GUIDELINES ON SHEET CCC003A-DRG-LA-119
- RESERVE BOUNDARY

REVISIONS

REV	DATE	DESCRIPTION
A	17/12/2024	ISSUE FOR INFORMATION
B	17/01/2025	ISSUE FOR INFORMATION



Align

landscape architecture and urban design division
8/248 St Asaph St, Christchurch
PO Box 1302, Christchurch 8140

T - 03 982 5040
W - www.align.net.nz

PROJECT

Auburn Reserve
325 Riccarton Road, Upper Riccarton,
Christchurch 8041

DRAWING

SHADE STUDY - SUMMER SOLSTICE
- 4 PM

SCALE 1:1000 @ A3
DATE 17/01/2025

DRAWN MT
CHECKED AB
STAGE FOR INFORMATION
JOB NO. CCC003A

DRAWING NO.
CCC003A-DRG-LA-108
REVISION NO. B

SUMMER SOLSTICE
DATE 22nd DECEMBER
6 PM



GENERAL NOTES:

1. REFER TO TREE PLANTING GUIDELINES ON SHEET CCC003A-DRG-LA-119
- RESERVE BOUNDARY

REVISIONS

REV	DATE	DESCRIPTION
A	17/12/2024	ISSUE FOR INFORMATION
B	17/01/2025	ISSUE FOR INFORMATION



Align

landscape architecture and urban design division
8/248 St Asaph St, Christchurch
PO Box 1302, Christchurch 8140

T - 03 982 5040
W - www.align.net.nz

PROJECT

Auburn Reserve
325 Riccarton Road, Upper Riccarton,
Christchurch 8041

DRAWING

SHADE STUDY - SUMMER SOLSTICE
- 6 PM

SCALE	1:1000 @ A3
DATE	17/01/2025

DRAWN	MT
CHECKED	AB

STAGE	FOR INFORMATION
JOB NO.	CCC003A

DRAWING NO.
CCC003A-DRG-LA-109

REVISION NO. B

WINTER SOLSTICE
DATE 22nd JUNE
8 AM



GENERAL NOTES:

1. REFER TO TREE PLANTING GUIDELINES ON SHEET CCC003A-DRG-LA-119
- — — — — RESERVE BOUNDARY

REVISIONS

REV	DATE	DESCRIPTION
A	17/12/2024	ISSUE FOR INFORMATION
B	17/01/2025	ISSUE FOR INFORMATION



Align

landscape architecture and urban design division
8/248 St Asaph St, Christchurch
PO Box 1302, Christchurch 8140

T - 03 982 5040
W - www.align.net.nz

PROJECT

Auburn Reserve
325 Riccarton Road, Upper Riccarton,
Christchurch 8041

DRAWING

SHADE STUDY - WINTER SOLSTICE
- 8 AM

SCALE	1:1000 @ A3
DATE	17/01/2025

DRAWN	MT
CHECKED	AB

STAGE	FOR INFORMATION
JOB NO.	CCC003A

DRAWING NO.
CCC003A-DRG-LA-110

REVISION NO. B

WINTER SOLSTICE
DATE 22nd JUNE
10 AM



GENERAL NOTES:

1. REFER TO TREE PLANTING GUIDELINES ON SHEET CCC003A-DRG-LA-119
- RESERVE BOUNDARY

REVISIONS

REV	DATE	DESCRIPTION
A	17/12/2024	ISSUE FOR INFORMATION
B	17/01/2025	ISSUE FOR INFORMATION



Align

landscape architecture and urban design division
8/248 St Asaph St, Christchurch
PO Box 1302, Christchurch 8140

T - 03 982 5040
W - www.align.net.nz

PROJECT

Auburn Reserve
325 Riccarton Road, Upper Riccarton,
Christchurch 8041

DRAWING

SHADE STUDY - WINTER SOLSTICE
- 10 AM

SCALE 1:1000 @ A3
DATE 17/01/2025

DRAWN MT
CHECKED AB

STAGE FOR INFORMATION
JOB NO. CCC003A

DRAWING NO.
CCC003A-DRG-LA-111

REVISION NO. B

WINTER SOLSTICE
DATE 22nd JUNE
12 NOON



GENERAL NOTES:

1. REFER TO TREE PLANTING GUIDELINES ON SHEET CCC003A-DRG-LA-119
- RESERVE BOUNDARY

REVISIONS

REV	DATE	DESCRIPTION
A	17/12/2024	ISSUE FOR INFORMATION
B	17/01/2025	ISSUE FOR INFORMATION



Align

landscape architecture and urban design division
8/248 St Asaph St, Christchurch
PO Box 1302, Christchurch 8140

T - 03 982 5040
W - www.align.net.nz

PROJECT

Auburn Reserve
325 Riccarton Road, Upper Riccarton,
Christchurch 8041

DRAWING

SHADE STUDY - WINTER SOLSTICE
- 12 NOON

SCALE 1:1000 @ A3
DATE 17/01/2025

DRAWN MT
CHECKED AB

STAGE FOR INFORMATION
JOB NO. CCC003A

DRAWING NO.
CCC003A-DRG-LA-112

REVISION NO. B

WINTER SOLSTICE
DATE 22nd JUNE
2 PM



GENERAL NOTES:

1. REFER TO TREE PLANTING GUIDELINES ON SHEET CCC003A-DRG-LA-119
- RESERVE BOUNDARY

REVISIONS

REV	DATE	DESCRIPTION
A	17/12/2024	ISSUE FOR INFORMATION
B	17/01/2025	ISSUE FOR INFORMATION



Align

landscape architecture and urban design division
8/248 St Asaph St, Christchurch
PO Box 1302, Christchurch 8140

T - 03 982 5040
W - www.align.net.nz

PROJECT

Auburn Reserve
325 Riccarton Road, Upper Riccarton,
Christchurch 8041

DRAWING

SHADE STUDY - WINTER SOLSTICE
- 2 PM

SCALE 1:1000 @ A3
DATE 17/01/2025

DRAWN MT
CHECKED AB

STAGE FOR INFORMATION
JOB NO. CCC003A

DRAWING NO.
CCC003A-DRG-LA-113

REVISION NO. B



GENERAL NOTES:

1. REFER TO TREE PLANTING GUIDELINES ON SHEET CCC003A-DRG-LA-119
- RESERVE BOUNDARY

REVISIONS

REV	DATE	DESCRIPTION
A	17/12/2024	ISSUE FOR INFORMATION
B	17/01/2025	ISSUE FOR INFORMATION



Align

landscape architecture and urban design division
8/248 St Asaph St, Christchurch
PO Box 1302, Christchurch 8140

T - 03 982 5040
W - www.align.net.nz

PROJECT

Auburn Reserve
325 Riccarton Road, Upper Riccarton,
Christchurch 8041

DRAWING

SHADE STUDY - WINTER SOLSTICE
- 4 PM

SCALE	1:1000 @ A3
DATE	17/01/2025

DRAWN	MT
CHECKED	AB

STAGE	FOR INFORMATION
JOB NO.	CCC003A

DRAWING NO.
CCC003A-DRG-LA-114

REVISION NO. B



GENERAL NOTES:

- 1. REFER TO TREE PLANTING GUIDELINES ON SHEET CCC003A-DRG-LA-119
- — — RESERVE BOUNDARY

REVISIONS

REV	DATE	DESCRIPTION
A	17/12/2024	ISSUE FOR INFORMATION
B	17/01/2025	ISSUE FOR INFORMATION



Align

landscape architecture and urban design division
8/248 St Asaph St, Christchurch
PO Box 1302, Christchurch 8140

T - 03 982 5040
W - www.align.net.nz

PROJECT

Auburn Reserve
325 Riccarton Road, Upper Riccarton,
Christchurch 8041

DRAWING

SHADE STUDY - WINTER SOLSTICE
- 6 PM

SCALE	1:1000 @ A3
DATE	17/01/2025

DRAWN	MT
CHECKED	AB

STAGE	FOR INFORMATION
JOB NO.	CCC003A

DRAWING NO.
CCC003A-DRG-LA-115

REVISION NO. B

PLANTING SCHEDULE - AUBURN RESERVE

ID	Qty	Tree Category	Height
SM	31	Small Tree	5-10m Height
ME	14	Medium Tree	10-15m Height
LA	6	Large Tree	15-20m Height
VL	3	Very Large Tree	20+m Height

AUBURN RESERVE SUMMARY

Park Canopy Cover Summary		
Existing number of trees		114
Existing canopy cover	approx.	30%
Proposed number of new trees		54
Proposed net canopy cover(existing vegetation and proposed)	approx.	49%

GENERAL NOTES:

1. REFER TO TREE PLANTING GUIDELINES ON SHEET CCC003A-DRG-LA-119

RESERVE BOUNDARY

KEY:

- EXISTING CANOPY COVERAGE
- EXISTING TREE TO BE REMOVED
- EXISTING GARDEN BED
- FOOTPATH
- PLAYGROUND
- SPORTS FIELD / COURT
- SITE BUILDINGS / STRUCTURES
- LOT BOUNDARIES
- EXISTING FENCE
- PROPOSED TREES

POTENTIAL TREE PLANTING AREAS:

- 5 - 10M TREE HEIGHT ZONE
- 11 - 15M TREE HEIGHT ZONE
- 16 - 20M TREE HEIGHT ZONE
- 20M+ TREE HEIGHT ZONE
- OFFSET FROM SERVICES
- OFFSET FROM FOOTPATH
- AREA CCC WANT CLEAR OF TREES

REVISIONS

REV	DATE	DESCRIPTION
A	17/12/2024	ISSUE FOR INFORMATION
B	17/01/2025	ISSUE FOR INFORMATION



Align

landscape architecture and urban design division
8/248 St Asaph St, Christchurch
PO Box 1302, Christchurch 8140

T - 03 982 5040
W - www.align.net.nz

PROJECT

Auburn Reserve
325 Riccarton Road, Upper Riccarton,
Christchurch 8041

DRAWING

INDICATIVE TREE PLANTING PLAN

SCALE 1:1000 @ A3

DATE 17/01/2025

DRAWN MT

CHECKED AB

STAGE FOR INFORMATION

JOB NO. CCC003A

DRAWING NO.

CCC003A-DRG-LA-116

REVISION NO.

B





GENERAL NOTES:

1. REFER TO TREE PLANTING GUIDELINES ON SHEET CCC003A-DRG-LA-119
- RESERVE BOUNDARY

REVISIONS

REV	DATE	DESCRIPTION
A	17/12/2024	ISSUE FOR INFORMATION
B	17/01/2025	ISSUE FOR INFORMATION



Align

landscape architecture and urban design division
8/248 St Asaph St, Christchurch
PO Box 1302, Christchurch 8140

T - 03 982 5040
W - www.align.net.nz

PROJECT

Auburn Reserve
325 Riccarton Road, Upper Riccarton,
Christchurch 8041

DRAWING

EXISTING PLAN

SCALE 1:1000 @ A3
DATE 17/01/2025

DRAWN MT
CHECKED AB

STAGE FOR INFORMATION
JOB NO. CCC003A

DRAWING NO.
CCC003A-DRG-LA-117

REVISION NO. B



GENERAL NOTES:

1. REFER TO TREE PLANTING GUIDELINES ON SHEET CCC003A-DRG-LA-119
- — — RESERVE BOUNDARY

REVISIONS

REV	DATE	DESCRIPTION
A	17/12/2024	ISSUE FOR INFORMATION
B	17/01/2025	ISSUE FOR INFORMATION



Align

landscape architecture and urban design division
8/248 St Asaph St, Christchurch
PO Box 1302, Christchurch 8140

T - 03 982 5040
W - www.align.net.nz

PROJECT

Auburn Reserve
325 Riccarton Road, Upper Riccarton,
Christchurch 8041

DRAWING

PROPOSED CONCEPT PLAN

SCALE	1:1000 @ A3
DATE	17/01/2025

DRAWN	MT
CHECKED	AB

STAGE	FOR INFORMATION
JOB NO.	CCC003A

DRAWING NO.
CCC003A-DRG-LA-118

REVISION NO. B

1. TREE PLANTING TO SPECIAL CHARACTER PARKS WILL CONTINUE THE ESTABLISHED THEME.
2. TREES WILL BE POSITIONED APPROPRIATELY TO ALLOW FOR DEBRIS MANAGEMENT.
3. TREE SPECIES SHALL BE WELL SUITED TO THE LOCAL CONDITIONS.
4. PLANTING ALONG WATERWAYS WILL BE PREDOMINANTLY NATIVE SPECIES.
5. CCC WILL AIM FOR 40-60% OF NEW TREE PLANTINGS AS NATIVES.

1. NO TREE SHALL INTRUDE THROUGH THE RECESSION PLANE.
2. NO TREE SHALL BE PLANTED CLOSER THAN 3.0M FROM A PATHWAY.
3. NO TREE SHALL BE PLANTED CLOSER THAN 5.0M FROM A SPORTS FIELD AND NO TREE CANOPY DRIP LINE SHALL EXTEND ABOVE A SPORTS FIELD.
4. TREE SPACINGS SHALL BE A MINIMUM OF 5.0M APART TO ALLOW FOR EASY LAWN MOWING.
5. MIN. 2M OFFSET FOR LOW VOLTAGE POWER
6. MIN. 3M OFFSET FOR 11KV POWER
7. MIN. 5M OFFSET FOR 33-66KV
8. MIN. 1M OFFSET FOR ALL OTHER SERVICES AND HARD PAVING NOT MENTIONED ABOVE.



REVISION NO. B