

Align

Woolston Park

Community Park Tree Planting Study

[For Information]

14/02/2025

DWG NO.

CCC003B-DRG-LA-100
CCC003B-DRG-LA-101
CCC003B-DRG-LA-102
CCC003B-DRG-LA-103
CCC003B-DRG-LA-104
CCC003B-DRG-LA-105
CCC003B-DRG-LA-106
CCC003B-DRG-LA-107
CCC003B-DRG-LA-108
CCC003B-DRG-LA-109
CCC003B-DRG-LA-110
CCC003B-DRG-LA-111
CCC003B-DRG-LA-112
CCC003B-DRG-LA-113
CCC003B-DRG-LA-114
CCC003B-DRG-LA-115
CCC003B-DRG-LA-116
CCC003B-DRG-LA-117
CCC003B-DRG-LA-118
CCC003B-DRG-LA-119


DESCRIPTION

EXISTING PLANTING
TREE PLANTING ZONES
LOT BOUNDARY CROSS SECTIONS
SPORTS FIELD / COURT BOUNDARY CROSS SECTIONS
SHADE STUDY - SUMMER SOLSTICE - 8 AM
SHADE STUDY - SUMMER SOLSTICE - 10 AM
SHADE STUDY - SUMMER SOLSTICE - 12 NOON
SHADE STUDY - SUMMER SOLSTICE - 2 PM
SHADE STUDY - SUMMER SOLSTICE - 4 PM
SHADE STUDY - SUMMER SOLSTICE - 6 PM
SHADE STUDY - WINTER SOLSTICE - 8 AM
SHADE STUDY - WINTER SOLSTICE - 10 AM
SHADE STUDY - WINTER SOLSTICE - 12 NOON
SHADE STUDY - WINTER SOLSTICE - 2 PM
SHADE STUDY - WINTER SOLSTICE - 4 PM
SHADE STUDY - WINTER SOLSTICE - 6 PM
INDICATIVE TREE PLANTING PLAN
EXISTING PLAN
PROPOSED CONCEPT PLAN
TREE PLANTING GUIDELINES



1:5000 @ A3



 

GENERAL NOTES:

1. REFER TO TREE PLANTING GUIDELINES ON SHEET CCC003B-DRG-LA-119

— PARK BOUNDARY

KEY:

- EXISTING CANOPY COVERAGE
- EXISTING TREE TO BE REMOVED
- EXISTING GARDEN BED
- FOOTPATH
- PLAYGROUND
- SPORTS FIELD / COURTS
- SITE BUILDINGS / STRUCTURES
- LOT BOUNDARIES
- EXISTING METAL FENCE
- EXISTING ROCK WALL
- LIGHTING POST
- 1 PLAYGROUND EQUIPMENT
- 2 BENCH
- 3 PICNIC TABLE

REVISIONS

REV	DATE	DESCRIPTION
A	17/12/2024	ISSUE FOR INFORMATION
B	17/01/2025	ISSUE FOR INFORMATION
C	14/02/2025	ISSUE FOR INFORMATION



Align

landscape architecture and urban design division
8/248 St Asaph St, Christchurch T - 03 982 5040
PO Box 1302, Christchurch 8140 W - www.align.net.nz

PROJECT

Woolston Park
534B Ferry Road, Woolston, Christchurch
8023

DRAWING

EXISTING SITE PLAN

SCALE 1:1250 @ A3

DATE 14/02/2025

DRAWN MT

CHECKED AB

STAGE FOR INFORMATION

JOB NO. CCC003B

DRAWING NO.

CCC003B-DRG-LA-100

REVISION NO.

C



GENERAL NOTES:

1. REFER TO TREE PLANTING GUIDELINES ON SHEET CCC003B-DRG-LA-119

PARK BOUNDARY

KEY:

- EXISTING CANOPY COVERAGE
- EXISTING TREE TO BE REMOVED
- EXISTING GARDEN BED
- FOOTPATH
- PLAYGROUND
- SPORTS FIELD / COURTS
- SITE BUILDINGS / STRUCTURES
- LOT BOUNDARIES
- EXISTING METAL FENCE
- EXISTING ROCK WALL
- LIGHTING POST

POTENTIAL TREE PLANTING AREAS:

- SMALL: 5 - 10M TREE HEIGHT ZONE
- MEDIUM: 10 - 15M TREE HEIGHT ZONE
- LARGE: 15 - 20M TREE HEIGHT ZONE
- VERY LARGE: 20M+ TREE HEIGHT ZONE
- OFFSET FROM SERVICES
- OFFSET FROM FOOTPATH

REVISIONS

REV	DATE	DESCRIPTION
A	17/12/2024	ISSUE FOR INFORMATION
B	17/01/2025	ISSUE FOR INFORMATION
C	14/02/2025	ISSUE FOR INFORMATION



Align

landscape architecture and urban design division
8/248 St Asaph St, Christchurch T - 03 982 5040
PO Box 1302, Christchurch 8140 W - www.align.net.nz

PROJECT

Woolston Park
534B Ferry Road, Woolston, Christchurch
8023

DRAWING

TREE PLANTING ZONES


SCALE	1:1250 @ A3
DATE	14/02/2025

DRAWN	MT
CHECKED	AB

STAGE	FOR INFORMATION
JOB NO.	CCC003B


DRAWING NO.
CCC003B-DRG-LA-101

REVISION NO. C

 





1 KEY PLAN
Scale: 1:2000 @ A3

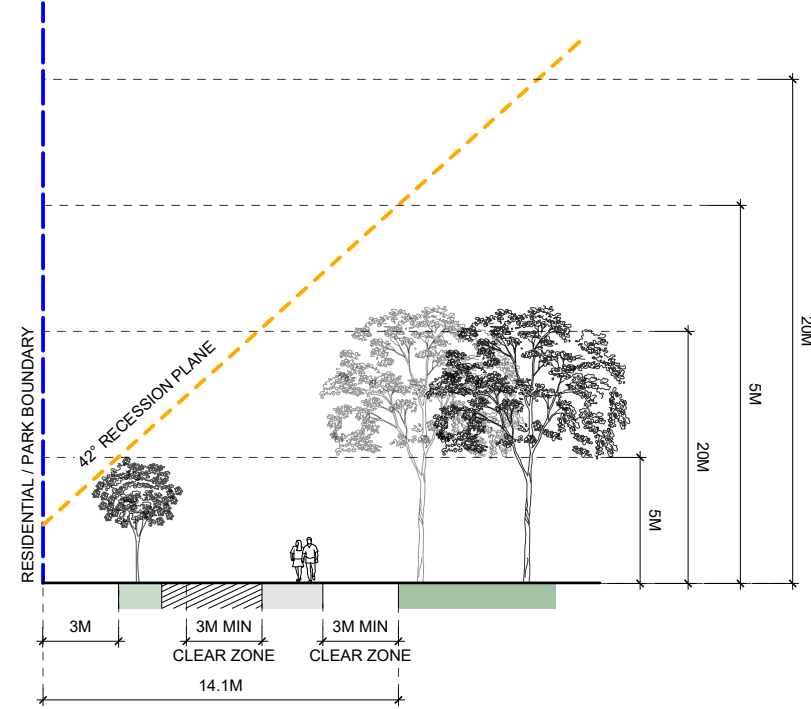


2 SECTION A-A
Scale: 1:300 @ A3

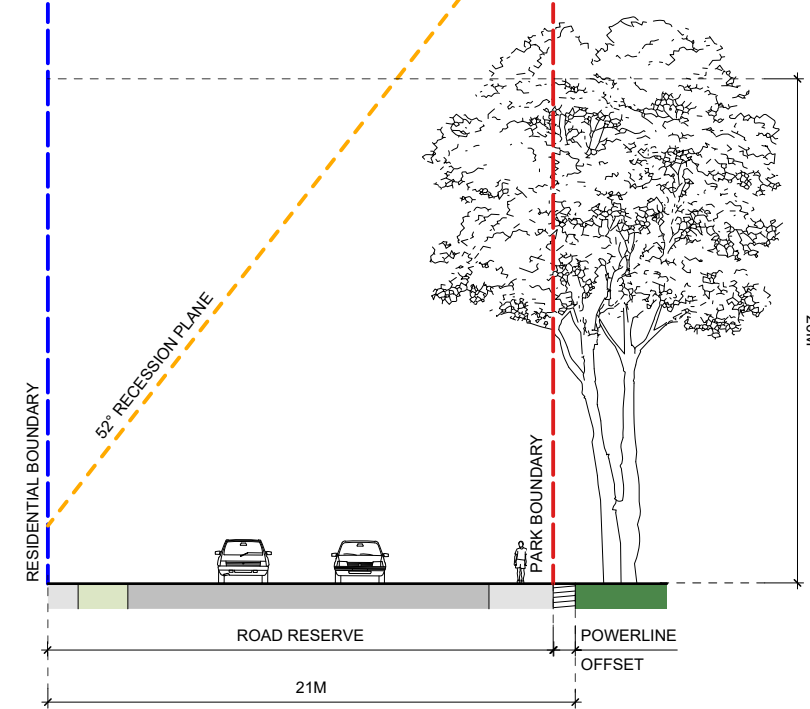

3 SECTION B-B
Scale: 1:300 @ A3

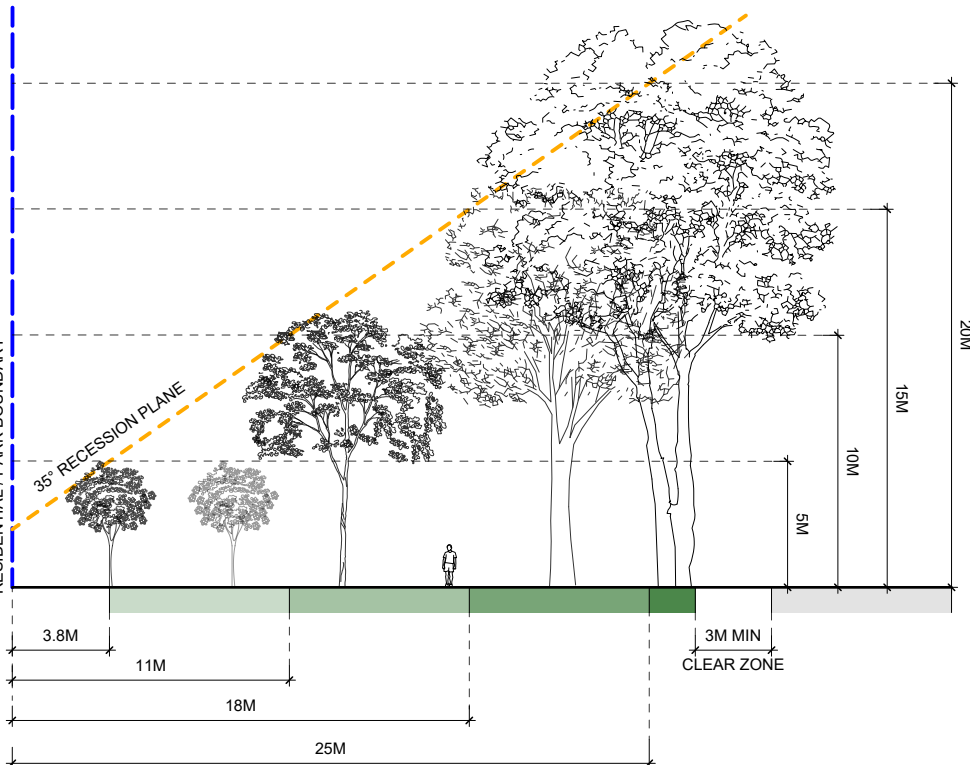

5 SECTION C-C
Scale: 1:300 @ A3

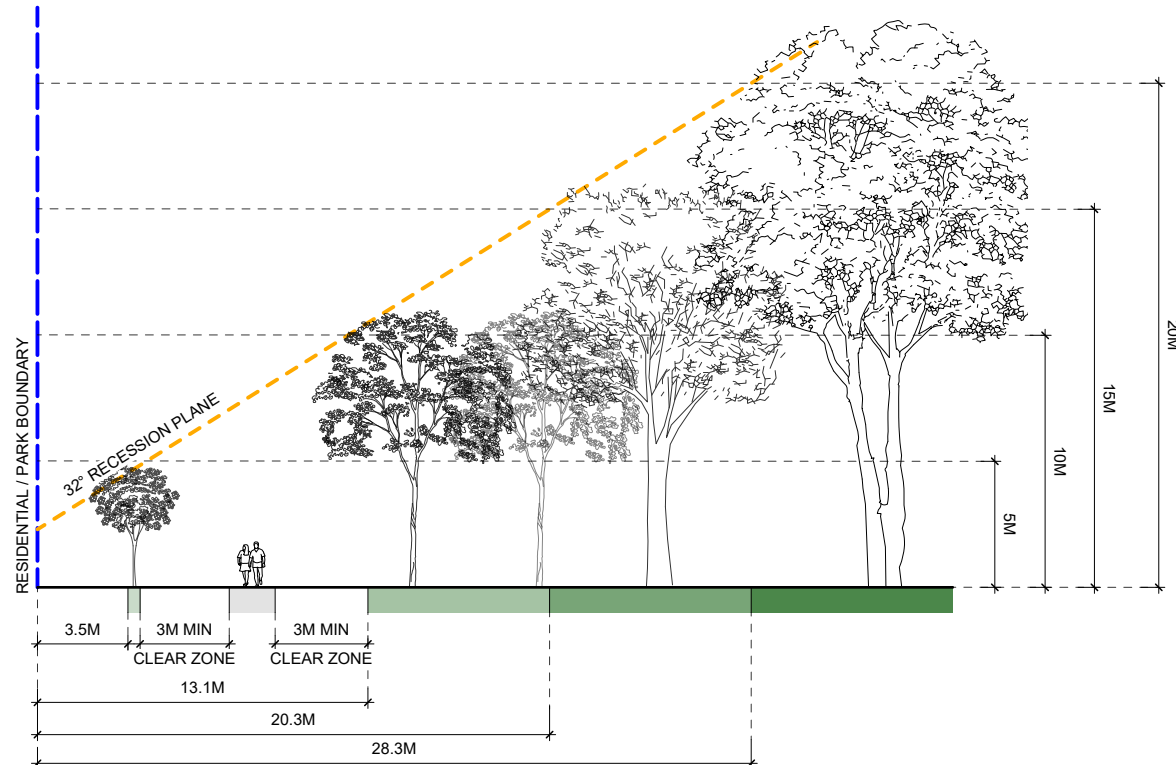

4 SECTION D-D
Scale: 1:300 @ A3

GENERAL NOTES:

1. REFER TO TREE PLANTING GUIDELINES ON SHEET CCC003B-DRG-LA-119


— PARK BOUNDARY

KEY:


- SMALL: 5 - 10M TREE HEIGHT ZONE
- MEDIUM: 10 - 15M TREE HEIGHT ZONE
- LARGE: 15 - 20M TREE HEIGHT ZONE
- VERY LARGE: 20M+ TREE HEIGHT ZONE
- OFFSET FROM SERVICES

RECESSION PLANE :

- RESIDENTIAL SUBURBAN ZONE

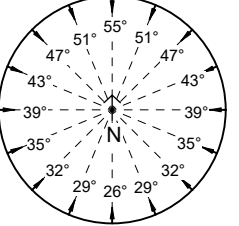

- RESIDENTIAL SUBURBAN DENSITY TRANSITION ZONE

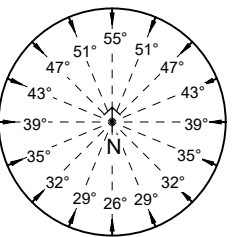

REVISIONS

REV	DATE	DESCRIPTION
A	17/12/2024	ISSUE FOR INFORMATION
B	17/01/2025	ISSUE FOR INFORMATION
C	14/02/2025	ISSUE FOR INFORMATION



Align

landscape architecture and urban design division
8/248 St Asaph St, Christchurch T - 03 982 5040
PO Box 1302, Christchurch 8140 W - www.align.net.nz

PROJECT

Woolston Park
534B Ferry Road, Woolston, Christchurch
8023

DRAWING

LOT BOUNDARY CROSS SECTIONS

SCALE	AS SHOWN
DATE	14/02/2025

DRAWN	MT
CHECKED	AB

STAGE	FOR INFORMATION
JOB NO.	CCC003B

DRAWING NO.
CCC003B-DRG-LA-102

REVISION NO. C



1 KEY PLAN
Scale: 1:3000 @ A3

GENERAL NOTES:

1. REFER TO TREE PLANTING GUIDELINES ON SHEET CCC003B-DRG-LA-119


— PARK BOUNDARY

KEY:


- SMALL: 5 - 10M
TREE HEIGHT ZONE
- MEDIUM: 10 - 15M
TREE HEIGHT ZONE
- LARGE: 15 - 20M
TREE HEIGHT ZONE
- VERY LARGE: 20M+
TREE HEIGHT ZONE
- OFFSET FROM SERVICES

RECESSION PLANE :

- RESIDENTIAL SUBURBAN ZONE

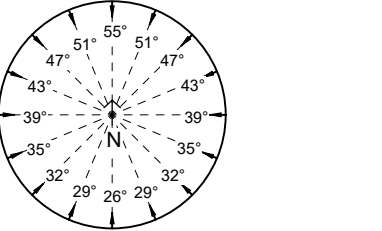

- RESIDENTIAL SUBURBAN DENSITY TRANSITION ZONE

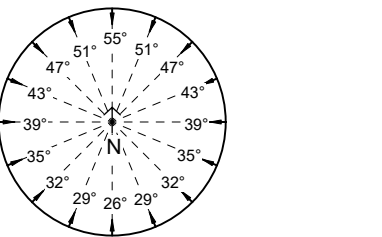

REVISIONS

REV	DATE	DESCRIPTION
A	17/12/2024	ISSUE FOR INFORMATION
B	17/01/2025	ISSUE FOR INFORMATION
C	14/02/2025	ISSUE FOR INFORMATION



Align
landscape architecture and urban design division

8/248 St Asaph St, Christchurch
PO Box 1302, Christchurch 8140
T - 03 982 5040
W - www.align.net.nz

PROJECT

Woolston Park
534B Ferry Road, Woolston, Christchurch
8023

DRAWING

SPORTS FIELD / COURT CROSS SECTIONS


SCALE	AS SHOWN
DATE	14/02/2025

DRAWN	MT
CHECKED	AB


STAGE	FOR INFORMATION
JOB NO.	CCC003B

DRAWING NO.
CCC003B-DRG-LA-103

REVISION NO. C

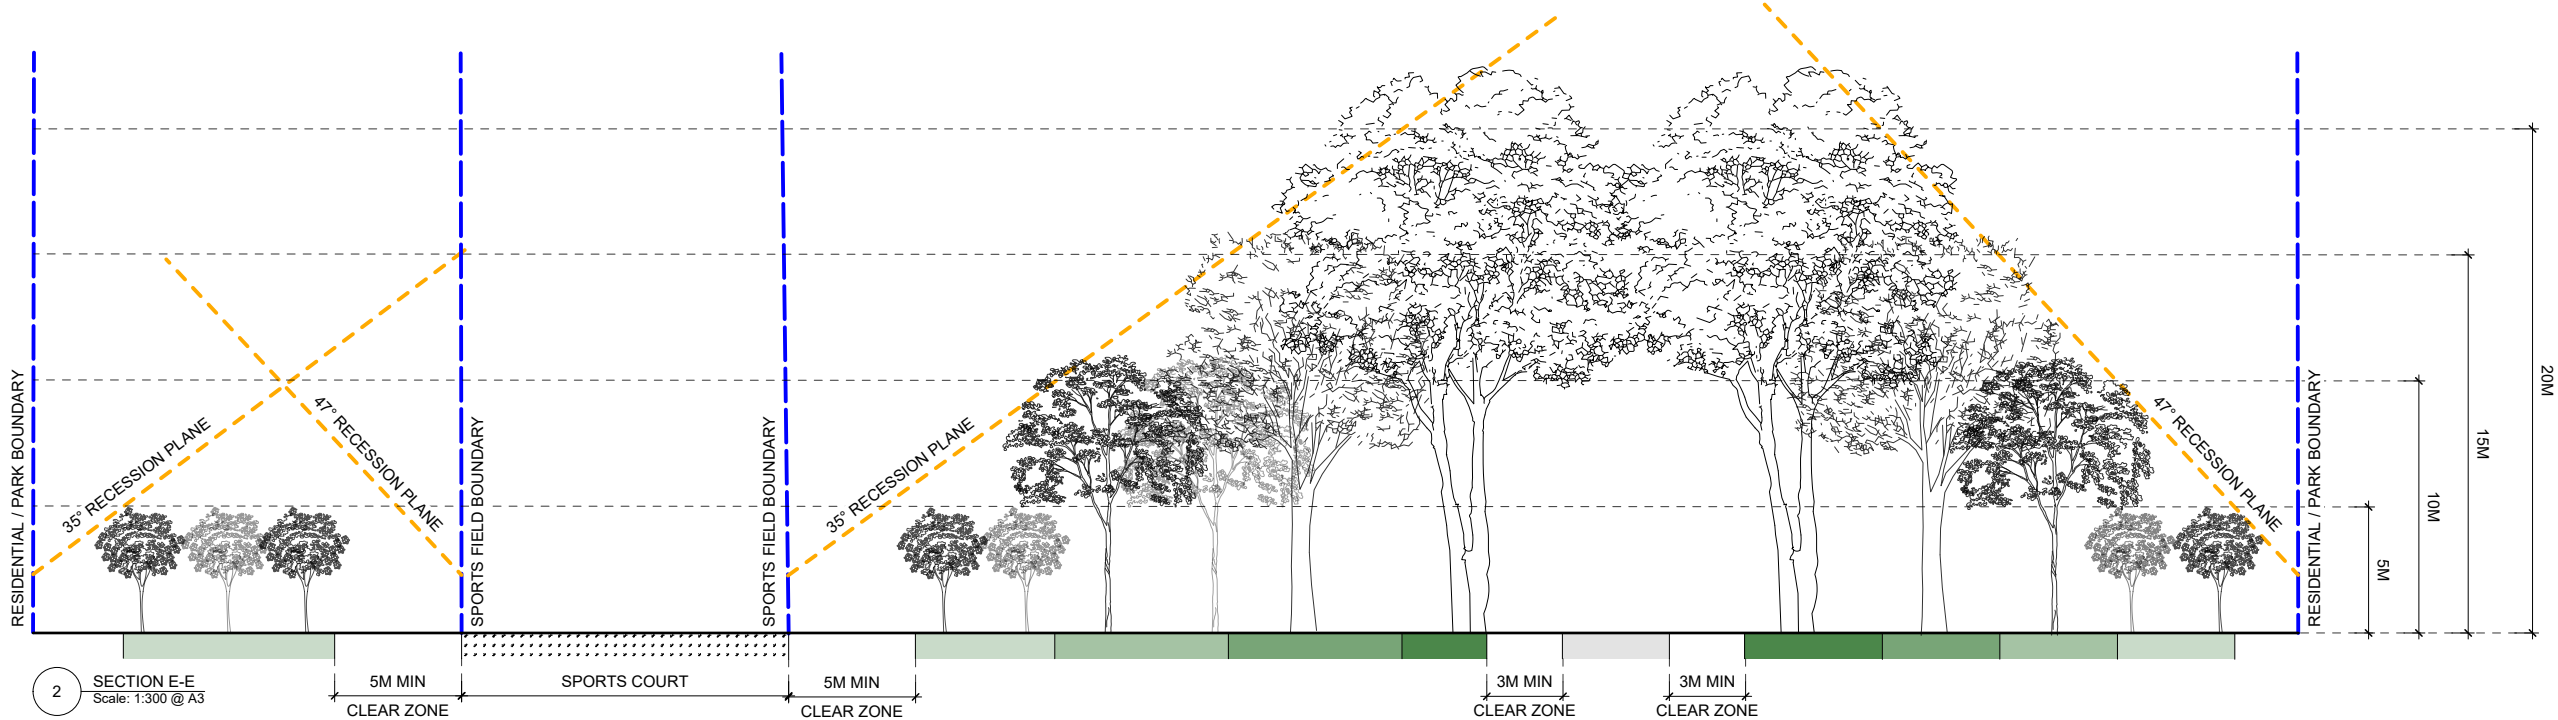

2 SECTION E-E
Scale: 1:300 @ A3

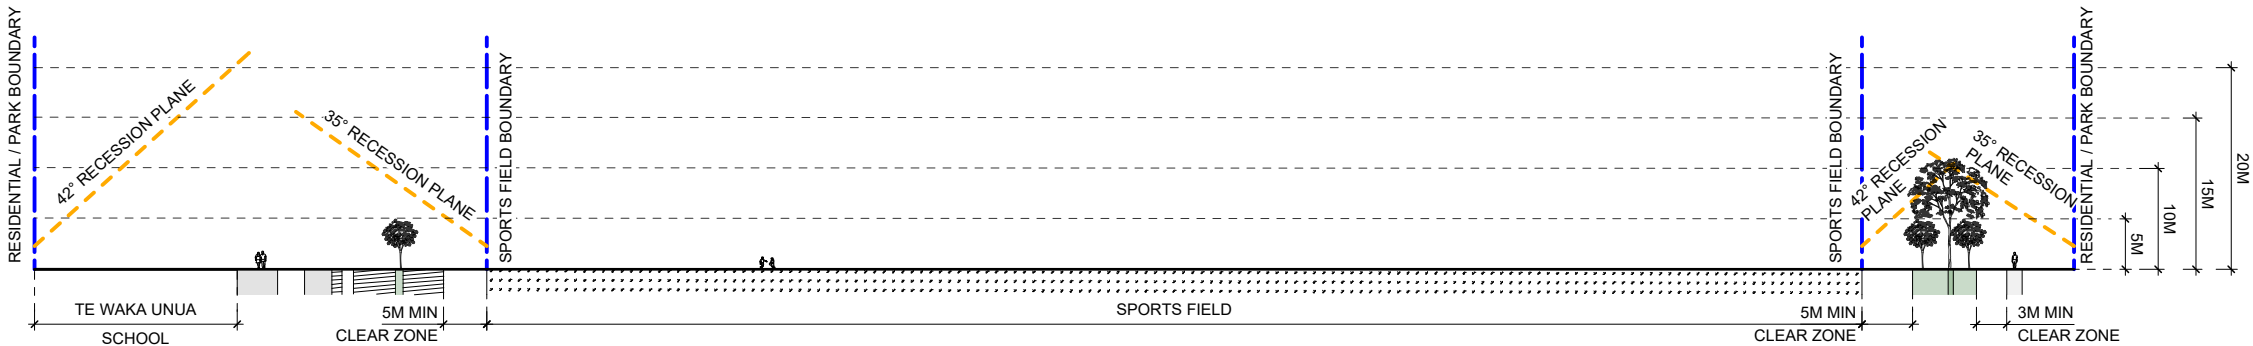

3 SECTION E-E
Scale: 1:750 @ A3

SUMMER SOLSTICE
DATE 22nd DECEMBER
8 AM



GENERAL NOTES:

1. REFER TO TREE PLANTING GUIDELINES ON SHEET CCC003B-DRG-LA-119

— PARK BOUNDARY

REVISIONS

REV	DATE	DESCRIPTION
A	17/12/2024	ISSUE FOR INFORMATION
B	17/01/2025	ISSUE FOR INFORMATION
C	14/02/2025	ISSUE FOR INFORMATION



Align

landscape architecture and urban design division
8/248 St Asaph St, Christchurch PO Box 1302, Christchurch 8140 T - 03 982 5040 W - www.align.net.nz

PROJECT

Woolston Park
534B Ferry Road, Woolston, Christchurch
8023

DRAWING

SHADE STUDY - SUMMER SOLSTICE
- 8 AM

SCALE	1:1250 @ A3
DATE	14/02/2025

DRAWN	MT
CHECKED	AB

STAGE	FOR INFORMATION
JOB NO.	CCC003B

DRAWING NO.
CCC003B-DRG-LA-104

REVISION NO. C

SUMMER SOLSTICE
DATE 22nd DECEMBER
10 AM



GENERAL NOTES:

1. REFER TO TREE PLANTING GUIDELINES ON SHEET CCC003B-DRG-LA-119
- PARK BOUNDARY

REVISIONS

REV	DATE	DESCRIPTION
A	17/12/2024	ISSUE FOR INFORMATION
B	17/01/2025	ISSUE FOR INFORMATION
C	14/02/2025	ISSUE FOR INFORMATION



Align

landscape architecture and urban design division
8/248 St Asaph St, Christchurch PO Box 1302, Christchurch 8140 T - 03 982 5040 W - www.align.net.nz

PROJECT

Woolston Park
534B Ferry Road, Woolston, Christchurch
8023

DRAWING

SHADE STUDY - SUMMER SOLSTICE
- 10 AM

SCALE	1:1250 @ A3
DATE	14/02/2025

DRAWN	MT
CHECKED	AB

STAGE	FOR INFORMATION
JOB NO.	CCC003B

DRAWING NO.
CCC003B-DRG-LA-105

REVISION NO. C

SUMMER SOLSTICE
DATE 22nd DECEMBER
12 NOON



GENERAL NOTES:

1. REFER TO TREE PLANTING GUIDELINES ON SHEET CCC003B-DRG-LA-119
- PARK BOUNDARY

REVISIONS

REV	DATE	DESCRIPTION
A	17/12/2024	ISSUE FOR INFORMATION
B	17/01/2025	ISSUE FOR INFORMATION
C	14/02/2025	ISSUE FOR INFORMATION



Align

landscape architecture and urban design division
8/248 St Asaph St, Christchurch
PO Box 1302, Christchurch 8140

T - 03 982 5040
W - www.align.net.nz

PROJECT

Woolston Park
534B Ferry Road, Woolston, Christchurch
8023

DRAWING

SHADE STUDY - SUMMER SOLSTICE
- 12 NOON

SCALE	1:1250 @ A3
DATE	14/02/2025

DRAWN	MT
CHECKED	AB

STAGE	FOR INFORMATION
JOB NO.	CCC003B

DRAWING NO.
CCC003B-DRG-LA-106

REVISION NO. C

SUMMER SOLSTICE
DATE 22nd DECEMBER
2 PM



GENERAL NOTES:

1. REFER TO TREE PLANTING GUIDELINES ON SHEET CCC003B-DRG-LA-119
- PARK BOUNDARY

REVISIONS

REV	DATE	DESCRIPTION
A	17/12/2024	ISSUE FOR INFORMATION
B	17/01/2025	ISSUE FOR INFORMATION
C	14/02/2025	ISSUE FOR INFORMATION



Align

landscape architecture and urban design division
8/248 St Asaph St, Christchurch
PO Box 1302, Christchurch 8140

T - 03 982 5040
W - www.align.net.nz

PROJECT

Woolston Park
534B Ferry Road, Woolston, Christchurch
8023

DRAWING

SHADE STUDY - SUMMER SOLSTICE
- 2 PM

SCALE	1:1250 @ A3
DATE	14/02/2025

DRAWN	MT
CHECKED	AB

STAGE	FOR INFORMATION
JOB NO.	CCC003B

DRAWING NO.
CCC003B-DRG-LA-107

REVISION NO. C

SUMMER SOLSTICE
DATE 22nd DECEMBER
4 PM



GENERAL NOTES:

1. REFER TO TREE PLANTING GUIDELINES ON SHEET CCC003B-DRG-LA-119
- PARK BOUNDARY

REVISIONS

REV	DATE	DESCRIPTION
A	17/12/2024	ISSUE FOR INFORMATION
B	17/01/2025	ISSUE FOR INFORMATION
C	14/02/2025	ISSUE FOR INFORMATION



Align

landscape architecture and urban design division
8/248 St Asaph St, Christchurch PO Box 1302, Christchurch 8140 T - 03 982 5040 W - www.align.net.nz

PROJECT

Woolston Park
534B Ferry Road, Woolston, Christchurch
8023

DRAWING

SHADE STUDY - SUMMER SOLSTICE
- 4 PM

SCALE	1:1250 @ A3
DATE	14/02/2025

DRAWN	MT
CHECKED	AB

STAGE	FOR INFORMATION
JOB NO.	CCC003B

DRAWING NO.
CCC003B-DRG-LA-108

REVISION NO. C

SUMMER SOLSTICE
DATE 22nd DECEMBER
6 PM



GENERAL NOTES:

1. REFER TO TREE PLANTING GUIDELINES ON SHEET CCC003B-DRG-LA-119
- PARK BOUNDARY

REVISIONS

REV	DATE	DESCRIPTION
A	17/12/2024	ISSUE FOR INFORMATION
B	17/01/2025	ISSUE FOR INFORMATION
C	14/02/2025	ISSUE FOR INFORMATION



Align

landscape architecture and urban design division
8/248 St Asaph St, Christchurch
PO Box 1302, Christchurch 8140

T - 03 982 5040
W - www.align.net.nz

PROJECT

Woolston Park
534B Ferry Road, Woolston, Christchurch
8023

DRAWING

SHADE STUDY - SUMMER SOLSTICE
- 6 PM

SCALE	1:1250 @ A3
DATE	14/02/2025

DRAWN	MT
CHECKED	AB

STAGE	FOR INFORMATION
JOB NO.	CCC003B

DRAWING NO.
CCC003B-DRG-LA-109

REVISION NO. C

WINTER SOLSTICE
DATE 22nd JUNE
8 AM



GENERAL NOTES:

1. REFER TO TREE PLANTING GUIDELINES ON SHEET CCC003B-DRG-LA-119
- PARK BOUNDARY

REVISIONS

REV	DATE	DESCRIPTION
A	17/12/2024	ISSUE FOR INFORMATION
B	17/01/2025	ISSUE FOR INFORMATION
C	14/02/2025	ISSUE FOR INFORMATION



Align

landscape architecture and urban design division
8/248 St Asaph St, Christchurch PO Box 1302, Christchurch 8140 T - 03 982 5040 W - www.align.net.nz

PROJECT

Woolston Park
534B Ferry Road, Woolston, Christchurch
8023

DRAWING

SHADE STUDY - WINTER SOLSTICE
- 8 AM

SCALE	1:1250 @ A3
DATE	14/02/2025

DRAWN	MT
CHECKED	AB

STAGE	FOR INFORMATION
JOB NO.	CCC003B

DRAWING NO.
CCC003B-DRG-LA-110

REVISION NO. C

WINTER SOLSTICE
DATE 22nd JUNE
10 AM



GENERAL NOTES:

1. REFER TO TREE PLANTING GUIDELINES ON SHEET CCC003B-DRG-LA-119
- PARK BOUNDARY

REVISIONS

REV	DATE	DESCRIPTION
A	17/12/2024	ISSUE FOR INFORMATION
B	17/01/2025	ISSUE FOR INFORMATION
C	14/02/2025	ISSUE FOR INFORMATION



Align

landscape architecture and urban design division
8/248 St Asaph St, Christchurch PO Box 1302, Christchurch 8140 T - 03 982 5040 W - www.align.net.nz

PROJECT

Woolston Park
534B Ferry Road, Woolston, Christchurch
8023

DRAWING

SHADE STUDY - WINTER SOLSTICE
- 10 AM

SCALE	1:1250 @ A3
DATE	14/02/2025

DRAWN	MT
CHECKED	AB

STAGE	FOR INFORMATION
JOB NO.	CCC003B

DRAWING NO.
CCC003B-DRG-LA-111

REVISION NO. C

WINTER SOLSTICE
DATE 22nd JUNE
12 NOON



GENERAL NOTES:

1. REFER TO TREE PLANTING GUIDELINES ON SHEET CCC003B-DRG-LA-119
- PARK BOUNDARY

REVISIONS

REV	DATE	DESCRIPTION
A	17/12/2024	ISSUE FOR INFORMATION
B	17/01/2025	ISSUE FOR INFORMATION
C	14/02/2025	ISSUE FOR INFORMATION



Align

landscape architecture and urban design division
8/248 St Asaph St, Christchurch
PO Box 1302, Christchurch 8140

T - 03 982 5040
W - www.align.net.nz

PROJECT

Woolston Park
534B Ferry Road, Woolston, Christchurch
8023

DRAWING

SHADE STUDY - WINTER SOLSTICE
- 12 NOON

SCALE	1:1250 @ A3
DATE	14/02/2025

DRAWN	MT
CHECKED	AB

STAGE	FOR INFORMATION
JOB NO.	CCC003B

DRAWING NO.
CCC003B-DRG-LA-112

REVISION NO. C

WINTER SOLSTICE
DATE 22nd JUNE
2 PM



GENERAL NOTES:

1. REFER TO TREE PLANTING GUIDELINES ON SHEET CCC003B-DRG-LA-119
- PARK BOUNDARY

REVISIONS

REV	DATE	DESCRIPTION
A	17/12/2024	ISSUE FOR INFORMATION
B	17/01/2025	ISSUE FOR INFORMATION
C	14/02/2025	ISSUE FOR INFORMATION



Align

landscape architecture and urban design division
8/248 St Asaph St, Christchurch
PO Box 1302, Christchurch 8140

T - 03 982 5040
W - www.align.net.nz

PROJECT

Woolston Park
534B Ferry Road, Woolston, Christchurch
8023

DRAWING

SHADE STUDY - WINTER SOLSTICE
- 2 PM

SCALE	1:1250 @ A3
DATE	14/02/2025

DRAWN	MT
CHECKED	AB

STAGE	FOR INFORMATION
JOB NO.	CCC003B

DRAWING NO.
CCC003B-DRG-LA-113

REVISION NO. C

WINTER SOLSTICE
DATE 22nd JUNE
4 PM



GENERAL NOTES:

1. REFER TO TREE PLANTING GUIDELINES ON SHEET CCC003B-DRG-LA-119
- PARK BOUNDARY

REVISIONS

REV	DATE	DESCRIPTION
A	17/12/2024	ISSUE FOR INFORMATION
B	17/01/2025	ISSUE FOR INFORMATION
C	14/02/2025	ISSUE FOR INFORMATION



Align

landscape architecture and urban design division
8/248 St Asaph St, Christchurch
PO Box 1302, Christchurch 8140

T - 03 982 5040
W - www.align.net.nz

PROJECT

Woolston Park
534B Ferry Road, Woolston, Christchurch
8023

DRAWING

SHADE STUDY - WINTER SOLSTICE
- 4 PM

SCALE	1:1250 @ A3
DATE	14/02/2025

DRAWN	MT
CHECKED	AB

STAGE	FOR INFORMATION
JOB NO.	CCC003B

DRAWING NO.
CCC003B-DRG-LA-114

REVISION NO. C

WINTER SOLSTICE
DATE 22nd JUNE
6 PM



GENERAL NOTES:

1. REFER TO TREE PLANTING GUIDELINES ON SHEET CCC003B-DRG-LA-119
- PARK BOUNDARY

REVISIONS

REV	DATE	DESCRIPTION
A	17/12/2024	ISSUE FOR INFORMATION
B	17/01/2025	ISSUE FOR INFORMATION
C	14/02/2025	ISSUE FOR INFORMATION



Align

landscape architecture and urban design division
8/248 St Asaph St, Christchurch PO Box 1302, Christchurch 8140 T - 03 982 5040 W - www.align.net.nz

PROJECT

Woolston Park
534B Ferry Road, Woolston, Christchurch
8023

DRAWING

SHADE STUDY - WINTER SOLSTICE
- 6 PM

SCALE	1:1250 @ A3
DATE	14/02/2025

DRAWN	MT
CHECKED	AB

STAGE	FOR INFORMATION
JOB NO.	CCC003B

DRAWING NO.
CCC003B-DRG-LA-115

REVISION NO. C



GENERAL NOTES:

1. REFER TO TREE PLANTING GUIDELINES ON SHEET CCC003B-DRG-LA-119

PARK BOUNDARY

KEY:

- EXISTING CANOPY COVERAGE
- EXISTING TREE TO BE REMOVED
- EXISTING GARDEN BED
- FOOTPATH
- PLAYGROUND
- SPORTS FIELD / COURTS
- SITE BUILDINGS / STRUCTURES
- LOT BOUNDARIES
- EXISTING METAL FENCE
- EXISTING ROCK WALL
- LIGHTING POST
- PROPOSED TREES

POTENTIAL TREE PLANTING AREAS:

- SMALL: 5 - 10M TREE HEIGHT ZONE
- MEDIUM: 10 - 15M TREE HEIGHT ZONE
- LARGE: 15 - 20M TREE HEIGHT ZONE
- VERY LARGE: 20M+ TREE HEIGHT ZONE
- OFFSET FROM SERVICES
- OFFSET FROM FOOTPATH

REVISIONS

REV	DATE	DESCRIPTION
A	17/12/2024	ISSUE FOR INFORMATION
B	17/01/2025	ISSUE FOR INFORMATION
C	14/02/2025	ISSUE FOR INFORMATION



Align

landscape architecture and urban design division
8/248 St Asaph St, Christchurch
PO Box 1302, Christchurch 8140

T - 03 982 5040
W - www.align.net.nz

PROJECT

Woolston Park
534B Ferry Road, Woolston, Christchurch
8023

DRAWING

INDICATIVE TREE PLANTING PLAN

SCALE 1:1250 @ A3

DATE 14/02/2025

DRAWN MT

CHECKED AB


STAGE FOR INFORMATION

JOB NO. CCC003B

DRAWING NO.

CCC003B-DRG-LA-116

REVISION NO. C

 



GENERAL NOTES:

1. REFER TO TREE PLANTING GUIDELINES ON SHEET CCC003B-DRG-LA-119

— PARK BOUNDARY

REVISIONS

REV	DATE	DESCRIPTION
A	17/12/2024	ISSUE FOR INFORMATION
B	17/01/2025	ISSUE FOR INFORMATION
C	14/02/2025	ISSUE FOR INFORMATION



Align

landscape architecture and urban design division
8/248 St Asaph St, Christchurch PO Box 1302, Christchurch 8140 T - 03 982 5040 W - www.align.net.nz

PROJECT

Woolston Park
534B Ferry Road, Woolston, Christchurch
8023

DRAWING

EXISTING PLAN

SCALE	1:1250 @ A3
DATE	14/02/2025

DRAWN	MT
CHECKED	AB

STAGE	FOR INFORMATION
JOB NO.	CCC003B

DRAWING NO.
CCC003B-DRG-LA-117

REVISION NO. C



GENERAL NOTES:

1. REFER TO TREE PLANTING GUIDELINES ON SHEET CCC003B-DRG-LA-119

— PARK BOUNDARY

REVISIONS

REV	DATE	DESCRIPTION
A	17/12/2024	ISSUE FOR INFORMATION
B	17/01/2025	ISSUE FOR INFORMATION
C	14/02/2025	ISSUE FOR INFORMATION



Align

landscape architecture and urban design division
8/248 St Asaph St, Christchurch PO Box 1302, Christchurch 8140 T - 03 982 5040 W - www.align.net.nz

PROJECT

Woolston Park
534B Ferry Road, Woolston, Christchurch
8023

DRAWING

PROPOSED CONCEPT PLAN

SCALE	1:1250 @ A3
DATE	14/02/2025

DRAWN	MT
CHECKED	AB

STAGE	FOR INFORMATION
JOB NO.	CCC003B

DRAWING NO.
CCC003B-DRG-LA-118


REVISION NO. C

GUIDE LINE SUMMARY

- 1. TREE PLANTING TO SPECIAL CHARACTER PARKS WILL CONTINUE THE ESTABLISHED THEME.
- 2. TREES WILL BE POSITIONED APPROPRIATELY TO ALLOW FOR DEBRIS MANAGEMENT.
- 3. TREE SPECIES SHALL BE WELL SUITED TO THE LOCAL CONDITIONS.
- 4. PLANTING ALONG WATERWAYS WILL BE PREDOMINANTLY NATIVE SPECIES.
- 5. CCC WILL AIM FOR 40-60% OF NEW TREE PLANTINGS AS NATIVES.

TREE SETBACK & SPACING

- 1. NO TREE SHALL INTRUDE THROUGH THE RECESSION PLANE.
- 2. NO TREE SHALL BE PLANTED CLOSER THAN 3.0M FROM A PATHWAY.
- 3. NO TREE SHALL BE PLANTED CLOSER THAN 5.0M FROM A SPORTS FIELD AND NO TREE CANOPY DRIP LINE SHALL EXTEND ABOVE A SPORTS FIELD.
- 4. TREE SPACINGS SHALL BE A MINIMUM OF 5.0M APART TO ALLOW FOR EASY LAWN MOWING.
- 5. MIN. 2M OFFSET FOR LOW VOLTAGE POWER
- 6. MIN. 3M OFFSET FOR 11KV POWER
- 7. MIN. 5M OFFSET FOR 33-66KV
- 8. MIN. 1M OFFSET FOR ALL OTHER SERVICES AND HARD PAVING NOT MENTIONED ABOVE.

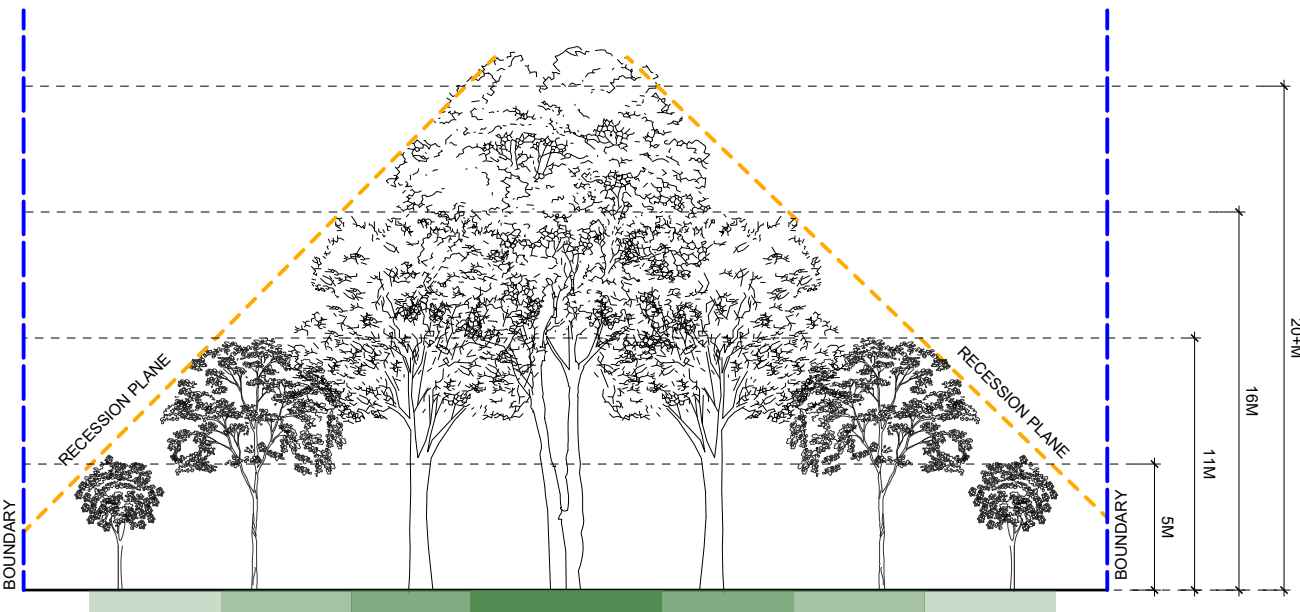

GENERAL NOTES:

- 1. REFER TO TREE PLANTING GUIDELINES ON SHEET CCC003B-DRG-LA-119

--- PARK BOUNDARY

KEY:

- EXISTING CANOPY COVERAGE
- EXISTING TREE TO BE REMOVED
- EXISTING GARDEN BED
- FOOTPATH
- PLAYGROUND
- SPORTS FIELD / COURTS
- SITE BUILDINGS / STRUCTURES
- LOT BOUNDARIES
- EXISTING METAL FENCE
- EXISTING ROCK WALL
- LIGHTING POST

POTENTIAL TREE PLANTING AREAS:

- SMALL: 5 - 10M TREE HEIGHT ZONE
- MEDIUM: 10 - 15M TREE HEIGHT ZONE
- LARGE: 15 - 20M TREE HEIGHT ZONE
- VERY LARGE: 20M+ TREE HEIGHT ZONE
- OFFSET FROM SERVICES
- OFFSET FROM FOOTPATH

REVISIONS		
REV	DATE	DESCRIPTION
A	17/12/2024	ISSUE FOR INFORMATION
B	17/01/2025	ISSUE FOR INFORMATION
C	14/02/2025	ISSUE FOR INFORMATION

Align
landscape architecture and urban design division
8/248 St Asaph St, Christchurch
PO Box 1302, Christchurch 8140
T 03 982 5040
W www.align.net.nz

PROJECT
Woolston Park
534B Ferry Road, Woolston, Christchurch
8023

DRAWING
TREE PLANTING GUIDELINES

SCALE AS SHOWN
DATE 14/02/2025

DRAWN MT
CHECKED AB

STAGE FOR INFORMATION
JOB NO. CCC003B

DRAWING NO. CCC003B-DRG-LA-119
REVISION NO. C