


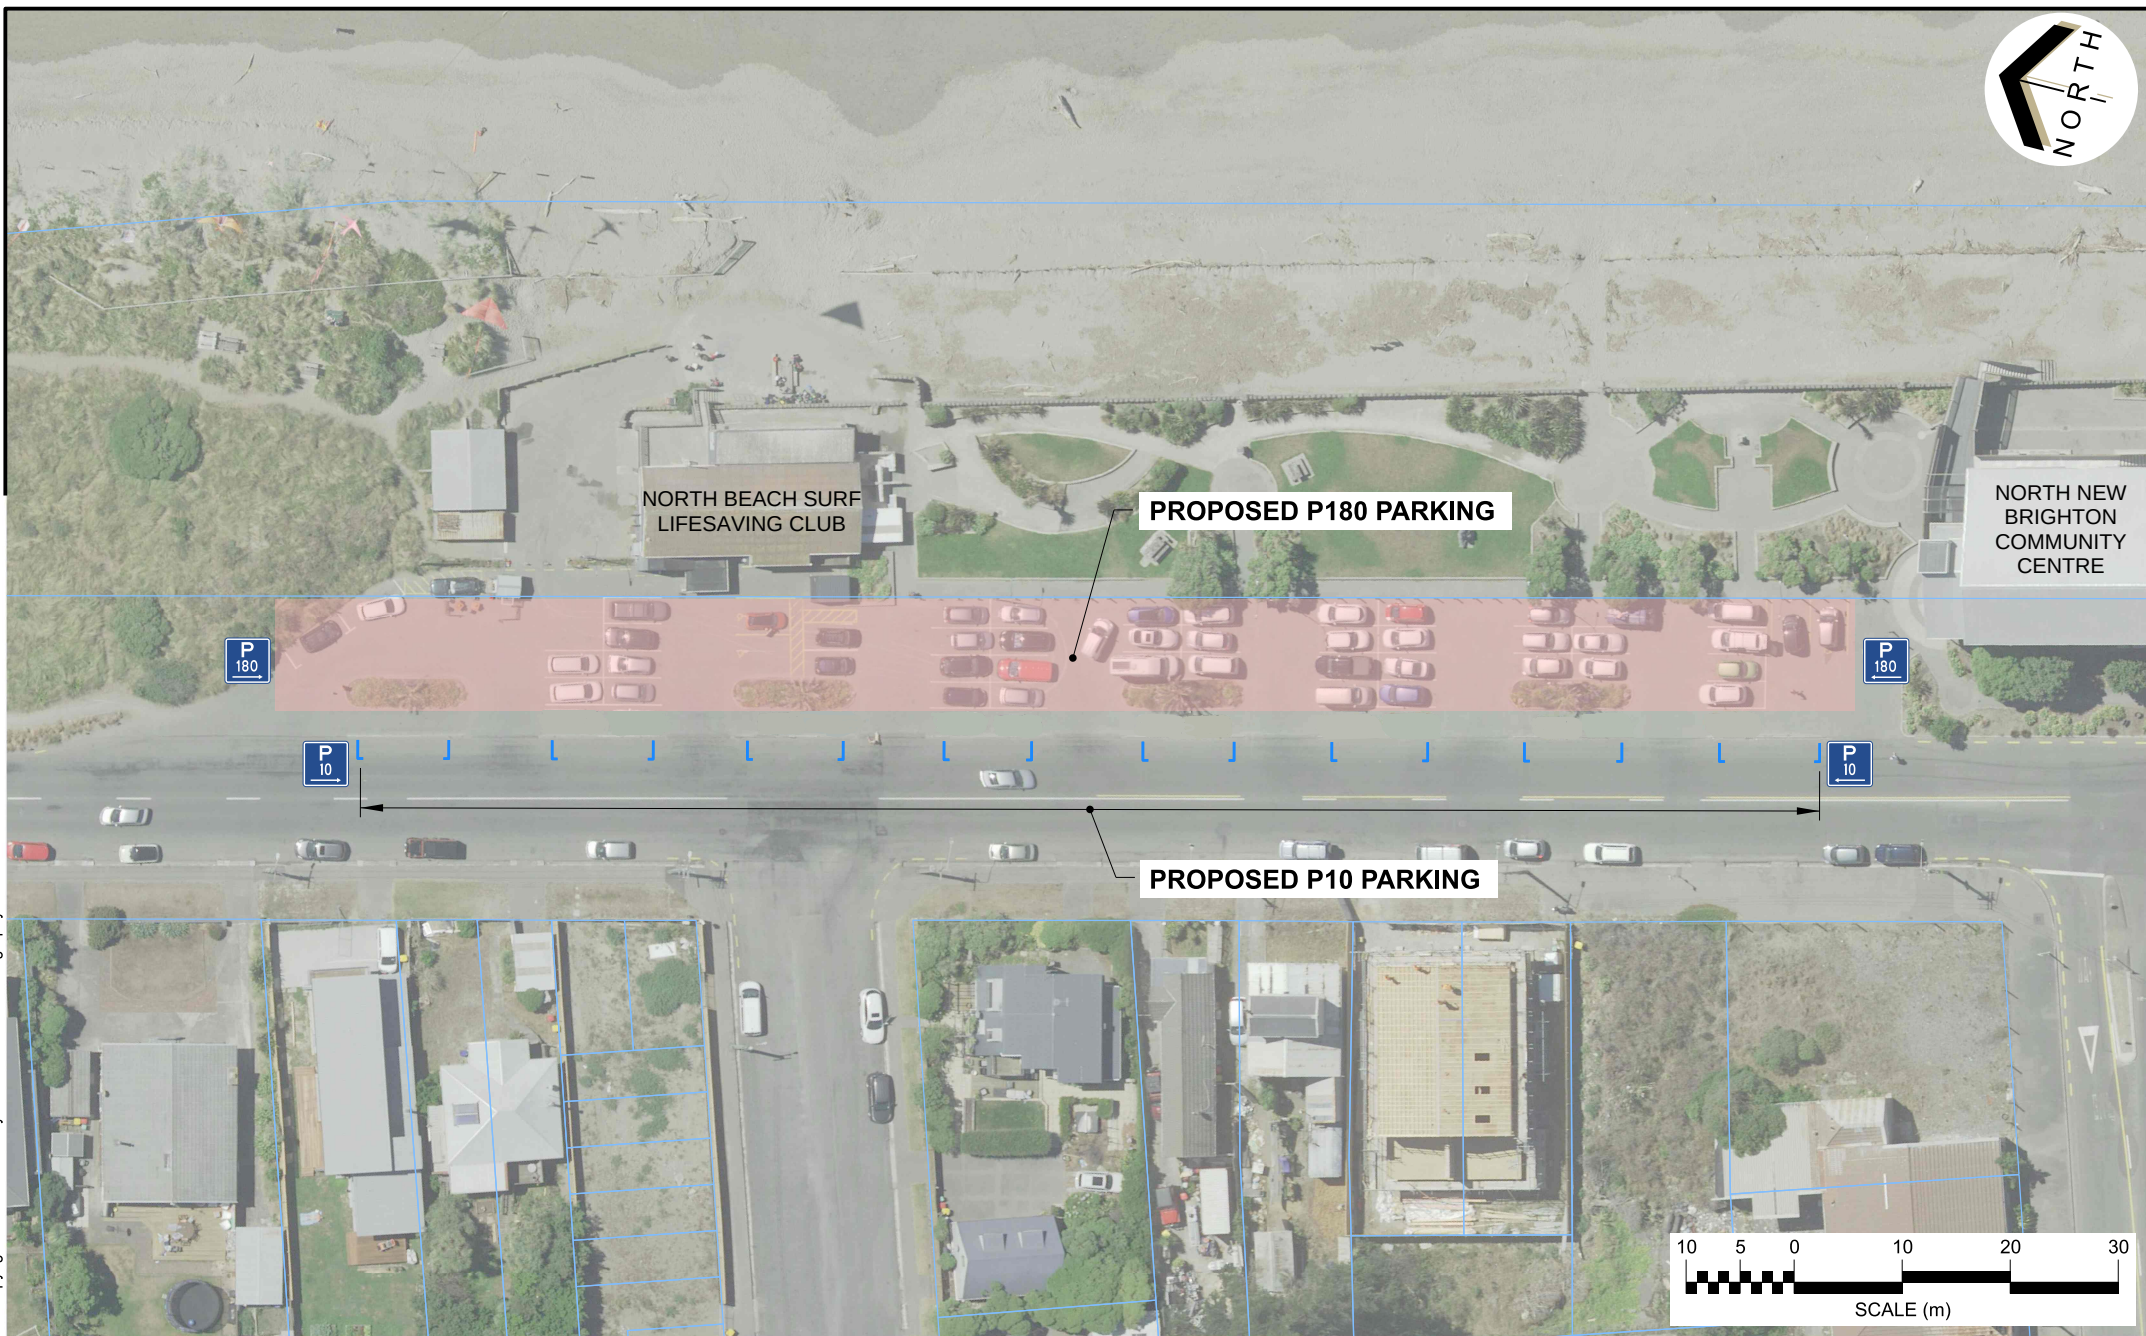

© Copyright Christchurch City Council / Aerial Photography Creative Commons Attribution 3.0 New Zealand License



**North Beach Carpark - Marine Parade**  
Proposed Parking Restrictions  
For Consultation

**Original Plan Size: A4**  
Drawn: MR Issue 1 02/08/2025  
Designed: TW Drawing: TG150177a  
Approved: ... Project: