




LEGEND

- 1 Proposed multisport court
- 2 Proposed playspace (see detail plan)
- 3 Existing skate bowl
- 4 Picnic table

- Planting
- Asphalt
- Concrete
- Softfall (rubber)
- Softfall (mulch)
- Lawn
- Proposed tree
- Existing tree

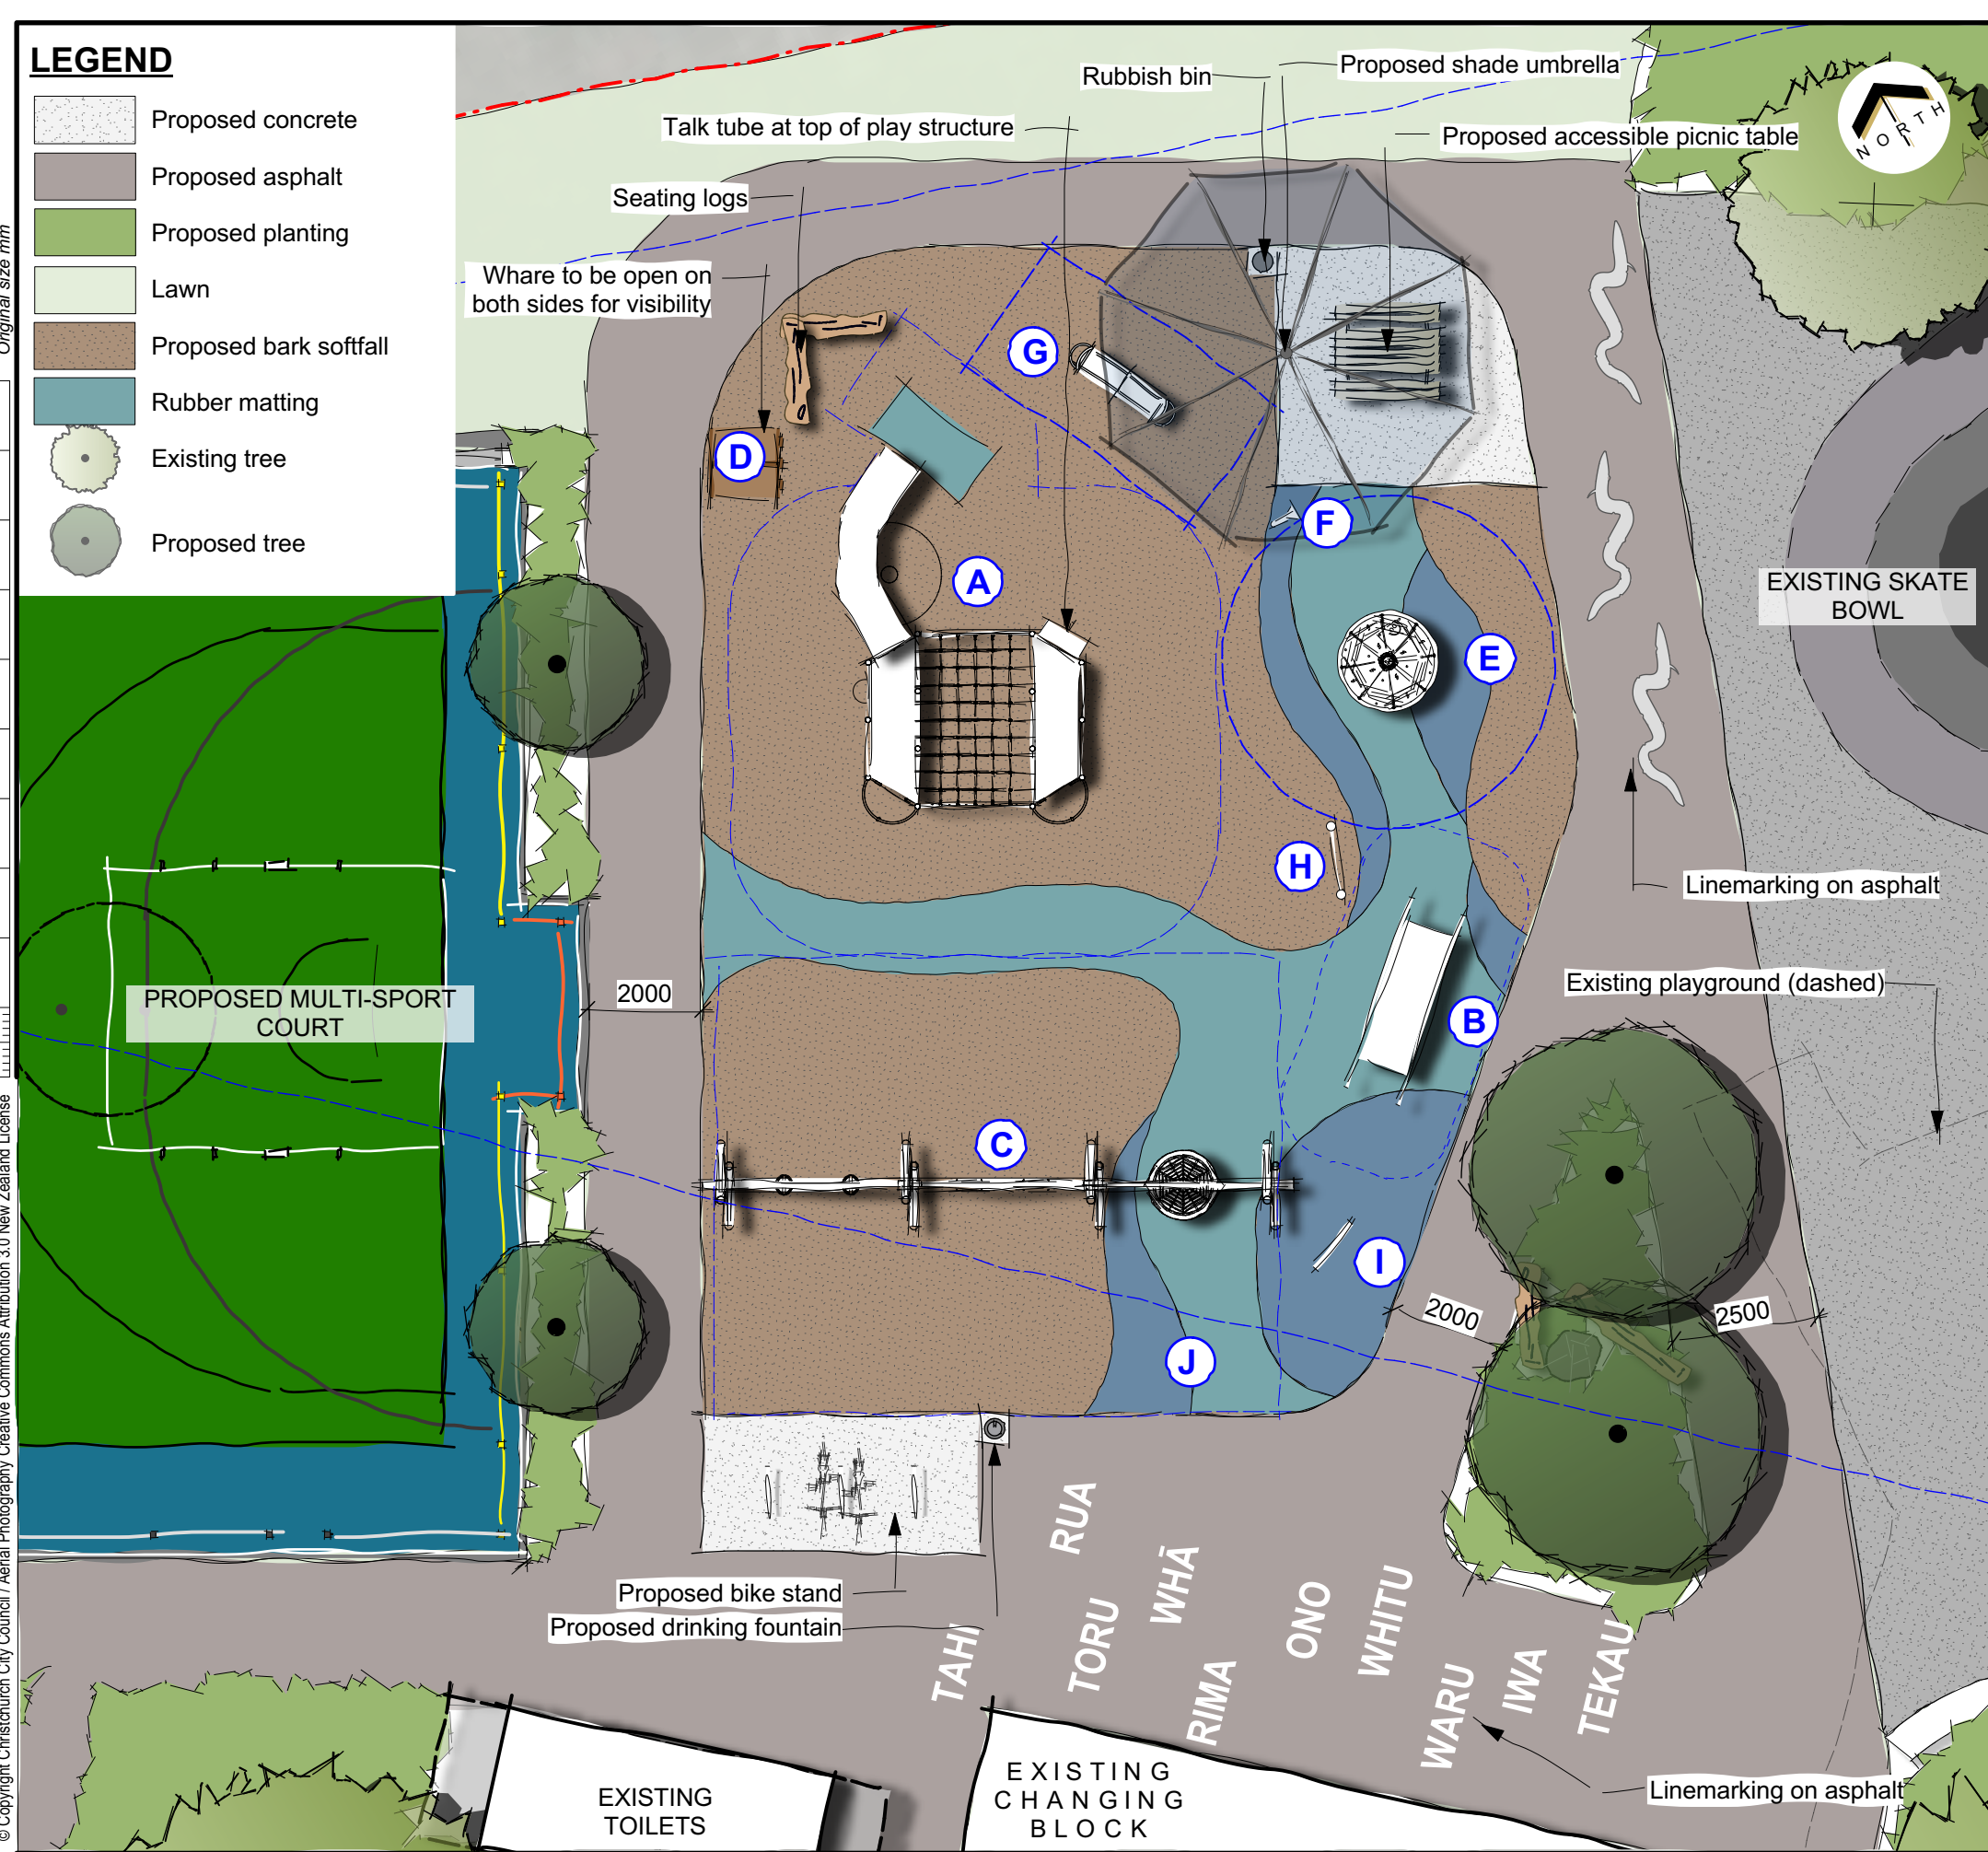

LEGEND

- Proposed concrete
- Proposed asphalt
- Proposed planting
- Lawn
- Proposed bark softfall
- Rubber matting
- Existing tree
- Proposed tree

PLAY SPACE EQUIPMENT

A River themed climber

B Waka rocker

C 3-bay swings

D Play Whare

E Wheelchair Carousel

F Talk tubes

G Rocking Horse

H Piano play panel

I Core Board

J Rubber matting (river themed)