



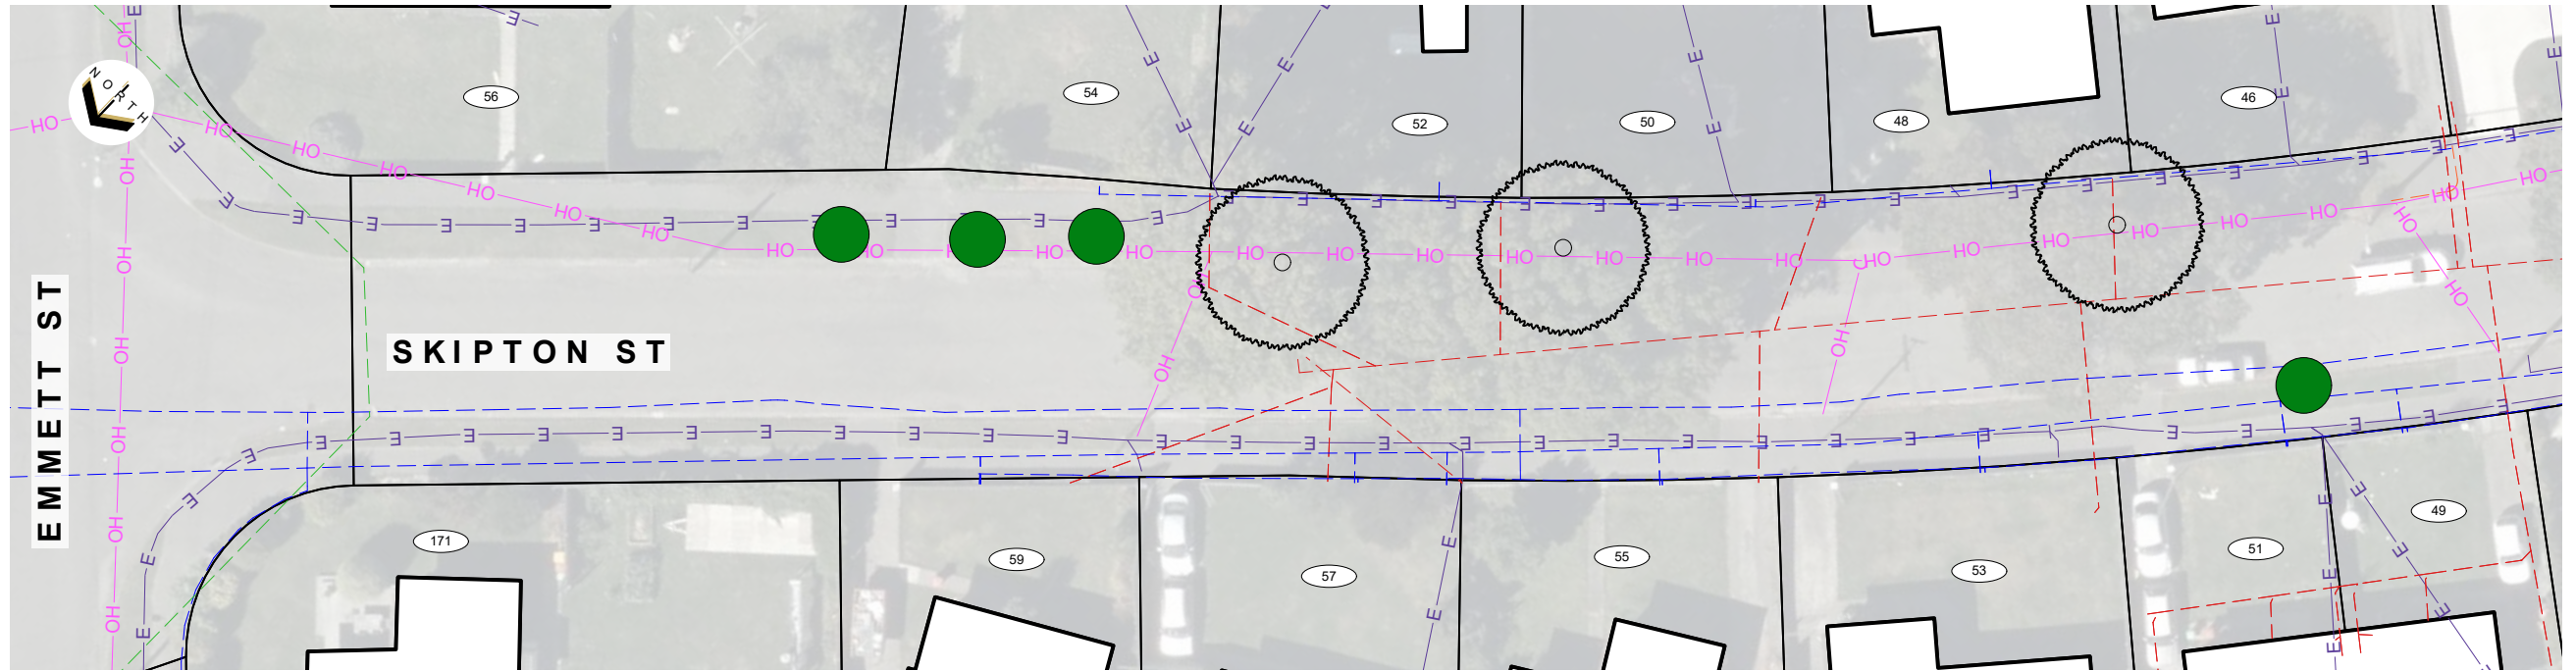

TREE PLANTING PLAN
 1:400 @A3
 1:200 @A1

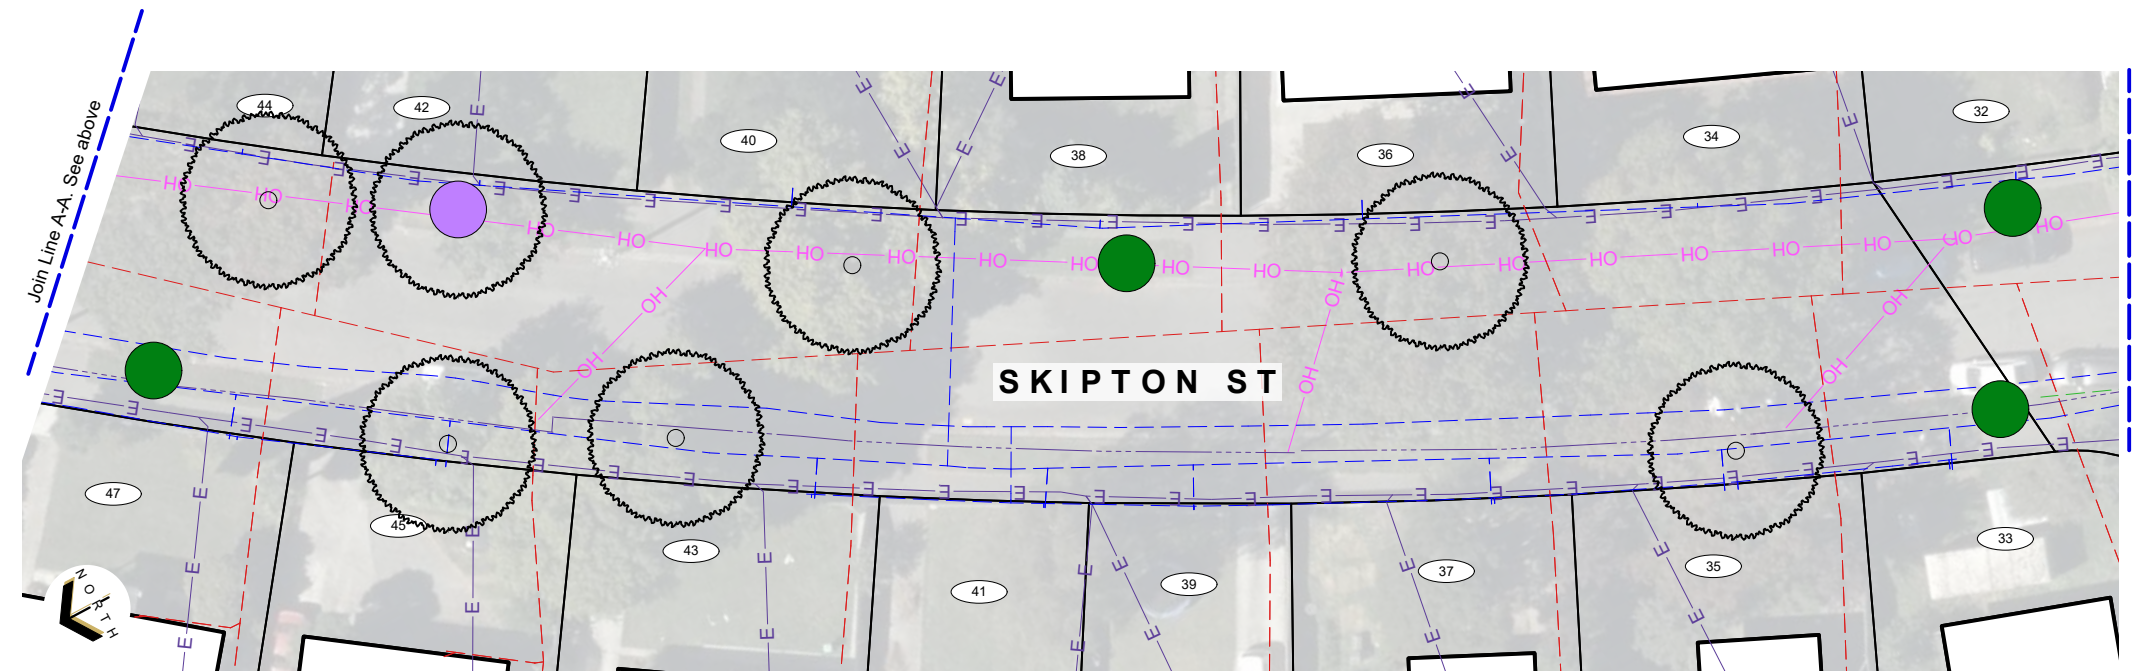

SERVICES LEGEND	
SEWER	---
WATER	---
STORMWATER	---
ORION (Cables)	---
TELECOMMUNICATIONS:	
CHORUS (Cables)	---
ENABLE	---
OVERHEAD LINES	---

	Existing tree
	Proposed new tree
	To be replaced

Species to be planted:
Acer buergerianum (Trident maple)(13)

Notes:
 1. Kerb alignment indicative only. To be confirmed on site.
 2. Services, aerial photography and tree data extracted from the CCC Esri sources and previous works conducted on the street. The contractor is to confirm the location of all services with the appropriate authorities prior to the commencement of work.

Notes:


1. Kerb alignment indicative only. To be confirmed on site.
2. Services, aerial photography and tree data extracted from the CCC Esri sources and previous works conducted on the street. The contractor is to confirm the location of all services with the appropriate authorities prior to the commencement of work.

TREE PLANTING PLAN

1:400 @A3
1:200 @A1

SERVICES LEGEND

SEWER	---
WATER	---
STORMWATER	---
ORION (Cables)	---
TELECOMMUNICATIONS:	
CHORUS (Cables)	---
ENABLE	---
OVERHEAD LINES	---

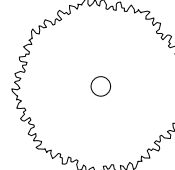	Existing tree
	Proposed new tree
	Possible future tree
	To be replaced

Species to be planted:
Acer buergerianum (Trident maple)(13)

