

Heathcote Domain

Urban Forest Tree Planting Plans
For Community Consultation

20/11/25

PREPARED FOR



PREPARED BY



Awa Environmental Ltd
Christchurch | Wellington | Auckland
www.awa.kiwi

DOCUMENT REGISTER

<u>DRG NO.</u>	<u>DESCRIPTION</u>
L 01	EXISTING VEGETATION PLAN
L 02	TREE PLANTING ZONES
L 03	LOT BOUNDARY CROSS SECTIONS
L 04	INDICATIVE TREE PLANTING PLAN
L 05	EXISTING PLAN
L 06	PROPOSED CONCEPT PLAN
L 07	TREE PLANTING GUIDELINES



- LEGEND**
- Existing Features**
- Existing Tree/Vegetation
 - Existing Path
 - Site Boundary
 - Existing Playground
- Existing Services**
- Stormwater
 - Wastewater
 - Water
 - Orion Power Cable

Rev.	Detail	App.	Date

Revisions

Status

For Consultation

awa

1 Ghuznee St
Wellington
6011

4 Williamson Ave
Grey Lynn Auckland
1060

4 Ash St
Christchurch
8011

e-mail
web


info@awa.kiwi
www.awa.kiwi

Client:
Christchurch City Council

Project:
Heathcote Domain

Drawing Title:
**EXISTING
VEGETATION PLAN**

Scale @ A3	Date
1:2000	20/11/25
Project No. J001039	Drawing No. L 01
DESIGNED TR	DESIGNED MP
CHECKED TR	CHECKED MP
APPROVED TR	APPROVED MP
REVISION	Revision A

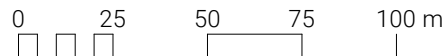

COPYRIGHT: The concepts and information contained in this drawing are the property of Awa Environmental Ltd. Use or copying of this drawing in whole or in part without the written permission of Awa Environmental Ltd. is prohibited.



LEGEND

Existing Features

- Existing Tree/Vegetation
- Existing Path
- Site Boundary
- Existing Playground

Existing Services

- Stormwater
- Wastewater
- Water
- Orion Power Cable

Potential Tree Planting Areas

- 5m - 10m Trees Height Zone
- 10m - 15m Trees Height Zone
- 15m - 20m Trees Height Zone
- 20m+ Trees Height Zone

Rev.	Detail	App.	Date
Revisions			

Status
For Consultation



1 Ghuznee St
Wellington
6011

4 Williamson Ave
Grey Lynn Auckland
1060

4 Ash St
Christchurch
8011

e-mail
web


info@awa.kiwi
www.awa.kiwi

Client:
Christchurch City Council

Project:
Heathcote Domain

Drawing Title:
TREE PLANTING ZONES

Scale @ A3		Date	
1:2000		20/11/25	
Project No.		Drawing No.	
J001039		L 02	
DESIGNED	APPROVED	DESIGNED	REVISION
TR	MP	MP	A
SIGNED	SIGNED	SIGNED	

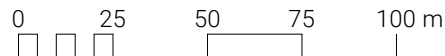


COPYRIGHT: The concepts and information contained in this drawing are the property of Awa Environmental Ltd. Use or copying of this drawing in whole or in part without the written permission of Awa Environmental Ltd. is prohibited.




0 25 50 75 100 m LOCATION PLAN. Scale: 1:4000

INDICATIVE CROSS SECTIONS THROUGH THE BOUNDARIES


Scale: 1:500

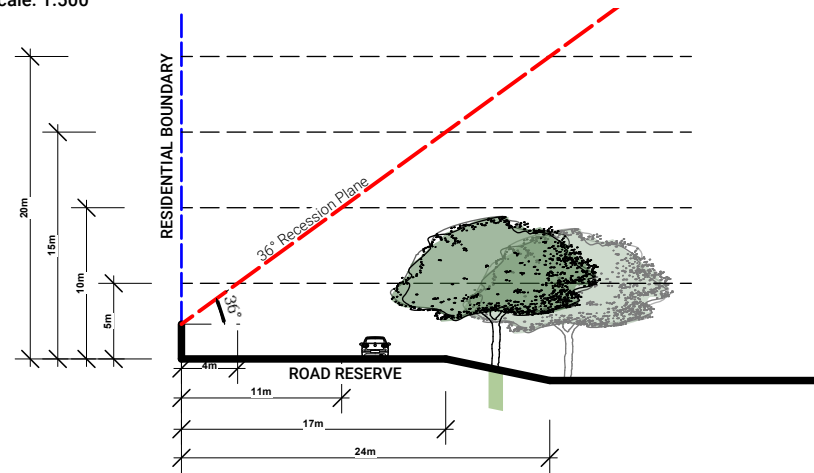


CROSS SECTION A - A

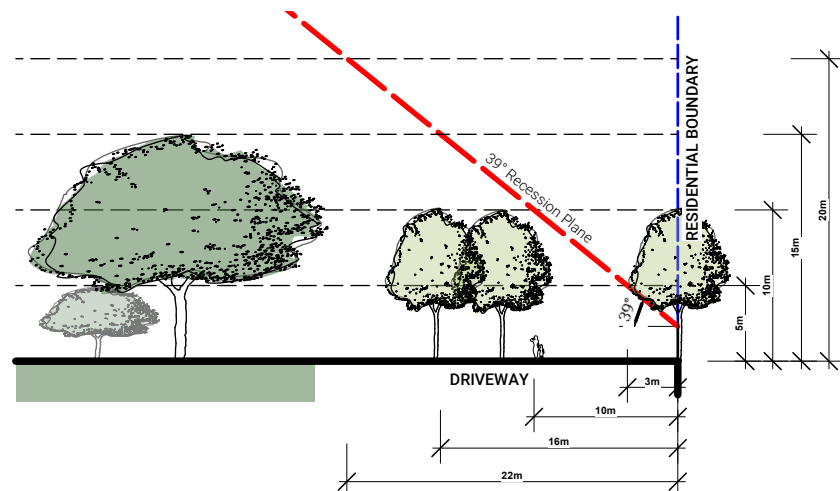

CROSS SECTION C - C

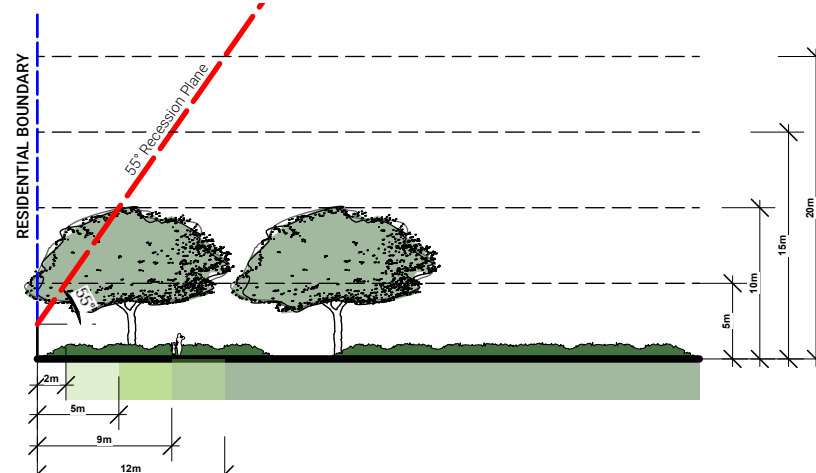

CROSS SECTION B - B

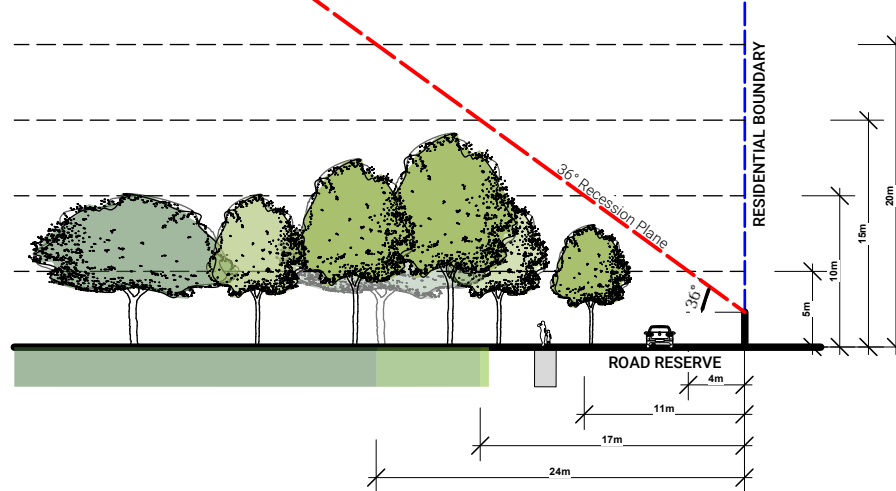

CROSS SECTION D - D

LEGEND

Existing Features

- Existing Tree/Vegetation
- Existing Path
- Site Boundary

Existing Services

- Stormwater
- Wastewater
- Water
- Orion Power Cable

Potential Tree Planting Areas

- 5m - 10m Trees Height Zone
- 10m - 15m Trees Height Zone
- 15m - 20m Trees Height Zone
- 20m+ Trees Height Zone

For Consultation

awa

1 Ghuznee St
Wellington
6011

4 Williamson Ave
Grey Lynn Auckland
1060

4 Ash St
Christchurch
8011

e-mail
web

info@awa.kiwi
www.awa.kiwi

Client:
Christchurch City Council

Project:
Heathcote Domain

Drawing title:
LOT BOUNDARY CROSS SECTIONS

Scale @ A3	Date
AS NOTED	20/11/25
Project No. J001039	Drawing No. L 03
DESIGNED TR	DESIGNED MP
DRAWN TR	DRAWN MP
	Revision A



PARK CANOPY COVER SUMMARY:

Existing number of trees		248
Existing canopy cover	approx.	18%
Proposed number of new trees		59
Proposed net canopy cover (existing vegetation and proposed)	approx.	32%

PLANT SCHEDULE:

ID	QUANTITY	TREE CATEGORY	TREE HEIGHT
Small	32	Small Tree	5-10m
Medium	23	Medium Tree	11- 15m
Large	4	Large Tree	16- 20m



LEGEND

Existing Features

- Existing Tree/Vegetation
- Existing Path
- Site Boundary
- Existing Playground

Existing Services

- Stormwater
- Wastewater
- Water
- Orion Power Cable

Potential Tree Planting Areas

- 5m - 10m Trees Height Zone
- 10m - 15m Trees Height Zone
- 15m - 20m Trees Height Zone
- 20m+ Trees Height Zone

NOTES

Refer to Tree Planting Guidelines on Sheet L 07.

Rev.	Detail	App.	Date

Revisions

Status

For Consultation

1 Ghuznee St
Wellington
6011

4 Williamson Ave
Grey Lynn Auckland
1060

4 Ash St
Christchurch
8011

e-mail
web


info@awa.kiwi
www.awa.kiwi

Client:
Christchurch City Council

Project:
Heathcote Domain

Drawing Title:
INDICATIVE TREE PLANTING PLAN


Scale @ A3	Date
1:2000	20/11/25
Project No.	Drawing No.
J001039	L 04
DESIGNED TR	DESIGNED MP
CHECKED TR	CHECKED MP
APPROVED TR	APPROVED MP
REVISION	Revision
	A

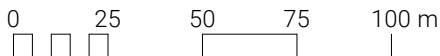



COPYRIGHT: The concepts and information contained in this drawing are the property of Awa Environmental Ltd. Use or copying of this drawing in whole or in part without the written permission of Awa Environmental Ltd. is prohibited.

- Tree planting to Special Character Parks will continue the established theme.
- Trees will be positioned appropriately to allow for debris management.
- Tree species shall be well suited to the local conditions.
- Planting along waterways will be predominantly native species.
- CCC will aim for 40-60% of new tree plantings as natives.

- No tree shall intrude through the recession plane at maturity.
- No tree shall be planted closer than 3.0m from a pathway.
- No tree shall be planted closer than 5.0m from a sports field and no tree canopy drip line shall extend above a sports field.
- Tree spacings shall be a minimum of 5.0m apart to allow for easy lawn mowing.
- Min. 2m offset for low voltage power.
- Min. 3m offset for 11kv power.
- Min. 5m offset for 33-66kv.
- Min. of 1m offset for all other services and hard paving not mentioned above.

 

Scale: N/A

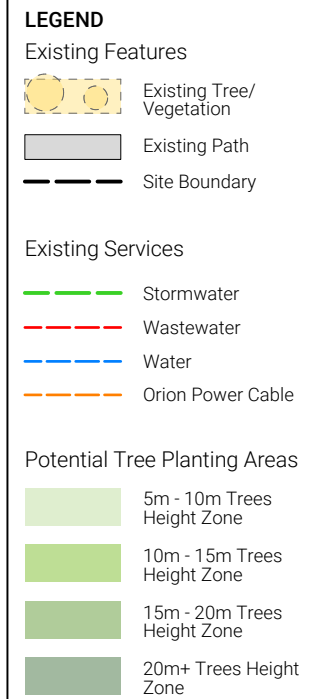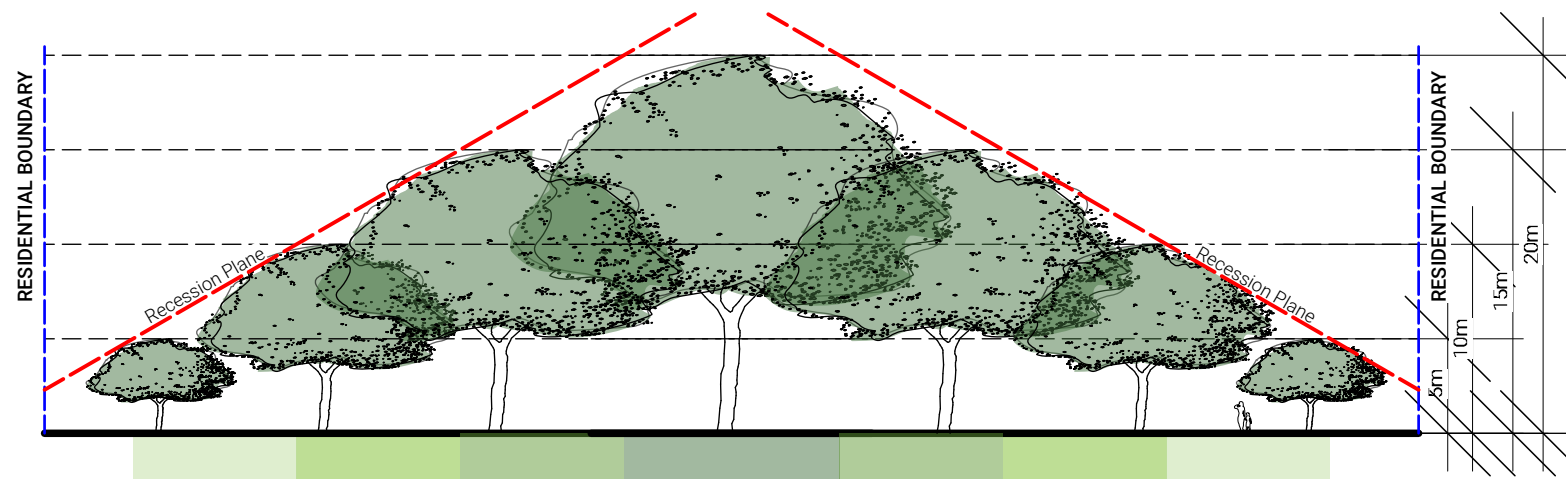

Rev.	Detail	App.	Date



1 Ghuznee St
Wellington
6011

4 Williamson Ave
Grey Lynn Auckland
1060

4 Ash St
Christchurch
8011

e-mail
web

info@awa.kiwi
www.awa.kiwi

Project	Heathcote Domain
---------	------------------

Drawing Title

TREE PLANTING GUIDELINES

Scale @ A3		Date	
AS NOTED		20/11/25	
Project No.		Drawing No.	
J001039		L 07	
Designed	Checked	Approved	Revision
TR	MP	MP	
SIGNED	SIGNED	SIGNED	A