

# BILL HAMMOND DR RESERVE - IMPROVEMENT WORKS

## LANDSCAPE DESIGN

### CONCEPT ISSUE

10/04/2026

Prepared by:

Kamo Marsh Landscape Architects

For:

Spring Grove Land Limited

| SHT NO. | DRAWING NAME                        |
|---------|-------------------------------------|
| CP-0000 | Cover Sheet                         |
| CP-1001 | Concept Masterplan                  |
| CP-4101 | Details - Hopscotch & Concrete Edge |

|     |          |    |               |
|-----|----------|----|---------------|
|     |          |    |               |
|     |          |    |               |
| A   | 10.04.26 | AR | CONCEPT ISSUE |
| REV | DATE     | BY | ISSUE         |



Level 4, Te Uruti Building, 48 Hereford St  
PO Box 2833, Christchurch 8140, New Zealand  
T. 03 366 8181  
E. admin@kamommarsh.co.nz  
www.kamommarsh.co.nz

|           |                 |
|-----------|-----------------|
| Design AR | Date 10/04/2026 |
| Drawn OH  | Scale           |
| Check AR  |                 |

|          |          |         |
|----------|----------|---------|
| REF. NO. | PAGE     | CP-0000 |
| 5634     | REVISION | A       |

New garden under existing trees to extend between path sections for ease of maintenance.

Additional trees to perimeter of grassed area. Trees in 2m dia mulch rings.

Existing specimen tree planting to edge of reserve (marked with a '+').

Additional garden under existing tree.

'Swing 2 bay duo' 2 x regular swings, 2 x baby swings (ex. Creo). Fall zone shown dashed.

9m2 'Excel Scuff Pads', colour black (ex. Play Matta) under each swing bay.


Playground approved bark chip under new play equipment with 200mm wide concrete edge. Refer details.

Additional garden planting. 3 x new tree planted in new/existing garden bed areas.

Reserve boundary, existing planting extends into road reserve.

Existing sumps on edge of playground area. All falls to sump.

Play climbing module on rubber soffitall.

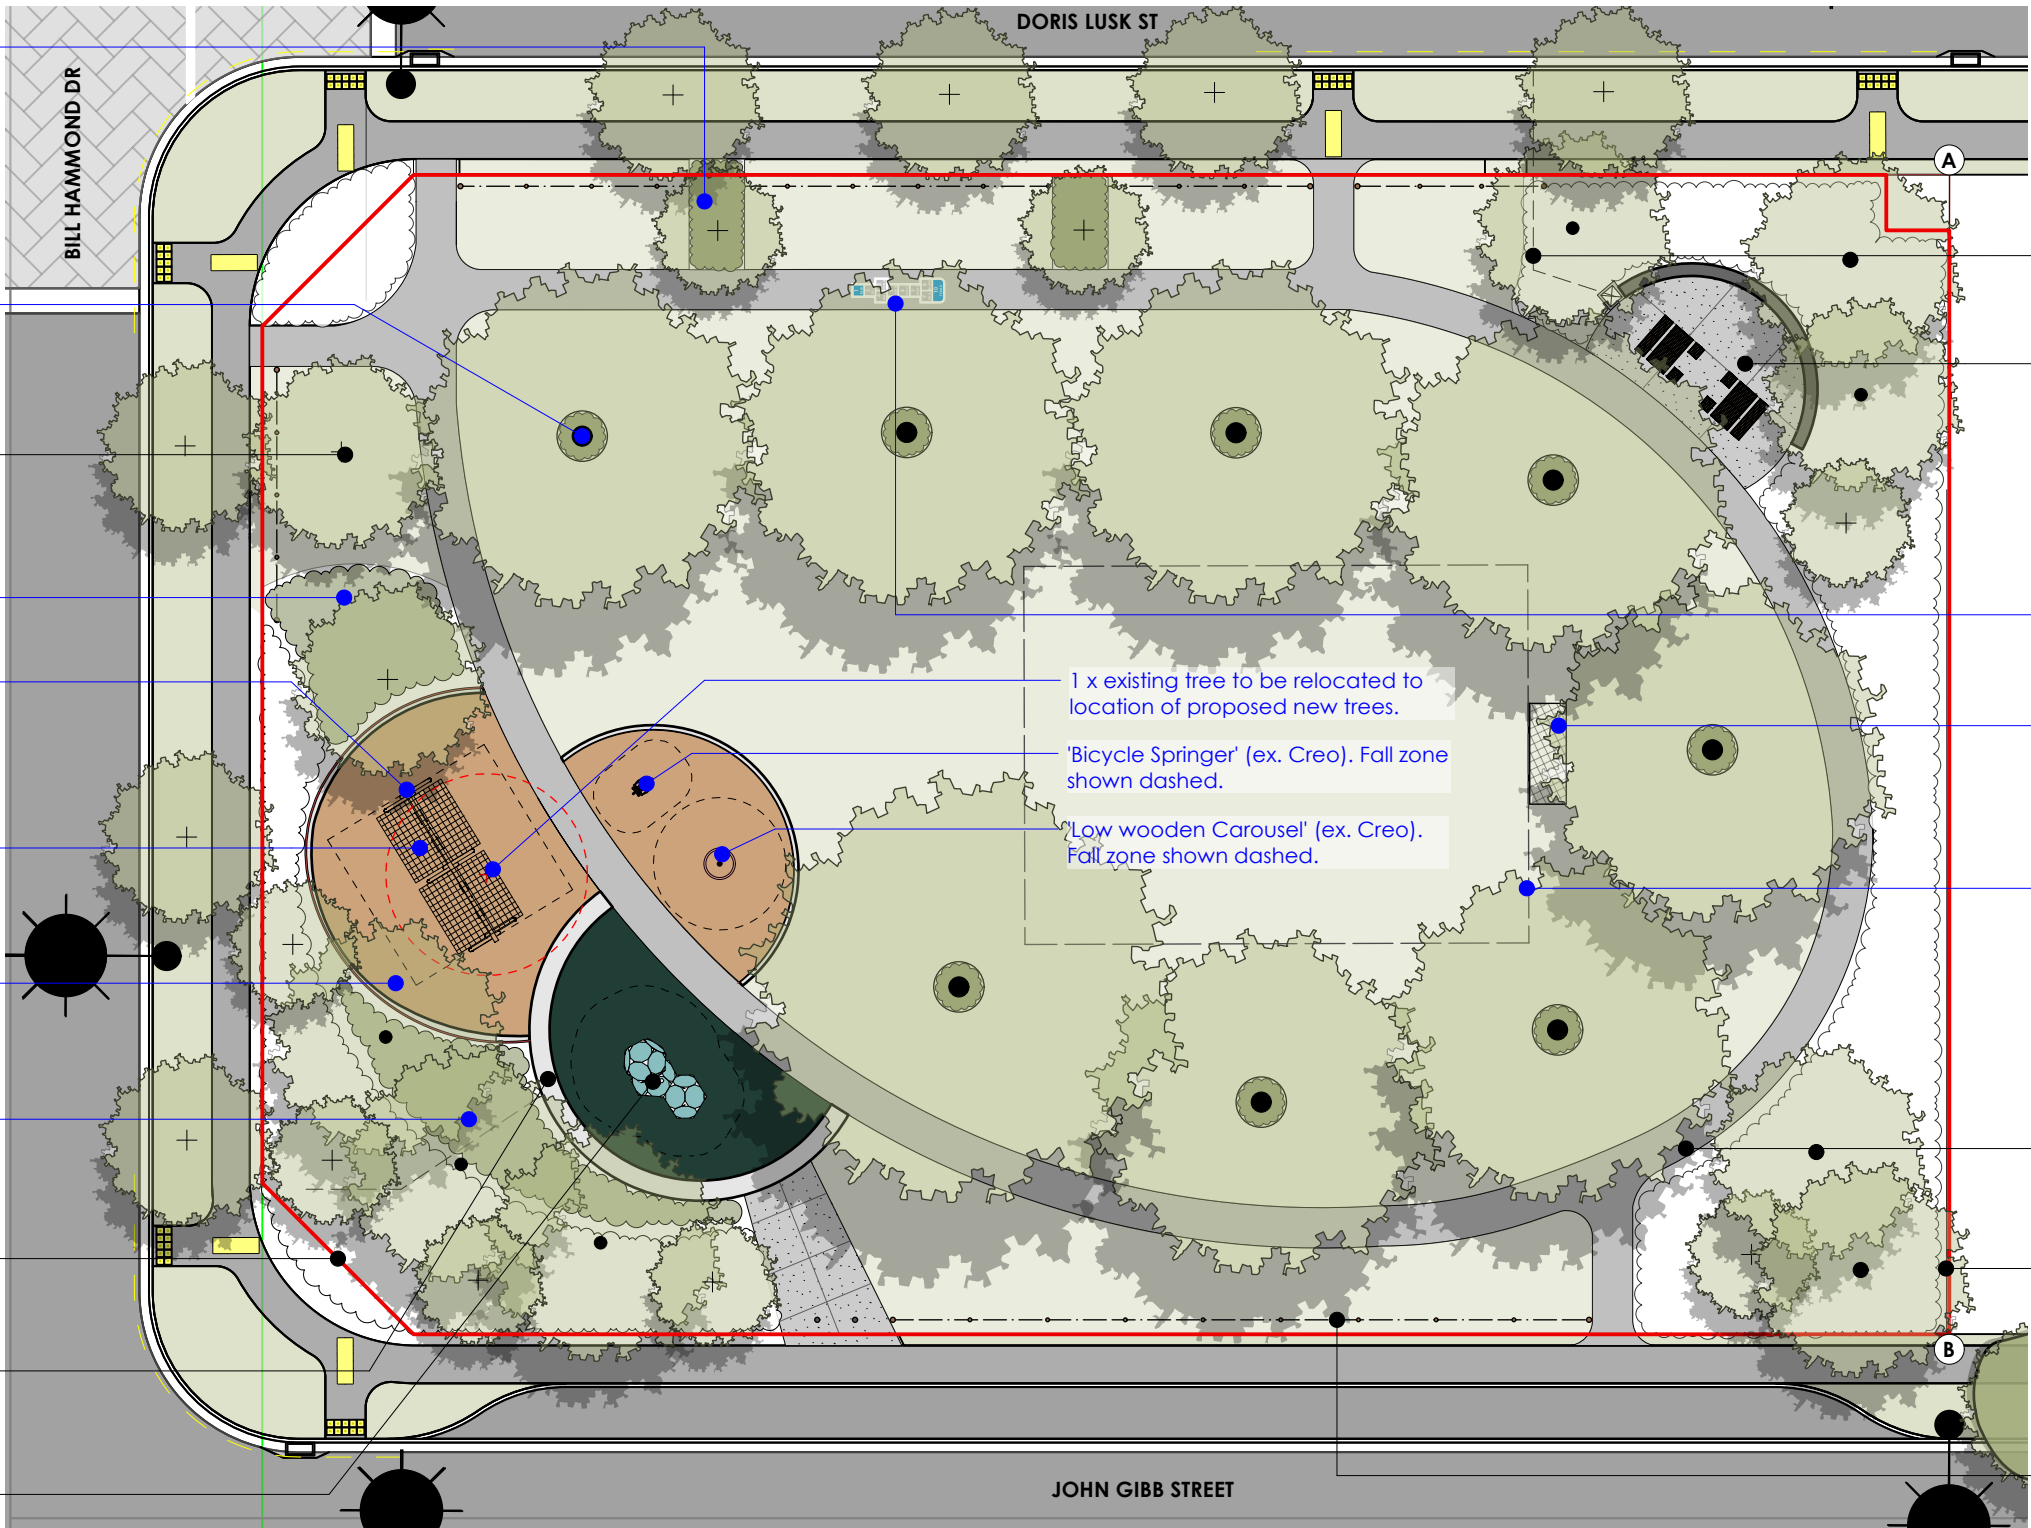

Existing sump connecting to storm water lateral.

Picnic area with picnic tables over concrete paving. Low concrete wall to north side.

Outdoor painted games on asphalt (1 x Te Reo Hopscotch).

1 x 'Velocity Portable Goal Junior' 4x2m with netting (ex. Perennial Sport & Turf).

20 x 15m open space area for junior goal (shown dashed grey).

Asphalt path connecting play and picnic areas.

1.2m high open railing 'pool style' fence to boundary (A-B)

Post and cable fencing to reserve perimeter.



# BILL HAMMOND DR RESERVE IMPORVEMENTS

ADDRESS  
13R BILL HAMMOND DRIVE,  
BELFAST, CHRISTCHURCH

CLIENT  
CHRISTCHURCH CITY COUNCIL

## BILL HAMMOND DR RESERVE IMPROVEMENTS


### CONCEPT ISSUE

- NOTES
1. Confirm set out of all dimensions on site prior to commencing work.
  2. Do not scale off drawings.

### LEGEND

- Asphalt Paving
- Exposed aggregate paving
- Playground approved bark chip
- Lawn
- Existing planting to be retained
- Proposed planting
- Existing specimen tree
- Proposed specimen tree
- Existing concrete wall
- Insitu concrete edge to playground areas
- Sump


Note - Additional works annotated in blue on plan

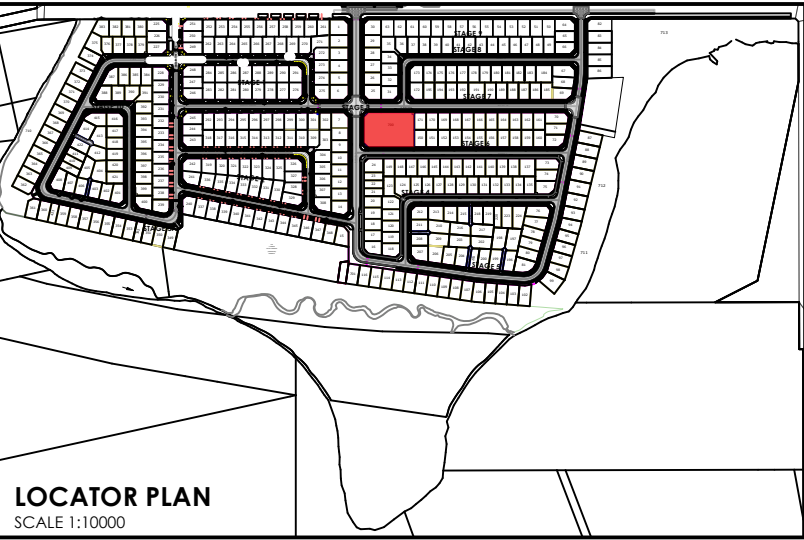

LOCATOR PLAN  
SCALE 1:10000




Junior 4 x 2m 'Velocity Portable Goal' (ex. Perennial Sport)

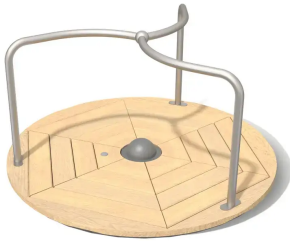

'Low Wooden Carousel' (ex. Creo)



'Bicycle Springer' (ex. Creo)

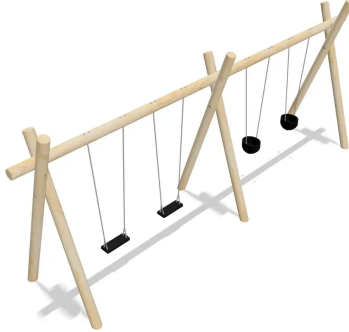

'Swing 2 Bay Duo' (ex. Creo)

| REV | DATE     | BY | ISSUE         |
|-----|----------|----|---------------|
| A   | 10.04.26 | AR | CONCEPT ISSUE |



Level 4, Te Uruti Building, 48 Hereford St  
PO Box 2833, Christchurch 8140, New Zealand  
T. 03 366 8181  
E. admin@kamo-marsh.co.nz  
www.kamo-marsh.co.nz

Design AR  
Drawn OH  
Check AR

Date 10/04/2026  
Scale

REF. NO. 5634

PAGE REVISION CP-1101 A

BILL HAMMOND DR  
RESERVE  
IMPORVEMENTS

ADDRESS  
13R BILL HAMMOND DRIVE,  
BELFAST, CHRISTCHURCH


CLIENT  
CHRISTCHURCH CITY COUNCIL

DETAILS - HOPSCOTCH &  
CONCRETE EDGE


CONCEPT ISSUE

- NOTES
1. Confirm set out of all dimensions on site prior to commencing work.
  2. Do not scale off drawings.

NOTE:  
Digital files shall be provided to the Contractor to allow for stencilling of graphics on site.

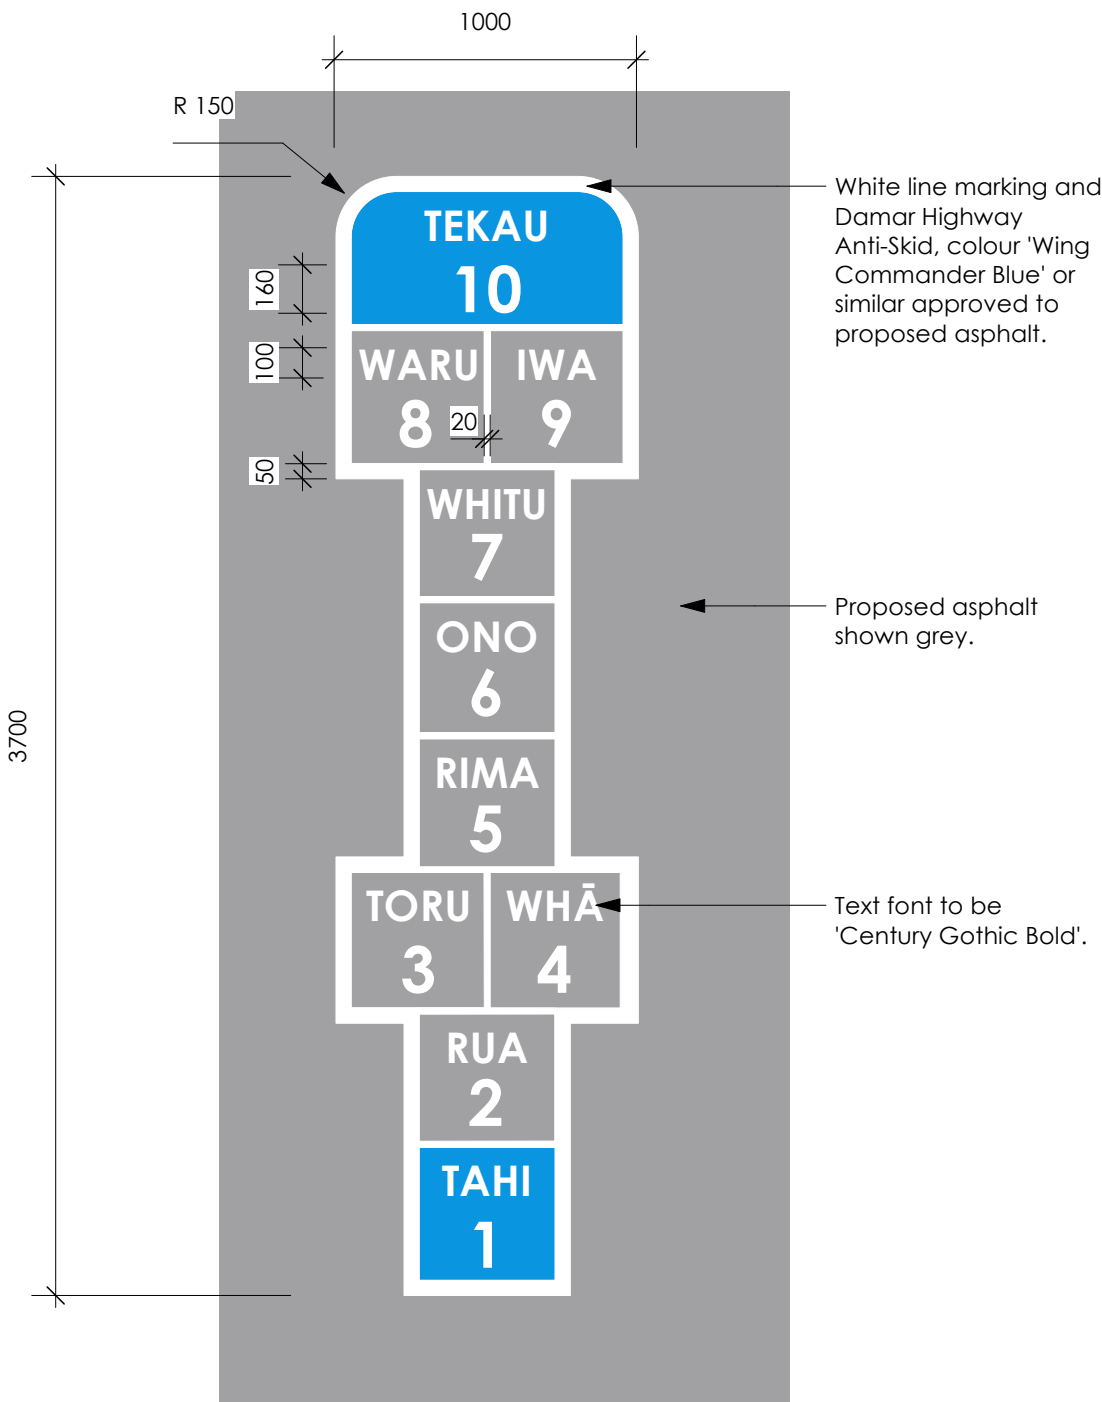

TE REO HOPSCOTCH - PLAN  
Scale: 1:25

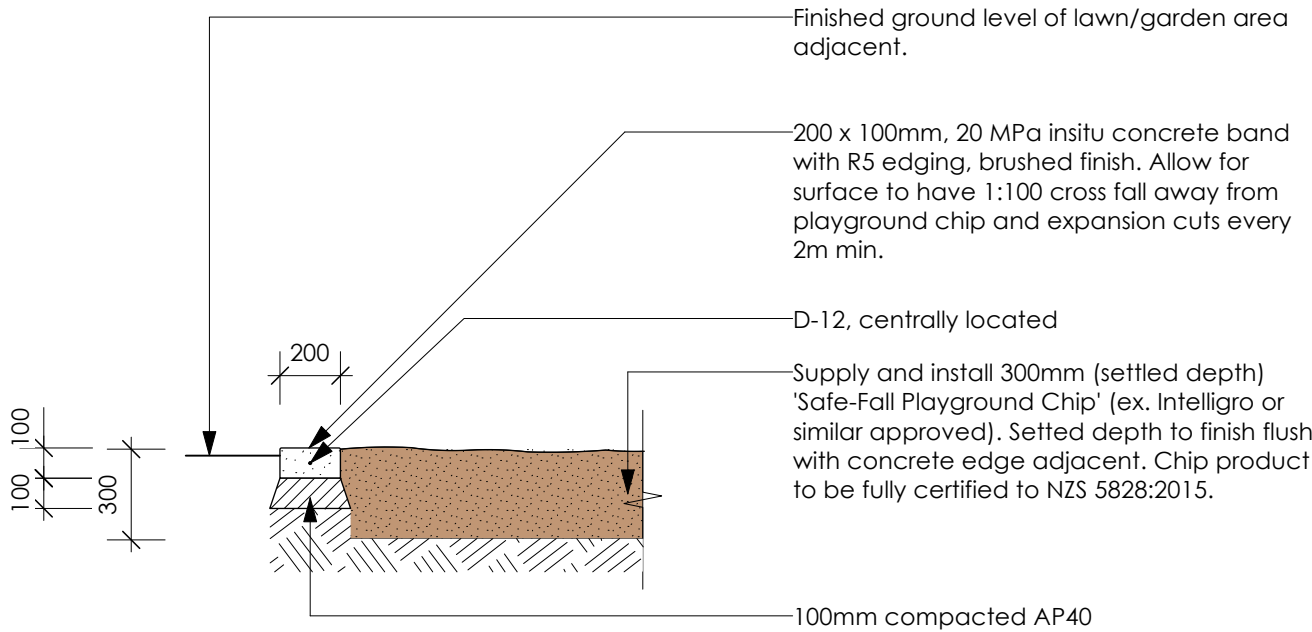

CONCRETE BAND NEXT TO PLAYGROUND CHIP  
Scale: 1:25

| REV | DATE     | BY | ISSUE         |
|-----|----------|----|---------------|
| A   | 10.04.26 | AR | CONCEPT ISSUE |



Level 4, Te Uruti Building, 48 Hereford St  
PO Box 2833, Christchurch 8140, New Zealand  
T. 03 366 8181  
E. admin@kamommarsh.co.nz  
www.kamommarsh.co.nz

Design AR  
Drawn OH  
Check AR

Date 10/04/2026  
Scale

REF. NO. 5634

PAGE REVISION CP-4101 A