


Original size mm
100
50
30
10
0
© Copyright Christchurch City Council © Aerial Photography Copyright Terralink International Ltd



VIEW #1 - Open space at entrances to be maintained for safety reasons

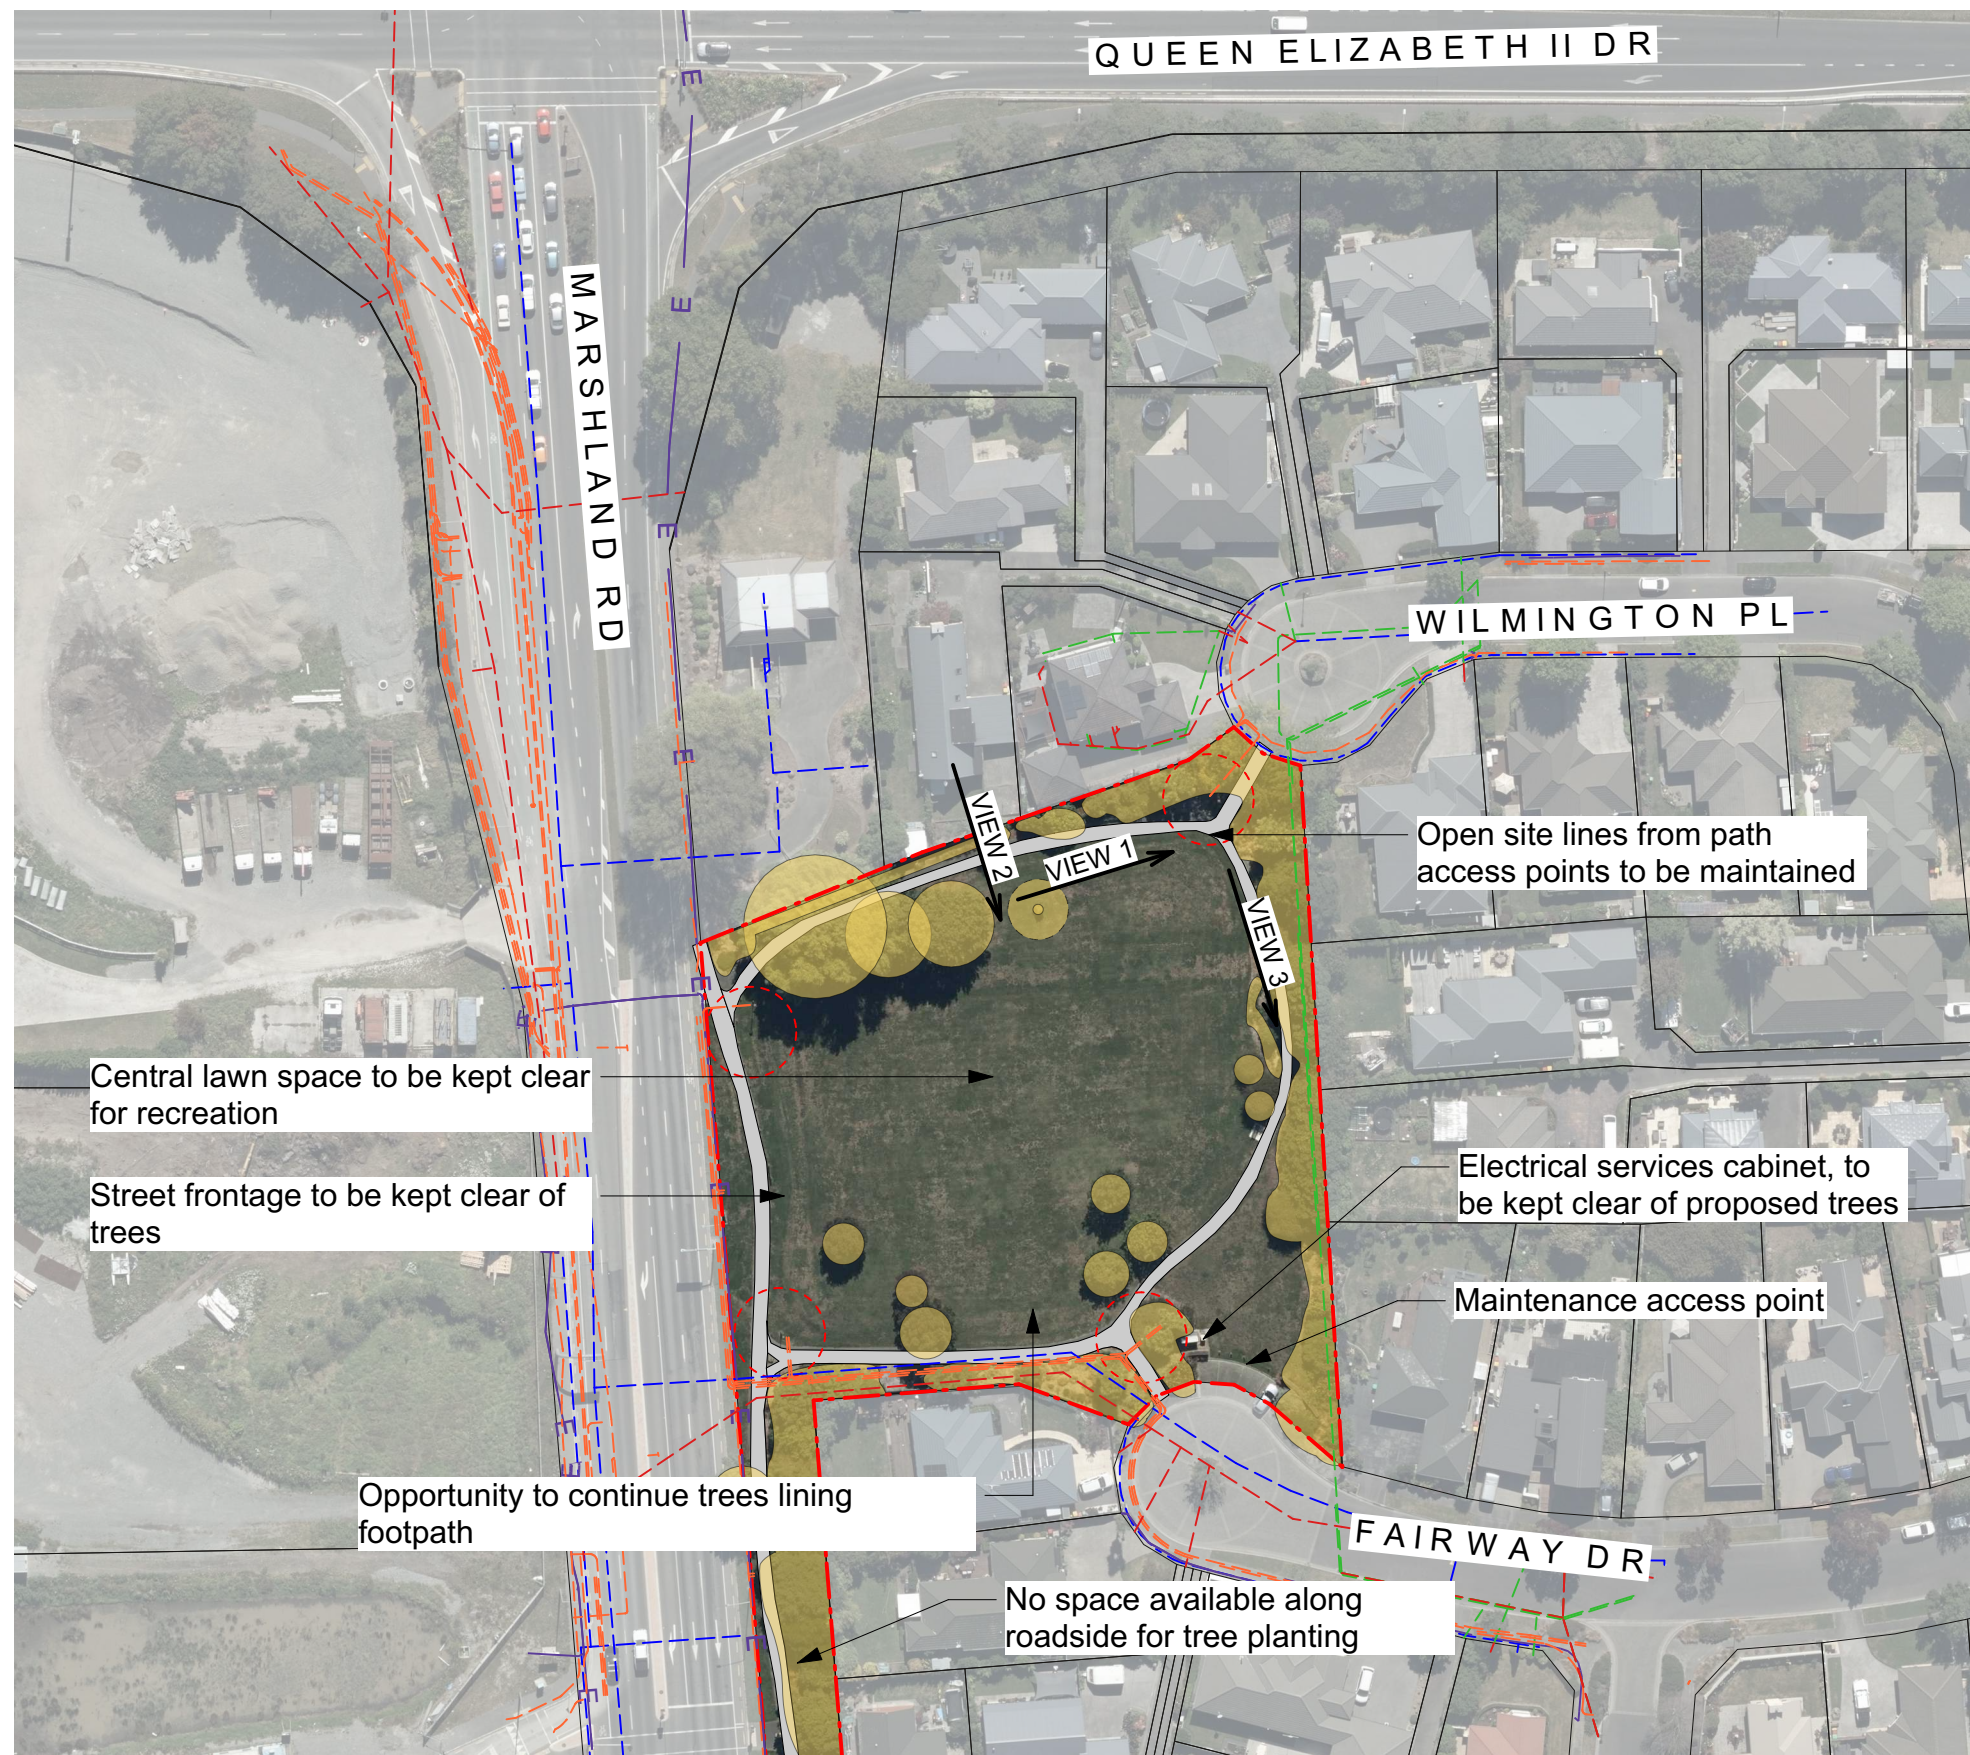

VIEW #2 - Example of juvenile trees already in the park, future canopy to be considered for tree placement



VIEW #3 - Overgrown vegetation enclosing footpath to be trimmed back, proposed tree planting to not create entrapment spaces

KEY

Existing Features

- Existing Tree/ Vegetation
- Existing Path
- Site Boundary
- Existing light and setback

SERVICES LEGEND

SEWER	---
WATER	---
STORMWATER	---
ORION (Cables)	---
ORION (HV cables)	---
TRANSPOWER	---
ROCKGAS	---
TELECOMMUNICATIONS:	
CHORUS (Cables)	---
CHORUS (Gas)	---
CHORUS (Fibre)	---
ONE NZ	---
ENABLE	---

Original size mm
100
50
30
10
0

© Copyright Christchurch City Council © Aerial Photography Copyright Terralink International Ltd

MARSHLAND RD


QUEEN ELIZABETH II DR

WILMINGTON PL

FAIRWAY DR

KEY

Potential Tree Planting Areas

 -  5m - 10m Trees Height Zone
-  10m - 15m Trees Height Zone
-  15m - 20m Trees Height Zone
-  20+m Trees Height Zone
-  Site Boundary
-  Existing light and setback



© Copyright Christchurch City Council © Aerial Photography Copyright Terralink International Ltd



PARK CANOPY COVER SUMMARY:

Existing number of trees	37
Existing canopy cover	approx. 26%
Proposed number of new trees	(11) 607m ²
Proposed net canopy cover (existing vegetation and proposed)	approx. 36%

PLANT SCHEDULE:

ID	QUANTITY	TREE CATEGORY	TREE HEIGHT
Small	5	Small Tree	5-10m
Medium	6	Medium Tree	11- 15m

KEY

Existing Features

- Existing Tree/ Vegetation
- Existing Path
- Site Boundary
- Existing light and setback


KEY

Potential Tree Planting Areas

- 5m - 10m Trees Height Zone
- 10m - 15m Trees Height Zone
- 15m - 20m Trees Height Zone
- 20+m Trees Height Zone


SERVICES LEGEND	
SEWER	---
WATER	---
STORMWATER	---
ORION (Cables)	---
ORION (HV cables)	---
TRANSPower	---
ROCKGAS	---
TELECOMMUNICATIONS:	
CHORUS (Cables)	---
CHORUS (Gas)	---
CHORUS (Fibre)	---
ONE NZ	---
ENABLE	---

Original size mm
100
50
30
10
0
© Copyright Christchurch City Council © Aerial Photography Copyright Terralink International Ltd

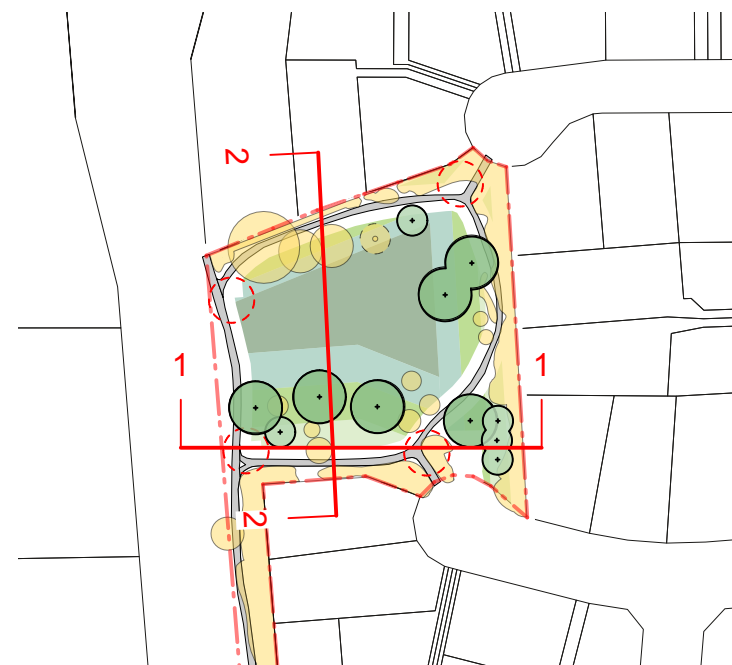

LOCATION PLAN


INDICATIVE CROSS SECTIONS THROUGH THE BOUNDARIES

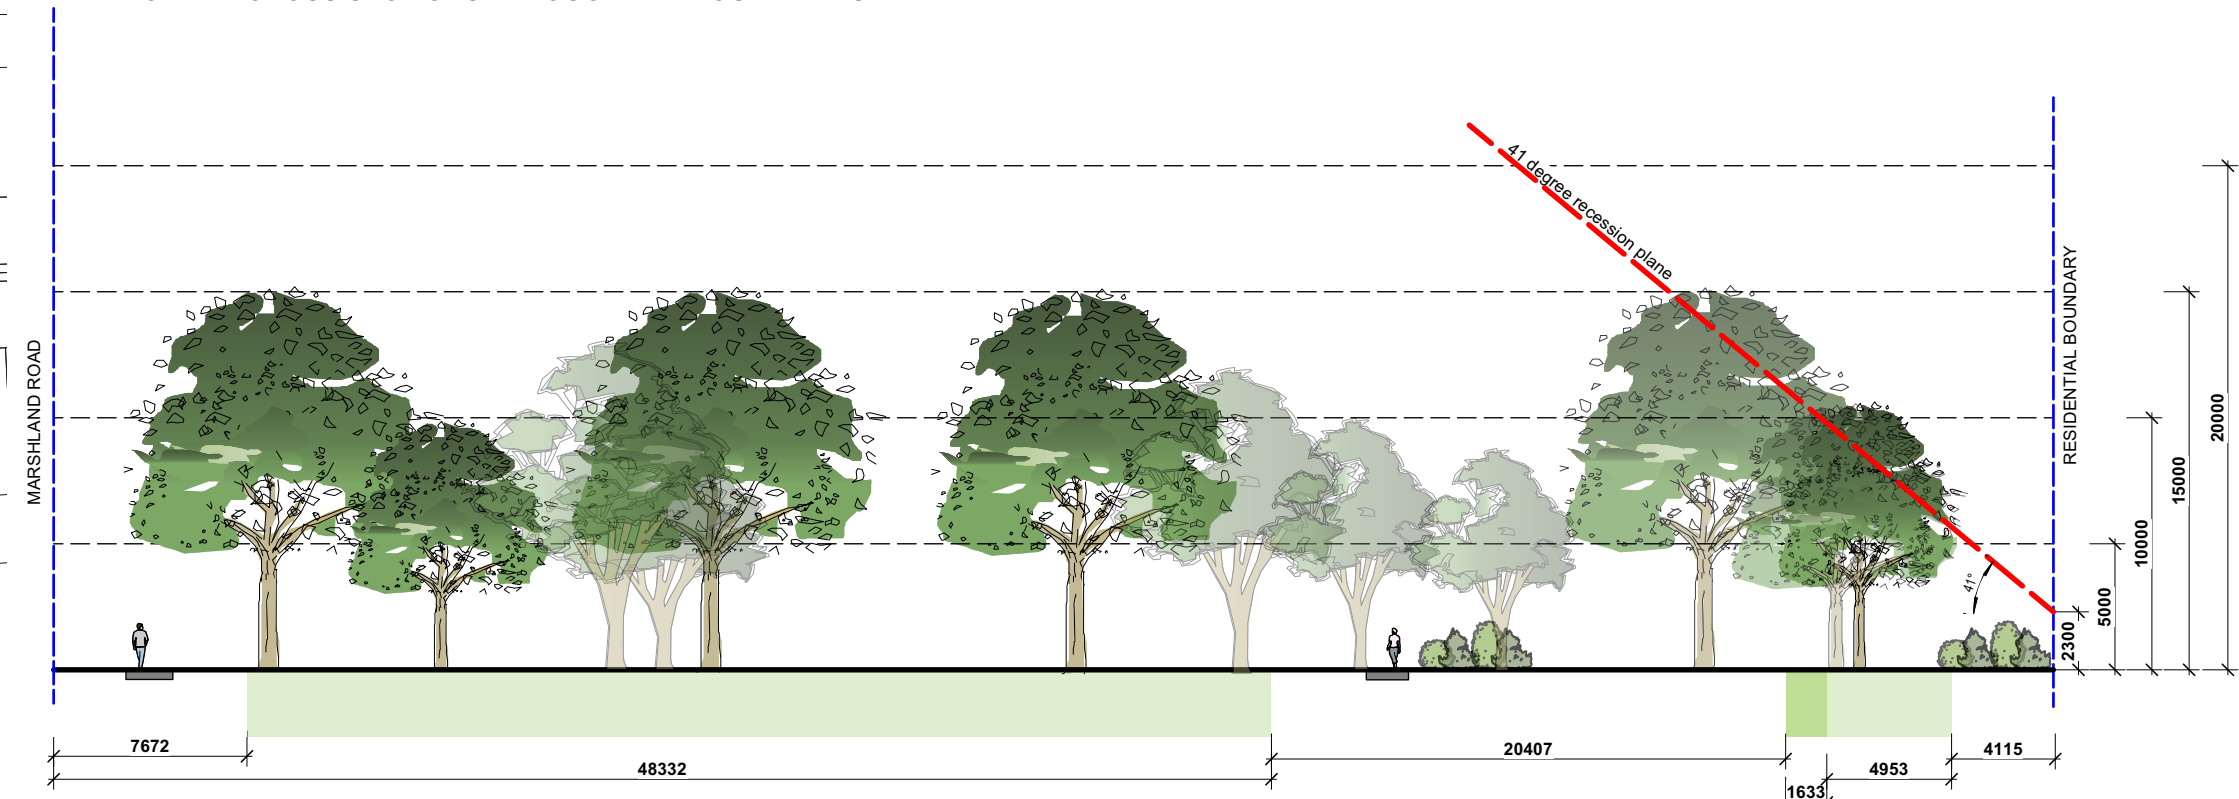

1 BOUNDARY SECTION 1
Scale: 1:300

- KEY**
- Potential Tree Planting Areas**
- 5m - 10m Trees Height Zone
 - 10m - 15m Trees Height Zone
 - 15m - 20m Trees Height Zone
 - 20+m Trees Height Zone

- KEY**
- Existing Features**
- Existing Tree/ Vegetation
 - Existing Path
 - Site Boundary
 - Existing light and setback

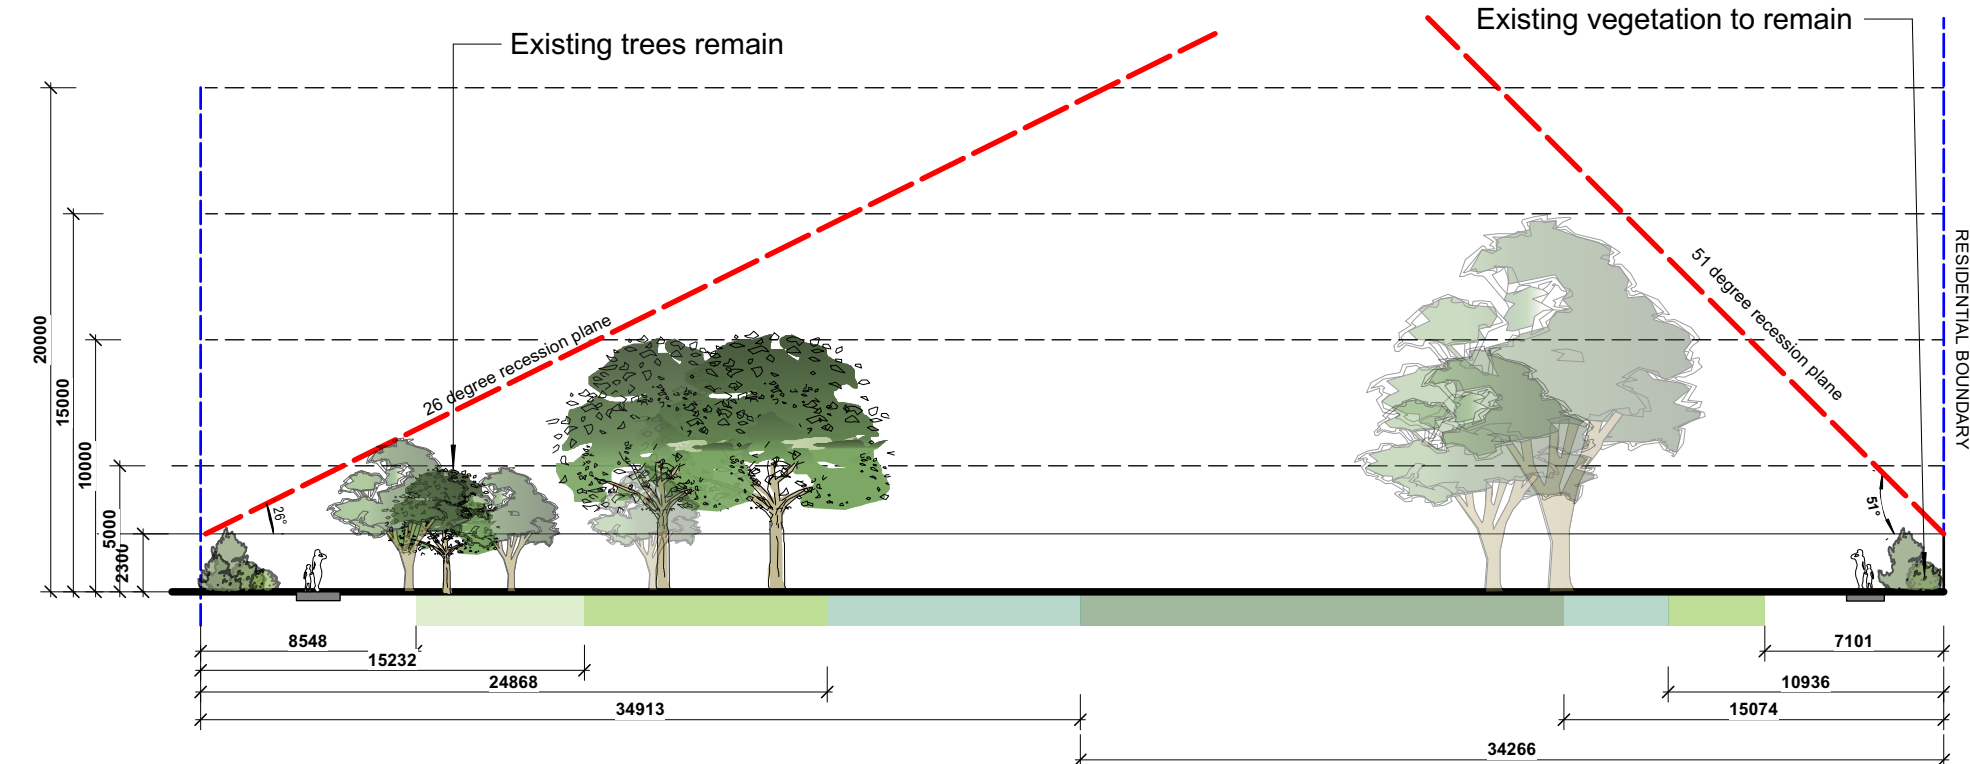

2 BOUNDARY SECTION 2
Scale: 1:300



© Copyright Christchurch City Council © Aerial Photography Copyright Terralink International Ltd



WILMINGTON RESERVE

URBAN FOREST PLAN
PROPOSED CONCEPT PLAN



SCALE 1:1000

Original Plan Size: A3

ISSUE. 13/11/25

UFP037
Project Ref.

L06
File Ref.

Original size mm
100
50
30
10
0
© Copyright Christchurch City Council © Aerial Photography Copyright Terralink International Ltd

Guideline Summary

- Tree planting to Special Character Parks will continue the established theme.
- Trees will be positioned appropriately to allow for debris management.
- Tree species shall be well suited to the local conditions.
- Planting along waterways will be predominantly native species.
- CCC will aim for 40-60% of new tree plantings as natives.

Tree Setbacks & Spacings

- No tree shall intrude through the recession plane at maturity.
- No tree shall be planted closer than 3.0m from a pathway.
- No tree shall be planted closer than 5.0m from a sports field and no tree canopy drip line shall extend above a sports field.
- Tree spacings shall be a minimum of 5.0m apart to allow for easy lawn mowing.
- Min. 2m offset for low voltage power.
- Min. 3m offset for 11kv power.
- Min. 5m offset for 33-66kv.
- Min. of 1m offset for all other services and hard paving not mentioned above.

SERVICES LEGEND	
SEWER	---
WATER	---
STORMWATER	---
ORION (Cables)	---
ORION (HV cables)	---
TRANSPower	---
ROCKGAS	---
TELECOMMUNICATIONS:	
CHORUS (Cables)	---
CHORUS (Gas)	---
CHORUS (Fibre)	---
ONE NZ	---
ENABLE	---

