

Original size mm
100
50
30
10
0
© Copyright Christchurch City Council © Aerial Photography Copyright Terralink International Ltd



VIEW #1 - Existing boundary planting, potential for some additional trees



VIEW #2 - native revegetation planting, infill with small number of tree spp



VIEW #3 - Clearing, to be kept open for community planting/nature place

KEY

Existing Features

- Existing Tree/ Vegetation
- Existing Playground
- Existing Path

SERVICES LEGEND


- SEWER
- WATER
- STORMWATER
- ORION (Cables)
- ORION (HV cables)
- TRANSPOWER
- ROCKGAS
- TELECOMMUNICATIONS:
- CHORUS (Cables)
- CHORUS (Gas)
- CHORUS (Fibre)
- ONE NZ
- ENABLE

Original size mm
100
50
30
10
0
© Copyright Christchurch City Council © Aerial Photography Copyright Terralink International Ltd



KEY

Potential Tree Planting Areas

 	5m - 10m Trees Height Zone
	10m - 15m Trees Height Zone
	15m - 20m Trees Height Zone
	20+m Trees Height Zone



Original size mm
100
50
30
10
0
© Copyright Christchurch City Council © Aerial Photography Copyright Terralink International Ltd



KEY

Site Boundary

Potential Tree Planting Areas

- 5m - 10m Trees Height Zone
- 10m - 15m Trees Height Zone
- 15m - 20m Trees Height Zone
- 20+m Trees Height Zone

KEY

Existing Features

- Existing Tree/ Vegetation
- Existing Playground
- Existing Path

PARK CANOPY COVER SUMMARY:

Existing number of trees	172
Existing canopy cover (inc shrub planting)	approx. 47%
Proposed number of new trees	46
Proposed net canopy cover (existing vegetation and proposed)	approx. 59%


PLANT SCHEDULE:

ID	QUANTITY	TREE CATEGORY	TREE HEIGHT
Small	8	Small Tree	5-10m
Medium	8	Medium Tree	11- 15m
Large	9	Large Tree	16- 20m
Very Large	5	Very Large Tree	20+m

SERVICES LEGEND

- SEWER
- WATER
- STORMWATER
- ORION (Cables)
- ORION (HV cables)
- TRANSPOWER
- ROCKGAS
- TELECOMMUNICATIONS:
- CHORUS (Cables)
- CHORUS (Gas)
- CHORUS (Fibre)
- ONE NZ
- ENABLE

Original size mm
100
50
30
10
0
© Copyright Christchurch City Council © Aerial Photography Copyright Terralink International Ltd

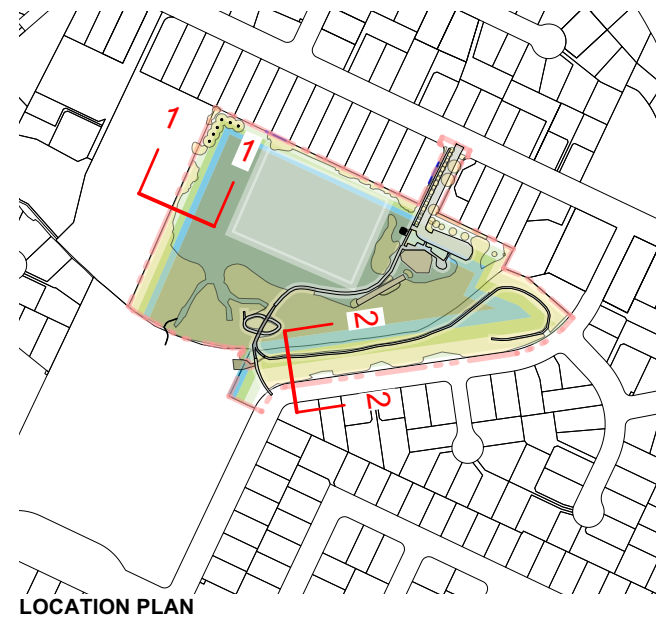

1 BOUNDARY SECTION 1
Scale: 1:200


KEY

Potential Tree Planting Areas

- 5m - 10m Trees Height Zone
- 10m - 15m Trees Height Zone
- 15m - 20m Trees Height Zone
- 20+m Trees Height Zone

Existing Features

- Existing Tree/ Vegetation
- Existing Playground
- Existing Path

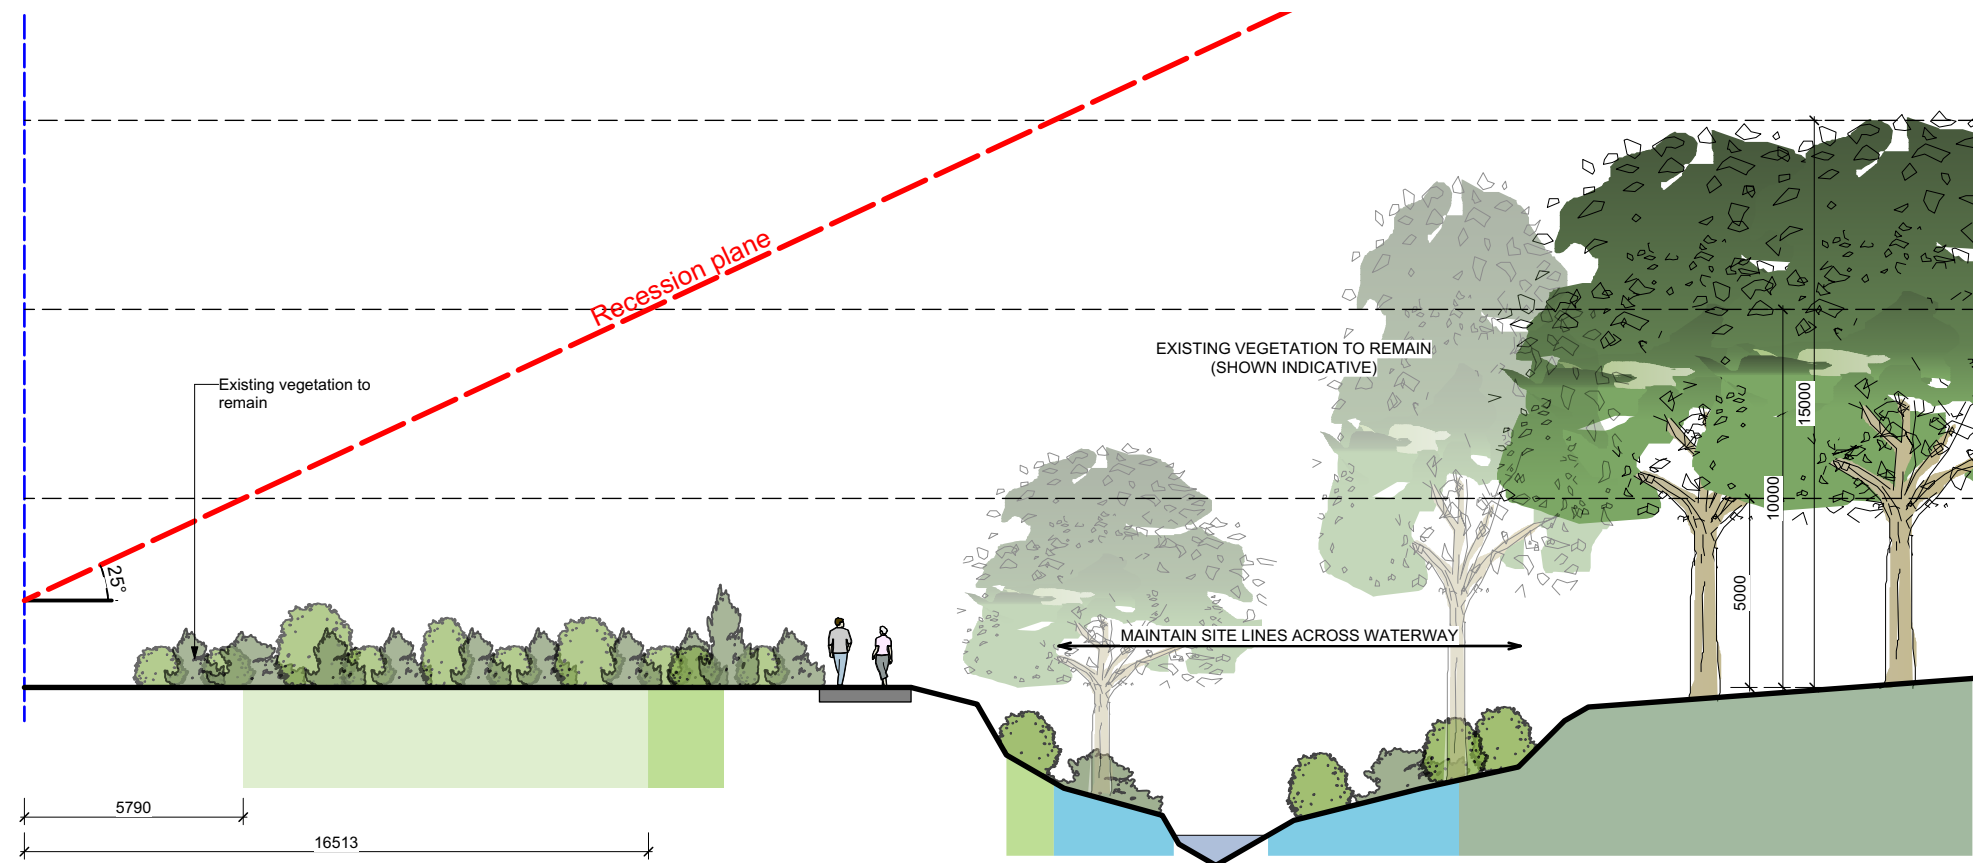

2 BOUNDARY SECTION 2
Scale: 1:200

© Copyright Christchurch City Council © Aerial Photography Copyright Terralink International Ltd



KEY

--- Site Boundary



KEY

--- Site Boundary

Original size mm
100
50
30
10
0
© Copyright Christchurch City Council © Aerial Photography Copyright Terralink International Ltd

Original size mm
100
50
30
10
0
© Copyright Christchurch City Council © Aerial Photography Copyright Terralink International Ltd

Guideline Summary

- Tree planting to Special Character Parks will continue the established theme.
- Trees will be positioned appropriately to allow for debris management.
- Tree species shall be well suited to the local conditions.
- Planting along waterways will be predominantly native species.
- CCC will aim for 40-60% of new tree plantings as natives.

Tree Setbacks & Spacings

- No tree shall intrude through the recession plane at maturity.
- No tree shall be planted closer than 3.0m from a pathway.
- No tree shall be planted closer than 5.0m from a sports field and no tree canopy drip line shall extend above a sports field.
- Tree spacings shall be a minimum of 5.0m apart to allow for easy lawn mowing.
- Min. 2m offset for low voltage power.
- Min. 3m offset for 11kv power.
- Min. 5m offset for 33-66kv.
- Min. of 1m offset for all other services and hard paving not mentioned above.

SERVICES LEGEND		
SEWER	---	
WATER	---	
STORMWATER	---	
ORION (Cables)	---	
ORION (HV cables)	---	HV
TRANSPOWER	---	T
ROCKGAS	---	R
TELECOMMUNICATIONS:		
CHORUS (Cables)	---	
CHORUS (Gas)	---	G
CHORUS (Fibre)	---	C
ONE NZ	---	O
ENABLE	---	E

