

PROJECT NAME

PAPRIKA RESERVE

ADDRESS

10 Paprika Place, Bishopdale, Christchurch 8053

CLIENT

Christchurch City Council

COMMUNITY PARK TREE PLANTING STUDY

Issued date

5/03/2024



SHEET NO.	SHEET TITLE	SHEET SUBTITLE
P 00	PAPRIKA RESERVE	Community Park Tree Planting Study
P 01	PAPRIKA RESERVE	Existing Planting
P 02	PAPRIKA RESERVE	Tree Planting Zones
P 03	PAPRIKA RESERVE	Tree Planting Zones - Lot Boundary Cross Sections
P 04	PAPRIKA RESERVE	Shade Study - Winter Solstice - 8 am
P 05	PAPRIKA RESERVE	Shade Study - Winter Solstice - 10 am
P 06	PAPRIKA RESERVE	Shade Study - Winter Solstice - 12 noon
P 07	PAPRIKA RESERVE	Shade Study - Winter Solstice - 2 pm
P 08	PAPRIKA RESERVE	Shade Study - Winter Solstice - 4 pm
P 09	PAPRIKA RESERVE	Shade Study - Winter Solstice - 6 pm
P 10	PAPRIKA RESERVE	Shade Study - Summer Solstice - 8 am
P 11	PAPRIKA RESERVE	Shade Study - Summer Solstice - 10 am
P 12	PAPRIKA RESERVE	Shade Study - Summer Solstice - 12 noon
P 13	PAPRIKA RESERVE	Shade Study - Summer Solstice - 2 pm
P 14	PAPRIKA RESERVE	Shade Study - Summer Solstice - 4 pm
P 15	PAPRIKA RESERVE	Shade Study - Summer Solstice - 6 pm
P 16	PAPRIKA RESERVE	Tree Planting Plan
P 17	PAPRIKA RESERVE	Tree Planting Guidelines




PREPARED BY



Te Uruti Building, 48 Hereford St, PO Box 2833, Christchurch 8140
Mountaineer Building, 32 Rees St, Queenstown 9300
T. 03 366 8181 E. admin@kamomارش.co.nz W. kamomارش.co.nz

REFERENCE NO.

5442

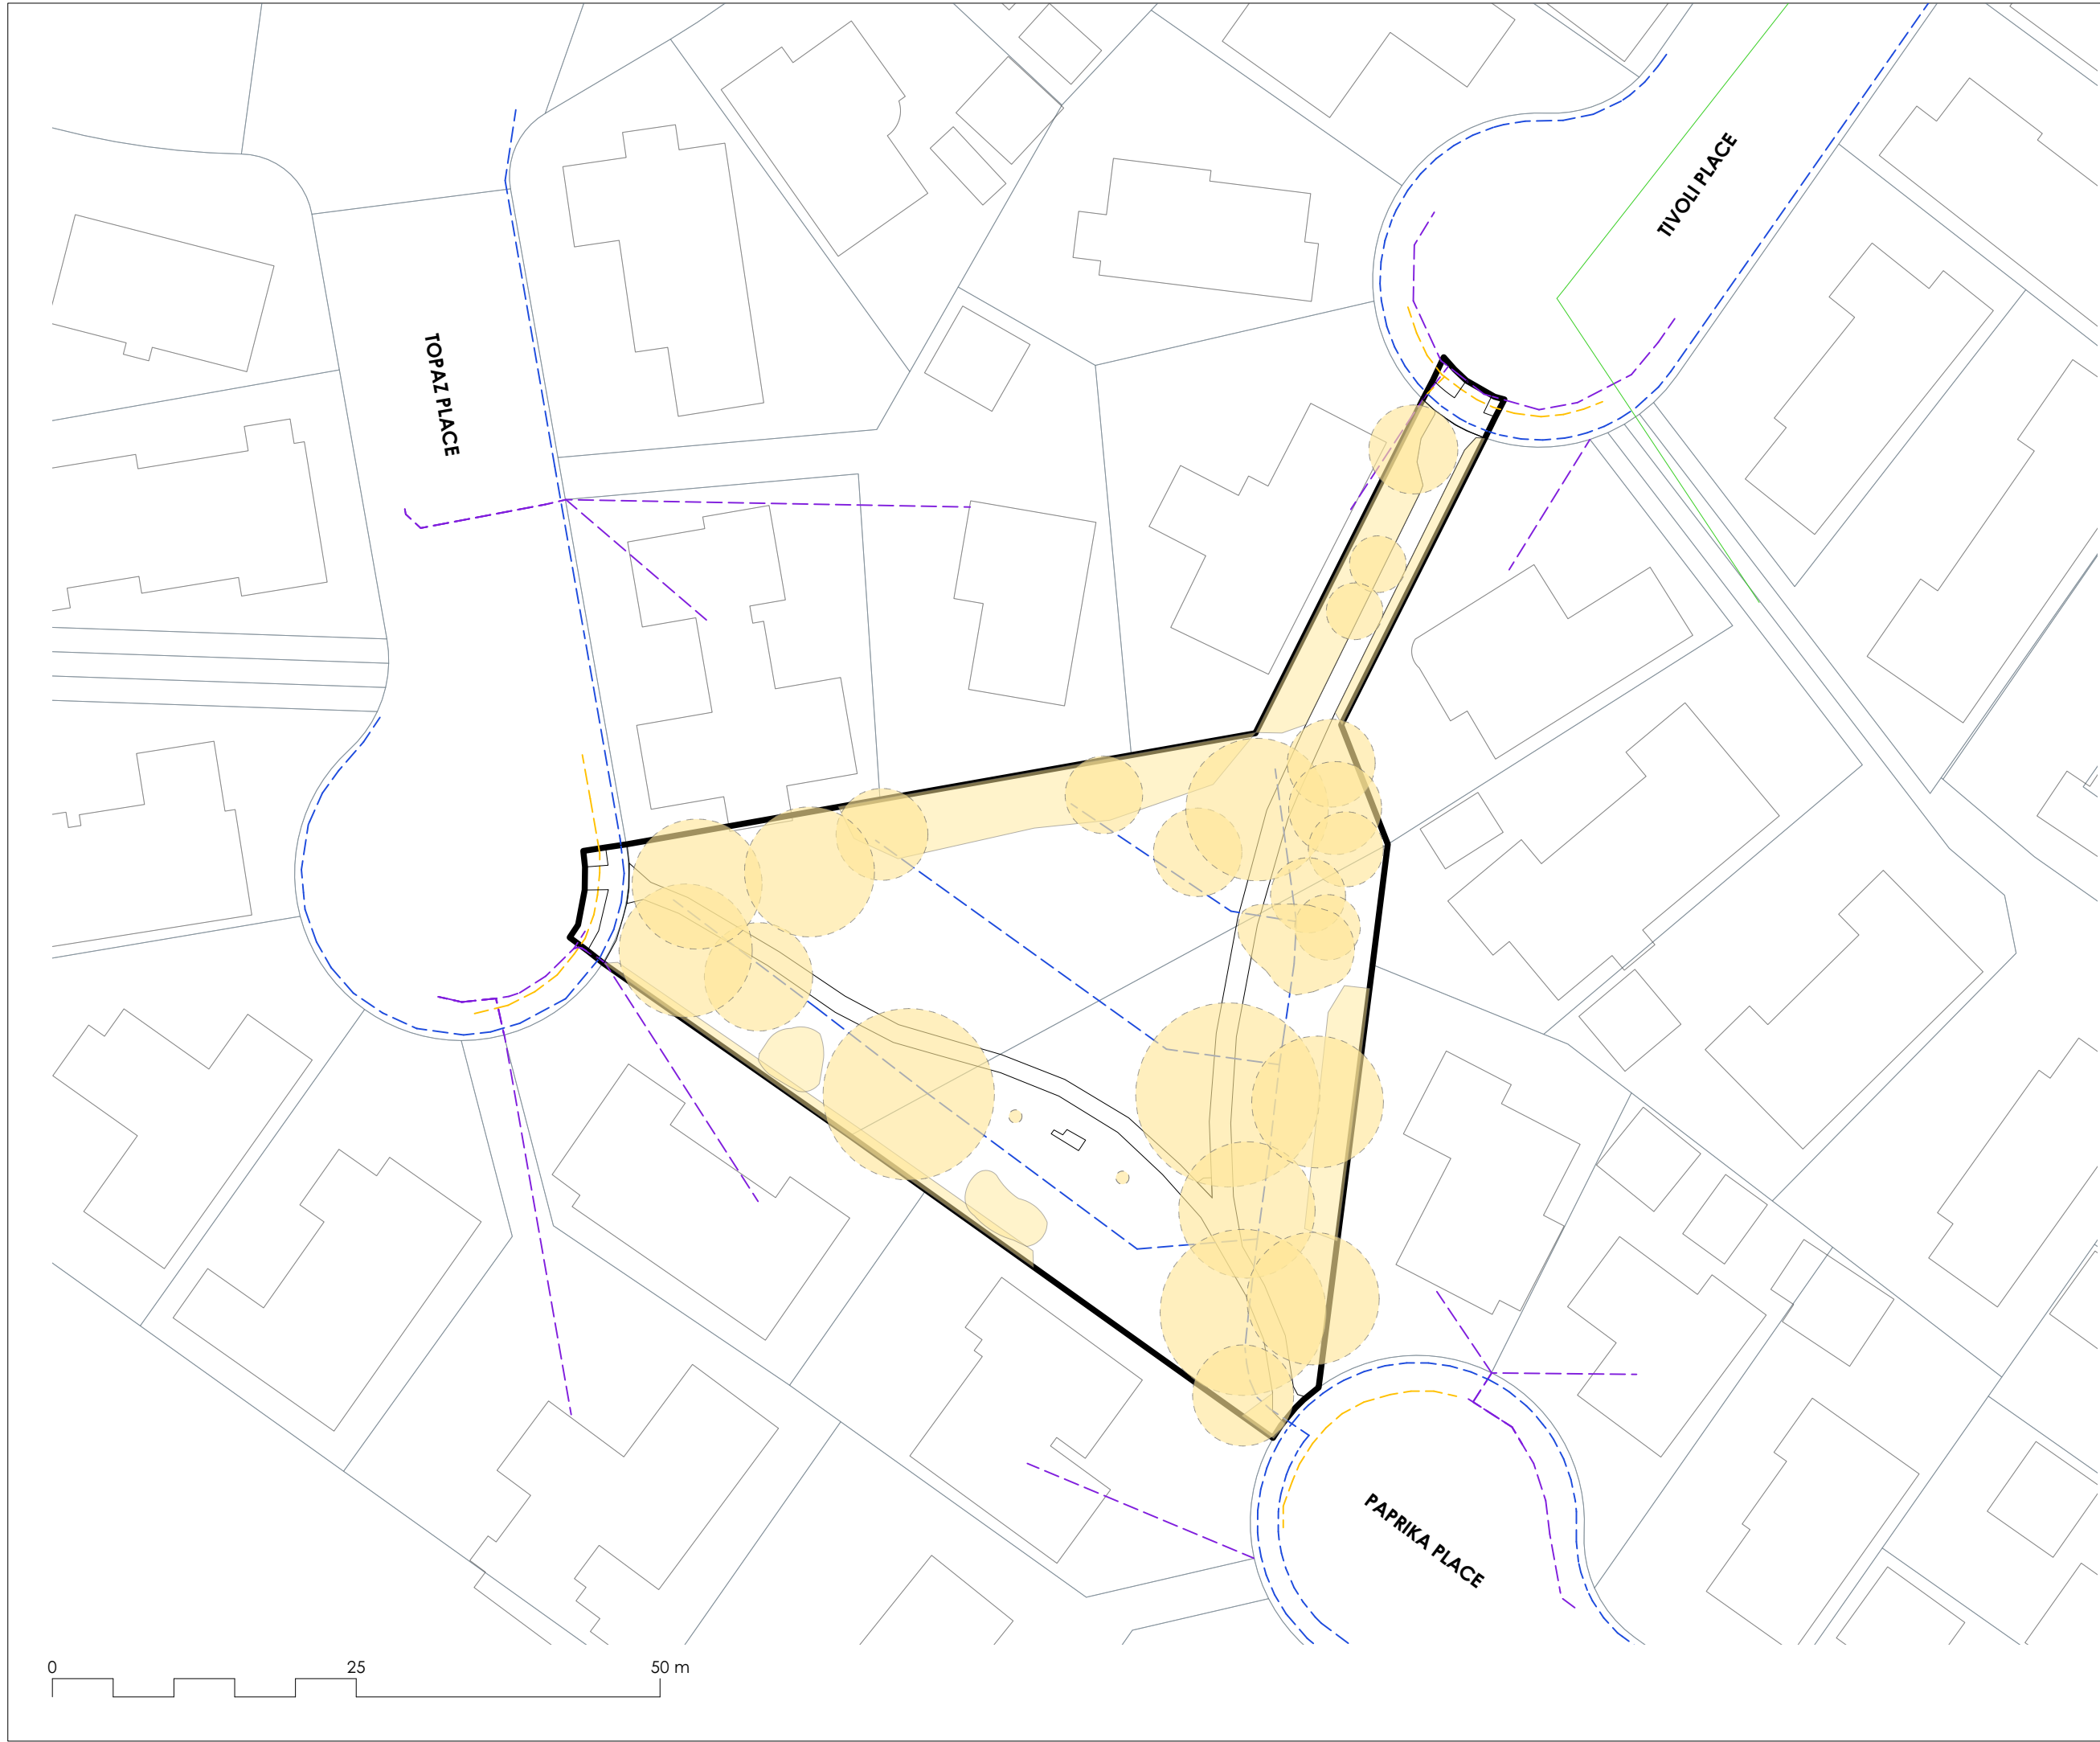

PAPRIKA RESERVE

Community Park Tree Planting

ADDRESS
10 Paprika Place, Bishopdale,
Christchurch 8053

CLIENT
Christchurch City Council

PAPRIKA RESERVE
Existing Planting

LEGEND

 Existing Tree/
Vegetation

Existing Services

-  Stormwater
-  Water supply
-  Wastewater
-  Power (LV)
-  Enable fibre

A	05.03.24	JG	PRELIMINARY
REV	DATE	BY	ISSUE



Te Uruli Building, 48 Hereford St, PO Box 2833, Christchurch 8140
Mountaineer Building, 32 Rees St, Queenstown 9300

T. 03 3668 181
E. admin@kamommarsh.co.nz
W. kamommarsh.co.nz


Design JG
Drawn JG
Check TS

Date 5/03/2024
Scale 1:500@A3

REF. NO.
5442

PAGE
REVISION A

P 01

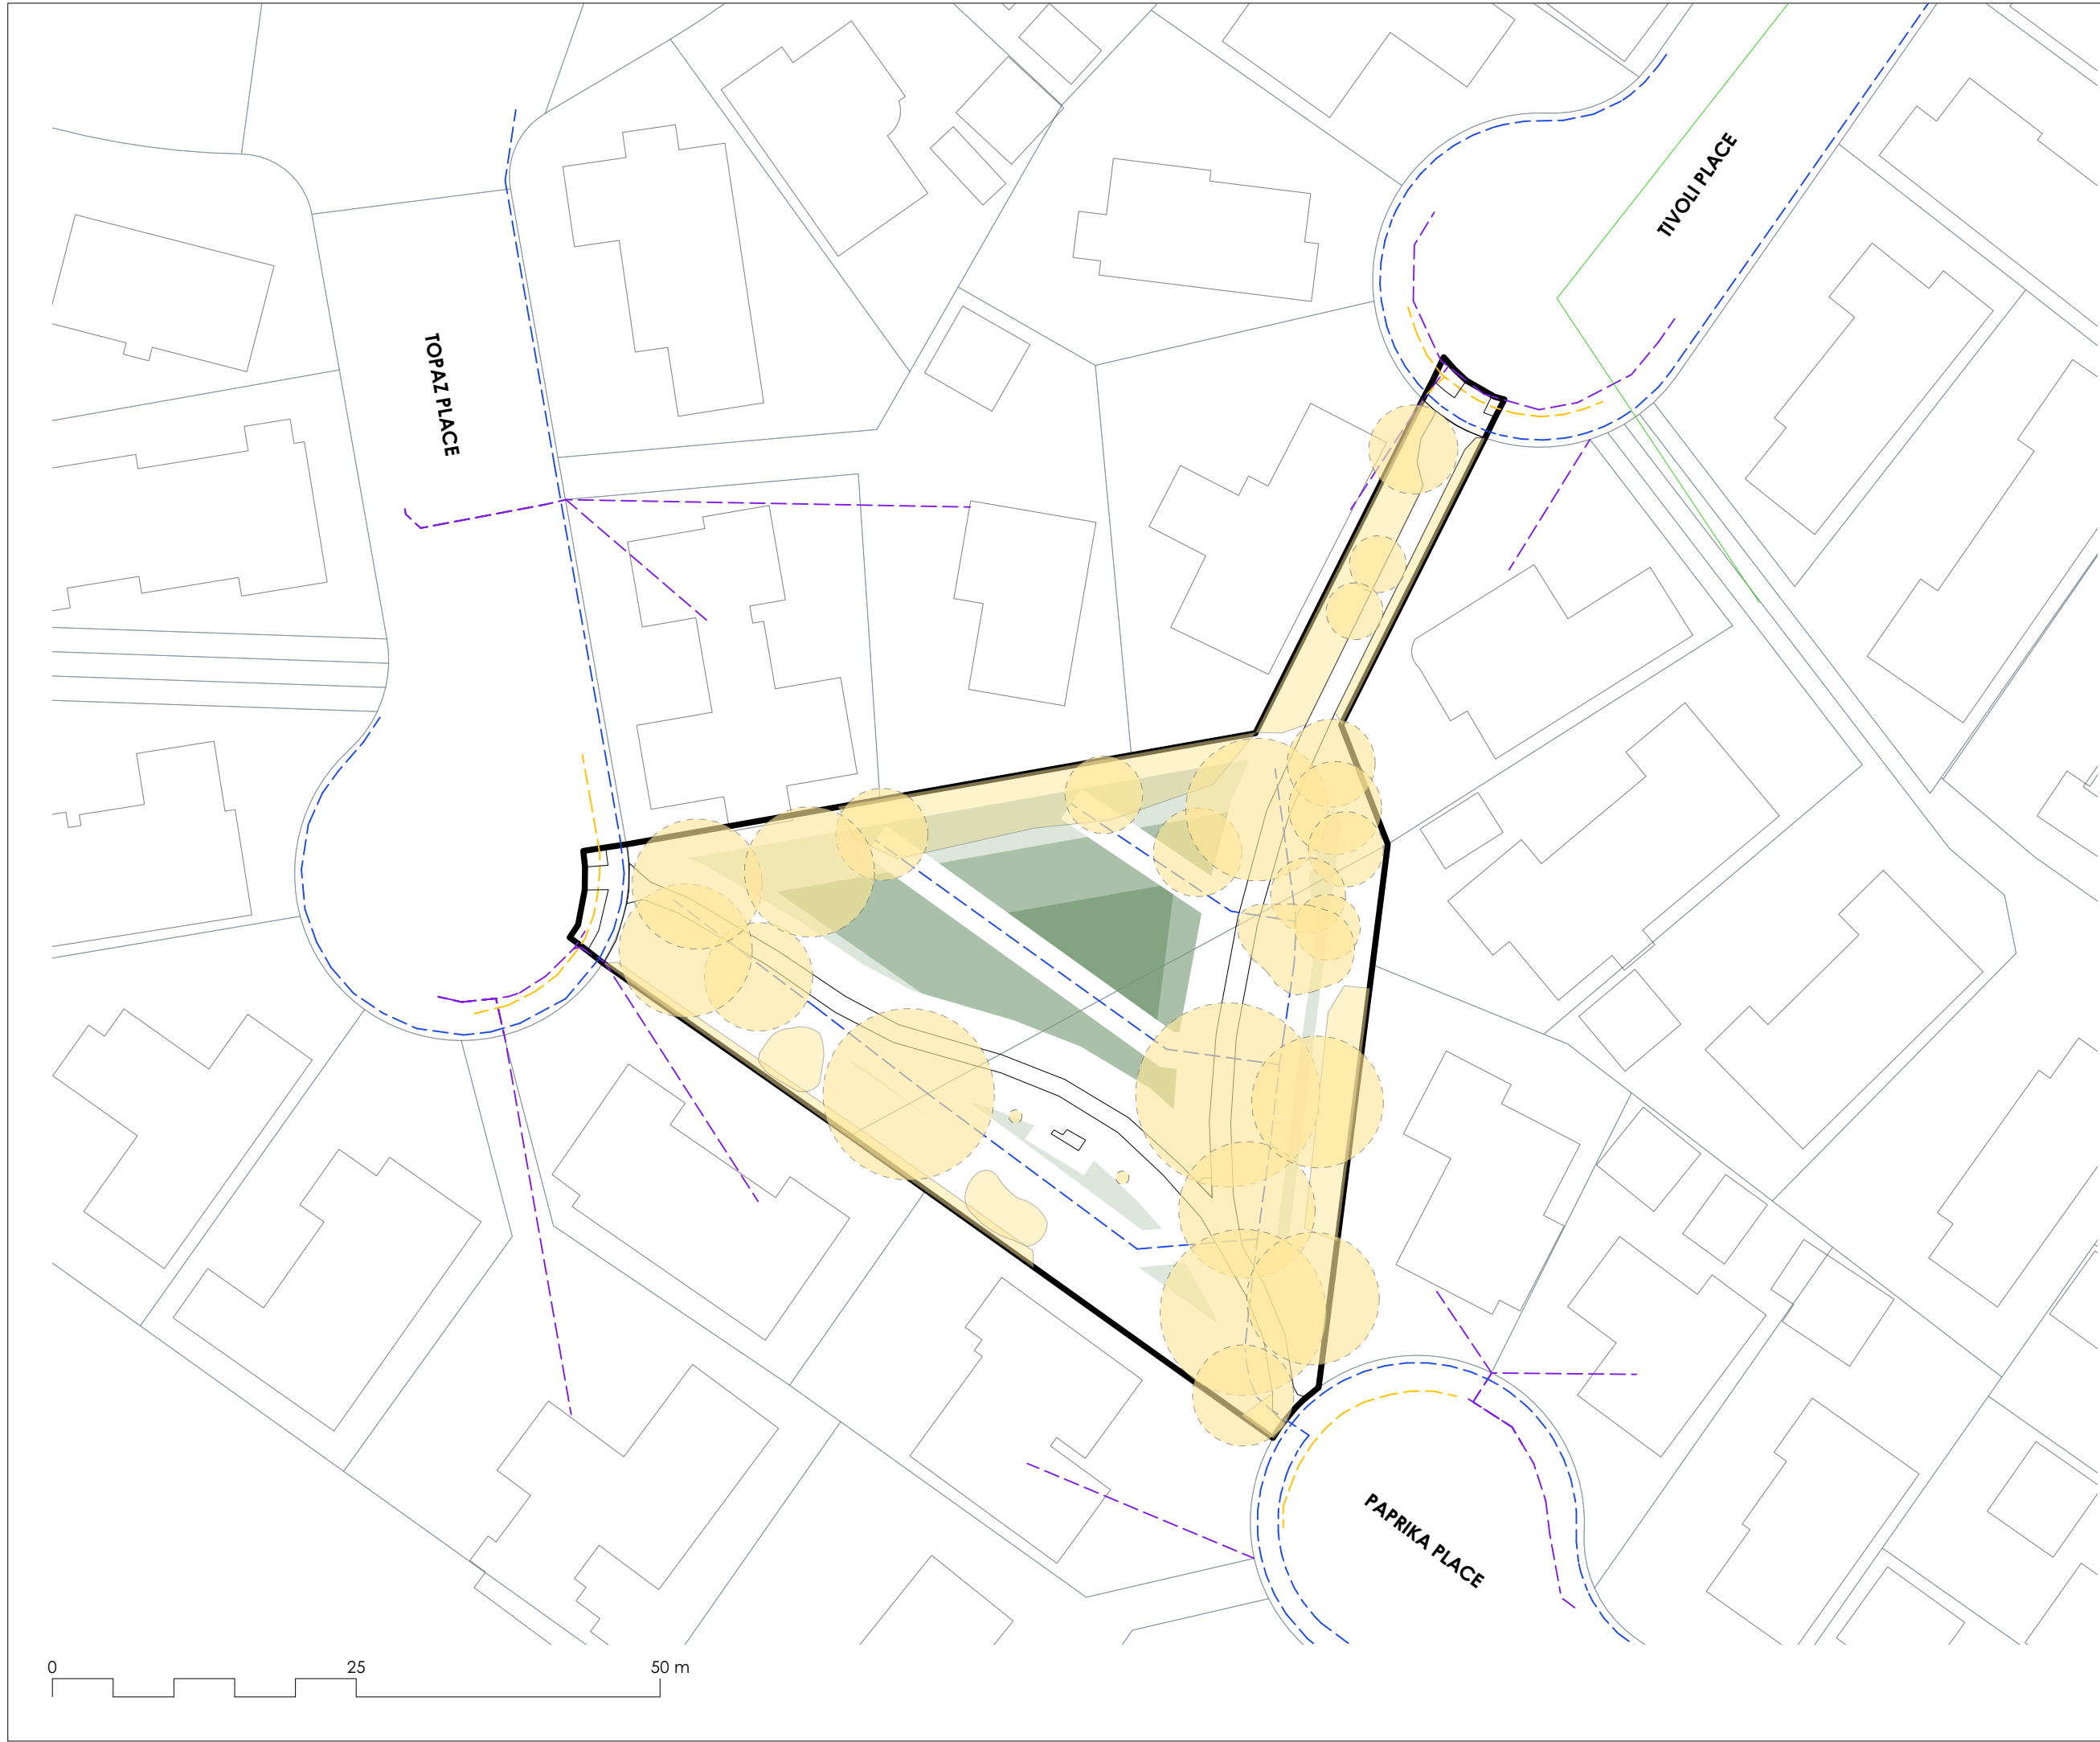

PAPRIKA RESERVE

Community Park Tree Planting

ADDRESS
10 Paprika Place, Bishopdale,
Christchurch 8053

CLIENT
Christchurch City Council

PAPRIKA RESERVE
Tree Planting Zones

LEGEND

 Existing Tree/
Vegetation

Existing Services

 Stormwater

 Water supply

 Wastewater

 Power (LV)

 Enable fibre

Potential Tree Planting Areas

 5m - 10m
Trees Height Zone

 10m - 15m
Trees Height Zone

 15m - 20m
Trees Height Zone

A	05.03.24	JG	PRELIMINARY
REV	DATE	BY	ISSUE



Te Uruti Building, 48 Hereford St, PO Box 2833, Christchurch 8140
Mountaineer Building, 32 Rees St, Queenstown 9300

T. 03 3668 181
E. admin@kamommarsh.co.nz
W. kamommarsh.co.nz


Design JG
Drawn JG
Check TS

Date 5/03/2024
Scale 1:500@A3

REF. NO.
5442

PAGE
REVISION A

P 02

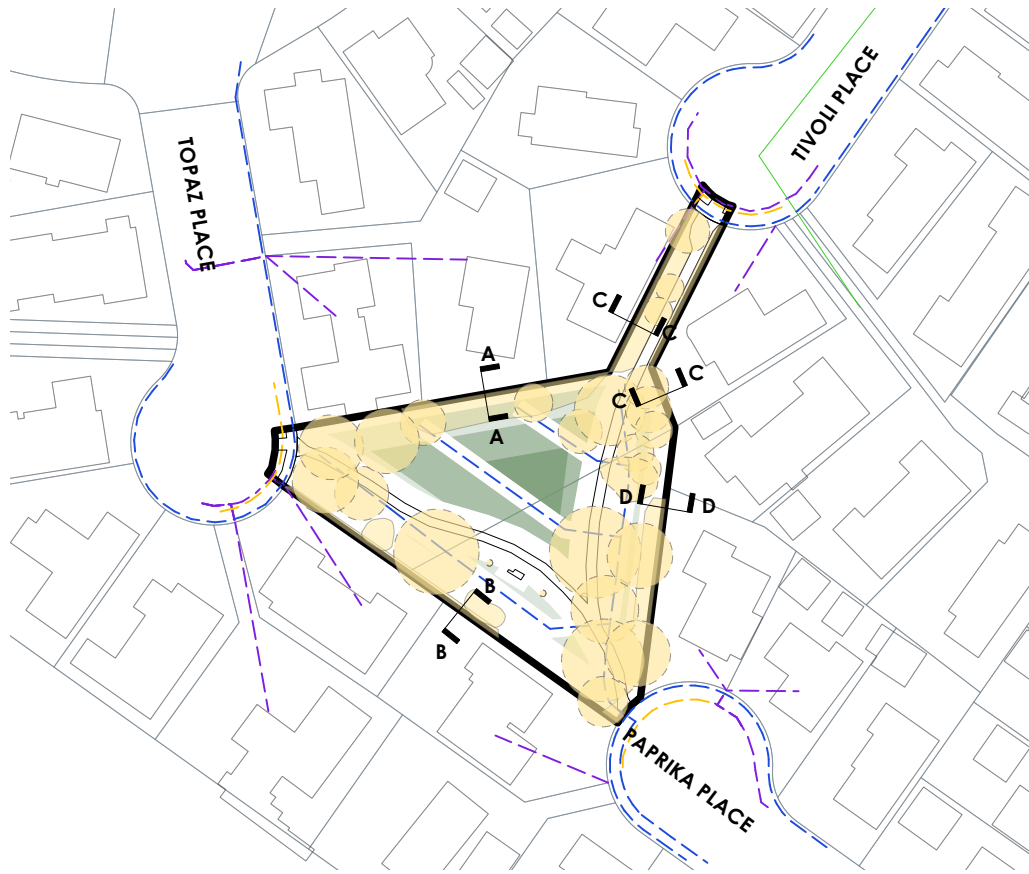

Location Plan @ 1:1250



PAPRIKA RESERVE

Community Park Tree Planting

ADDRESS
10 Paprika Place, Bishopdale,
Christchurch 8053

CLIENT
Christchurch City Council

PAPRIKA RESERVE

Tree Planting Zones

Lot Boundary Cross Sections

LEGEND




Existing Services

- Stormwater
- Water supply
- Wastewater
- Power (LV)
- Enable fibre


Potential Tree Planting Areas

- 5m - 10m
Trees Height Zone
- 10m - 15m
Trees Height Zone
- 15m - 20m
Trees Height Zone


INDICATIVE CROSS SECTION THROUGH THE BOUNDARIES

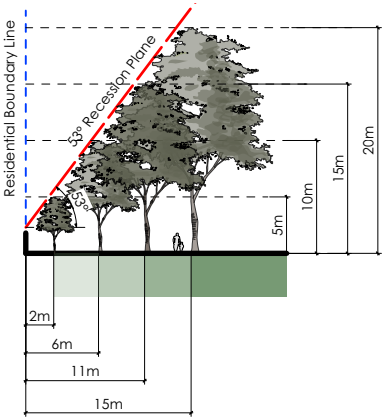


Cross Section A-A

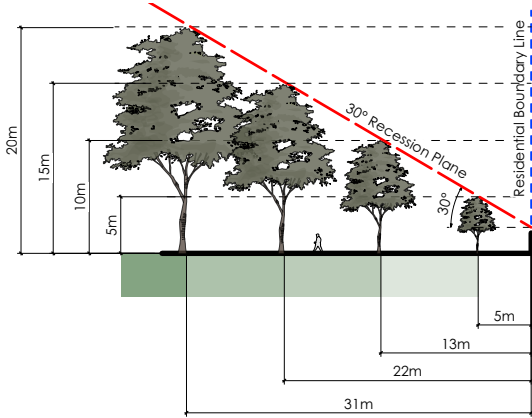

Cross Section B-B

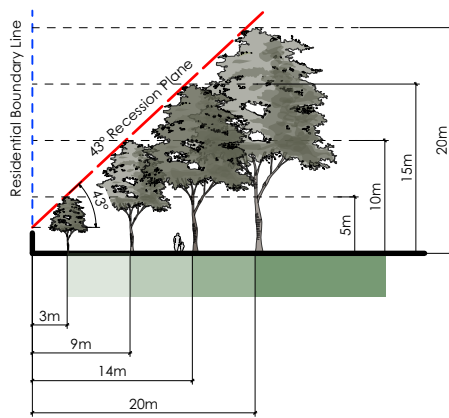

Cross Section C-C

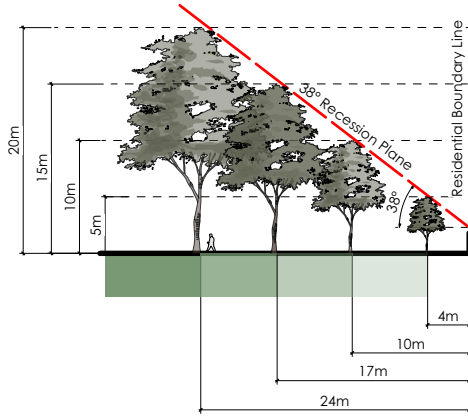

Cross Section D-D

A	05.03.24	JG	PRELIMINARY
REV	DATE	BY	ISSUE



Te Uruti Building, 48 Hereford St, PO Box 2833, Christchurch 8140
Mountaineer Building, 32 Rees St, Queenstown 9300

T. 03 3668 181
E. admin@kamommarsh.co.nz
W. kamommarsh.co.nz

Design JG
Drawn JG
Check TS

Date 5/03/2024
Scale Not to Scale

REF. NO.
5442

PAGE
REVISION A

P 03

Winter Solstice
Date: 22nd June

8 am



PAPRIKA RESERVE

Community Park Tree Planting

ADDRESS
10 Paprika Place, Bishopdale,
Christchurch 8053

CLIENT
Christchurch City Council

PAPRIKA RESERVE

Shade Study - Winter Solstice

8 am

Note:
Trees in the model are shown
at 10m height

A	05.03.24	JG	PRELIMINARY
REV	DATE	BY	ISSUE



Kamo Marsh

Te Uruti Building, 48 Hereford St, PO Box 2833, Christchurch 8140
Mountaineer Building, 32 Rees St, Queenstown 9300

T. 03 3668 181
E. admin@kamomارش.co.nz
W. kamomارش.co.nz

Design JG Drawn JG Check TS	Date 5/03/2024 Scale Not to Scale
REF. NO. 5442	PAGE P 04 REVISION A

Winter Solstice
Date: 22nd June

10 am



PAPRIKA RESERVE

Community Park Tree Planting

ADDRESS
10 Paprika Place, Bishopdale,
Christchurch 8053

CLIENT
Christchurch City Council

PAPRIKA RESERVE
Shade Study - Winter Solstice

10 am

Note:
Trees in the model are shown
at 10m height

A	05.03.24	JG	PRELIMINARY
REV	DATE	BY	ISSUE



Kamo Marsh

Te Uruti Building, 48 Hereford St, PO Box 2833, Christchurch 8140

Mountaineer Building, 32 Rees St, Queenstown 9300

T. 03 3668 181

E. admin@kamommarsh.co.nz

W. kamommarsh.co.nz

Design JG	Date 5/03/2024
Drawn JG	Scale Not to Scale
Check TS	

REF. NO.	PAGE	P 05
5442	REVISION	A

Winter Solstice
Date: 22nd June

12 noon



PAPRIKA RESERVE

Community Park Tree Planting

ADDRESS
10 Paprika Place, Bishopdale,
Christchurch 8053

CLIENT
Christchurch City Council

PAPRIKA RESERVE

Shade Study - Winter Solstice

12 noon

Note:
Trees in the model are shown
at 10m height

A	05.03.24	JG	PRELIMINARY
REV	DATE	BY	ISSUE



Te Uruti Building, 48 Hereford St, PO Box 2833, Christchurch 8140
Mountaineer Building, 32 Rees St, Queenstown 9300

T. 03 3668 181
E. admin@kamommarsh.co.nz
W. kamommarsh.co.nz

Design JG
Drawn JG
Check TS

Date 5/03/2024
Scale Not to Scale

REF. NO.
5442


PAGE
REVISION A

P 06

Winter Solstice
Date: 22nd June



2 pm

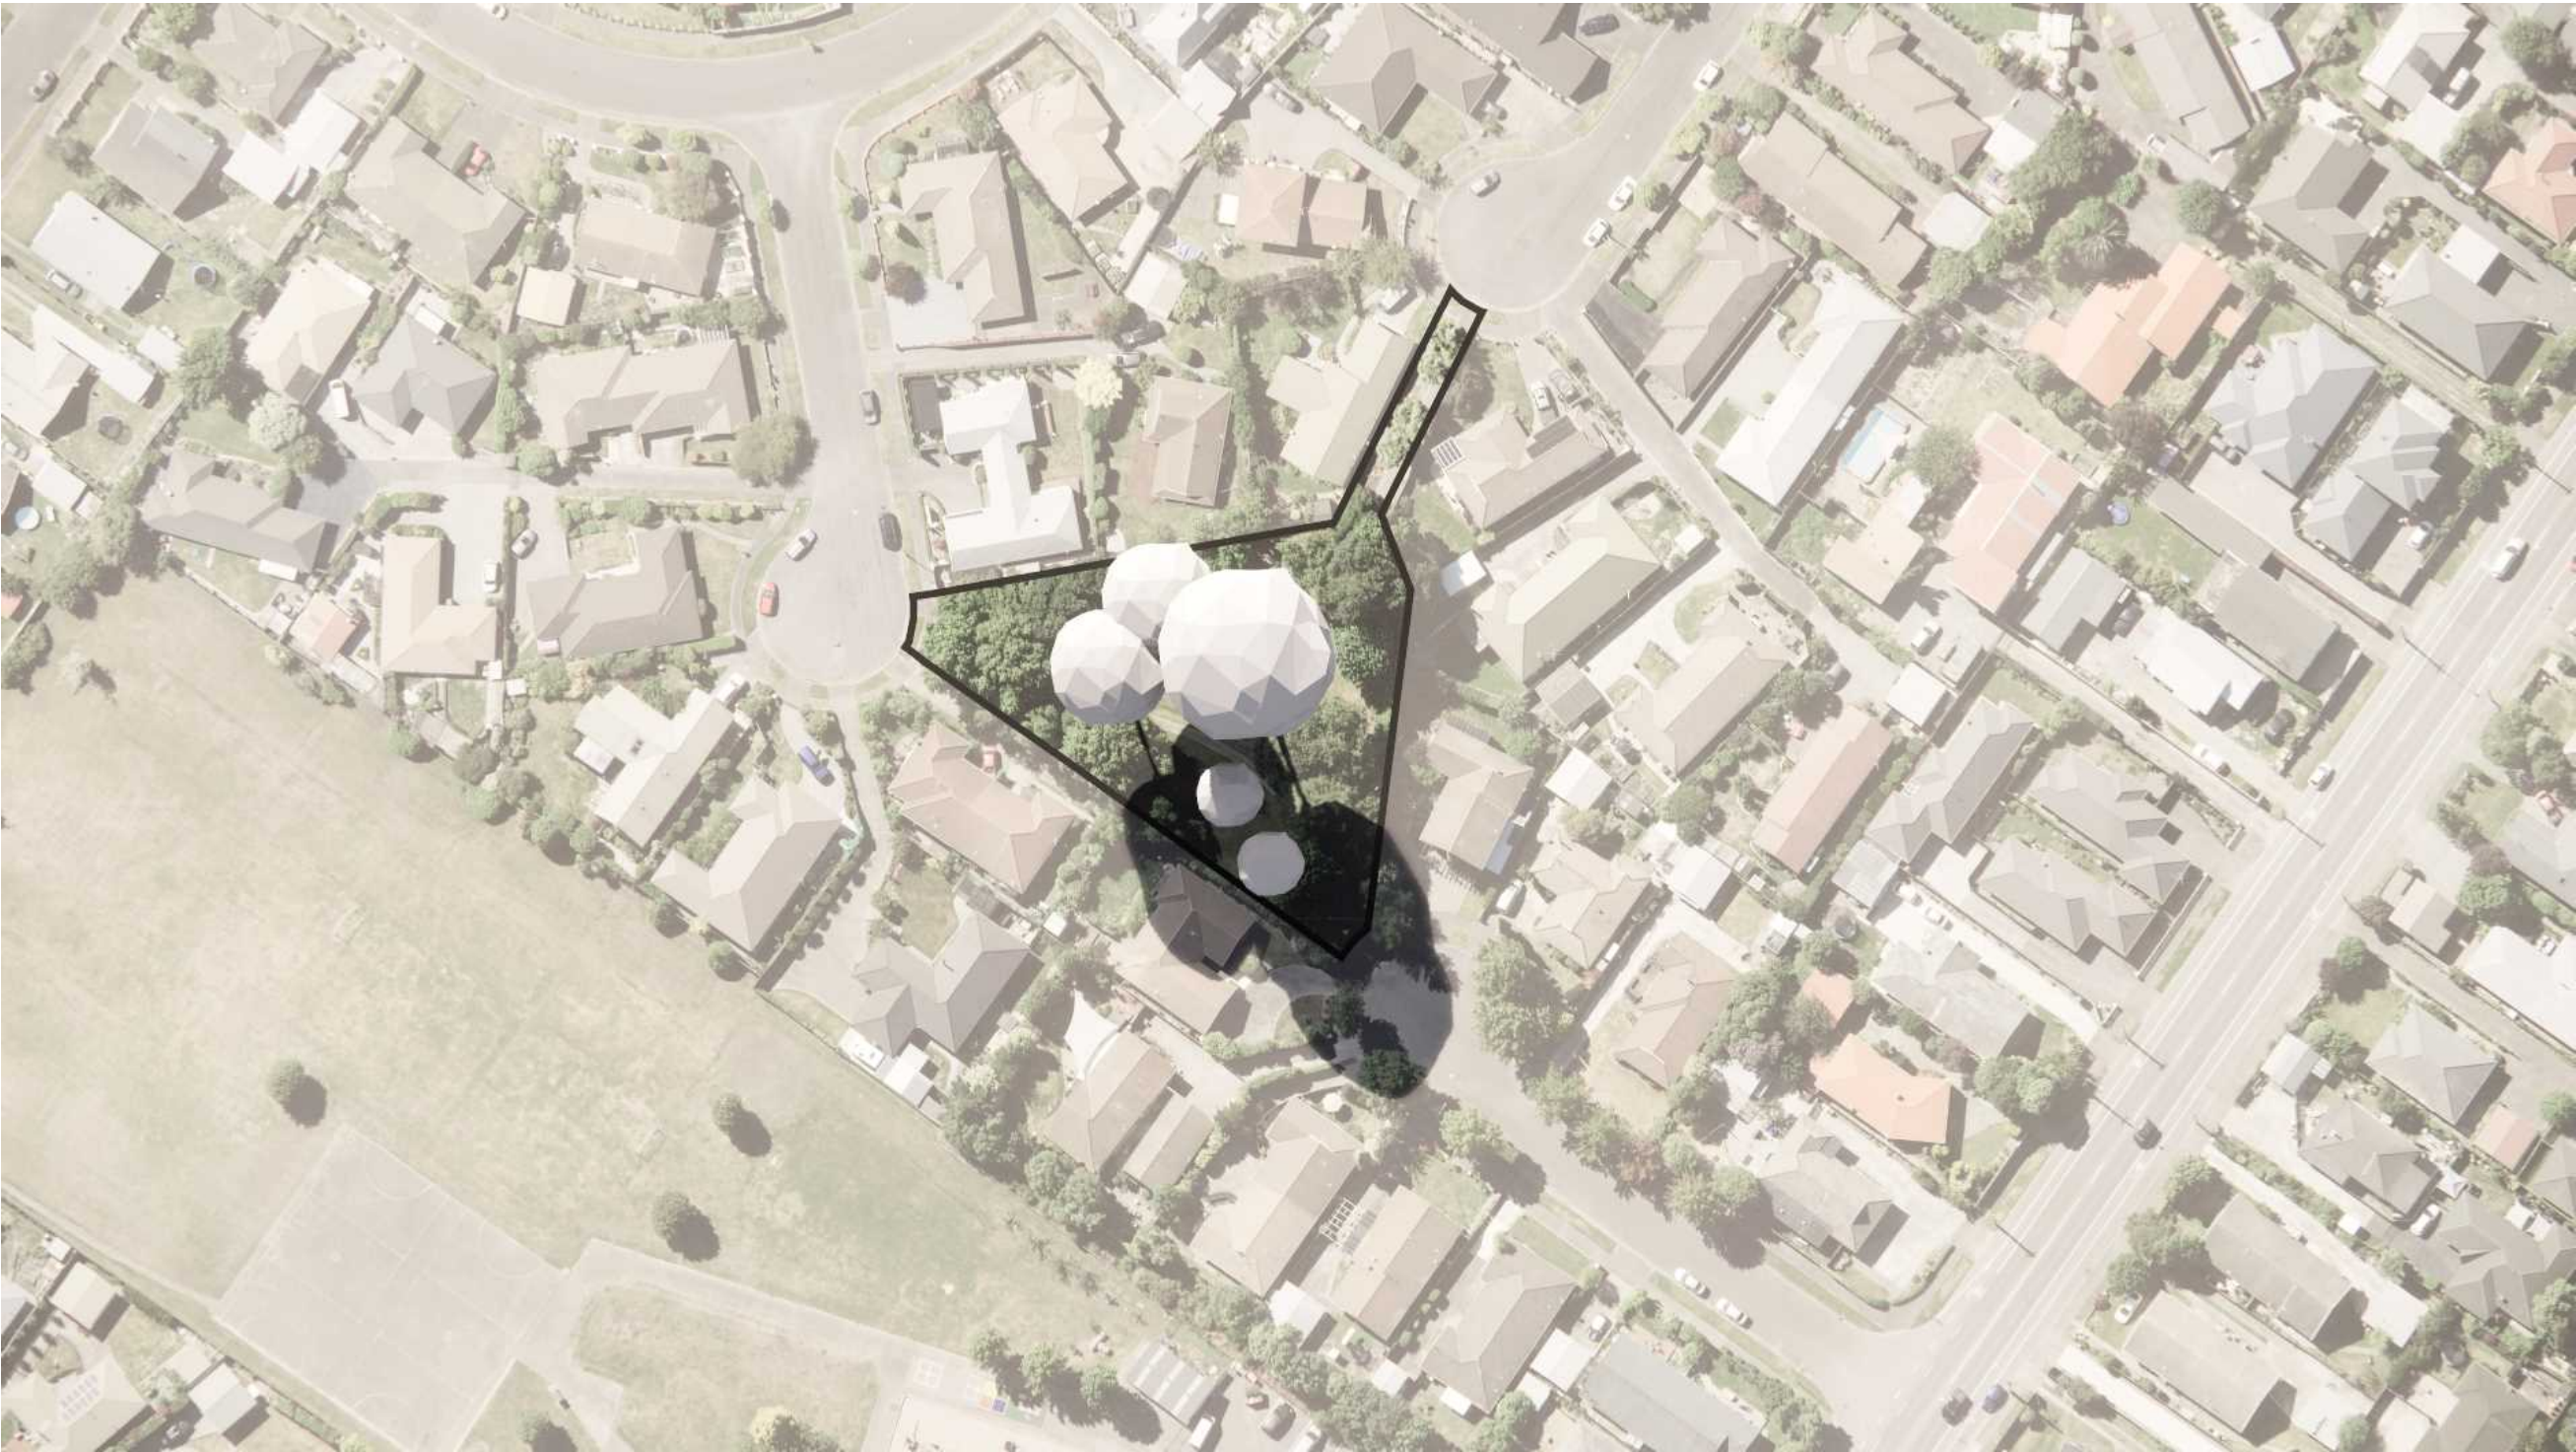

PAPRIKA RESERVE

Community Park Tree Planting

ADDRESS
10 Paprika Place, Bishopdale,
Christchurch 8053

CLIENT
Christchurch City Council

PAPRIKA RESERVE

Shade Study - Winter Solstice

2 pm

Note:
Trees in the model are shown
at 10m height

A	05.03.24	JG	PRELIMINARY
REV	DATE	BY	ISSUE

 **Kamo Marsh**

Te Uruti Building, 48 Hereford St, PO Box 2833, Christchurch 8140
Mountaineer Building, 32 Rees St, Queenstown 9300

T. 03 3668 181
E. admin@kamommarsh.co.nz
W. kamommarsh.co.nz

Design JG Drawn JG Check TS	Date 5/03/2024 Scale Not to Scale
REF. NO. 5442	PAGE P 07 REVISION A

Winter Solstice
Date: 22nd June

4 pm



PAPRIKA RESERVE

Community Park Tree Planting

ADDRESS
10 Paprika Place, Bishopdale,
Christchurch 8053

CLIENT
Christchurch City Council

PAPRIKA RESERVE
Shade Study - Winter Solstice

4 pm

Note:
Trees in the model are shown
at 10m height

A	05.03.24	JG	PRELIMINARY
REV	DATE	BY	ISSUE



Kamo Marsh

Te Uruti Building, 48 Hereford St, PO Box 2833, Christchurch 8140

Mountaineer Building, 32 Rees St, Queenstown 9300

T. 03 3668 181

E. admin@kamommarsh.co.nz

W. kamommarsh.co.nz

Design JG	Date 5/03/2024
Drawn JG	Scale Not to Scale
Check TS	

REF. NO.	PAGE	P 08
5442	REVISION	A

Winter Solstice
Date: 22nd June

6 pm



PAPRIKA RESERVE

Community Park Tree Planting

ADDRESS
10 Paprika Place, Bishopdale,
Christchurch 8053

CLIENT
Christchurch City Council

PAPRIKA RESERVE
Shade Study - Winter Solstice

6 pm

Note:
Trees in the model are shown
at 10m height

A	05.03.24	JG	PRELIMINARY
REV	DATE	BY	ISSUE

 **Kamo Marsh**
Te Uruti Building, 48 Hereford St, PO Box 2833, Christchurch 8140
Mountaineer Building, 32 Rees St, Queenstown 9300
T: 03 3668 181
E: admin@kamommarsh.co.nz
W: kamommarsh.co.nz

Design JG Drawn JG Check TS	Date 5/03/2024 Scale Not to Scale
-----------------------------------	--------------------------------------

REF. NO. 5442	PAGE REVISION A	P 09
------------------	--------------------	------



8 am



PAPRIKA RESERVE

Community Park Tree Planting

ADDRESS
10 Paprika Place, Bishopdale,
Christchurch 8053

CLIENT
Christchurch City Council

PAPRIKA RESERVE
Shade Study - Summer Solstice

8 am

Note:
Trees in the model are shown
at 10m height

A	05.03.24	JG	PRELIMINARY
REV	DATE	BY	ISSUE



Te Uruti Building, 48 Hereford St, PO Box 2833, Christchurch 8140
Mountaineer Building, 32 Rees St, Queenstown 9300

T. 03 3668 181
E. admin@kamommarsh.co.nz
W. kamommarsh.co.nz

Design JG
Drawn JG
Check TS

Date 5/03/2024
Scale Not to Scale

REF. NO.
5442

PAGE
REVISION A

P 10



10 am



PAPRIKA RESERVE

Community Park Tree Planting

ADDRESS
10 Paprika Place, Bishopdale,
Christchurch 8053

CLIENT
Christchurch City Council

PAPRIKA RESERVE
Shade Study - Summer Solstice

10 am

Note:
Trees in the model are shown
at 10m height

A	05.03.24	JG	PRELIMINARY
REV	DATE	BY	ISSUE



Te Uruti Building, 48 Hereford St, PO Box 2833, Christchurch 8140
Mountaineer Building, 32 Rees St, Queenstown 9300

T. 03 3668 181
E. admin@kamommarsh.co.nz
W. kamommarsh.co.nz

Design JG
Drawn JG
Check TS

Date 5/03/2024
Scale Not to Scale

REF. NO.
5442

PAGE
REVISION
A

P 11



12 noon



PAPRIKA RESERVE

Community Park Tree Planting

ADDRESS
10 Paprika Place, Bishopdale,
Christchurch 8053

CLIENT
Christchurch City Council

PAPRIKA RESERVE
Shade Study - Summer Solstice

12 noon

Note:
Trees in the model are shown
at 10m height

A	05.03.24	JG	PRELIMINARY
REV	DATE	BY	ISSUE



Te Uruti Building, 48 Hereford St, PO Box 2833, Christchurch 8140
Mountaineer Building, 32 Rees St, Queenstown 9300

T. 03 3668 181
E. admin@kamommarsh.co.nz
W. kamommarsh.co.nz

Design JG
Drawn JG
Check TS

Date 5/03/2024
Scale Not to Scale

REF. NO.
5442

PAGE
REVISION
A

P 12

Summer Solstice
Date: 22nd December



2 pm



PAPRIKA RESERVE

Community Park Tree Planting

ADDRESS
10 Paprika Place, Bishopdale,
Christchurch 8053

CLIENT
Christchurch City Council

PAPRIKA RESERVE
Shade Study - Summer Solstice

2 pm

Note:
Trees in the model are shown
at 10m height

A	05.03.24	JG	PRELIMINARY
REV	DATE	BY	ISSUE



Kamo Marsh

Te Uruti Building, 48 Hereford St, PO Box 2833, Christchurch 8140
Mountaineer Building, 32 Rees St, Queenstown 9300

T. 03 3668 181
E. admin@kamommarsh.co.nz
W. kamommarsh.co.nz

Design JG Drawn JG Check TS	Date 5/03/2024 Scale Not to Scale
-----------------------------------	--------------------------------------

REF. NO. 5442	PAGE REVISION A	P 13
------------------	-----------------------	------



4 pm



Note:
Trees in the model are shown
at 10m height

A	05.03.24	JG	PRELIMINARY
REV	DATE	BY	ISSUE



Kamo Marsh


Te Uruti Building, 48 Hereford St, PO Box 2833, Christchurch 8140
Mountaineer Building, 32 Rees St, Queenstown 9300

T. 03 3668 181
E. admin@kamommarsh.co.nz
W. kamommarsh.co.nz

Design JG Drawn JG Check TS	Date 5/03/2024 Scale Not to Scale
REF. NO. 5442	PAGE P 14 REVISION A



6 pm

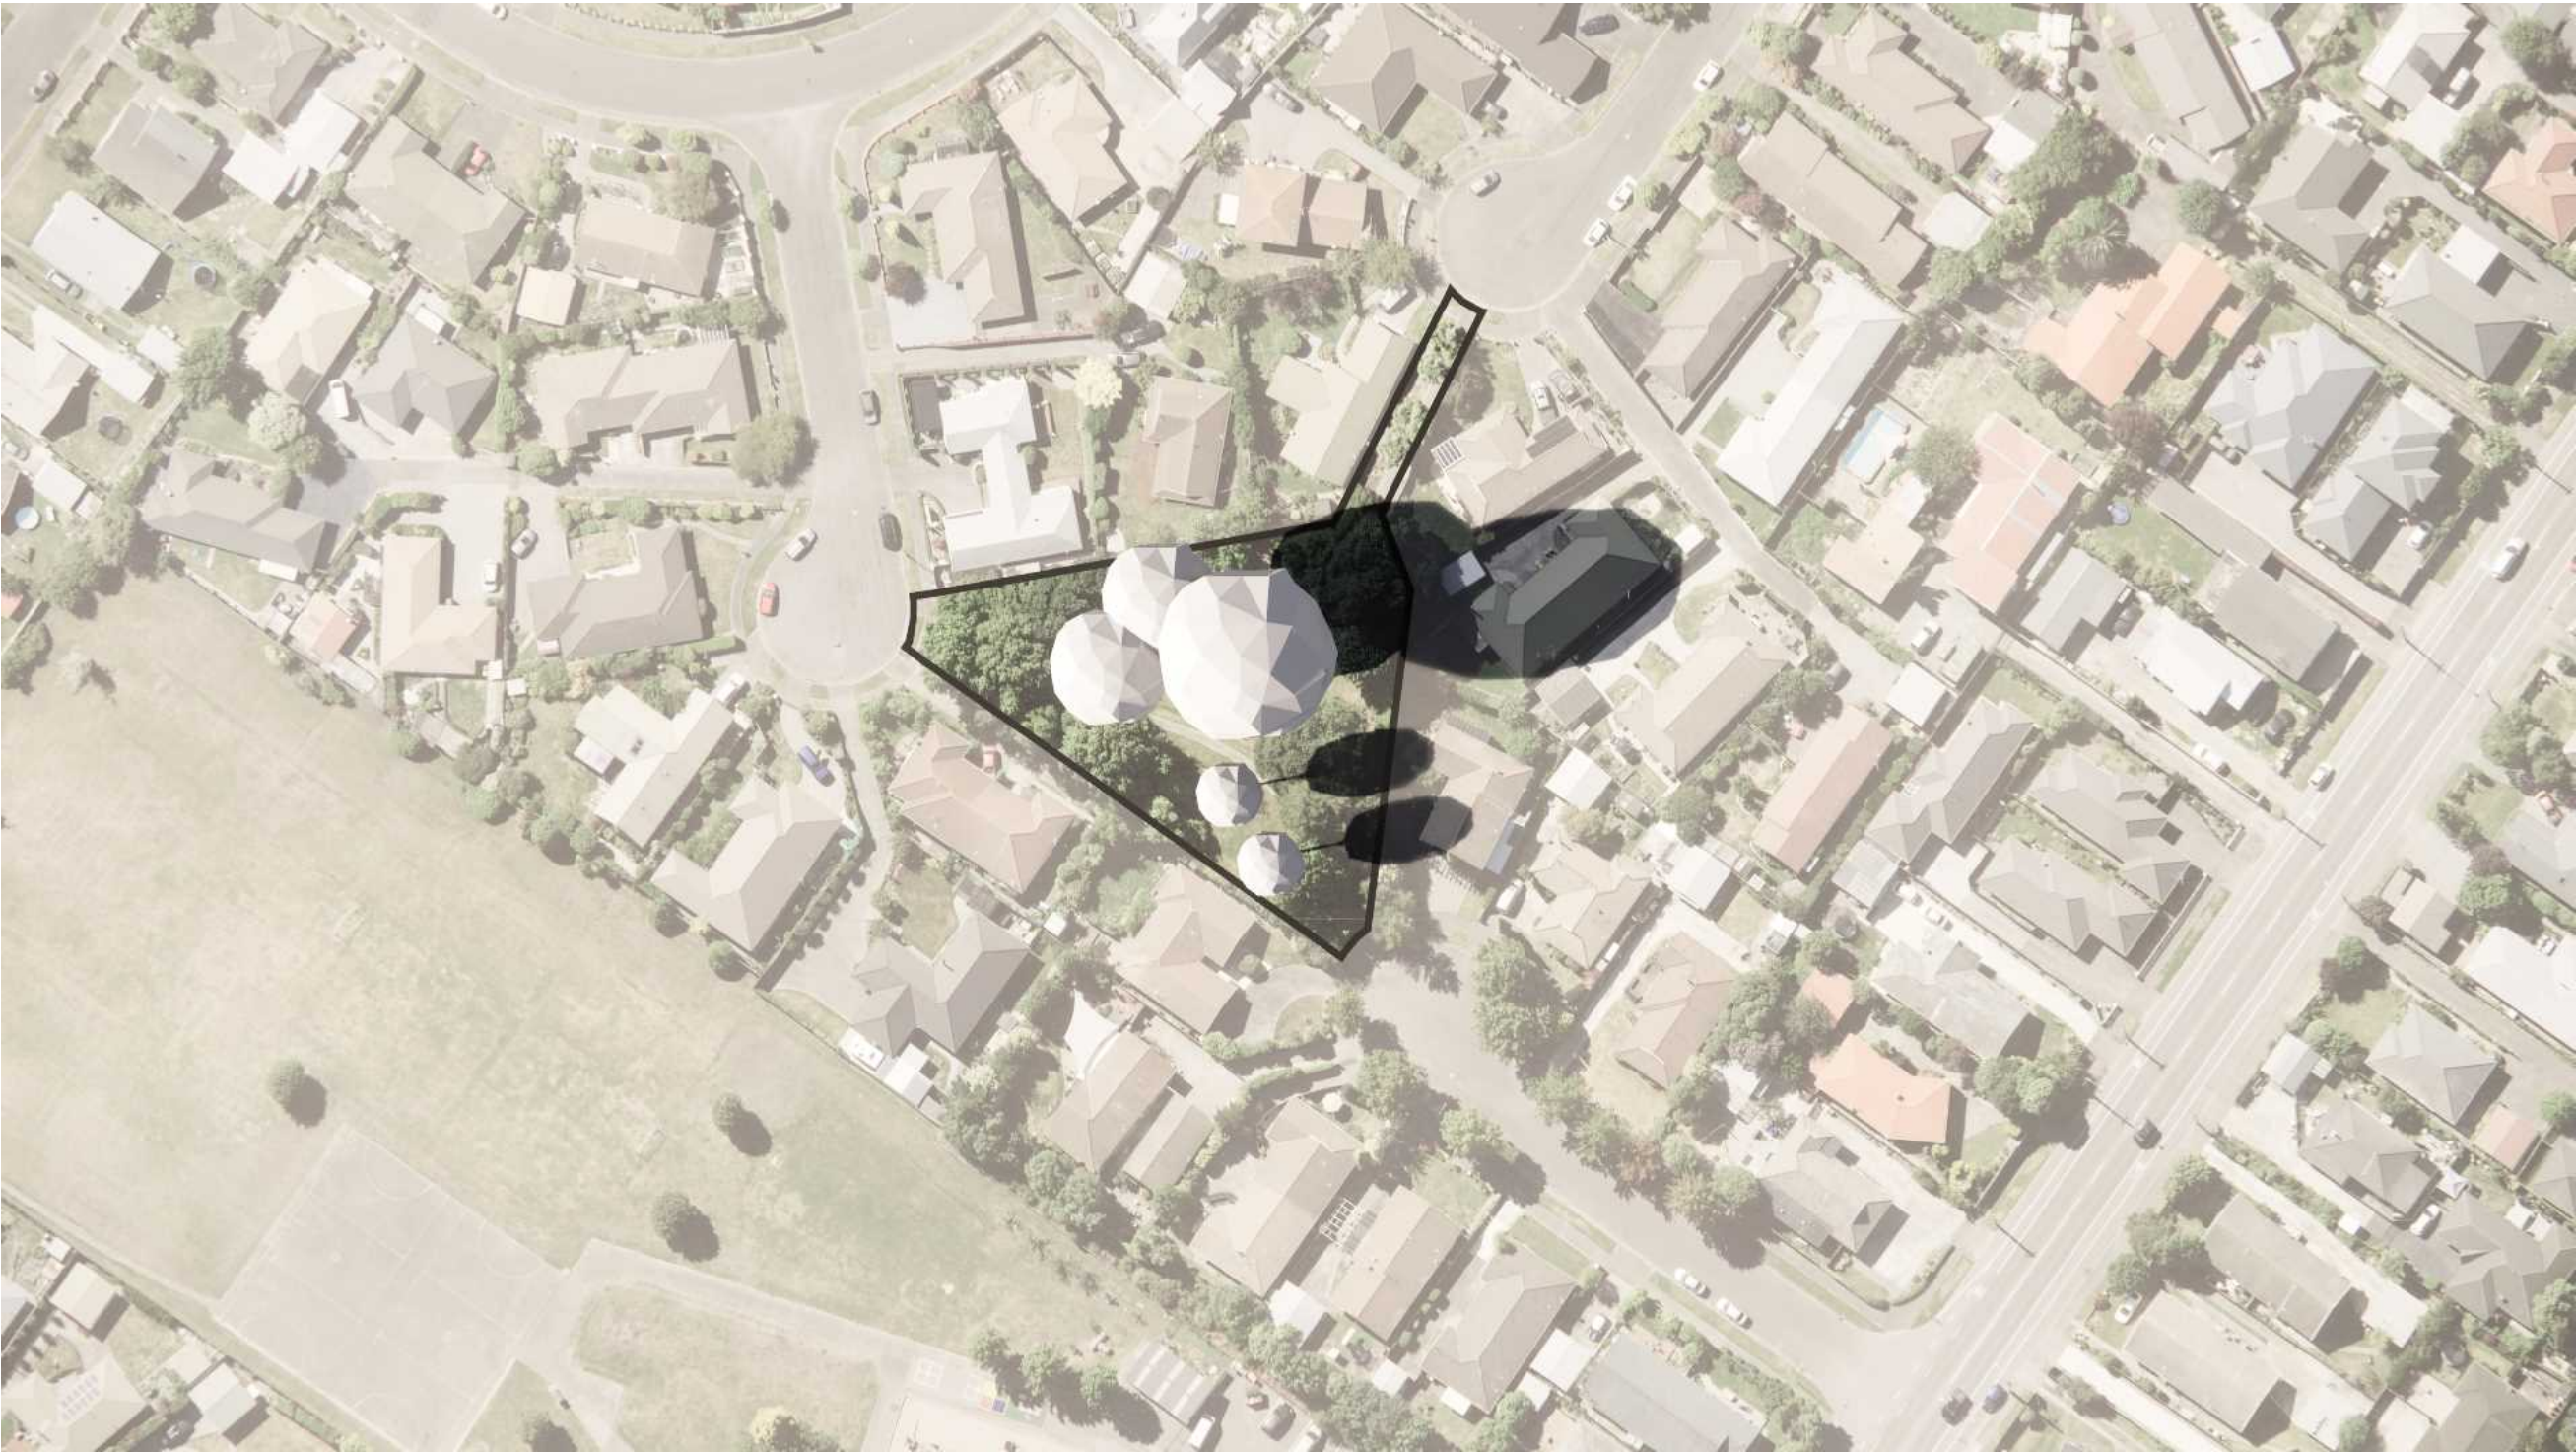

PAPRIKA RESERVE

Community Park Tree Planting

ADDRESS
10 Paprika Place, Bishopdale,
Christchurch 8053

CLIENT
Christchurch City Council

PAPRIKA RESERVE
Shade Study - Summer Solstice

6 pm

Note:
Trees in the model are shown
at 10m height

A	05.03.24	JG	PRELIMINARY
REV	DATE	BY	ISSUE




Kamo Marsh

Te Uruti Building, 48 Hereford St, PO Box 2833, Christchurch 8140
Mountaineer Building, 32 Rees St, Queenstown 9300

T. 03 3668 181
E. admin@kamommarsh.co.nz
W. kamommarsh.co.nz

Design JG Drawn JG Check TS	Date 5/03/2024 Scale Not to Scale
-----------------------------------	--------------------------------------

REF. NO. 5442	PAGE REVISION A	P 15
------------------	-----------------------	------

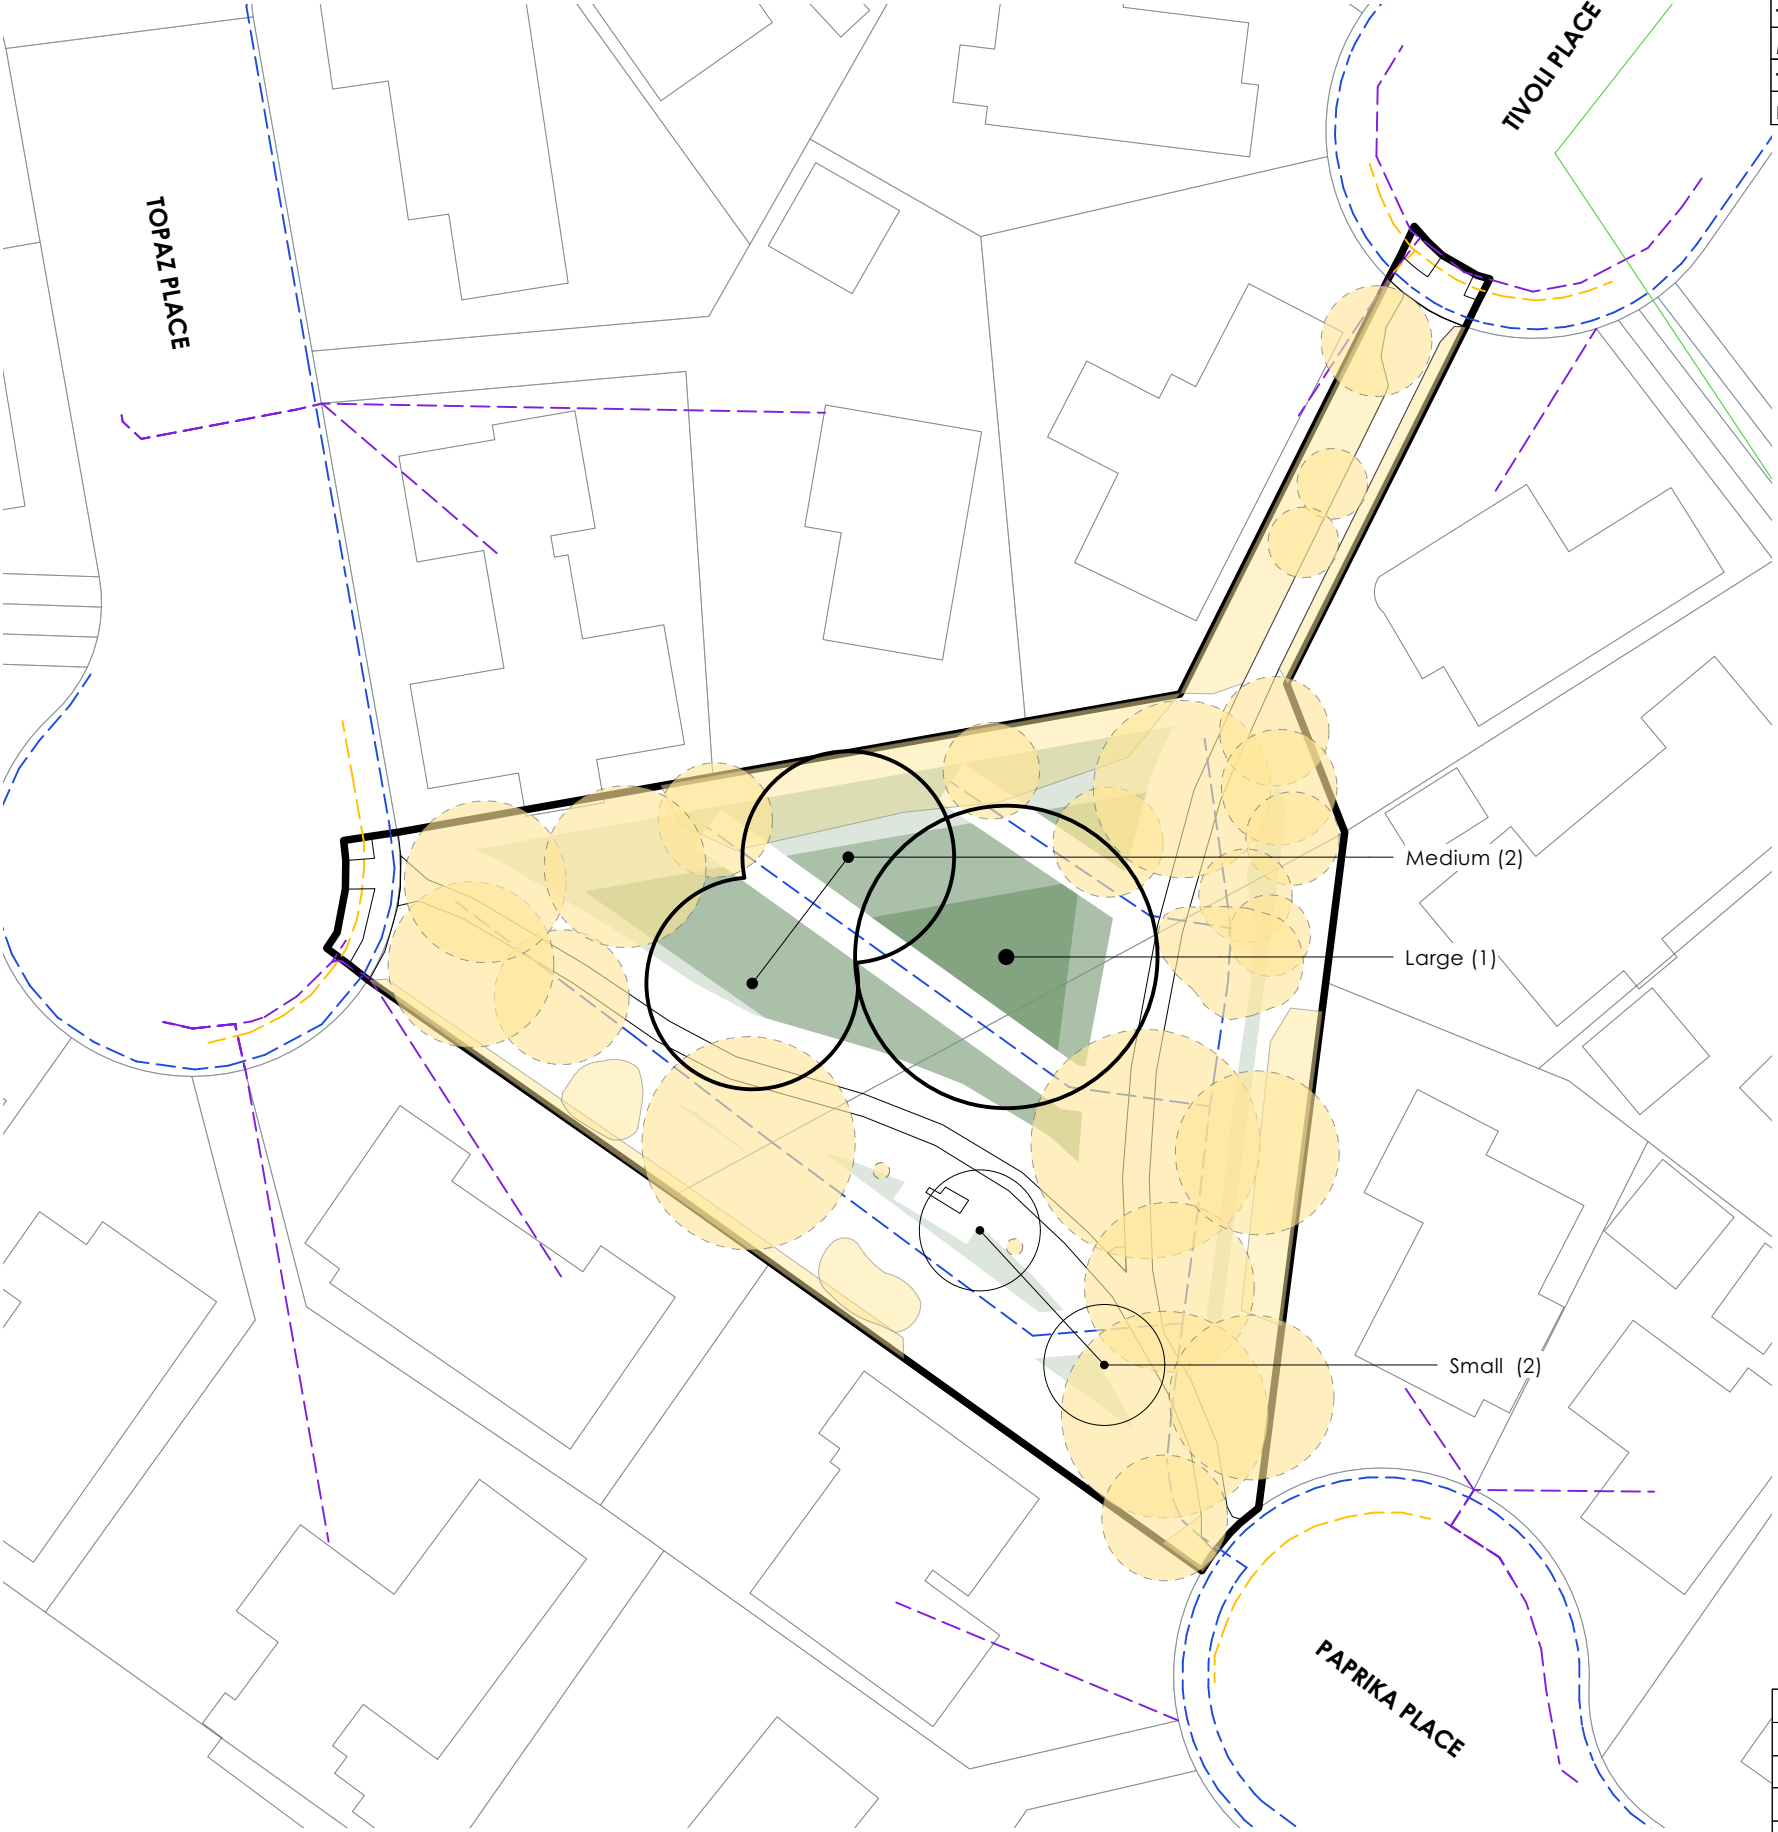

PLANT SCHEDULE - PAPRIKA RESERVE			
ID	Qty	Tree Category	Tree Height
TREE HEIGHT 5-10M			
Small	2	Small Tree	5-10m Height
TREE HEIGHT 11-15M			
Medium	2	Medium Tree	11-15m Height
TREE HEIGHT 16-20M			
Large	1	Large Tree	16-20m Height

PAPRIKA RESERVE

Community Park Tree Planting

ADDRESS
10 Paprika Place, Bishopdale,
Christchurch 8053

CLIENT
Christchurch City Council

PAPRIKA RESERVE
Tree Planting Plan

LEGEND

 Existing Tree/
Vegetation

Existing Services

-  Stormwater
-  Water supply
-  Wastewater
-  Power (LV)
-  Enable fibre

Potential Tree Planting Areas

-  5m - 10m
Trees Height Zone
-  10m - 15m
Trees Height Zone
-  15m - 20m
Trees Height Zone

Note:
Contractor to confirm service
and irrigation locations using
on site service locators prior to
commencing work.

A	05.03.24	JG	PRELIMINARY
REV	DATE	BY	ISSUE



Te Uruti Building, 48 Hereford St, PO Box 2833, Christchurch 8140
Mountaineer Building, 32 Rees St, Queenstown 9300

T. 03 3668 181
E. admin@kamommarsh.co.nz
W. kamommarsh.co.nz

Design JG
Drawn JG
Check TS

Date 5/03/2024
Scale 1:500@A3

REF. NO.
5442

PAGE
REVISION A

P 16

PAPRIKA RESERVE		
Park Canopy Cover Summary		
Existing number of trees		24
Existing canopy cover	approx.	61%
Proposed number of new trees		5
Proposed net canopy cover(existing vegetation and proposed)	approx.	84%



Guideline Summary

- Tree planting to Special Character Parks will continue the established theme.
- Trees will be positioned appropriately to allow for debris management.
- Tree species shall be well suited to the local conditions.
- Planting along waterways will be predominantly native species.
- CCC will aim for 40-60% of new tree plantings as natives.

Tree Setbacks & Spacings

- No tree shall intrude through the recession plane.
- No tree shall be planted closer than 3.0m from a pathway.
- No tree shall be planted closer than 5.0m from a sports field and no tree canopy drip line shall extend above a sports field.
- Tree spacings shall be a minimum of 5.0m apart to allow for easy lawn mowing.
- Min. 2m offset for low voltage power
- Min. 3m offset for 11kv power
- Min. 5m offset for 33-66kv
- Min. 1.5m offset for all other services and hard paving not mentioned above.

Typical tree planting pattern

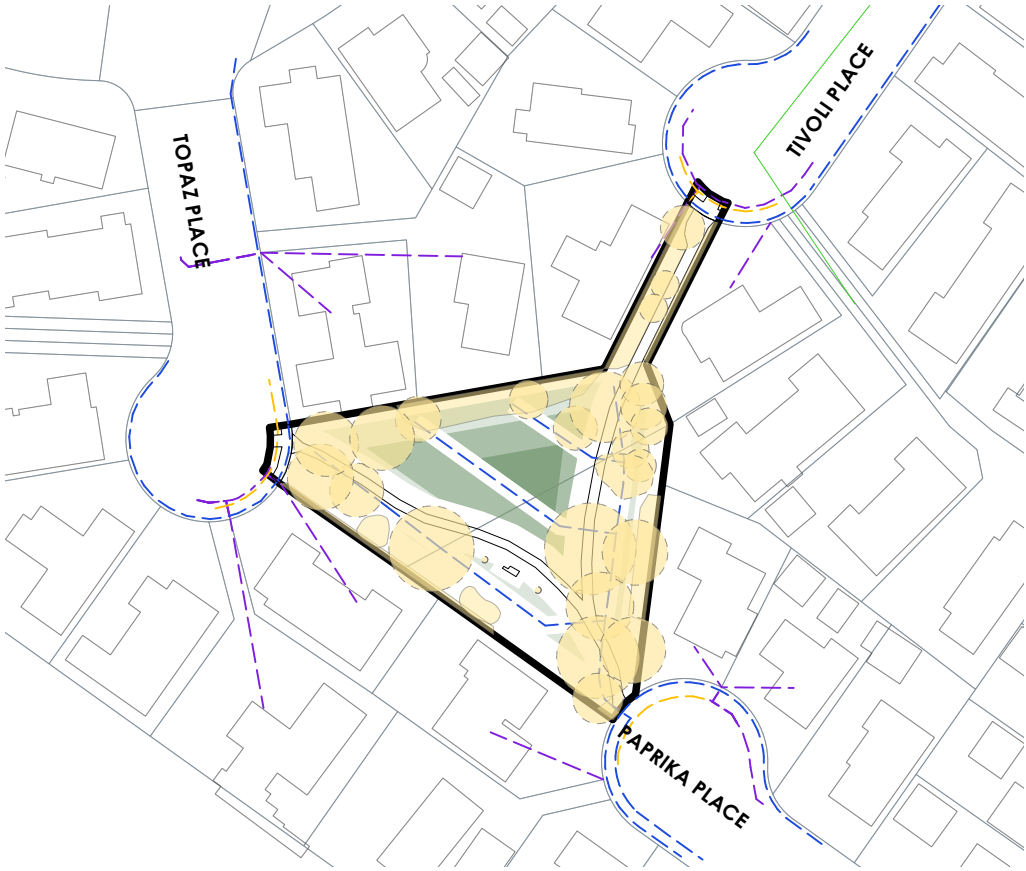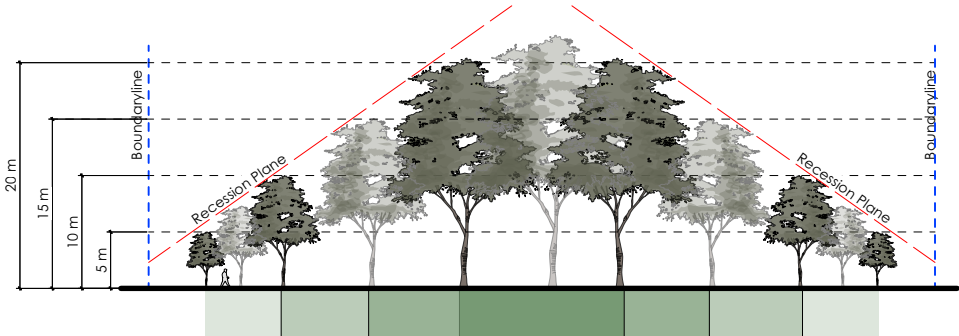

PAPRIKA RESERVE


Community Park Tree Planting

ADDRESS
10 Paprika Place, Bishopdale,
Christchurch 8053

CLIENT
Christchurch City Council

PAPRIKA RESERVE
Tree Planting Guidelines

LEGEND

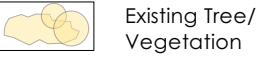

Existing Services

- Stormwater
- Water supply
- Wastewater
- Power (LV)
- Enable fibre

Potential Tree Planting Areas

- 5m - 10m
Trees Height Zone
- 10m - 15m
Trees Height Zone
- 15m - 20m
Trees Height Zone

A	05.03.24	JG	PRELIMINARY
REV	DATE	BY	ISSUE



Te Uruti Building, 48 Hereford St, PO Box 2833, Christchurch 8140
Mountaineer Building, 32 Rees St, Queenstown 9300

T. 03 3668 181
E. admin@kamommarsh.co.nz
W. kamommarsh.co.nz

Design JG	Date 5/03/2024
Drawn JG	Scale Not to Scale
Check TS	

REF. NO. 5442	PAGE REVISION A
------------------	-----------------------