

© Copyright Christchurch City Council / Aerial Photography Creative Commons Attribution 3.0 New Zealand License

Original size mm


100

50


30

10

0

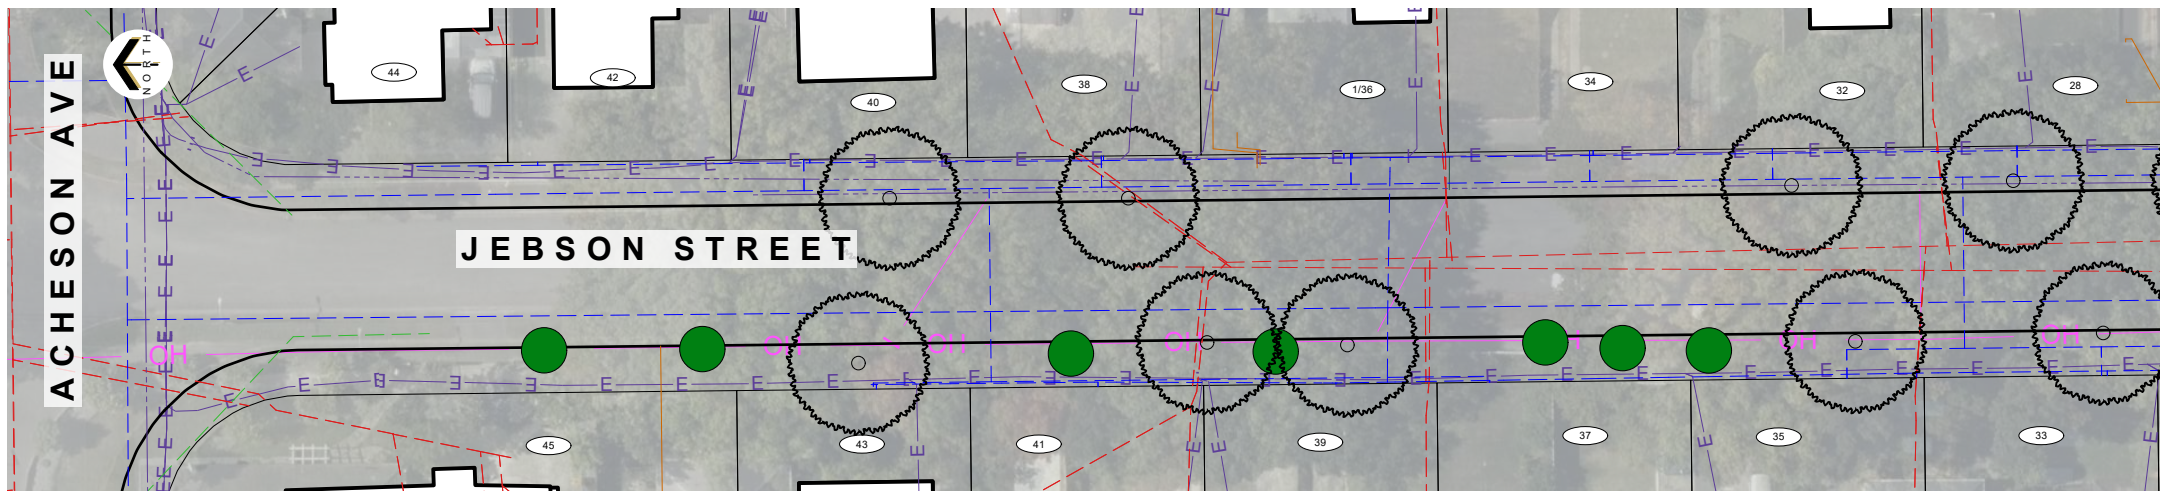


Join Line A-A. See below

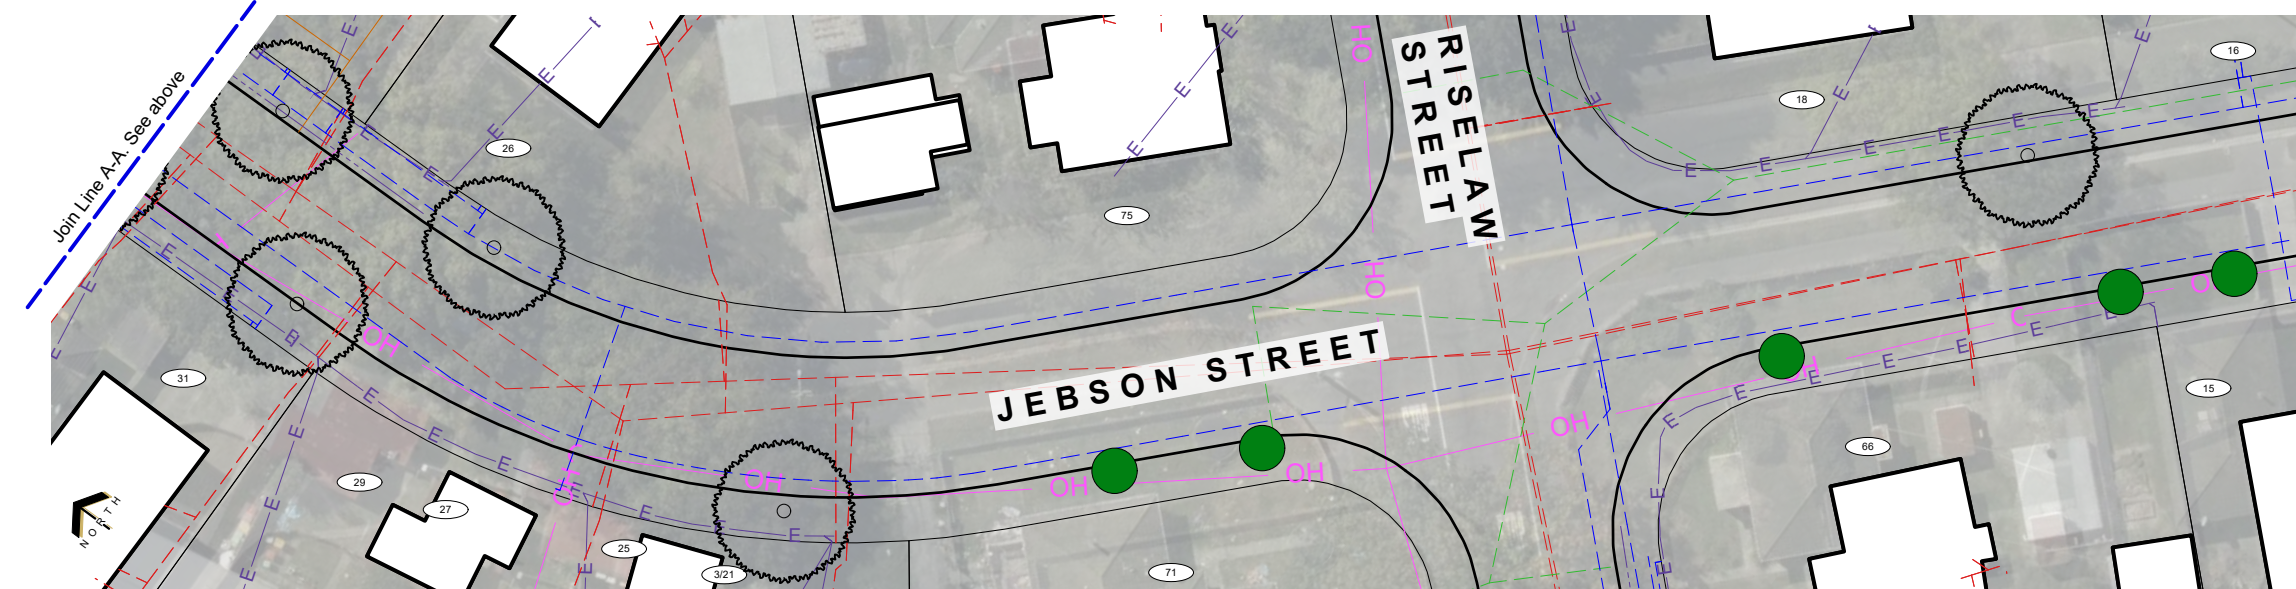

Join Line B-B. See below

TREE PLANTING PLAN
1:500 @A3
1:250 @A1

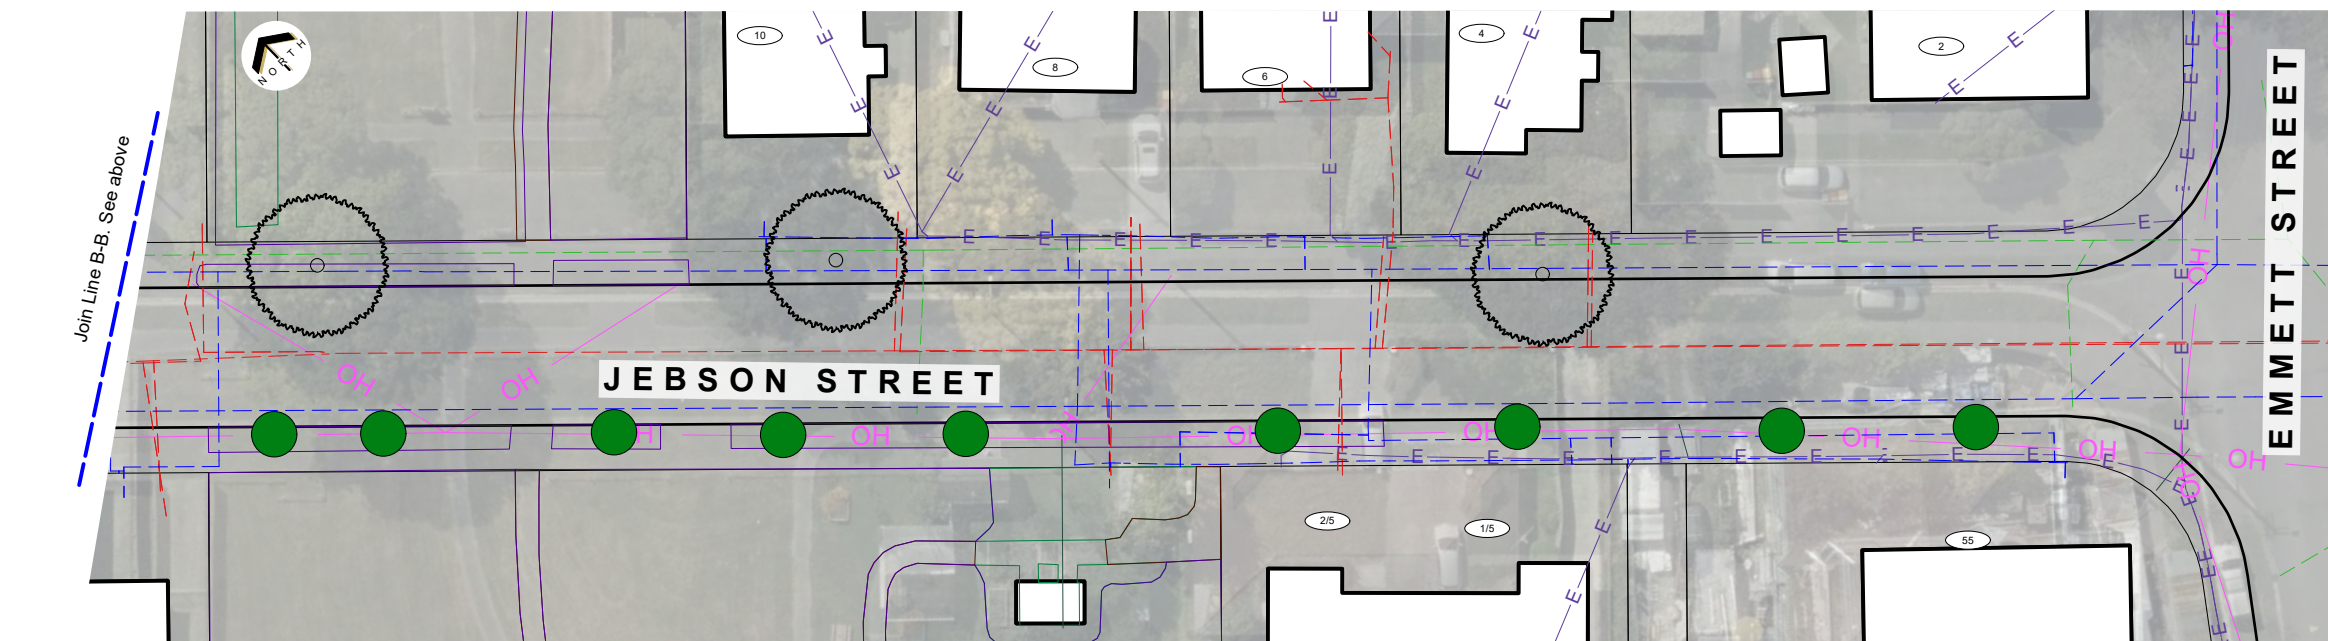


Notes:

1. Kerb alignment indicative only. To be confirmed on site.

2. Services, aerial photography and tree data extracted from the CCC Esri sources and previous works conducted on the street. The contractor is to confirm the location of all services with the appropriate authorities prior to the commencement of work.

SERVICES LEGEND

SEWER	---
WATER	---
STORMWATER	---
ORION (Cables)	---
TELECOMMUNICATIONS:	
CHORUS (Cables)	---
ENABLE	---
OVERHEAD LINES	---

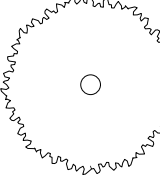	Existing tree
	Proposed new tree
	Possible future tree

Species to be planted:

Acheson Ave to Riselaw St:
Acer buergerianum (Trident maple) (9)

Riselaw St to Emmett St:
Sophora tetraptera (Large-leaved Kōwhai) (12)