MACFARLANE PARK DRAWING LIST		
DRAWING NO.	DRAWING TITLE	REVISION
4672500-AL-M-000	TITLE PAGE AND DRAWING INDEX	B
4672500-AL-M-001	NORTH MACFARLANE EXISTING PLANTING	A
4672500-AL-M-002	SOUTH MACFARLANE EXISTING PLANTING	A
4672500-AL-M-003	NORTH MACFARLANE TREE PLANTING ZONES	A
4672500-AL-M-004	SOUTH MACFARLANE TREE PLANTING ZONES	A
4672500-AL-M-005	LOT BOUNDARY CROSS SECTIONS	A
4672500-AL-M-006	LOT BOUNDARY CROSS SECTIONS	A
4672500-AL-M-007	SITE WIDE CROSS SECTION	B
4672500-AL-M-008	NORTH MACFARLANE INDICATIVE TREE PLANTING PLAN	B
4672500-AL-M-009	SOUTH MACFARLANE INDICATIVE TREE PLANTING PLAN	B
~~4672500-AL-M-010~~	~~PERSPECTIVE BEFORE/AFTER RENDER 01~~ **SHEET REMOVED FROM SET**	-
4672500-AL-M-011	PERSPECTIVE BEFORE/AFTER RENDER 02	A
4672500-AL-M-012	PERSPECTIVE BEFORE/AFTER RENDER 03	A
4672500-AL-M-013	TREE PLANTING GUIDELINES	A

Beca

LANDSCAPE ARCHITECTURE

Project No 4672500

CHRISTCHURCH CITY COUNCIL URBAN FOREST TREE PLANTING PLANS

FOR CONSULTATION

MACFARLANE PARK

Prepared for

Christchurch City Council

Beca

MAY 2026

ORIGINAL DRAWING IN COLOUR

FOR CONSULTATION

Drawing No. 4672500-AL-M-000 | B

Document No. 467500-AL-TP&LE-000

Drawing Plotted: 29 May 2026 1:11 pm

RESIDENTIAL SUBURBAN ZONE

WALKWAY ACCESS TO EMMETT STREET

EMMETT STREET

EXISITNG SEAT

EXISITNG SEAT

WALKWAY ACCESS TO EMMETT STREET

WALKWAY ACCESS TO EMMETT STREET

EXISTING LIGHTPOLE

EXISTING LIGHTPOLE

SPORTS FIELD

SPORTS FIELD

SPORTS FIELD

SPORTS FIELD

ACHESON AVENUE

SHIRLEY COMMUNITY CENTRE

KINDERGARTEN

BASKETBALL COURT

PLAYGROUND

TOILET AND CHANGING ROOM

WALKWAY ACCESS TO DAWE STREET

SKIPTON STREET

AKAROA STREET

DAWE STREET

RESIDENTIAL SUBURBAN ZONE

SHEET 4672500-AL-M-002


NOTES:

1. OPEN SPACE TO BE RETAINED FOR FUTURE DEVELOPMENT

LEGEND:

- PARK BOUNDARY
- EXISTING FOOTPATH
- EXISTING SITE DRAIN
- EXISTING TREES/ VEGETATION
- EXISTING PLAYGROUND
- EXISTING RESERVE AREA 82,937m²

SHEET REFERENCE PLAN

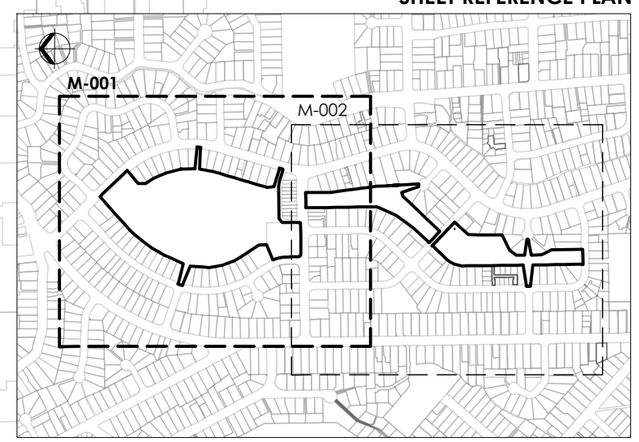

FOR CONSULTATION

No.	Revision	By	Chk	Appd	Date
A	CONSULTATION	RK	JB	GW	02.12.25

Original Scale (A3)	1:2000		
Design	R KIRKWOOD	12.05.25	Approved For Construction*
Drawn	R KIRKWOOD	12.05.25	
Dsg Verifier	G WOOLFORD	12.05.25	
Drg Check	J BYRNE	12.05.25	Date
* Refer to Revision 1 for Original Signature			

Beca

Client: Christchurch City Council

Project: URBAN FOREST TREE PLANTING PLAN

Title: NORTH MACFARLANE PARK EXISTING PLANTING

Discipline: LANDSCAPE

Drawing No.: 4672500-AL-M-001

Rev.: A

Document No. 4672500-AL-MACFARLANE PARK-000.DWG

www.beca.com

DO NOT SCALE FOR SET OUT DIMENSIONS

© Beca 2026


Drawing Plotted: 29 May 2026 1:11 pm

NOTES:


1. OPEN SPACE TO BE RETAINED FOR FUTURE DEVELOPMENT

LEGEND:

- PARK BOUNDARY
- EXISTING FOOTPATH
- EXISTING SITE DRAIN
- EXISTING TREES/ VEGETATION
- EXISTING PLAYGROUND
- EXISTING RESERVE AREA 82,937m²

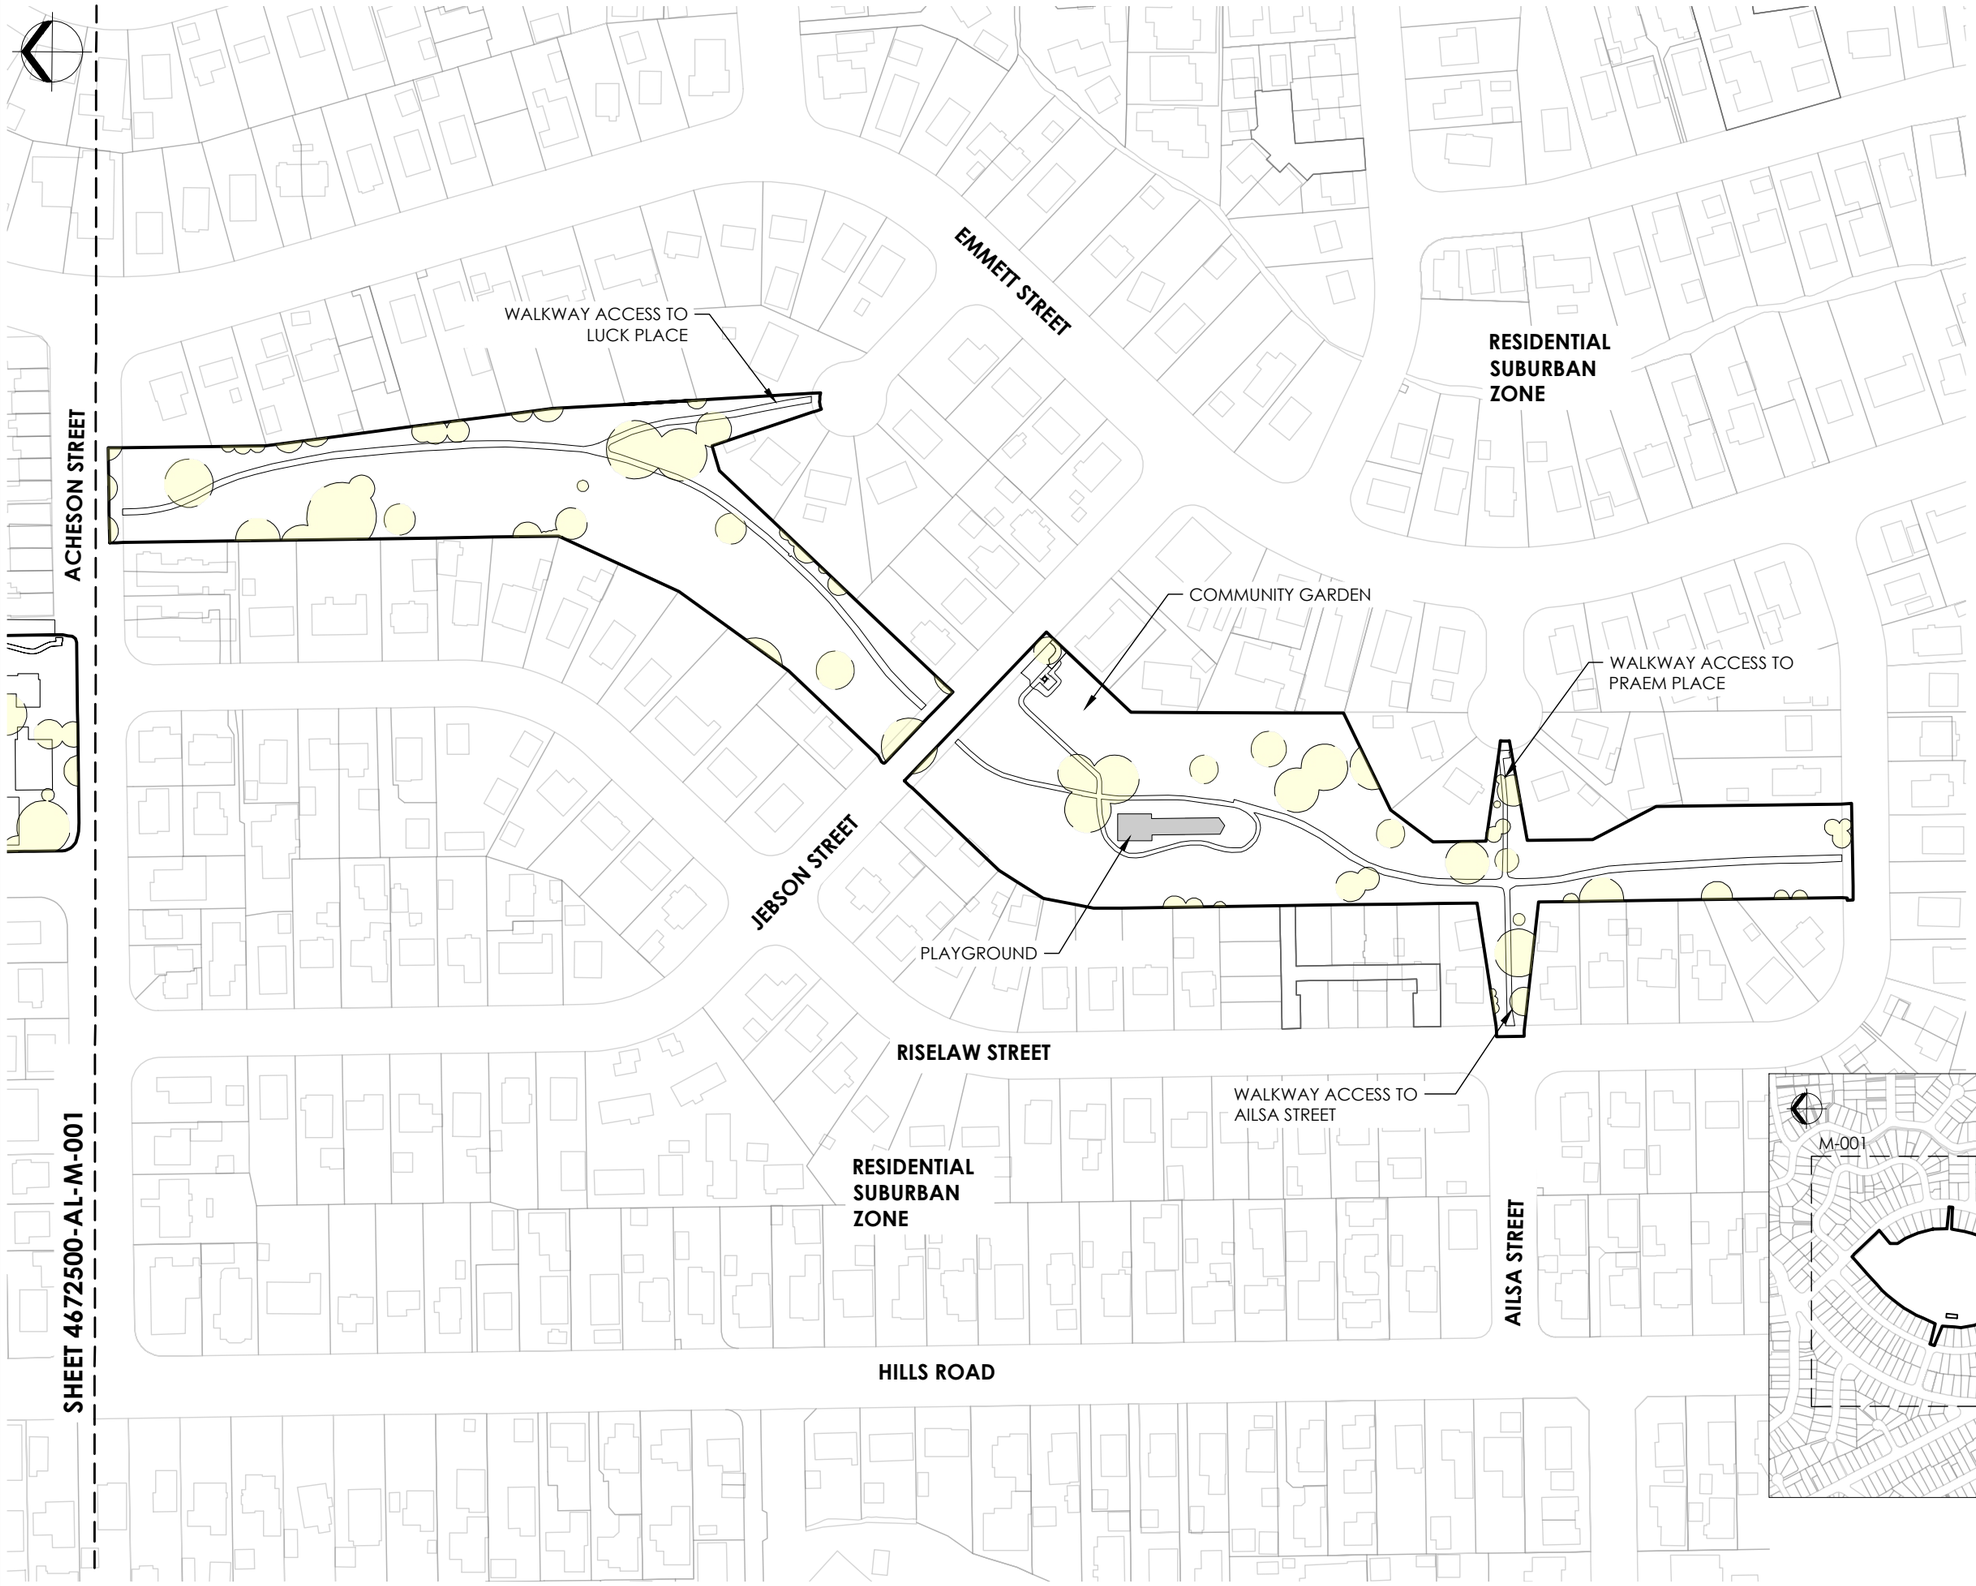

SHEET REFERENCE PLAN

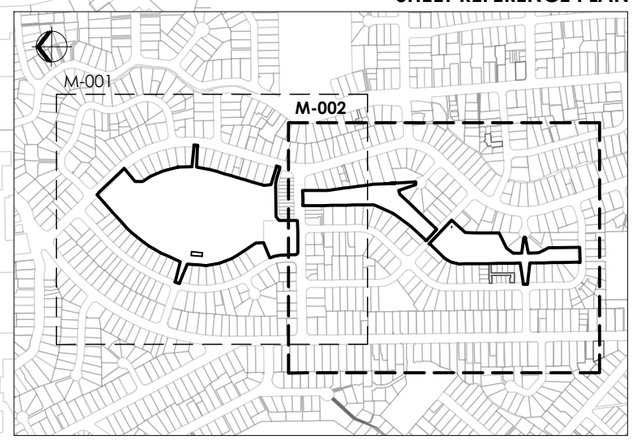

FOR CONSULTATION

No.	Revision	By	Chk	Appd	Date
A	CONSULTATION	RK	JB	GW	02.12.25

Original Scale (A3) 1:2000	Design	R KIRKWOOD	12.05.25
	Drawn	R KIRKWOOD	12.05.25
	Dsg Verifier	G WOOLFORD	12.05.25
	Drg Check	J BYRNE	12.05.25

Approved For Construction* Date

* Refer to Revision 1 for Original Signature

Beca

Client: Christchurch City Council

Project: URBAN FOREST TREE PLANTING PLAN

Title: SOUHT MACFARLANE PARK EXISTING PLANTING

Discipline: LANDSCAPE

Drawing No.: 4672500-AL-M-002

Rev.: A

Document No. 4672500-AL-MACFARLANE PARK-000.DWG

www.beca.com

DO NOT SCALE FOR SET OUT DIMENSIONS

© Beca 2026

Drawing Plotted: 29 May 2026 1:11 pm

RESIDENTIAL SUBURBAN ZONE

EMMETT STREET

SPORTS FIELD

SPORTS FIELD

SPORTS FIELD

SPORTS FIELD

ACHESON AVENUE

SKIPTON STREET

AKAROA STREET

DAWE STREET

TOILET AND CHANGING ROOM RENEWAL (INDICATIVE SIZE AND LOCATION)

RESIDENTIAL SUBURBAN ZONE

SHEET 4672500-AL-M-004

NOTES:

1. FOR SECTIONS AA- FF REFER TO SHEET M-005
2. FOR SECTIONS GG- KK REFER TO SHEET M-006
3. FOR SECTIONS MM- 00 REFER TO SHEET M-007

LEGEND:

- PARK BOUNDARY
- EXISTING FOOTPATH
- EXISTING TREES/ VEGETATION
- EXISTING PLAYGROUND
- EXISTING RESERVE AREA 82,937m²
- PROPOSED FOOTPATH
- PROPOSED EXERCISE EQUIPMENT

POTENTIAL TREE PLANTING AREAS:

- 5m-10m TREE HEIGHT ZONES
- 10m-20m TREE HEIGHT ZONES
- 20m+ TREE HEIGHT ZONES

M-003

M-004

SHEET REFERENCE PLAN

FOR CONSULTATION

No.	Revision	By	Chk	Appd	Date
A	CONSULTATION	RK	JB	GW	02.12.25

Original Scale (A3) 1:2000

Design	R KIRKWOOD	12.05.25	Approved For Construction*
Drawn	R KIRKWOOD	12.05.25	
Dsg Verifier	G WOOLFORD	12.05.25	
Drg Check	J BYRNE	12.05.25	Date

* Refer to Revision 1 for Original Signature

Beca

Client: Christchurch City Council

Project: URBAN FOREST TREE PLANTING PLAN

Title: NORTH MACFARLANE PARK TREE PLANTING ZONES

Discipline: LANDSCAPE

Drawing No.: 4672500-AL-M-003

Rev.: A

Document No. 4672500-AL-MACFARLANE PARK-000.DWG

DO NOT SCALE FOR SET OUT DIMENSIONS

© Beca 2026

www.beca.com

Drawing Plotted: 29 May 2026 1:11 pm

ACHESON STREET

EMMETT STREET

RESIDENTIAL SUBURBAN ZONE

RETAIN OPEN SPACE

JEBSON STREET

RISELAW STREET

RESIDENTIAL SUBURBAN ZONE

AILSA STREET

HILLS ROAD

SHEET 4672500-AL-M-003

NOTES:


1. FOR SECTIONS AA- FF REFER TO SHEET M-005
2. FOR SECTIONS GG- KK REFER TO SHEET M-006
3. FOR SECTIONS MM- 00 REFER TO SHEET M-007

LEGEND:

- PARK BOUNDARY
- EXISTING FOOTPATH
- EXISTING TREES/ VEGETATION
- EXISTING PLAYGROUND
- EXISTING RESERVE AREA 82,937m²
- PROPOSED FOOTPATH
- PROPOSED EXERCISE EQUIPMENT

POTENTIAL TREE PLANTING AREAS:

- 5m-10m TREE HEIGHT ZONES
- 10m-20m TREE HEIGHT ZONES
- 20m+ TREE HEIGHT ZONES

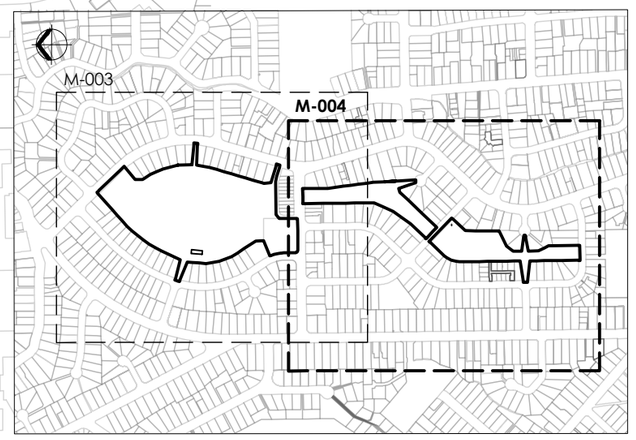

SHEET REFERENCE PLAN

FOR CONSULTATION

No.	Revision	By	Chk	Appd	Date
A	CONSULTATION	RK	JB	GW	02.12.25

Original Scale (A3) 1:2000

Design	R KIRKWOOD	12.05.25	Approved For Construction*
Drawn	R KIRKWOOD	12.05.25	
Dsg Verifier	G WOOLFORD	12.05.25	
Drg Check	J BYRNE	12.05.25	Date

* Refer to Revision 1 for Original Signature

Client: Christchurch City Council

Project: URBAN FOREST TREE PLANTING PLAN

Title: SOUTH MACFARLANE PARK TREE PLANTING ZONES

Discipline: LANDSCAPE

Drawing No.: 4672500-AL-M-004

Rev.: A


Document No. 4672500-AL-MACFARLANE PARK-000.DWG

www.beca.com


DO NOT SCALE FOR SET OUT DIMENSIONS

© Beca 2026


INDICATIVE BOUNDARY CROSS SECTIONS - POTENTIAL TREE PLANTING ZONES

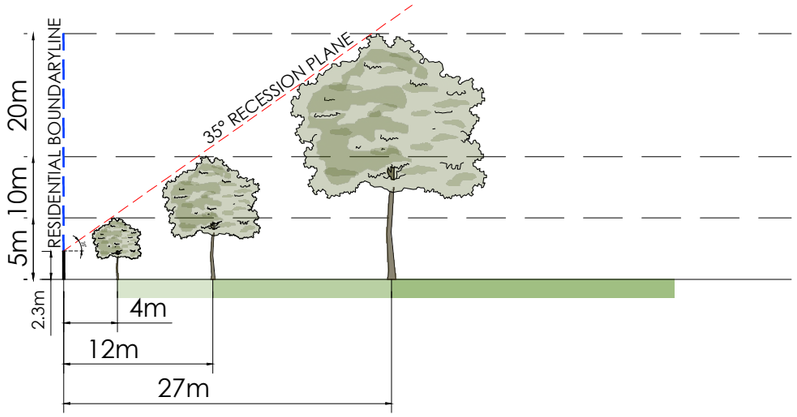


CROSS SECTION AA

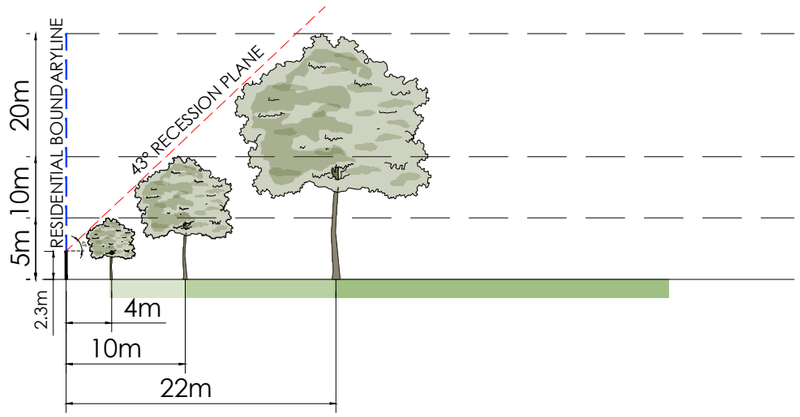


CROSS SECTION BB

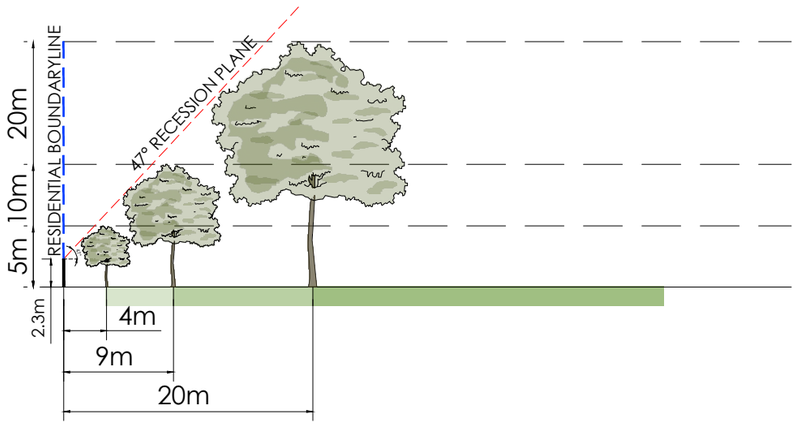


CROSS SECTION CC

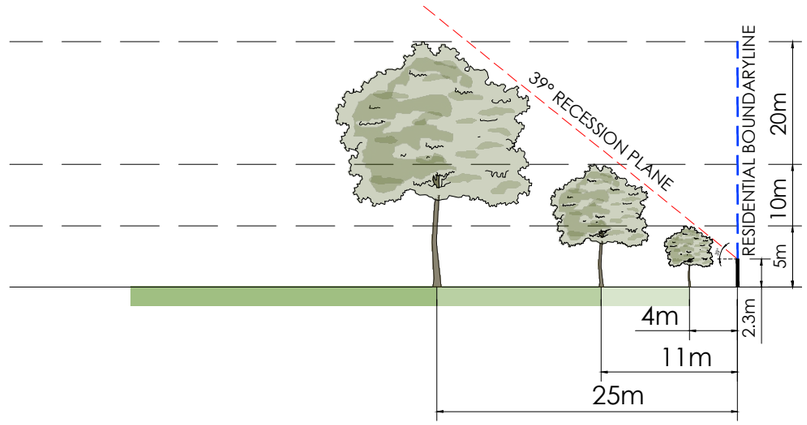

CROSS SECTION DD

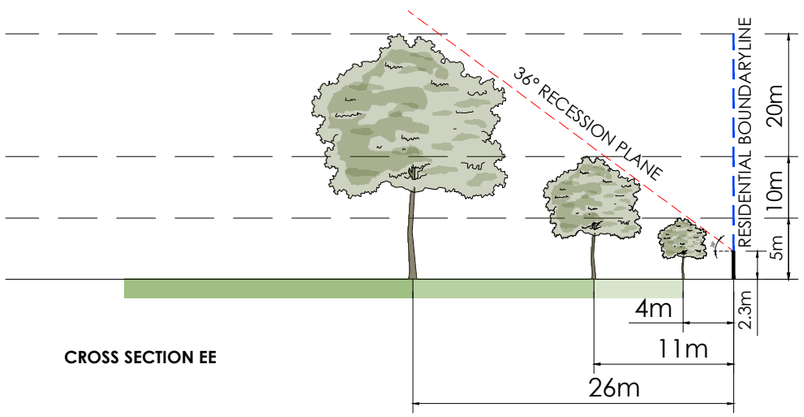

CROSS SECTION EE

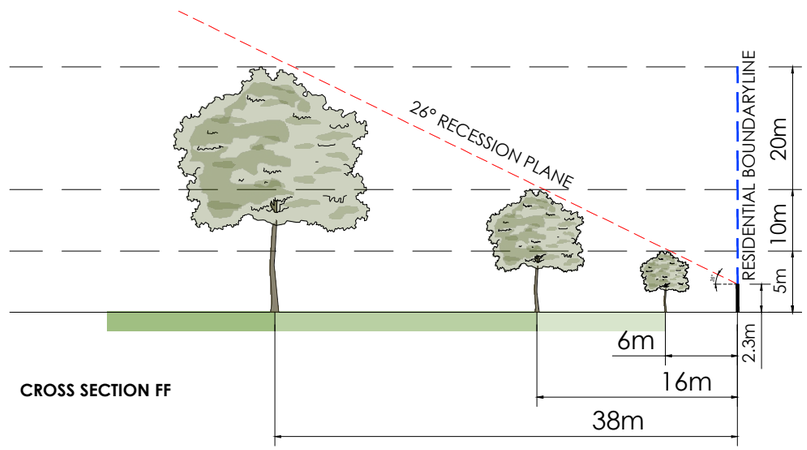

CROSS SECTION FF

LEGEND

- PROPOSED TREE
- EXISTING TREE
- RECESSION PLANE ANGLE
- BOUNDARY LINE
- 2.3m HEIGHT OF MEASURE POINT OF RECESSION PLANE

POTENTIAL TREE PLANTING AREAS:

- 5m-10m TREE HEIGHT ZONES
- 10m-20m TREE HEIGHT ZONES
- 20m+ TREE HEIGHT ZONES

FOR CONSULTATION

No.	Revision	By	Chk	Appd	Date
A	CONSULTATION	RK	JB	GW	02.12.25

Original Scale (A3)	1:500		
Design	R KIRKWOOD	12.05.25	Approved For Construction*
Drawn	R KIRKWOOD	12.05.25	
Dsg Verifier	G WOOLFORD	12.05.25	
Drg Check	J BYRNE	12.05.25	Date
* Refer to Revision 1 for Original Signature			

Client: Christchurch City Council

Project: URBAN FOREST TREE PLANTING PLAN

Title: MACFARLANE PARK LOT BOUNDARY CROSS SECTIONS

Discipline: LANDSCAPE

Drawing No.: 4672500-AL-M-005

Rev.: A


Document No. 4672500-AL-MACFARLANE PARK-000.DWG

www.beca.com


DO NOT SCALE FOR SET OUT DIMENSIONS

© Beca 2026


INDICATIVE BOUNDARY CROSS SECTIONS - POTENTIAL TREE PLANTING ZONES

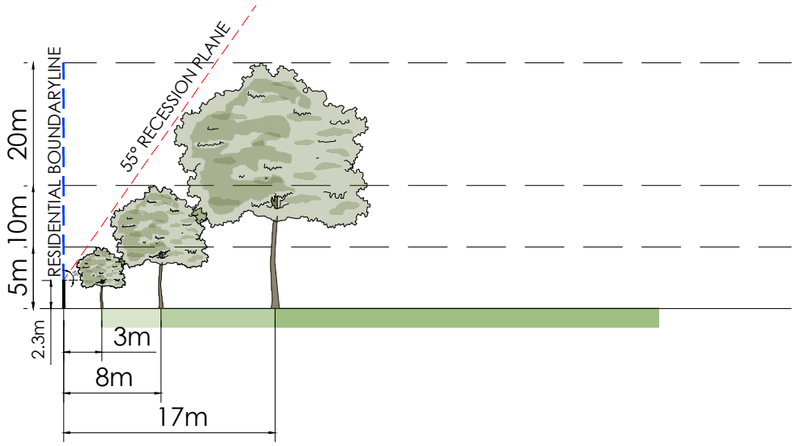

CROSS SECTION GG

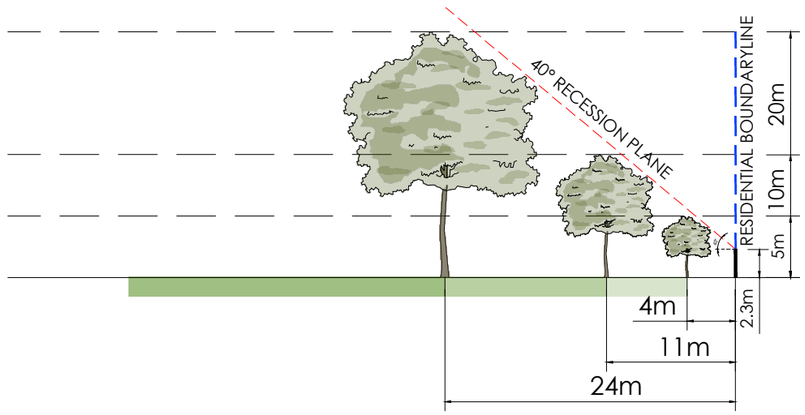


CROSS SECTION HH

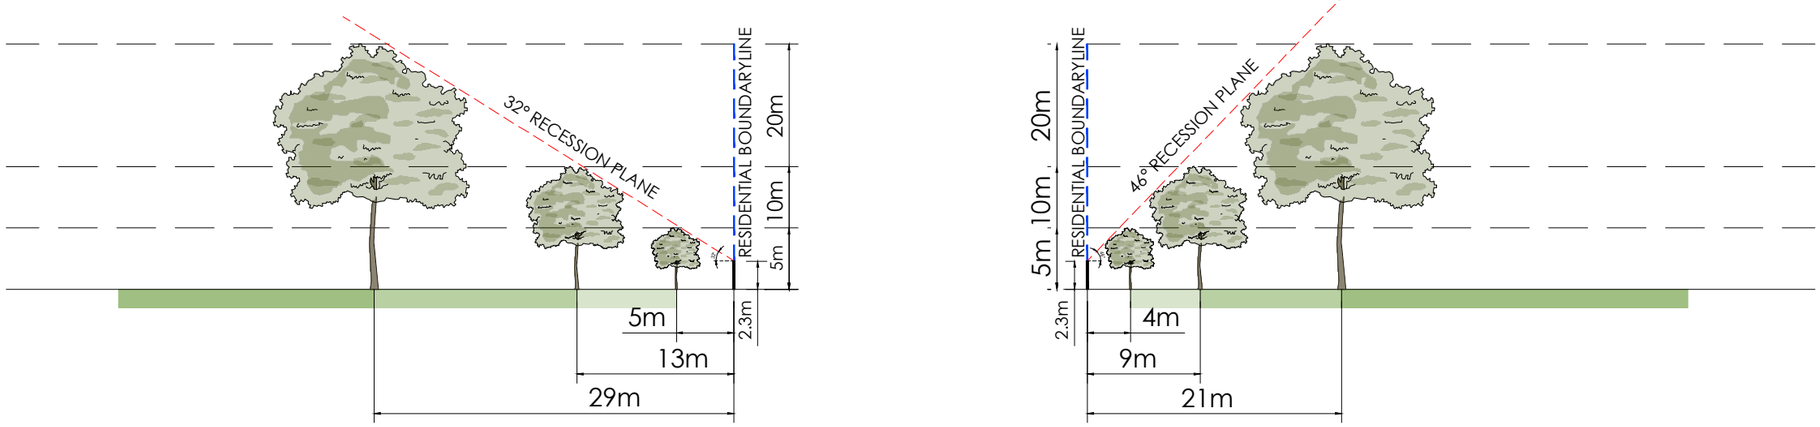

CROSS SECTION II

CROSS SECTION JJ

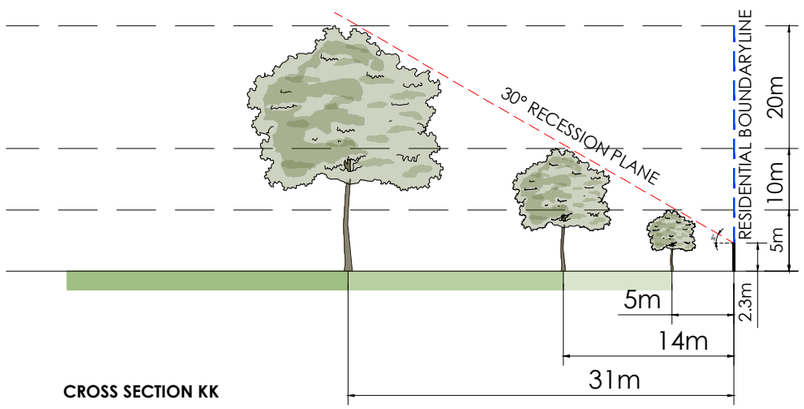

CROSS SECTION KK

LEGEND

- PROPOSED TREE
- EXISTING TREE
- RECESSION PLANE ANGLE
- BOUNDARY LINE
- 2.3m HEIGHT OF MEASURE POINT OF RECESSION PLANE

POTENTIAL TREE PLANTING AREAS:

- 5m-10m TREE HEIGHT ZONES
- 10m-20m TREE HEIGHT ZONES
- 20m+ TREE HEIGHT ZONES

FOR CONSULTATION

No.	Revision	By	Chk	Appd	Date
A	CONSULTATION	RK	JB	GW	02.12.25

Original Scale (A3)	1:500		
Design	R KIRKWOOD	12.05.25	Approved For Construction*
Drawn	R KIRKWOOD	12.05.25	
Dsg Verifier	G WOOLFORD	12.05.25	
Drg Check	J BYRNE	12.05.25	Date

* Refer to Revision 1 for Original Signature

Client: Christchurch City Council

Project: URBAN FOREST TREE PLANTING PLAN

Title: MACFARLANE PARK LOT BOUNDARY CROSS SECTIONS

Discipline: LANDSCAPE

Drawing No.: 4672500-AL-M-006

Rev.: A


Document No.: 4672500-AL-MACFARLANE PARK-000.DWG

DO NOT SCALE FOR SET OUT DIMENSIONS


© Beca 2026


www.beca.com

CROSS SECTIONS - PROPOSED TREE PLANTING

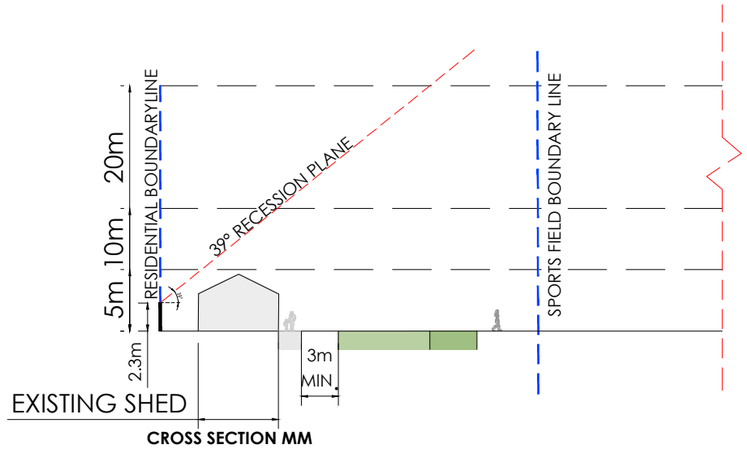


CROSS SECTION MM

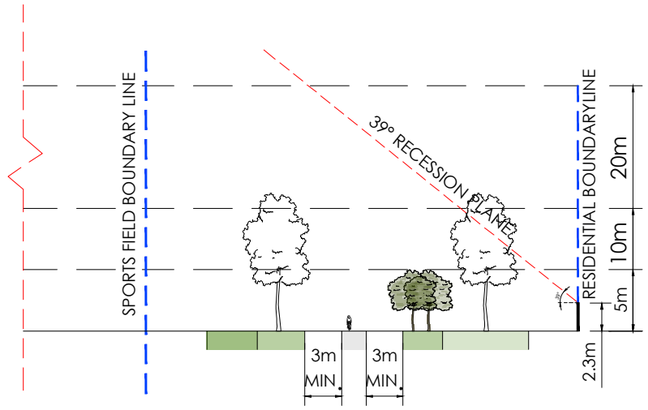

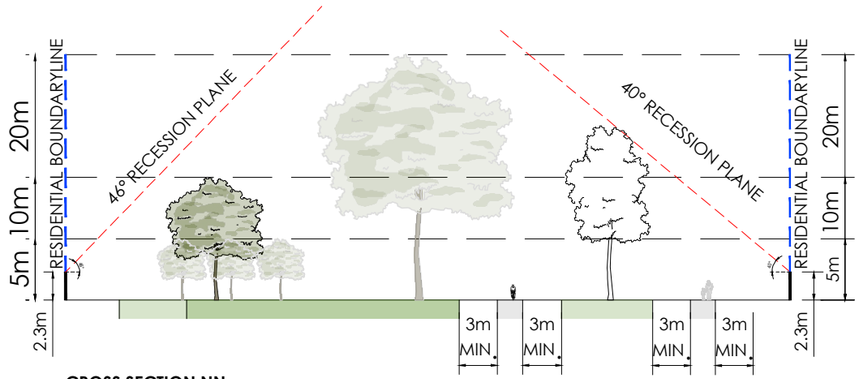

CROSS SECTION NN

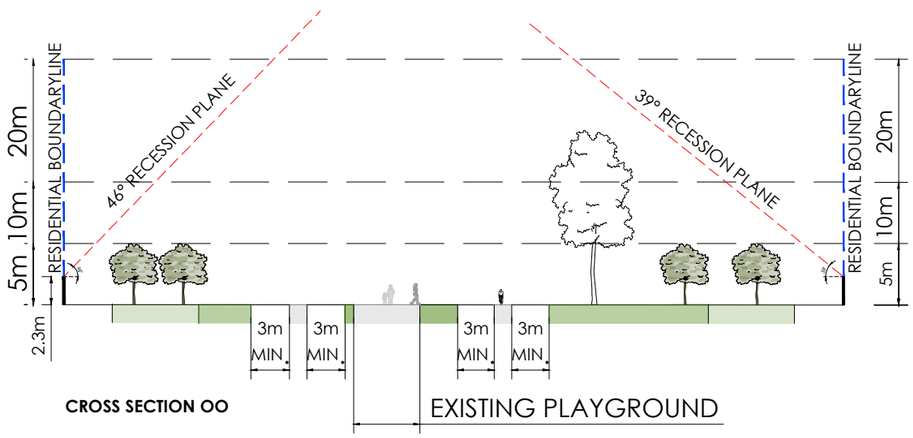

CROSS SECTION OO

LEGEND

- PROPOSED TREE
- EXISTING TREE
- RECESSION PLANE ANGLE
- BOUNDARY LINE
- 2.3m HEIGHT OF MEASURE POINT OF RECESSION PLANE

POTENTIAL TREE PLANTING AREAS:

- 5m-10m TREE HEIGHT ZONES
- 10m-20m TREE HEIGHT ZONES
- 20m+ TREE HEIGHT ZONES

www.beca.com

FOR CONSULTATION

No.	Revision	By	Chk	Appd	Date
B	CONSULTATION	RK	JB	GW	29.05.26
A	CONSULTATION	RK	JB	GW	02.12.25

Original Scale (A3)	1:500		
Design	R KIRKWOOD	12.05.25	Approved For Construction*
Drawn	R KIRKWOOD	12.05.25	
Dsg Verifier	G WOOLFORD	12.05.25	
Drg Check	J BYRNE	12.05.25	Date
* Refer to Revision 1 for Original Signature			

Client: Christchurch City Council

Project: URBAN FOREST TREE PLANTING PLAN

Title: MACFARLANE PARK SITE WIDE CROSS SECTIONS

Discipline: LANDSCAPE


Drawing No.: 4672500-AL-M-007

Rev.: B

Document No. 4672500-AL-MACFARLANE PARK-000.DWG

DO NOT SCALE FOR SET OUT DIMENSIONS

© Beca 2026

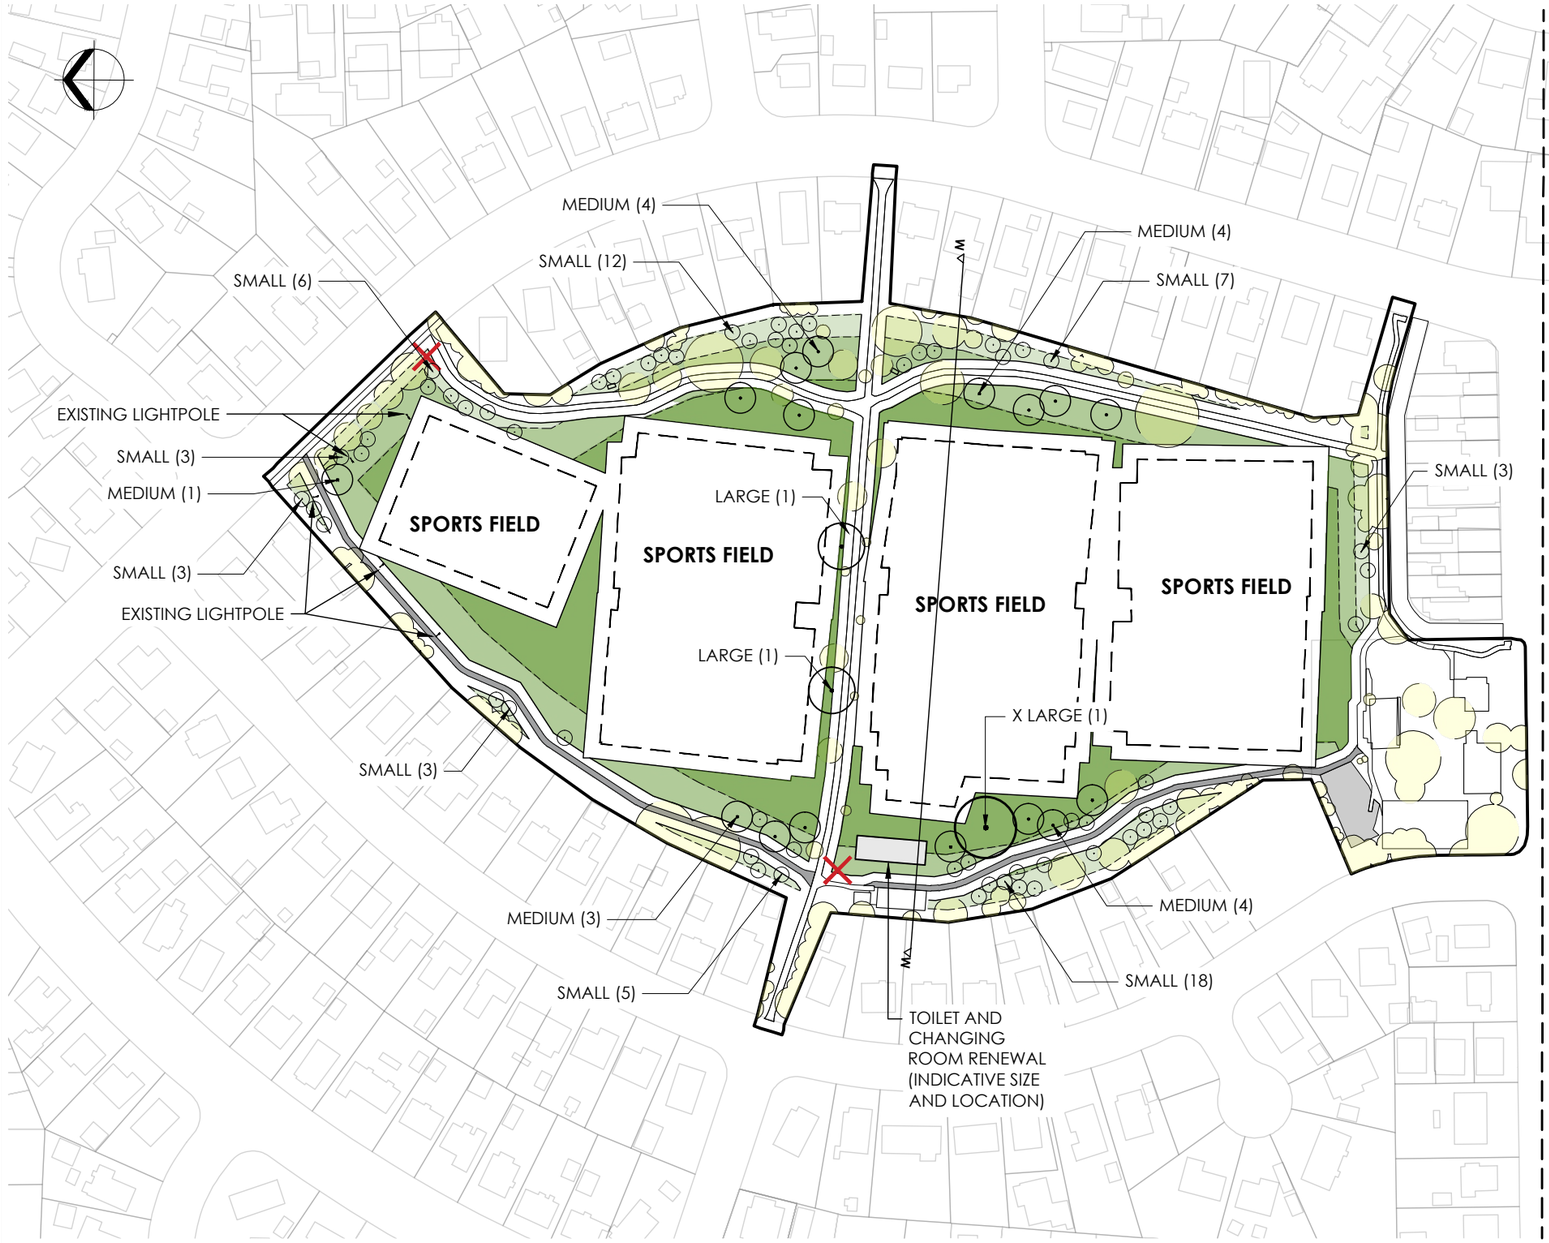

SHEET 4672500-AL-M-033

NOTES:


1. FOR SECTIONS AA- FF REFER TO SHEET M-005
2. FOR SECTIONS GG- KK REFER TO SHEET M-006
3. FOR SECTIONS MM- 00 REFER TO SHEET M-007

LEGEND:

- PARK BOUNDARY
- EXISTING FOOTPATH
- EXISTING TREES/ VEGETATION
- EXISTING PLAYGROUND
- EXISTING RESERVE AREA 82,937m²
- PROPOSED FOOTPATH
- PROPOSED EXERCISE EQUIPMENT

POTENTIAL TREE PLANTING AREAS:

- 5m-10m TREE HEIGHT ZONES
- 10m-20m TREE HEIGHT ZONES
- 20m+ TREE HEIGHT ZONES

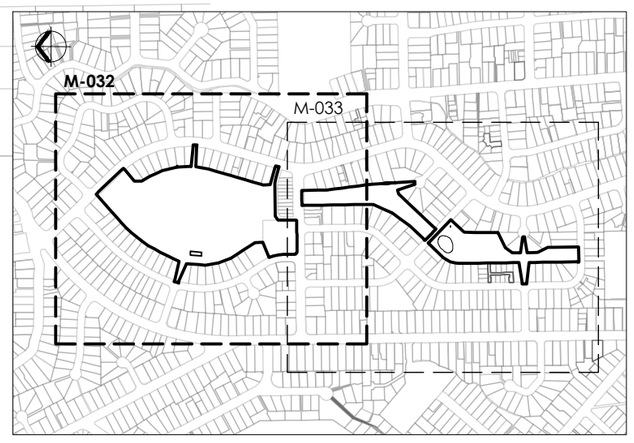

SHEET REFERENCE PLAN

PARK CANOPY COVER SUMMARY - TOTAL		
EXISTING NUMBER OF TREES	APPROXIMATELY	197
EXISTING CANOPY COVER	APPROXIMATELY	13%
PROPOSED NUMBER OF NEW TREES		235
PROPOSED NET CANOPY COVER (EXISTING VEGETATION AND PROPOSED)	APPROXIMATELY	20.1%

PLANT SCHEDULE - TOTAL

ID	QTY	TREE CATEGORY	TREE HEIGHT
ORCHARD	8	ORCHARD TREE	
SMALL	188	SMALL TREE	5-10m HEIGHT
MEDIUM	35	MEDIUM TREE	11-15m HEIGHT
LARGE	2	LARGE TREE	16-20m HEIGHT
X LARGE	2	EXTRA LARGE TREE	20m+ HEIGHT

PROPOSED TREES:

- ORCHARD TREE
- SMALL TREE 5-10m
- MEDIUM TREE 10-15m
- LARGE TREE 16-20m
- EXTRA LARGE TREE 20m+

FOR CONSULTATION

No.	Revision	By	Chk	Appd	Date
B	CONSULTATION	RK	JB	GW	29.05.26
A	CONSULTATION	RK	JB	GW	12.05.25

Original Scale (A3) 1:500

Design	R KIRKWOOD	12.05.25	Approved For Construction*
Drawn	R KIRKWOOD	12.05.25	
Dsg Verifier	G WOOLFORD	12.05.25	
Drg Check	J BYRNE	12.05.25	Date

* Refer to Revision 1 for Original Signature

Client: Christchurch City Council

Project: URBAN FOREST TREE PLANTING PLAN

Title: NORTH MACFARLANE INDICATIVE TREE PLANTING PLAN

Discipline: LANDSCAPE

Drawing No.: 4672500-AL-M-008


Rev.: B

Document No. 4672500-AL-MACFARLANE PARK-000.DWG

www.beca.com

DO NOT SCALE FOR SET OUT DIMENSIONS

© Beca 2026

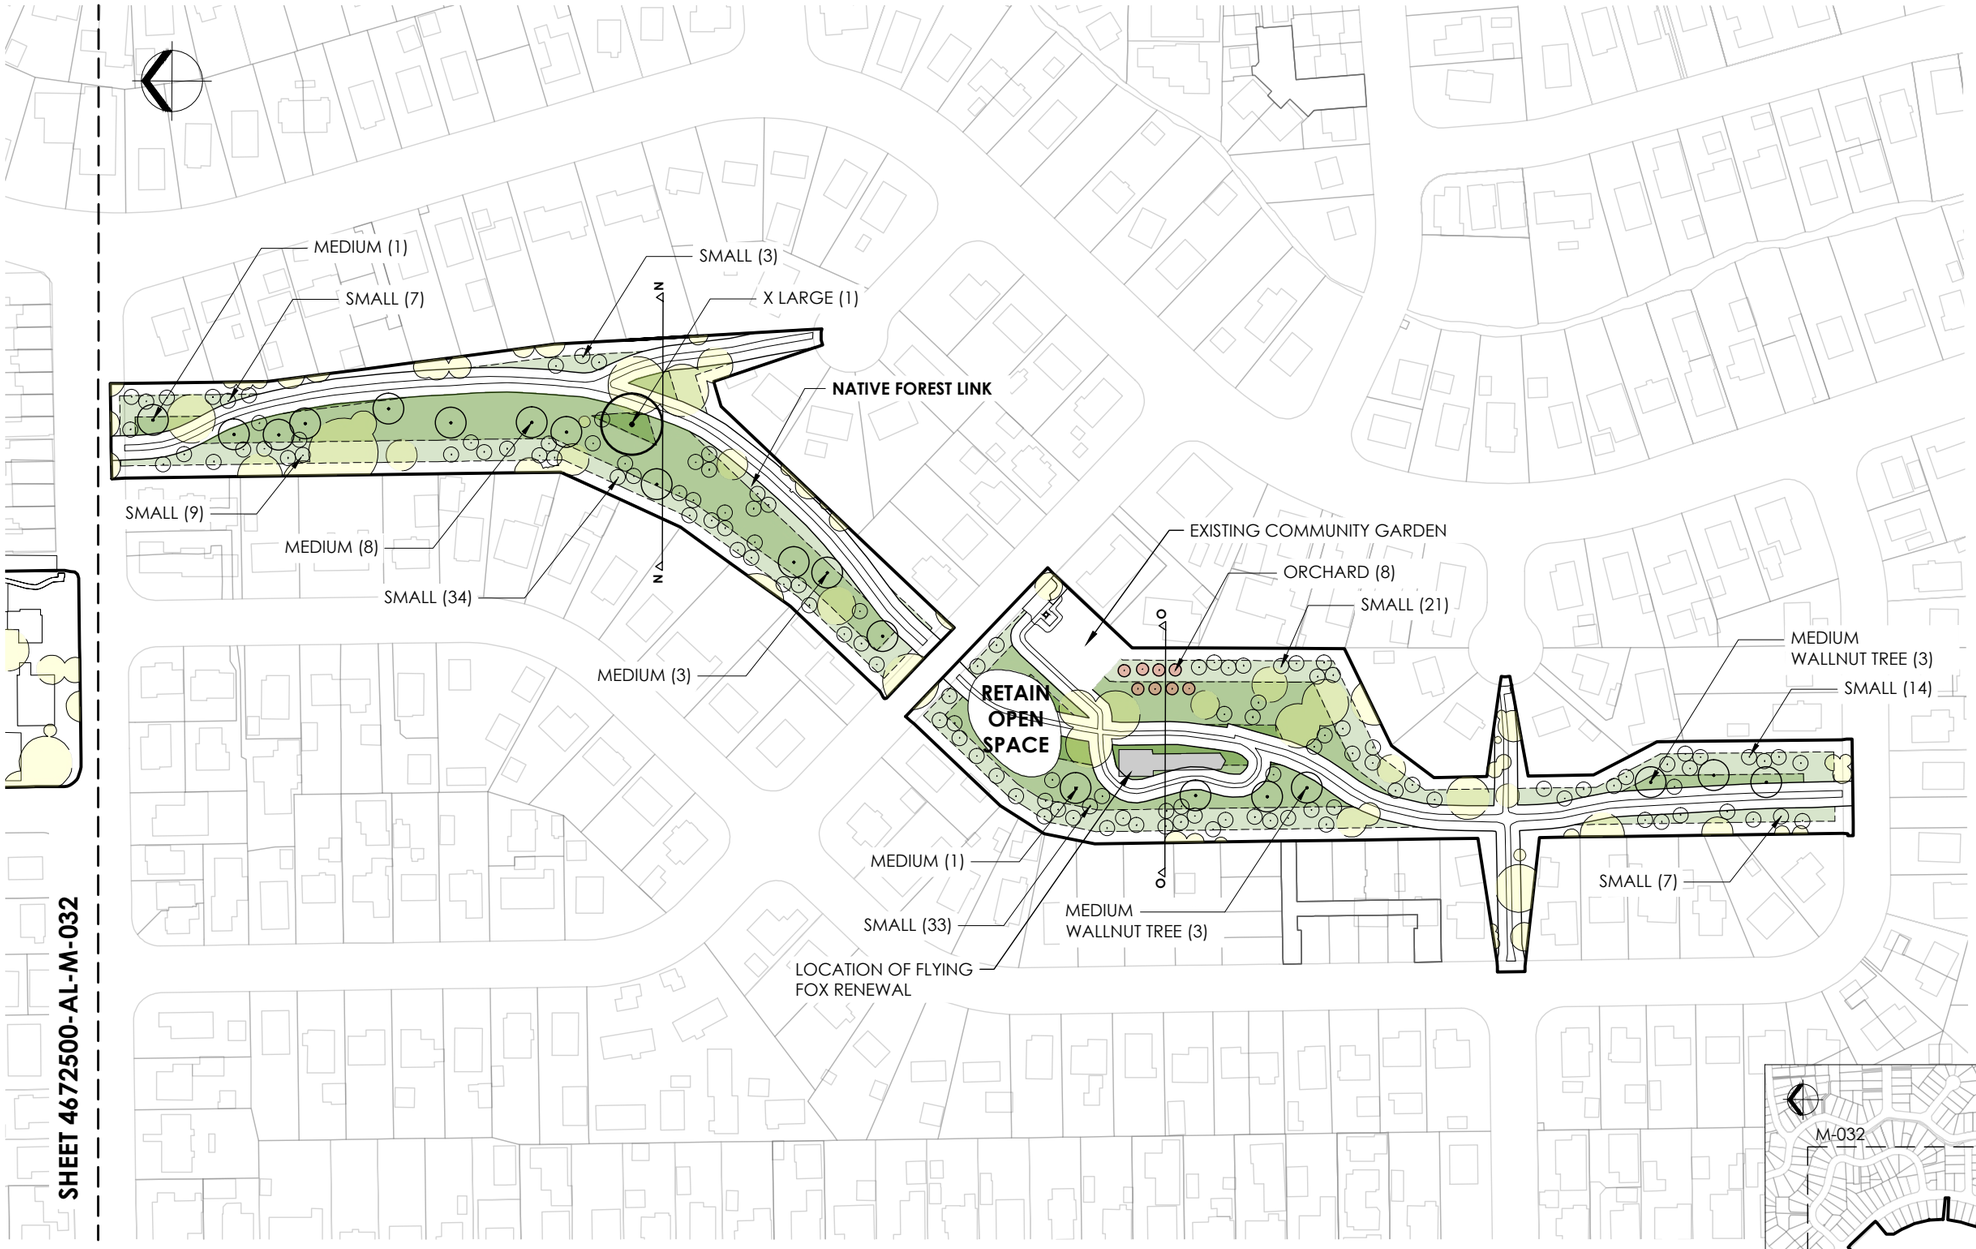

NOTES:


1. FOR SECTIONS AA- FF REFER TO SHEET M-005
2. FOR SECTIONS GG- KK REFER TO SHEET M-006
3. FOR SECTIONS MM- 00 REFER TO SHEET M-007

LEGEND:

- PARK BOUNDARY
- EXISTING FOOTPATH
- EXISTING TREES/ VEGETATION
- EXISTING PLAYGROUND
- EXISTING RESERVE AREA 82,937m²
- PROPOSED FOOTPATH
- PROPOSED EXERCISE EQUIPMENT

POTENTIAL TREE PLANTING AREAS:

- 5m-10m TREE HEIGHT ZONES
- 10m-20m TREE HEIGHT ZONES
- 20m+ TREE HEIGHT ZONES

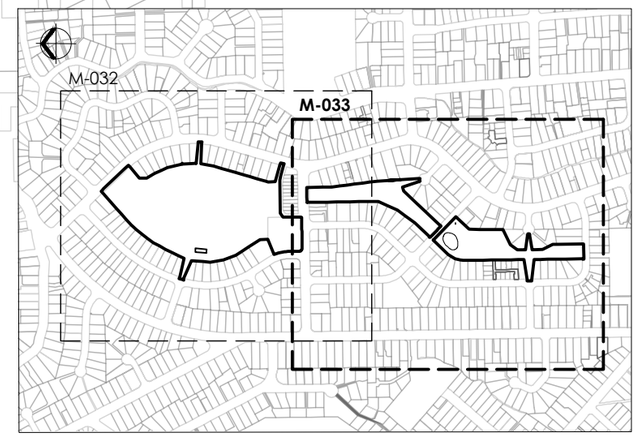

SHEET REFERENCE PLAN

PARK CANOPY COVER SUMMARY - TOTAL		
EXISTING NUMBER OF TREES	APPROXIMATELY	197
EXISTING CANOPY COVER	APPROXIMATELY	13%
PROPOSED NUMBER OF NEW TREES		235
PROPOSED NET CANOPY COVER (EXISTING VEGETATION AND PROPOSED)	APPROXIMATELY	20.1%

PLANT SCHEDULE - TOTAL

ID	QTY	TREE CATEGORY	TREE HEIGHT
ORCHARD	8	ORCHARD TREE	
SMALL	188	SMALL TREE	5-10m HEIGHT
MEDIUM	35	MEDIUM TREE	11-15m HEIGHT
LARGE	2	LARGE TREE	16-20m HEIGHT
X LARGE	2	EXTRA LARGE TREE	20m+ HEIGHT

PROPOSED TREES:

- ORCHARD TREE
- SMALL TREE 5-10m
- MEDIUM TREE 10-15m
- LARGE TREE 16-20m
- EXTRA LARGE TREE 20m+

FOR CONSULTATION

No.	Revision	By	Chk	Appd	Date
B	CONSULTATION	RK	JB	GW	29.05.26
A	CONSULTATION	RK	JB	GW	12.05.25

Original Scale (A3) 1:500

Design	R KIRKWOOD	12.05.25	Approved For Construction*
Drawn	R KIRKWOOD	12.05.25	
Dsg Verifier	G WOOLFORD	12.05.25	
Drg Check	J BYRNE	12.05.25	Date

* Refer to Revision 1 for Original Signature

Client: Christchurch City Council

Project: URBAN FOREST TREE PLANTING PLAN

Title: SOUTH MACFARLANE INDICATIVE TREE PLANTING PLAN

Discipline: LANDSCAPE

Drawing No.: 4672500-AL-M-009

Rev.: B

Document No. 4672500-AL-MACFARLANE PARK-000.DWG

www.beca.com

DO NOT SCALE FOR SET OUT DIMENSIONS

© Beca 2026


BEFORE



AFTER



PERSPECTIVE VIEW FROM NORTH MACFARLANE
LOOKING NORTH ALONG PATH
NOT TO SCALE

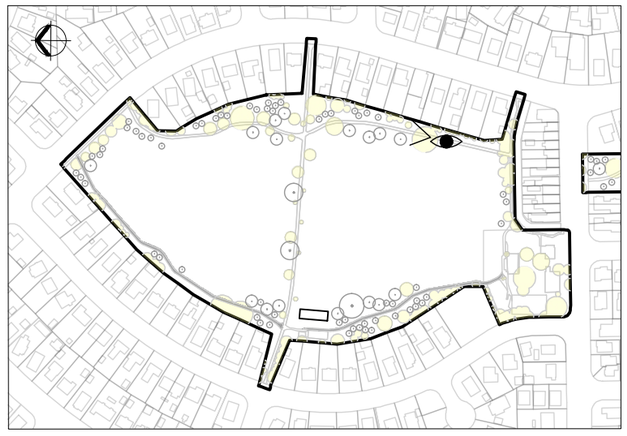

VIEWPOINT LOCATION PLAN
NOT TO SCALE

FOR CONSULTATION

No.	Revision	By	Chk	Appd	Date
A	CONSULTATION	RK	JB	GW	12.05.25

Original Scale (A3) NTS	Design	R KIRKWOOD	12.05.25
	Drawn	R KIRKWOOD	12.05.25
	Dsg Verifier	G WOOLFORD	12.05.25
	Drg Check	J BYRNE	12.05.25

Approved For Construction* Date

* Refer to Revision 1 for Original Signature

Client: Christchurch City Council

Project: URBAN FOREST TREE PLANTING PLAN

Title: MACFARLANE PARK PERSPECTIVE RENDER 02 BEFORE/AFTER

Discipline: LANDSCAPE

Drawing No.: 4672500-AL-M-011

Rev.: A

Document No. 4672500-AL-MACFARLANE PARK-000.DWG

www.beca.com

DO NOT SCALE FOR SET OUT DIMENSIONS

© Beca 2026


BEFORE



AFTER



PERSPECTIVE VIEW FROM SOUTH MACFARLANE LOOKING SOUTH ALONG PATH
NOT TO SCALE

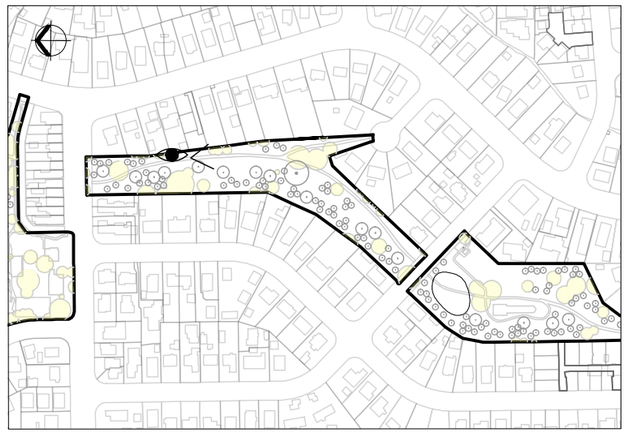

VIEWPOINT LOCATION PLAN
NOT TO SCALE

FOR CONSULTATION

No.	Revision	By	Chk	Appd	Date
A	CONSULTATION	RK	JB	GW	12.05.25

Original Scale (A3) NTS	Design	R KIRKWOOD	12.05.25
	Drawn	R KIRKWOOD	12.05.25
	Dsg Verifier	G WOOLFORD	12.05.25
	Drg Check	J BYRNE	12.05.25
	* Refer to Revision 1 for Original Signature		Approved For Construction* Date

Beca

Client: Christchurch City Council

Project: URBAN FOREST TREE PLANTING PLAN

Title: MACFARLANE PARK PERSPECTIVE RENDER 03 BEFORE/AFTER

Discipline: LANDSCAPE

Drawing No.: 4672500-AL-M-012

Rev.: A

Document No. 4672500-AL-MACFARLANE PARK-000.DWG

www.beca.com

DO NOT SCALE FOR SET OUT DIMENSIONS

© Beca 2026


GUIDELINE SUMMARY:

- TREE PLANTING TO SPECIAL CHARACTER PARKS WILL CONTINUE THE ESTABLISHED THEME.
- TREES WILL BE POSITIONED APPROPRIATELY TO ALLOW FOR MANAGEMENT OF DEBRIS/LEAF LITTER.
- PLANTING ALONG WATERWAYS WILL BE PREDOMINANTLY NATIVE SPECIES.
- CHRISTCHURCH CITY COUNCIL WILL AIM FOR 40-60% OF NEW TREE PLANTINGS AS NATIVES.

TREE SETBACKS AND SPACINGS:

- NO TREE SHALL INTRUDE THROUGH THE RECESSION PLANE.
- NO TREE SHALL BE PLANTED CLOSER THAN 3.0m FROM A PATHWAY.
- NO TREE SHALL BE PLANTED CLOSER THAN 5.0m FROM A SPORTS FIELD AND NO TREE CANOPY DRIP. LINE SHALL EXTEND ABOVE A SPORTS FIELD.
- TREE SPACINGS SHALL BE A MINIMUM OF 5.0m APART TO ALLOW FOR EASY LAWN MOWING.
- MIN. 2m OFFSET FOR LOW VOLTAGE POWER.
- MIN. 3m OFFSET FOR 11kv POWER.
- MIN. 5m OFFSET FOR 33-66kv.
- MIN. 1m OFFSET FOR ALL OTHER SERVICES AND HARD PAVING NOT MENTIONED ABOVE.

TYPICAL TREE PLANTING PATTERN

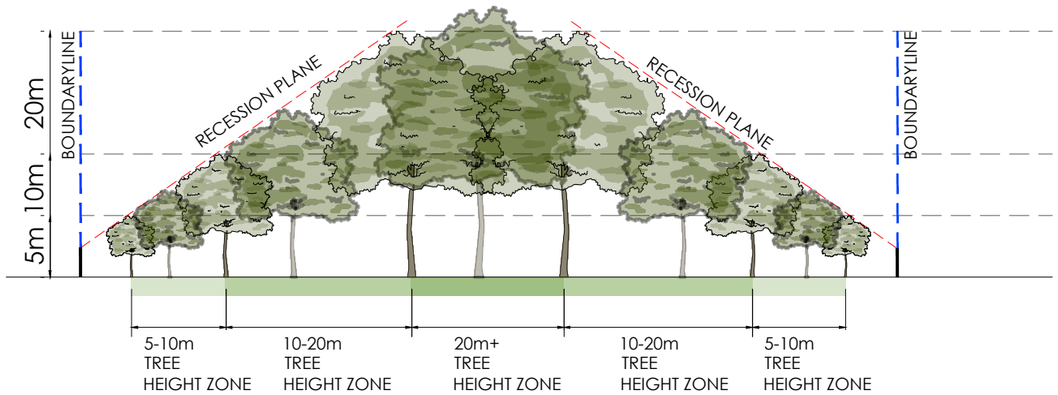

LEGEND

- PROPOSED TREE
- RECESSION PLANE ANGLE
- BOUNDARY LINE
- 2.3m HEIGHT OF MEASURE POINT OF RECESSION PLANE

POTENTIAL TREE PLANTING AREAS:

- 5m-10m TREE HEIGHT ZONES
- 10m-20m TREE HEIGHT ZONES
- 20m+ TREE HEIGHT ZONES

www.beca.com

FOR CONSULTATION

No.	Revision	By	Chk	Appd	Date
A	CONSULTATION	RK	JB	GW	12.05.25

Original Scale (A3)	Design	R KIRKWOOD	12.05.25
NTS	Drawn	R KIRKWOOD	12.05.25
	Dsg Verifier	G WOOLFORD	12.05.25
	Drg Check	J BYRNE	12.05.25

Approved For Construction*

Date

* Refer to Revision 1 for Original Signature

Client: Christchurch City Council

Project: URBAN FOREST TREE PLANTING PLAN

Title: MACFARLANE PARK TREE PLANTING GUIDELINES

Discipline: LANDSCAPE

Drawing No.: 4672500-AL-M-013

Rev.: A

Document No. 4672500-AL-MACFARLANE PARK-000.DWG

DO NOT SCALE FOR SET OUT DIMENSIONS

© Beca 2026