


© Copyright Christchurch City Council / Aerial Photography Creative Commons Attribution 3.0 New Zealand License

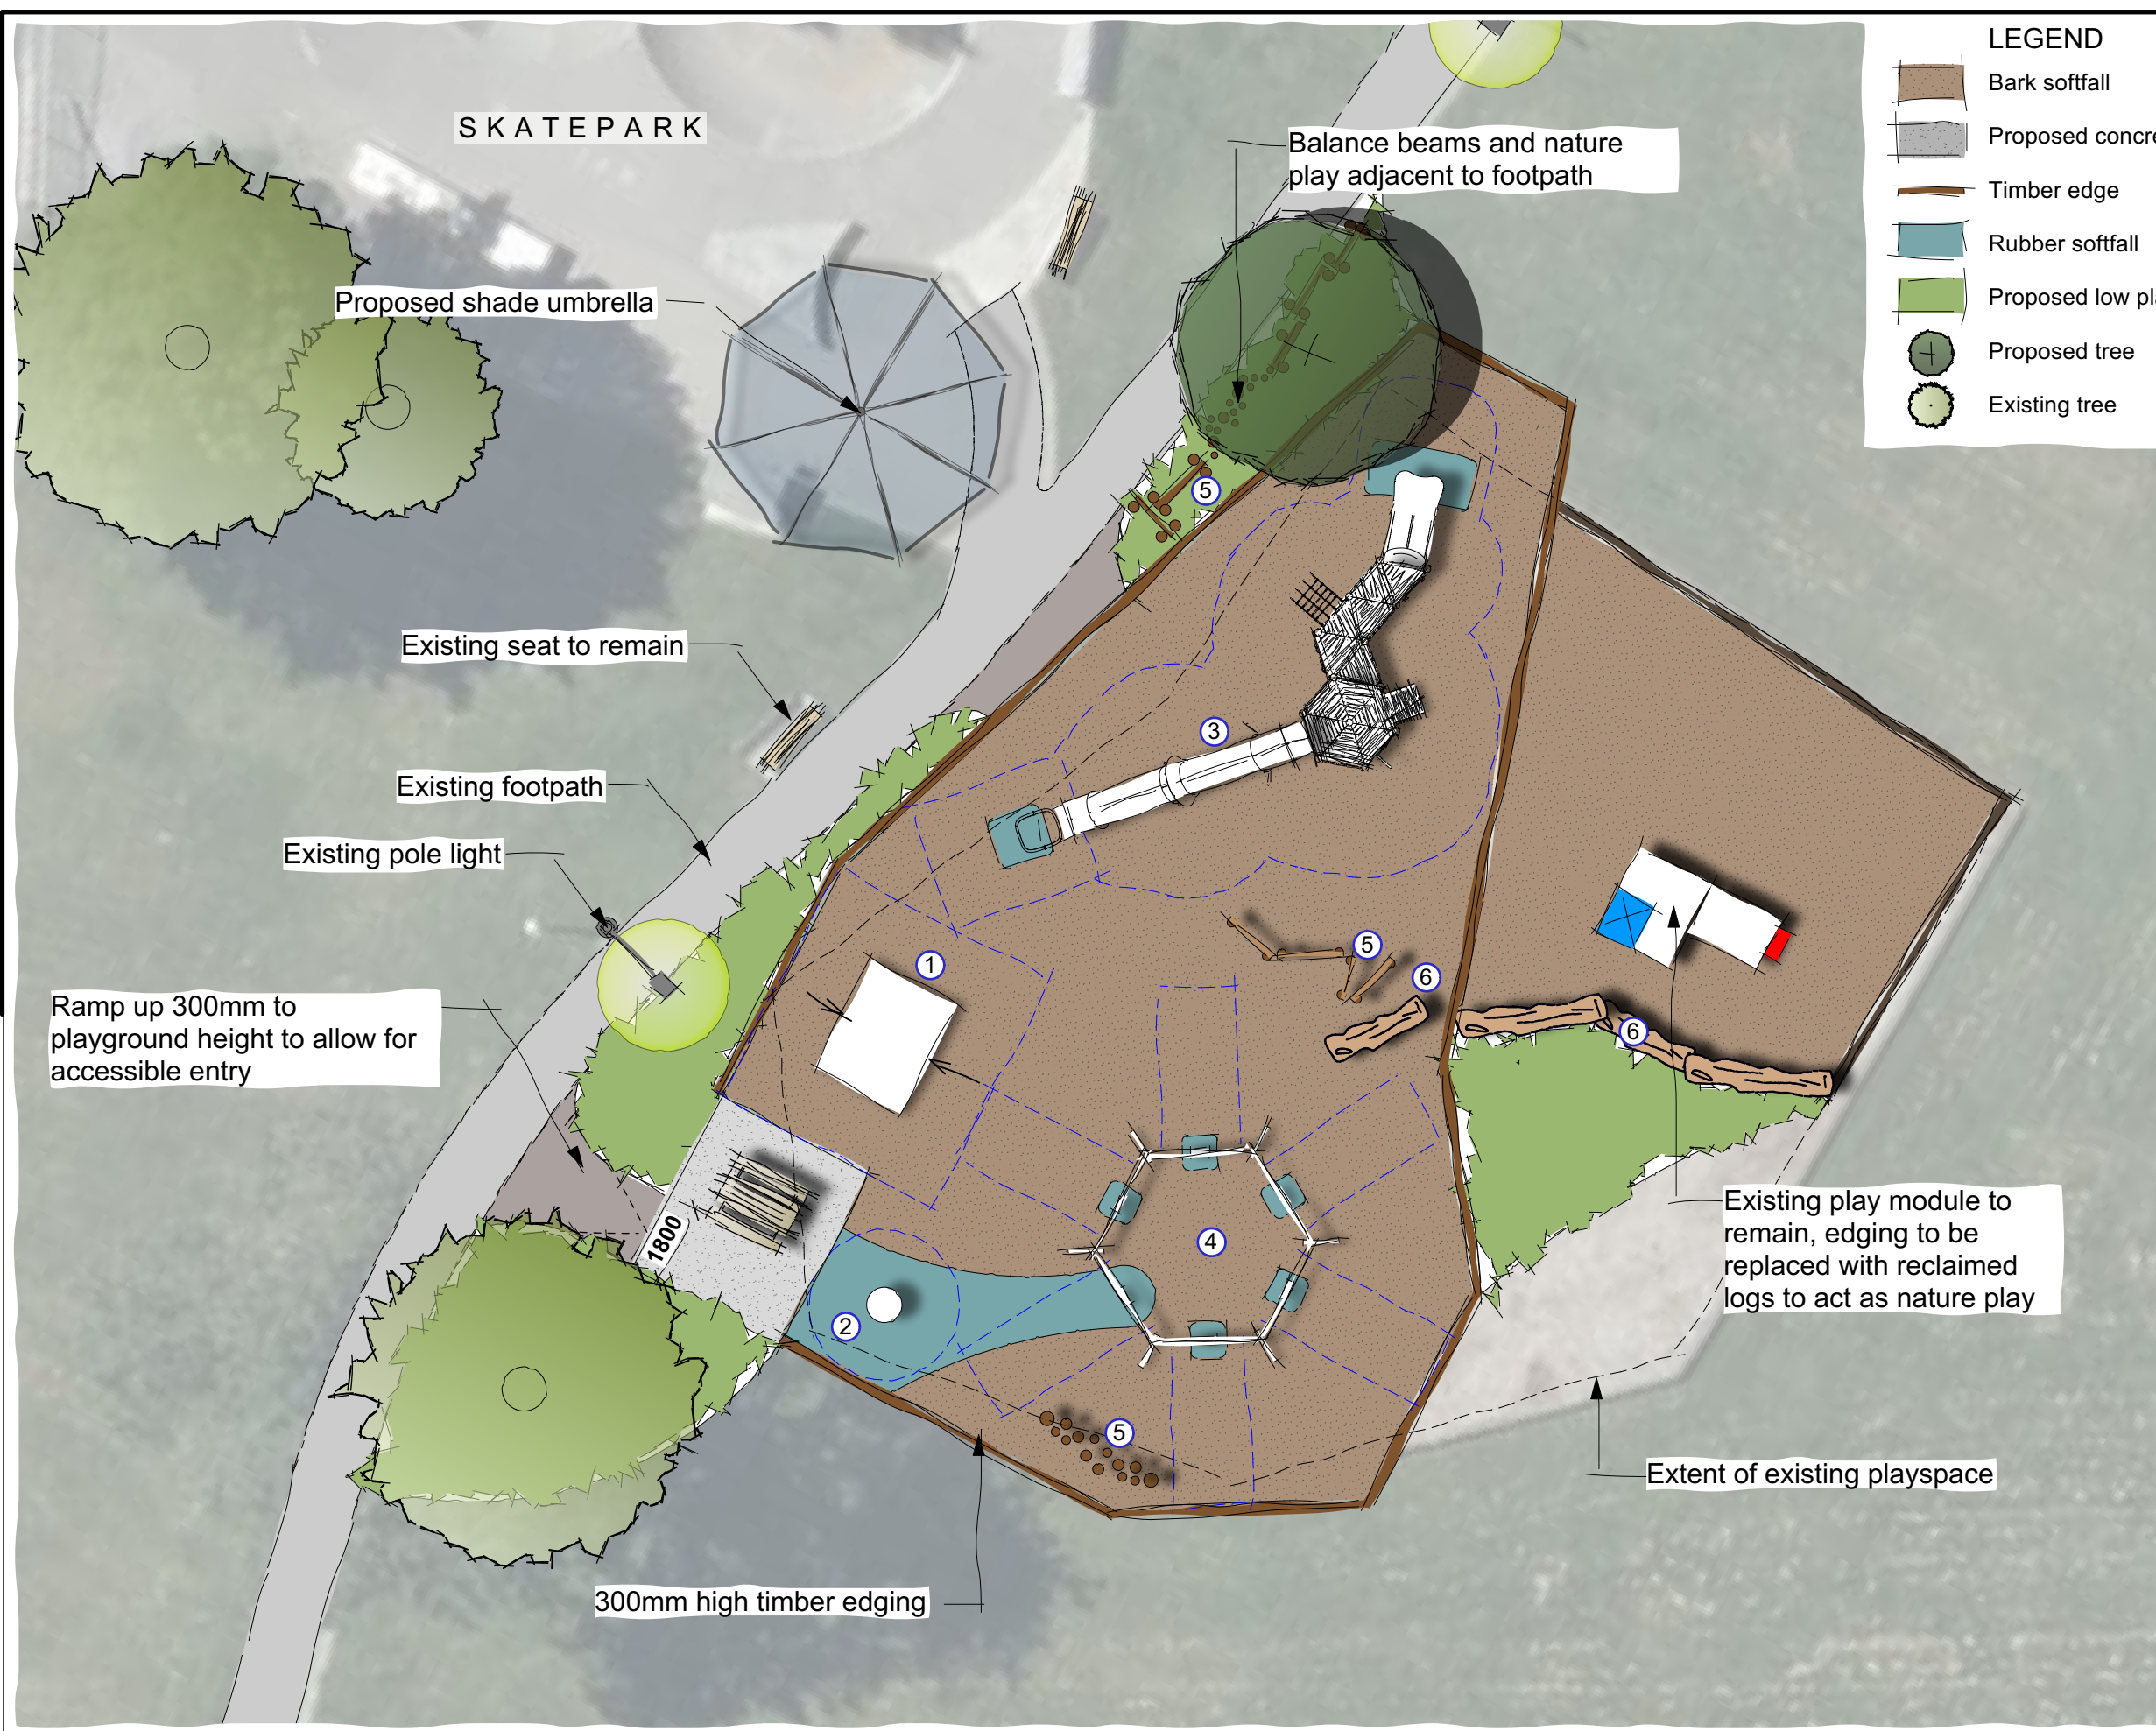

LEGEND

- Bark softfall
- Proposed concrete
- Timber edge
- Rubber softfall
- Proposed low planting
- Proposed tree
- Existing tree

EQUIPMENT LEGEND

-  ① Mouse House
-  ② Spinning chair
-  ③ Hex tower
-  ④ Swing module
-  ⑤ Balance beams/stepping poles
-  ⑥ Reclaimed logs