
WAIRAKEI ROAD - RENEWAL




WAIRAKEI ROAD - INTERSECTION & CYCLE LANES

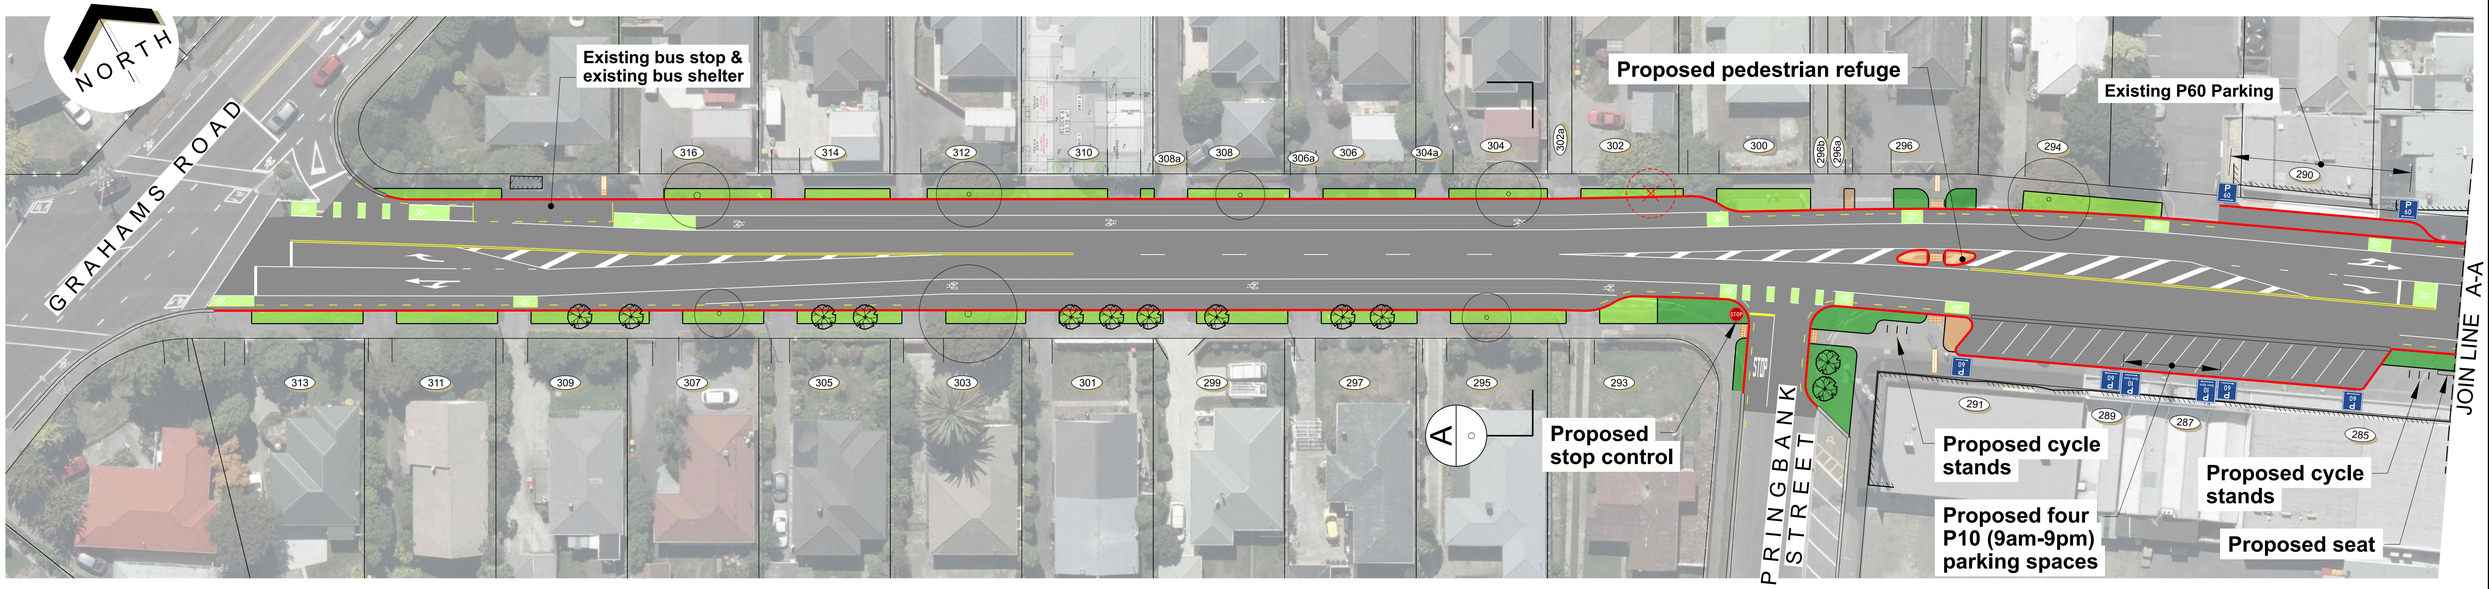

10 5 0 10 20 30

SCALE (m)

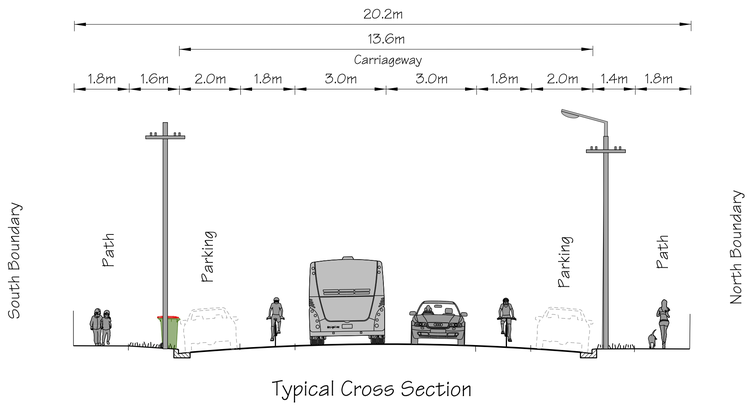

Typical Cross Section



Acer Palmatum 'bloodgood'

KEY

- Existing Kerb
- Proposed Kerb
- No Stopping
- Grass
- Landscape Planting
- Patterned Surface
- Tactile Pavers
- Existing Tree
- Proposed Tree -Acer Palmatum 'bloodgood'
- Existing Tree to be removed

Christchurch City Council

Wairakei Road upgrades (Grahams Road to Manor Place)

Proposed Improvements
Consultation Plan

Original Plan Size: A3

Drawn: MJR Issue 1 08/10/2026
Designed: GD/LL Drawing: TP369501
Approved: GD/RS Project: CP504659

© Copyright Christchurch City Council / Aerial Photography Creative Commons Attribution 3.0 New Zealand License

Original size mm 0 10 50 100