



Annexure E




Cross Sections

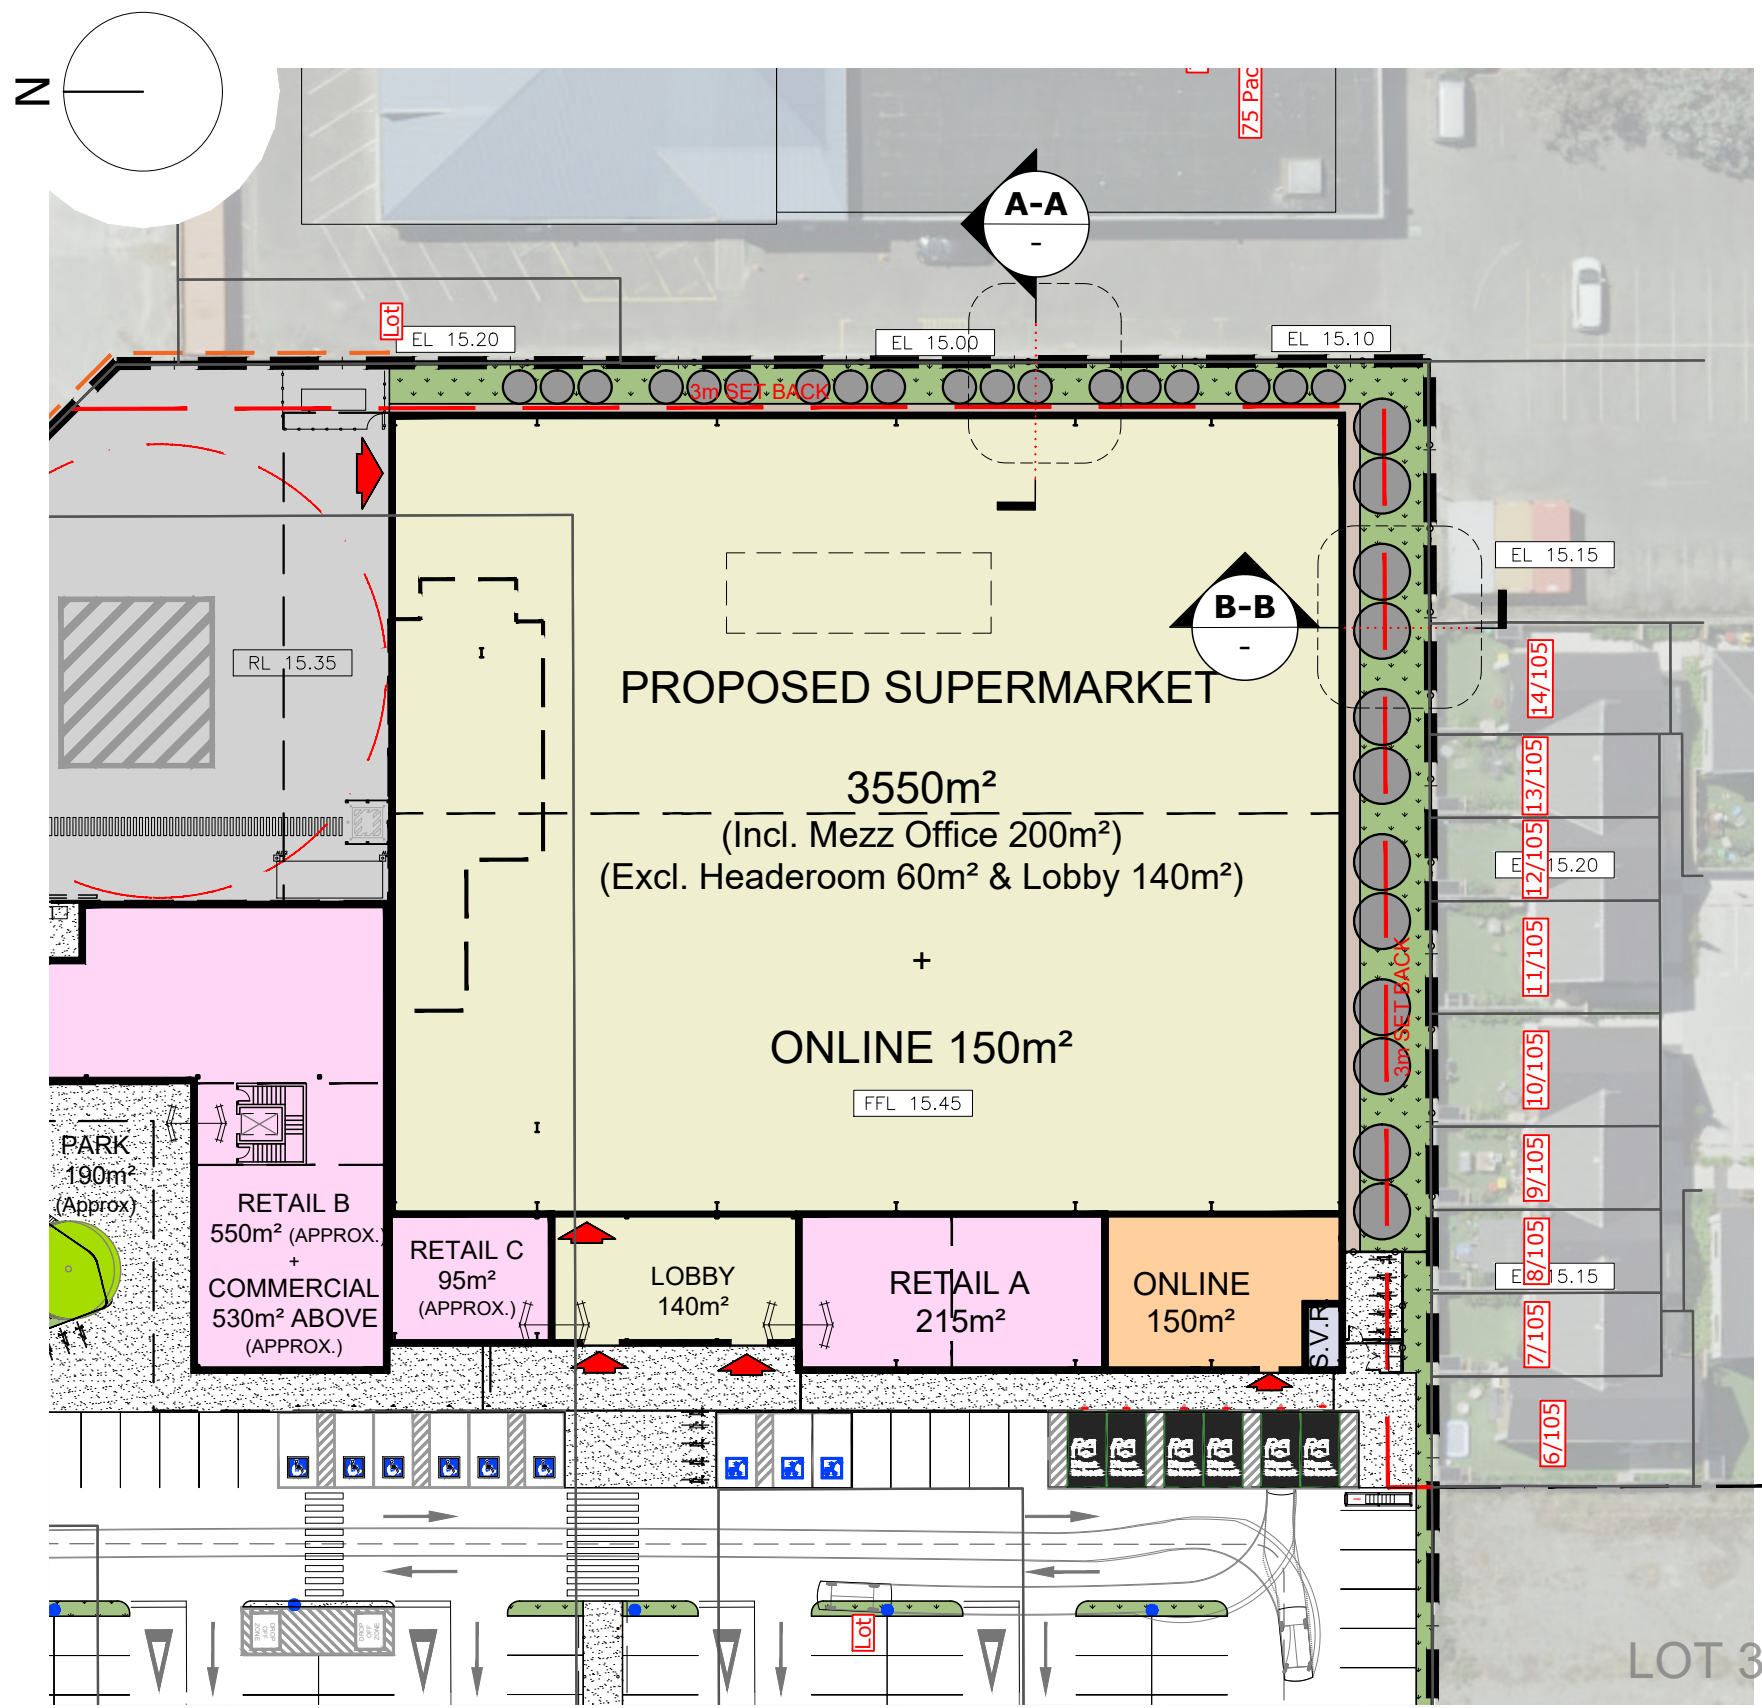

LOCATION PLAN
N.T.S.

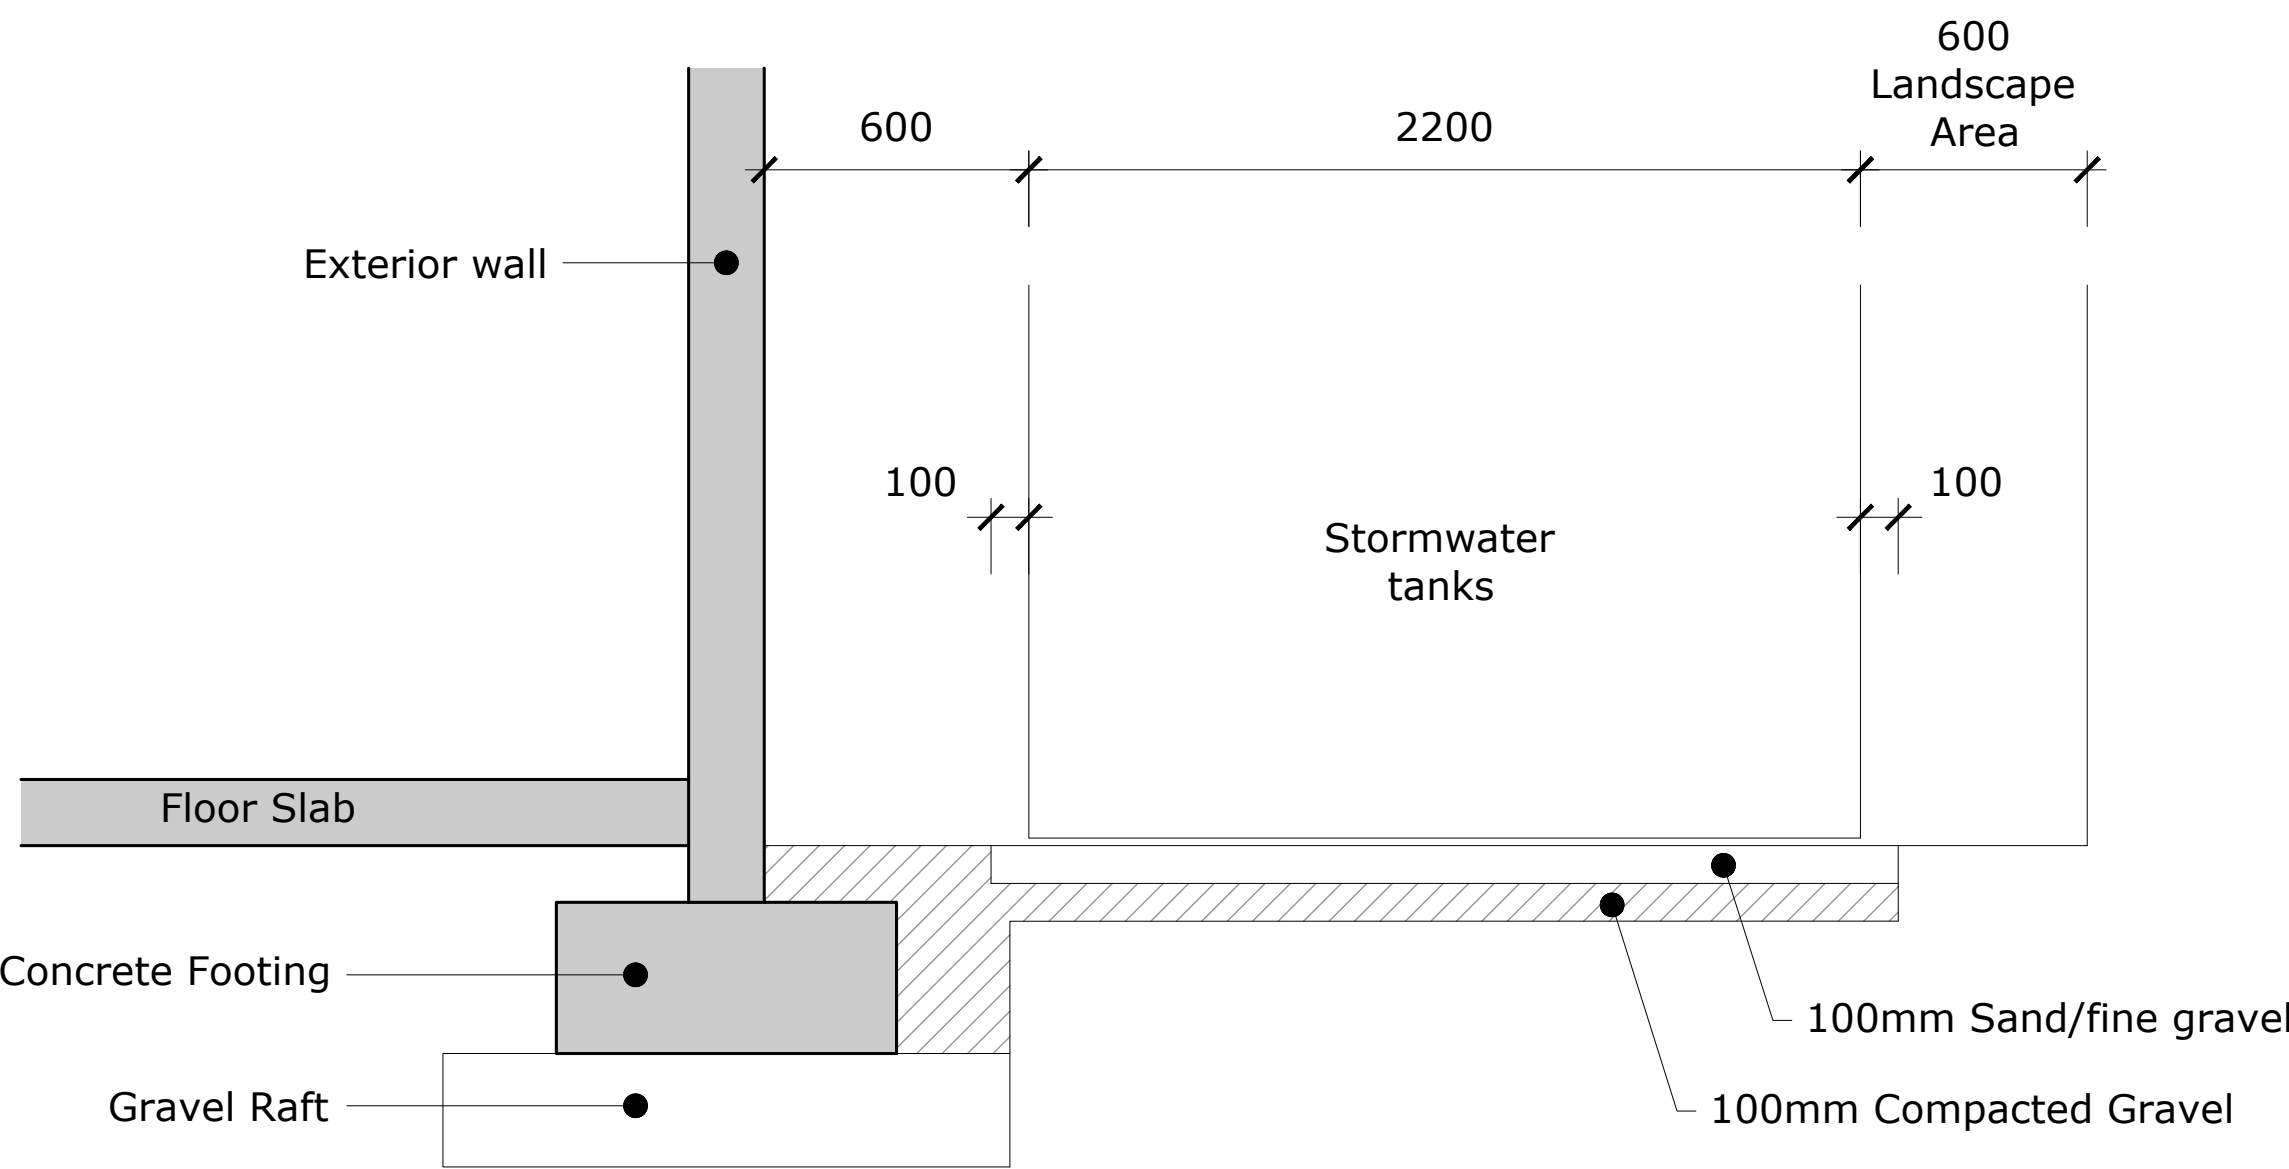


CONCEPTUAL CROSS SECTION A - A
N.T.S.
(AS SHOWN ON BOFFA MISKELL LANDSCAPE DRAWINGS, SHEET 21, DATED 18 JULY 2025)

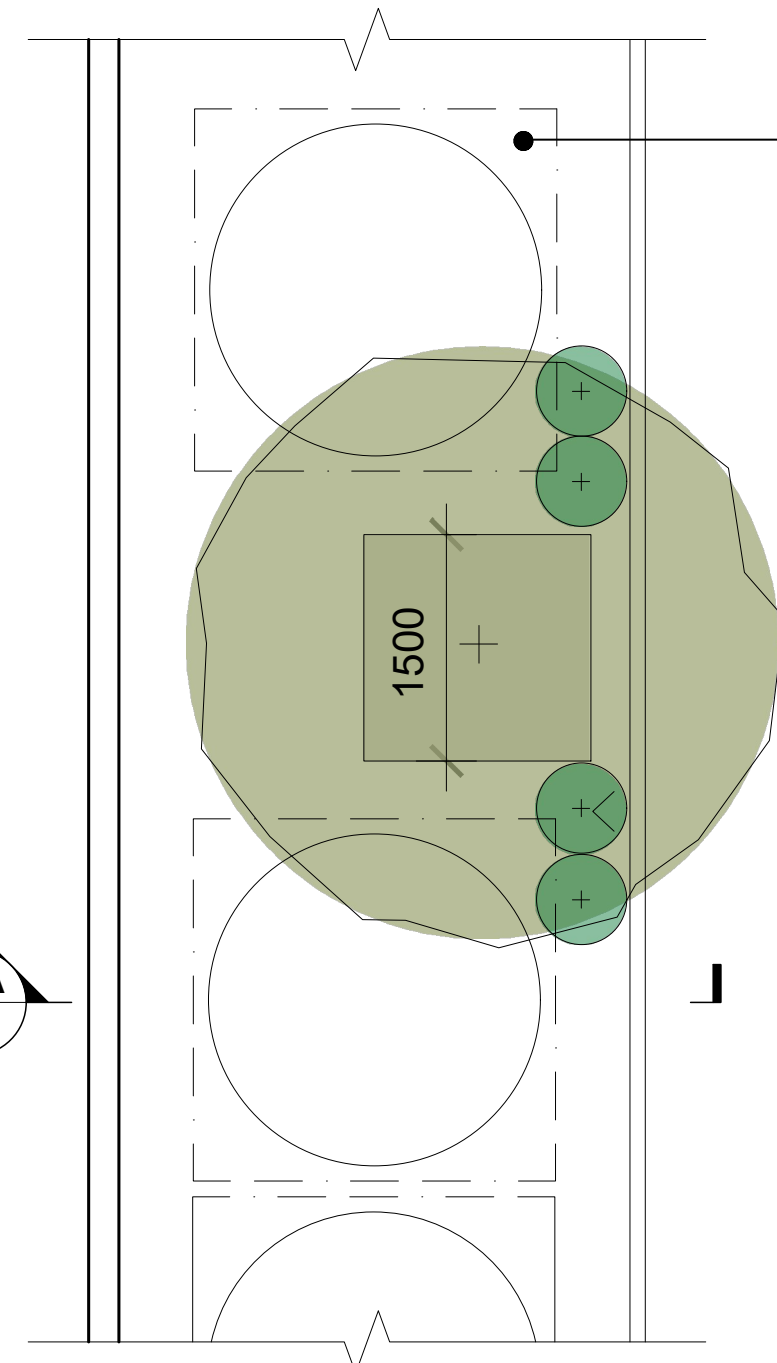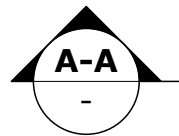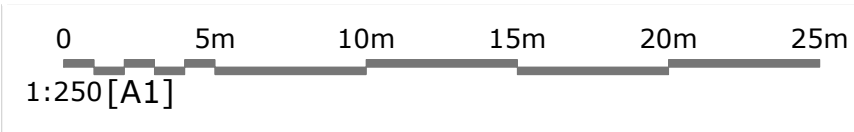


SCREENSHOT DETAIL AREA A
FROM BOFFA DRAWING
N.T.S.

DISCLAIMER
© Eliot Sinclair and Partners Ltd. This drawing and all its information is only to be used for its intended purpose. All rights reserved.

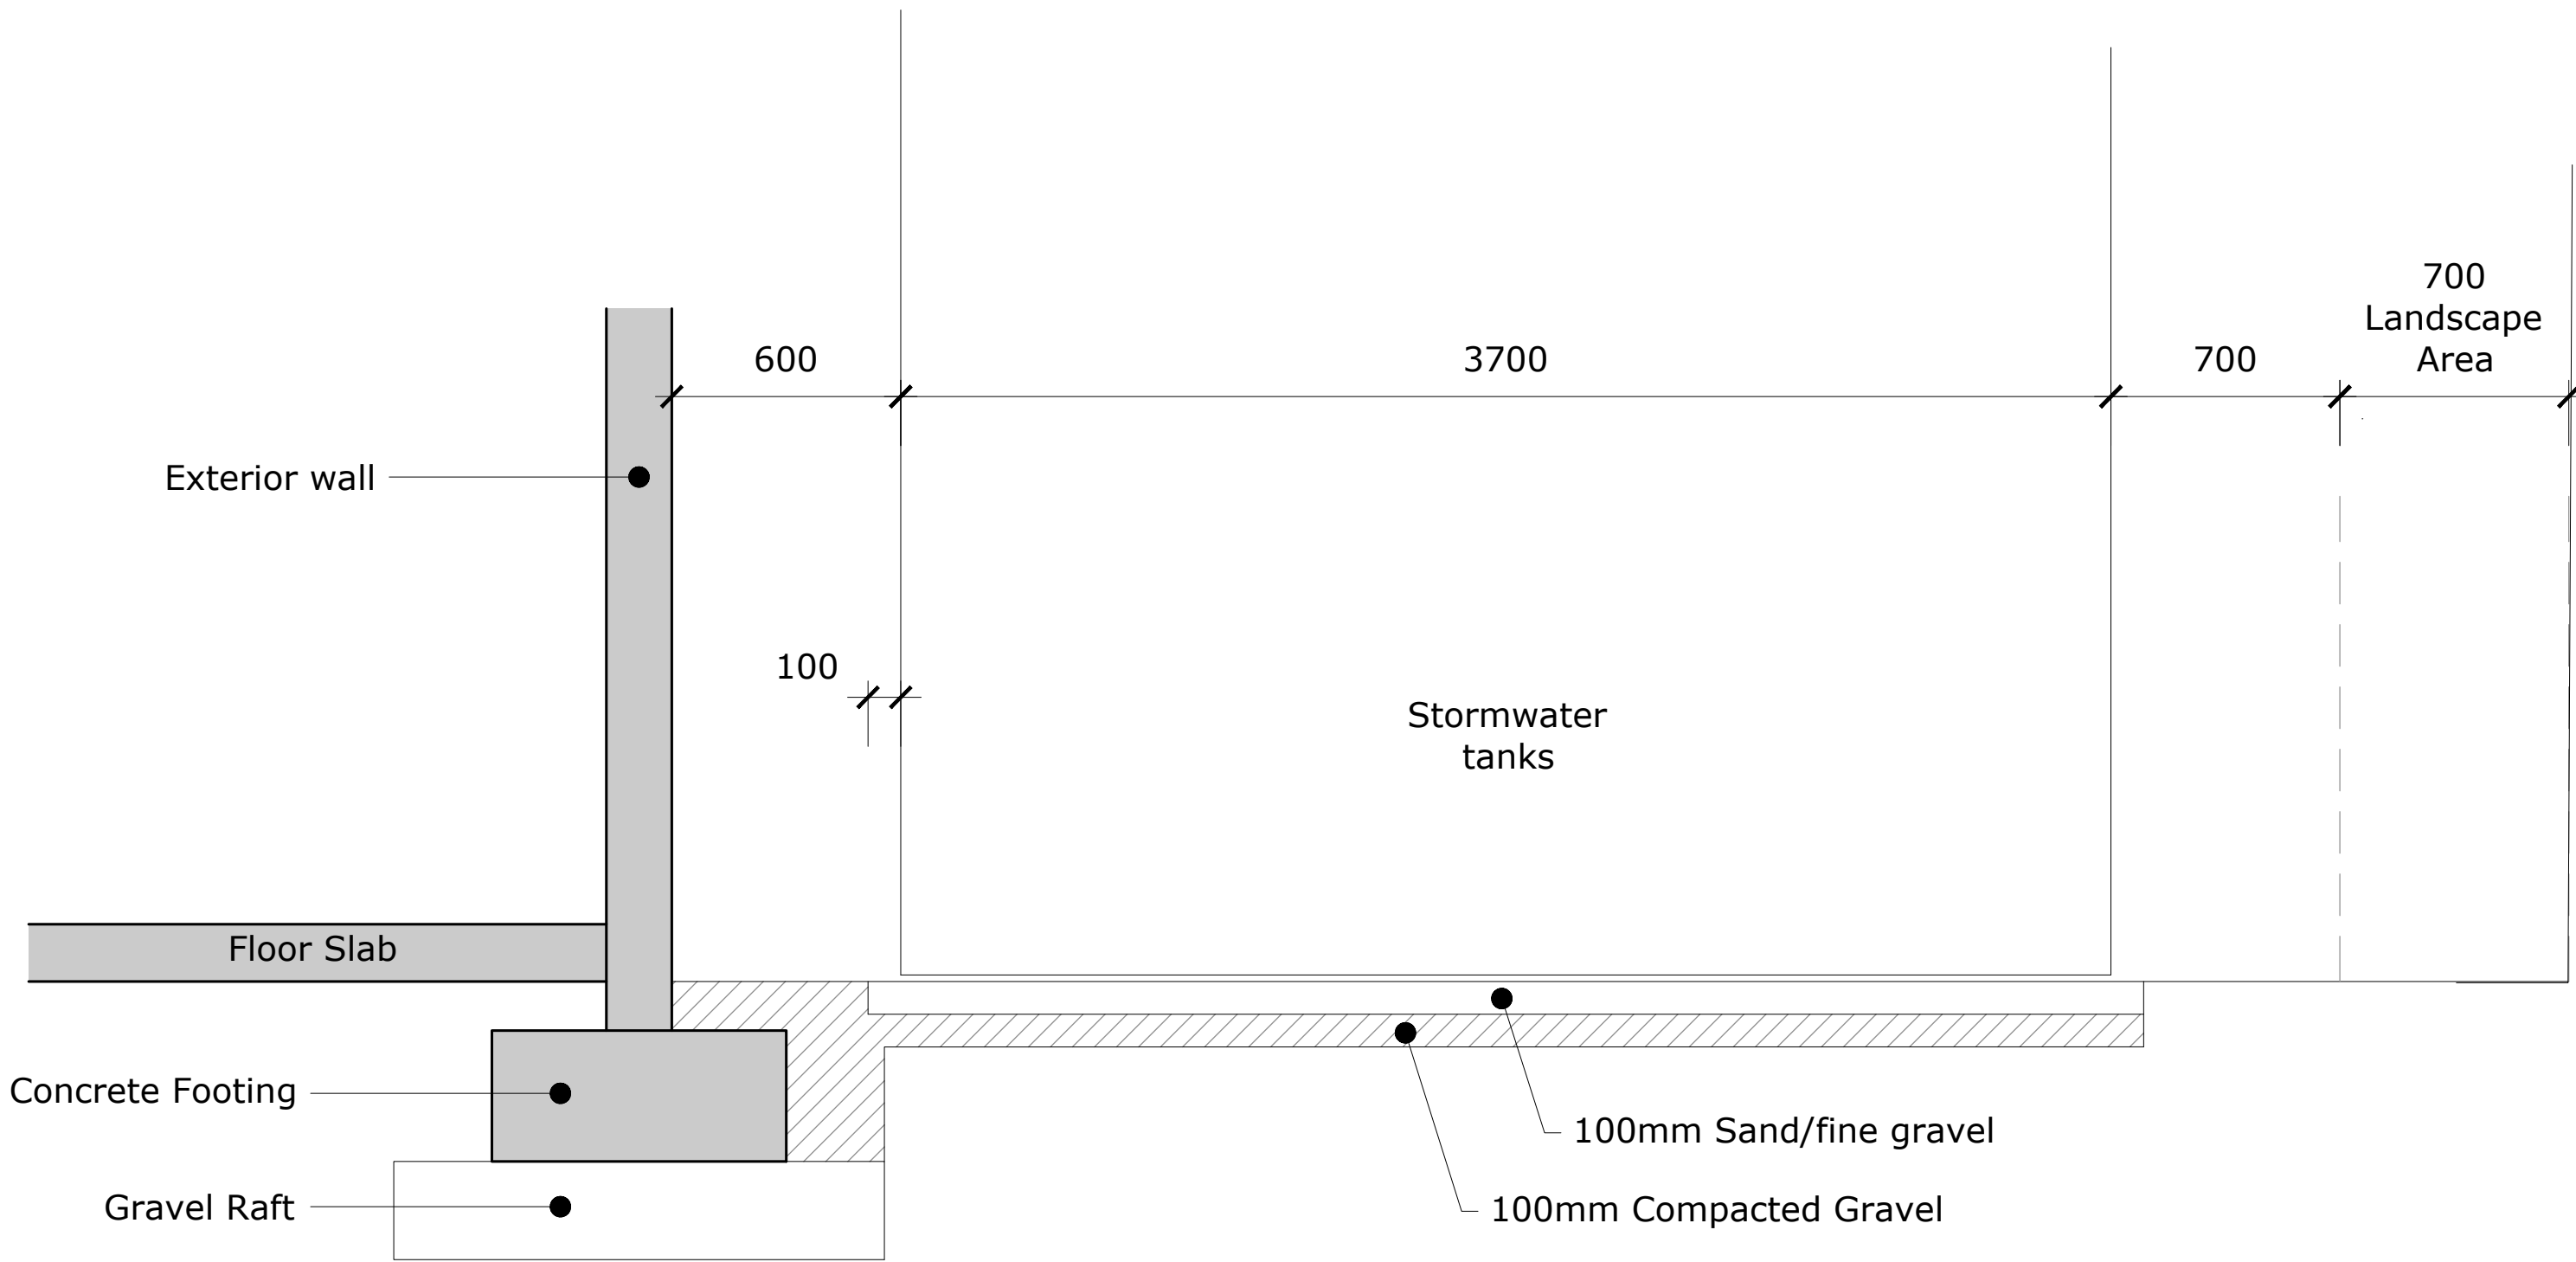

CONCEPTUAL CROSS SECTION B - B
N.T.S.
(AS SHOWN ON BOFFA MISKELL LANDSCAPE DRAWINGS, SHEET 21, DATED 18 JULY 2025)

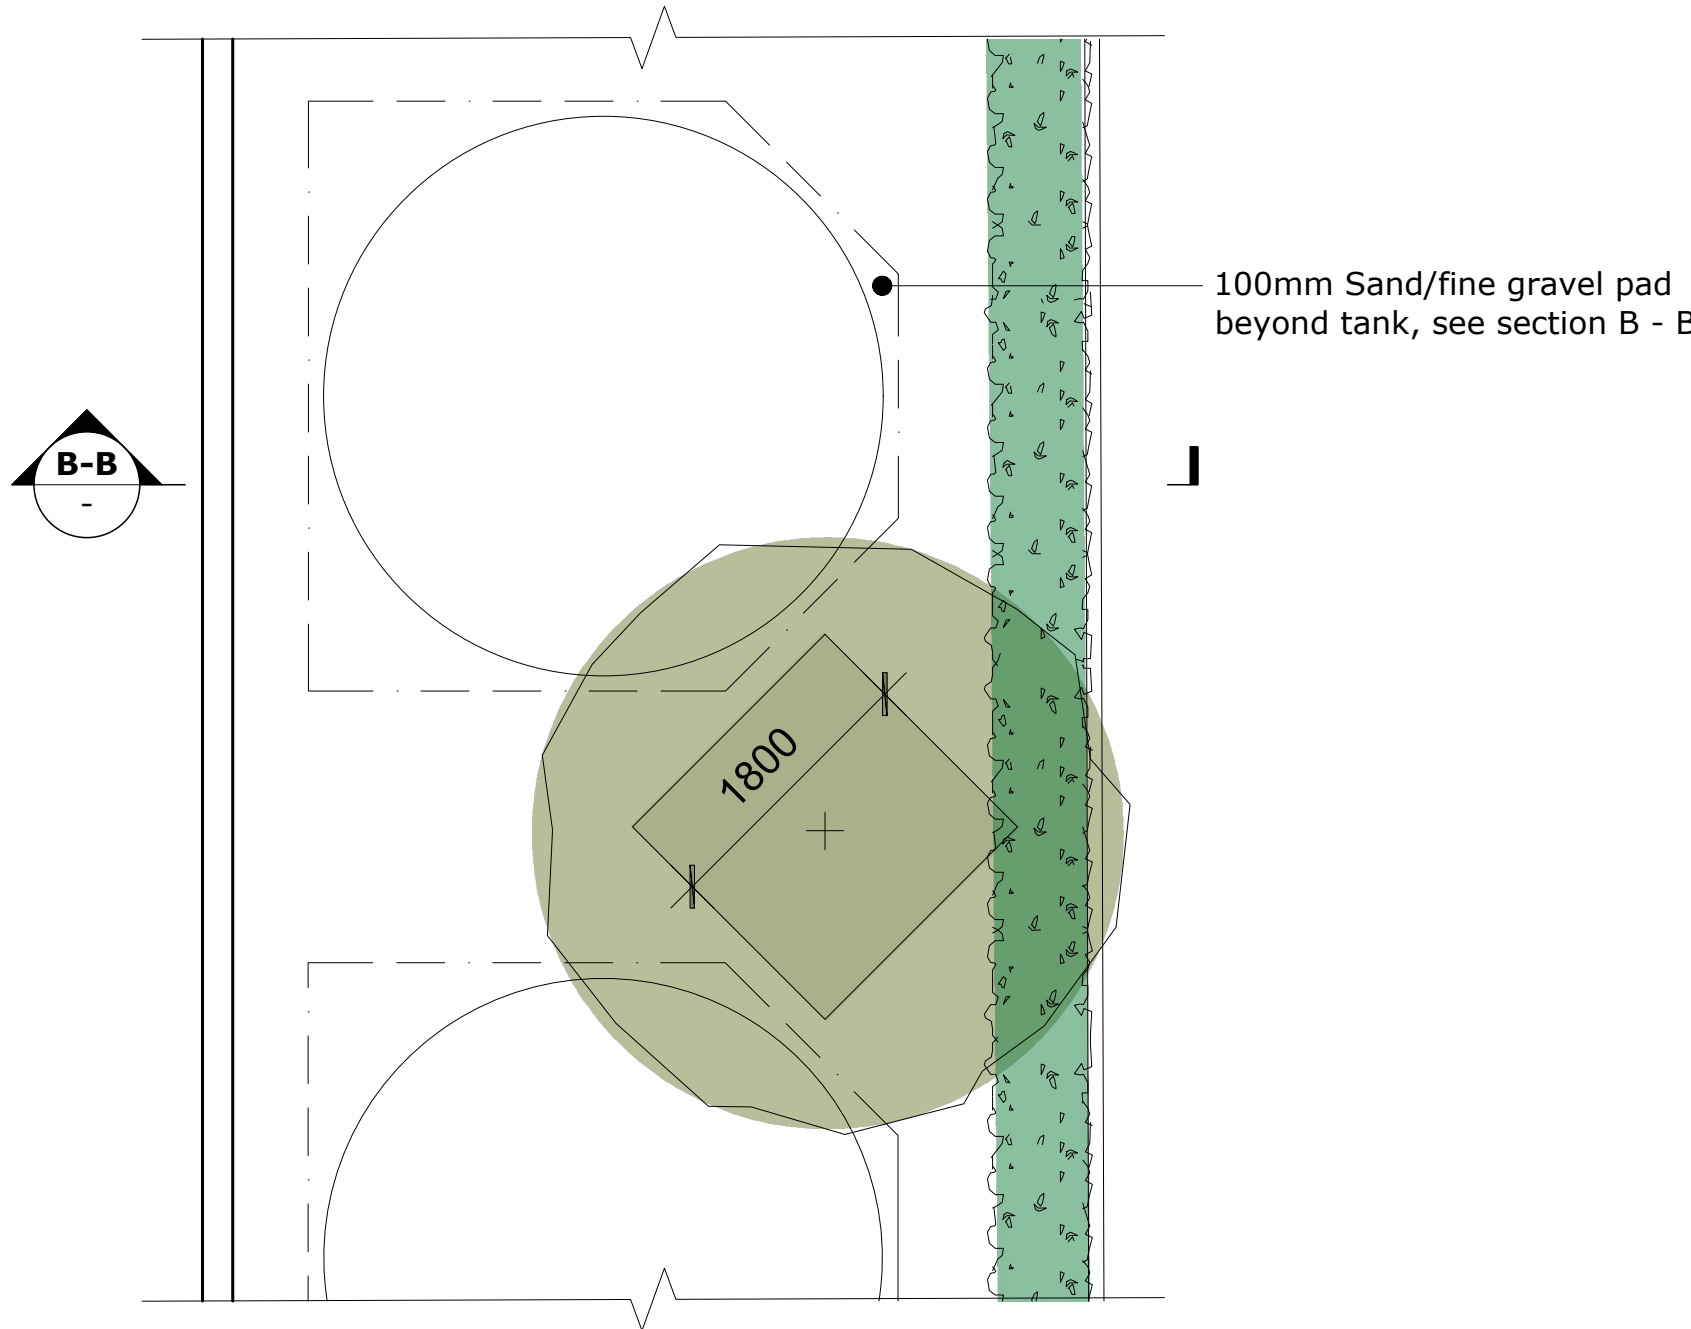

SCREENSHOT DETAIL AREA B
FROM BOFFA DRAWING
N.T.S.

A	BHP	14.08.25	Preliminary Issue
REV.	DRAWN	DATE	NOTE

CLIENT



DESIGNED	BHP
DRAWN	
REVIEWED	
APPROVED	

STATUS	PRELIMINARY
SCALE	N.T.S.

PROPOSED SUPERMARKET



484 MADRAS STREET
CHRISTCHURCH 8014

CONCEPTUAL CROSS SECTIONS
SOUTH/EAST BOUNDARIES


PROJECT	SET	SHEET	REV.
532253	C1	SK03	A

APPENDIX 1: DETAIL AREA PLAN C


DETAIL PLANS AND X-SECTIONS

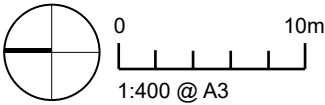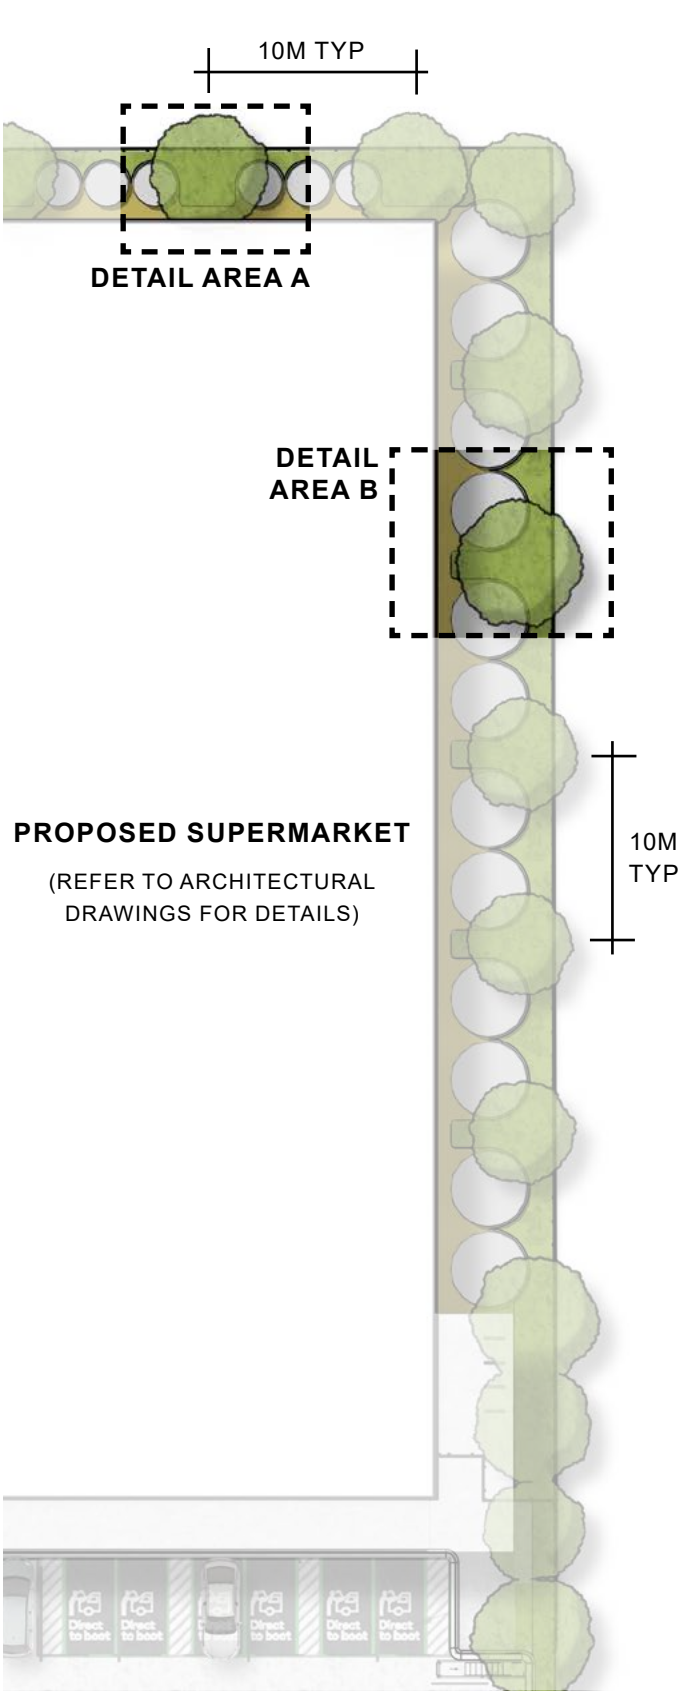

DETAIL AREA A: EASTERN SETBACK

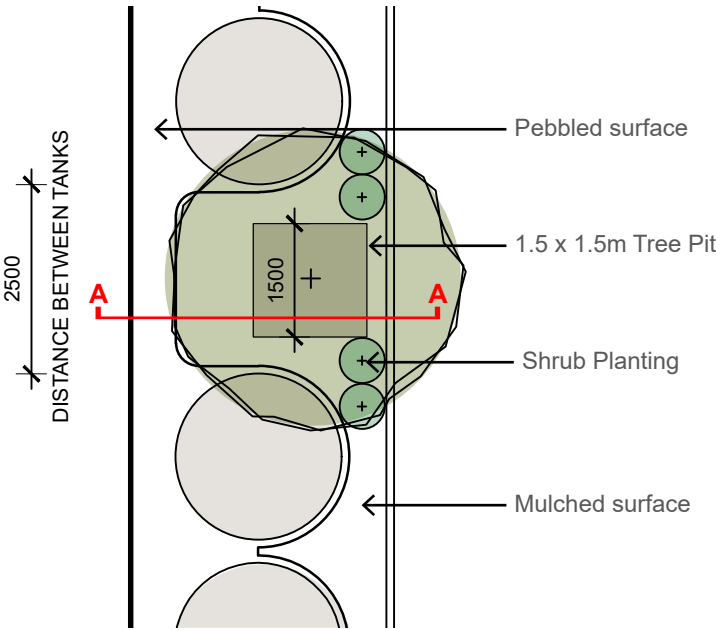


PLAN
1:100 @ A3

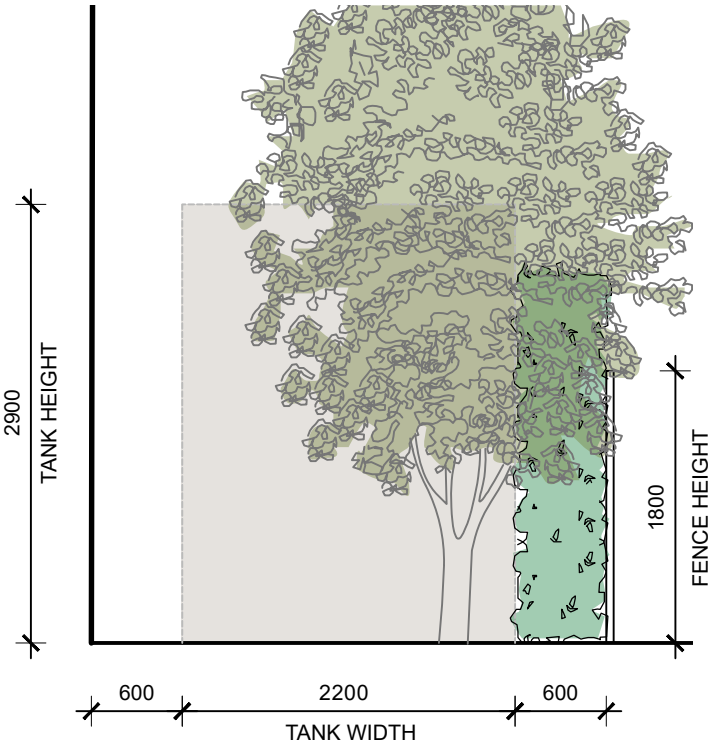


X-SECTION AA
1:50 @ A3

DETAIL AREA B: SOUTHERN SETBACK

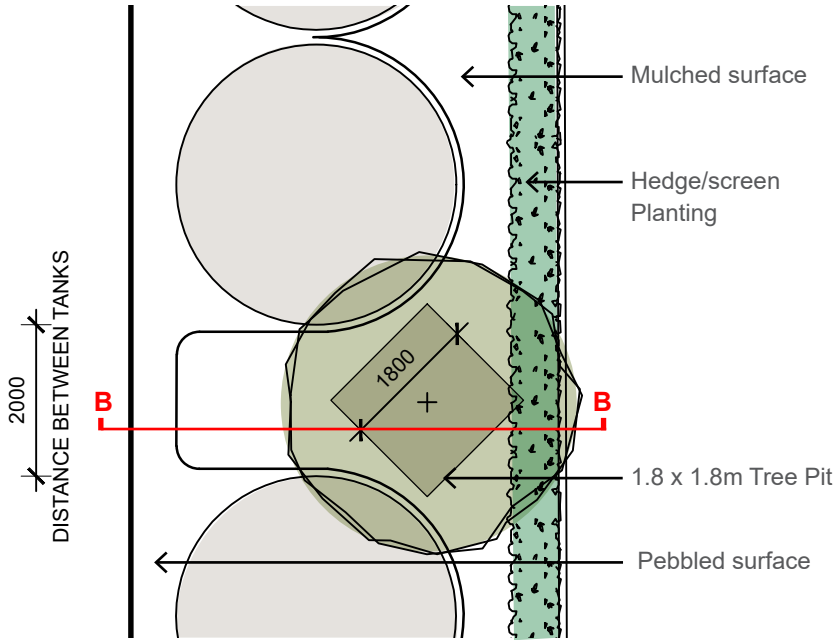

PLAN
1:100 @ A3

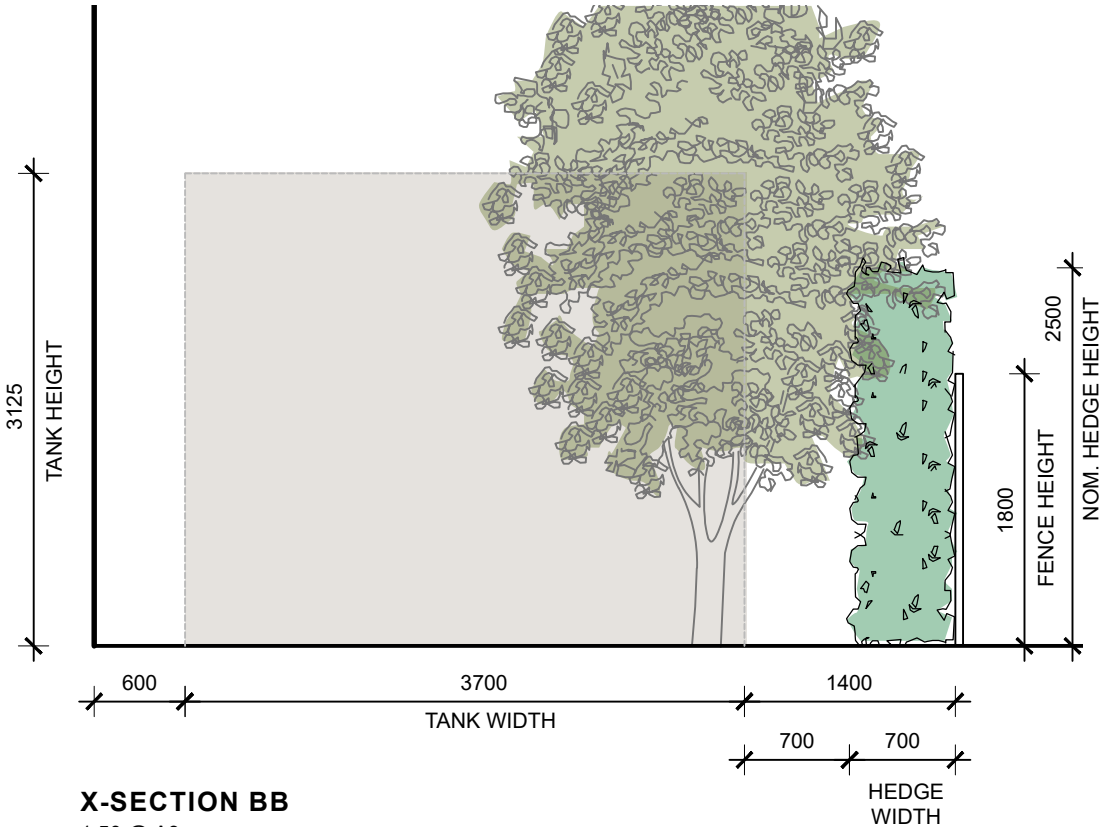

X-SECTION BB
1:50 @ A3