

0 5 10 15 20 25 m

KEY

Existing Features

- Existing Tree/ Vegetation
- Existing Playground
- Existing Path
- Existing Bench Seat
- Site Boundary



VIEW #1 - Open boundary from 5 Kenmure Drive. View shafts over fence from 10 Stonewall Place. Existing park bench looking over park.



VIEW #2 - Views of the park and wider city from the seat at southeast end of the park are framed by the large Oak tree and existing embankment planting.



VIEW #3 - Views over park from upper level of 6 Stonewall Place. Dense shrubs and concrete wall along northeast boundary limit views into reserve from lower level of these adjacent houses.



VIEW #4 - Significant English Oak next to play space and path from Kenmure Drive.



VIEW #5 - Park entrance from Major Aitken Drive heavily vegetated with native shrubs and groundcovers.

© Copyright Christchurch City Council © Aerial Photography Copyright Terralink International Ltd

Original size mm 0 10 50 100

Christchurch City Council

URBAN FOREST PLAN

KENMURE RESERVE

EXISTING VEGETATION PLAN

NORTH

SCALE 1:400@A3

Original Plan Size: A3

ISSUE. 13/10/26

UFP048 Project Ref.

L01 of 6 File Ref.



KEY

Existing Features

- Existing Features
- Existing Tree/ Vegetation
- Site Boundary

Potential Tree Planting Areas

- 5m - 10m Trees Height Zone
- 10m - 15m Trees Height Zone
- 15m - 20m Trees Height Zone
- 20+m Trees Height Zone

TREE SETBACKS & SPACINGS:

- No tree shall intrude through the recession plane at maturity.
- No tree shall be planted closer than 3.0m from a pathway.
- No tree shall be planted closer than 5.0m from a sports field and no tree canopy drip line shall extend above a sports field.
- Tree spacings shall be a minimum of 5.0m apart to allow for easy lawn mowing.
- Min. 2m offset for low voltage power.
- Min. 3m offset for 11kv power.
- Min. 5m offset for 33-66kv.
- Min. of 1m offset for all other services and hard paving not mentioned above.

Original size mm 0 10 30 50 100
© Copyright Christchurch City Council © Aerial Photography Copyright Terralink International Ltd

Christchurch City Council

URBAN FOREST PLAN

KENMURE RESERVE

TREE PLANTING ZONES

NORTH

SCALE 1:400@A3

Original Plan Size: A3

ISSUE. 13/10/26

UFP048 Project Ref.

L02 of 6 File Ref.



KEY

Existing Features

- Existing Tree/ Vegetation
- Existing Playground
- Existing Path
- Existing Bench Seat
- Site Boundary

Potential Tree Planting Areas

- 5m - 10m Trees Height Zone
- 10m - 15m Trees Height Zone
- 15m - 20m Trees Height Zone
- 20+m Trees Height Zone

PARK CANOPY COVER SUMMARY:

Existing number of trees		16
Existing canopy cover	approx.	28%
Proposed number of new trees		6
Proposed net canopy cover (existing vegetation and proposed)	approx.	41%

PLANT SCHEDULE:

ID	QUANTITY	TREE CATEGORY	TREE HEIGHT
Small	6	Small Tree	5-10m

TREE PLANTING GUIDELINE:

- **Tree planting to Special Character Parks will continue the established theme.**
- **Trees will be positioned appropriately to allow for debris management.**
- **Tree species shall be well suited to the local conditions.**
- **Planting along waterways will be predominantly native species.**
- **CCC will aim for 40-60% of new tree plantings as natives.**

Original size mm 100 50 30 0 10
© Copyright Christchurch City Council © Aerial Photography Copyright Terralink International Ltd

Christchurch City Council

URBAN FOREST PLAN

KENMURE RESERVE

INDICATIVE TREE PLANTING PLAN

NORTH SCALE 1:400@A3

Original Plan Size: A3


ISSUE. 13/10/26

UFP048 Project Ref.

L03 of 6 File Ref.

Original size mm
100
50
30
10
0

INDICATIVE CROSS SECTIONS THROUGH BOUNDARIES

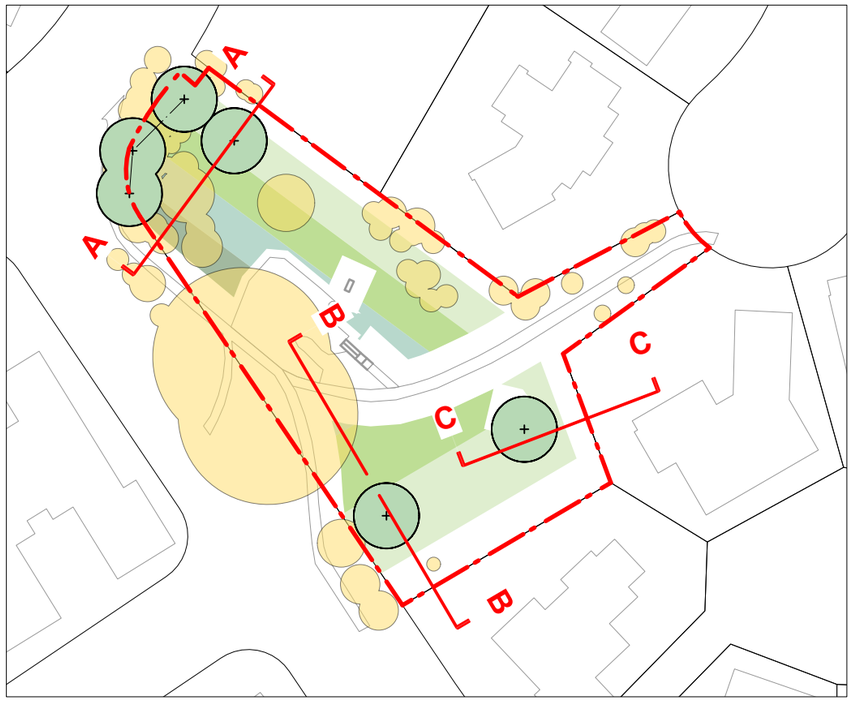

LOCATION PLAN: 1:750

0 5 10 15 20 25 m


KEY

Potential Tree Planting Areas


- 5m - 10m Trees Height Zone
- 10m - 15m Trees Height Zone
- 15m - 20m Trees Height Zone
- 20+m Trees Height Zone

Existing Features


- Site Boundary
- Existing Tree/ Vegetation
- Existing Features

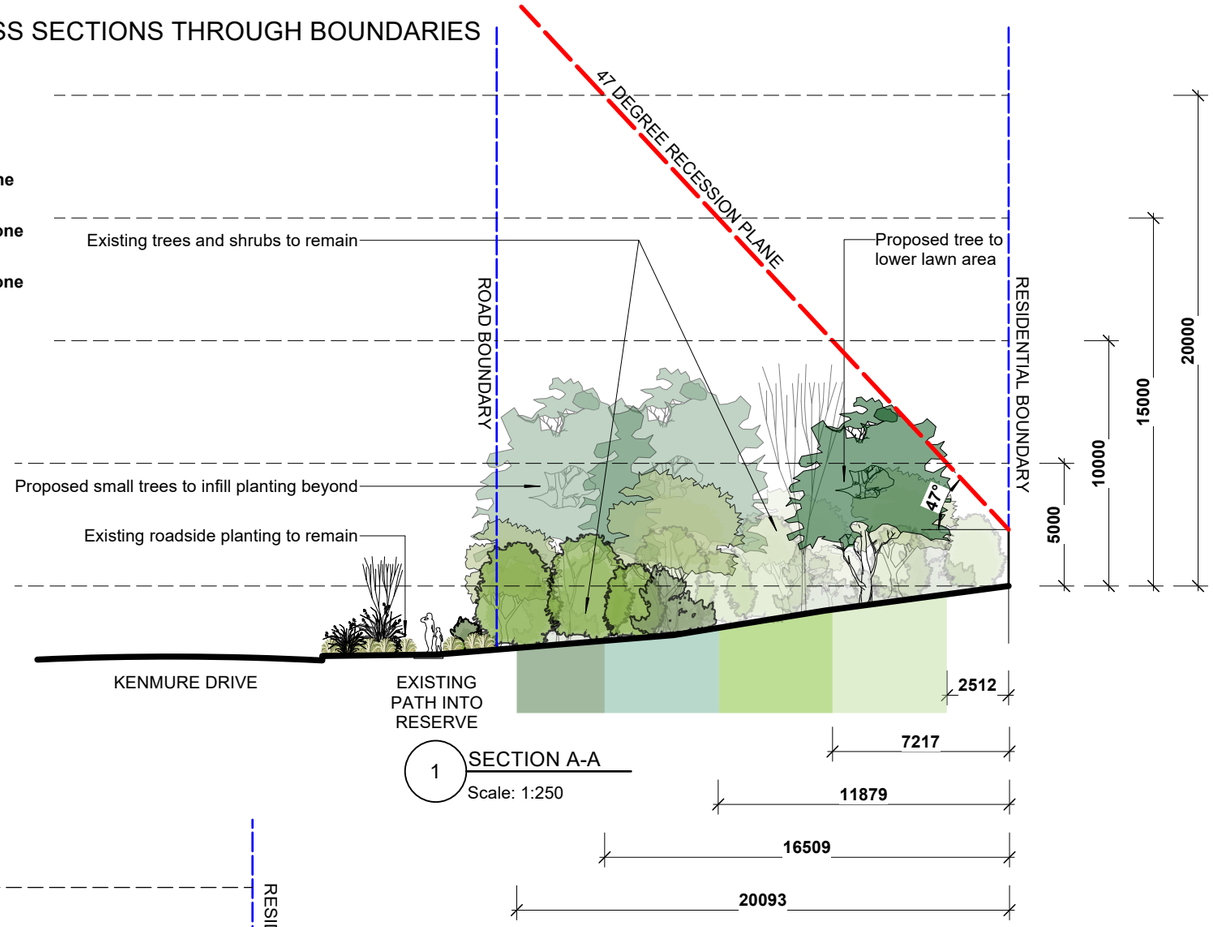

1 SECTION A-A
Scale: 1:250

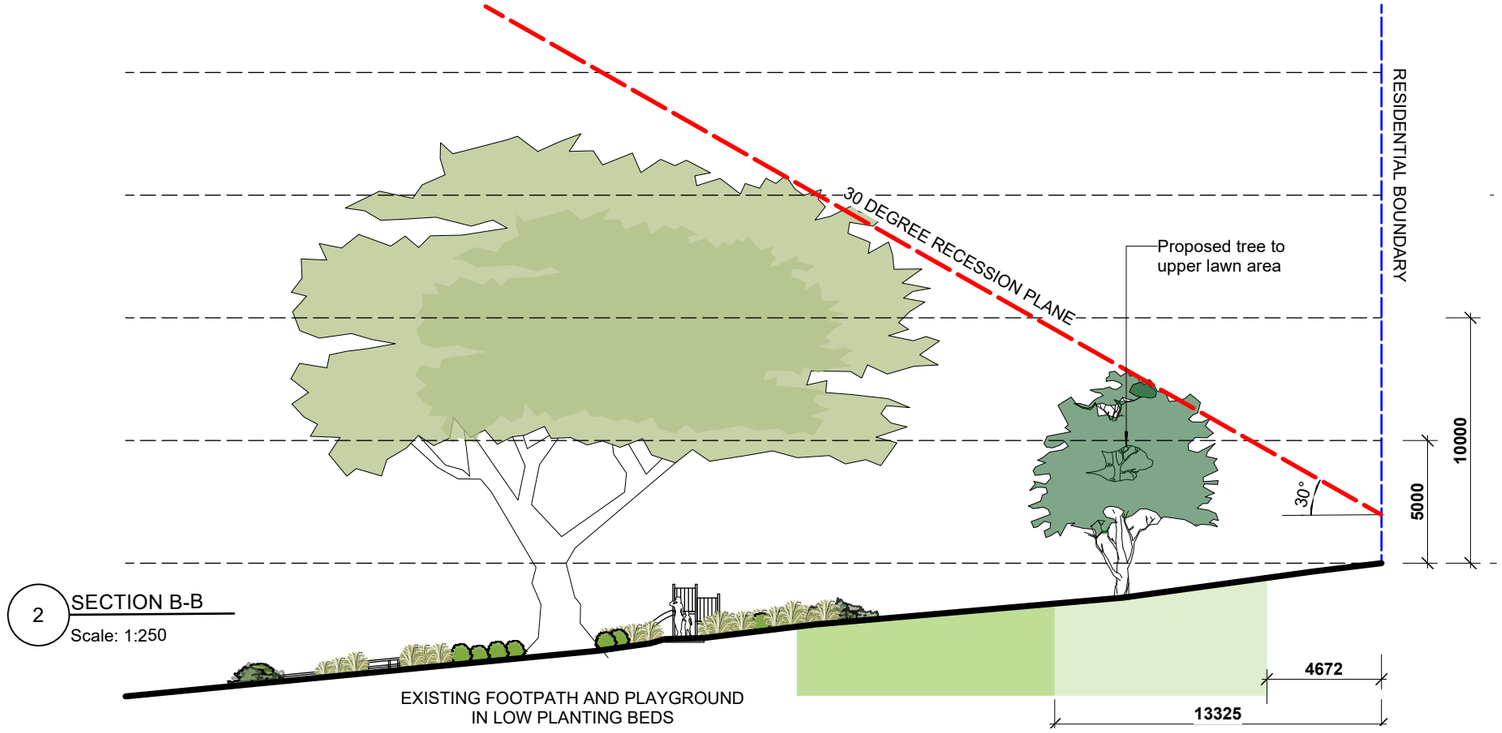

2 SECTION B-B
Scale: 1:250

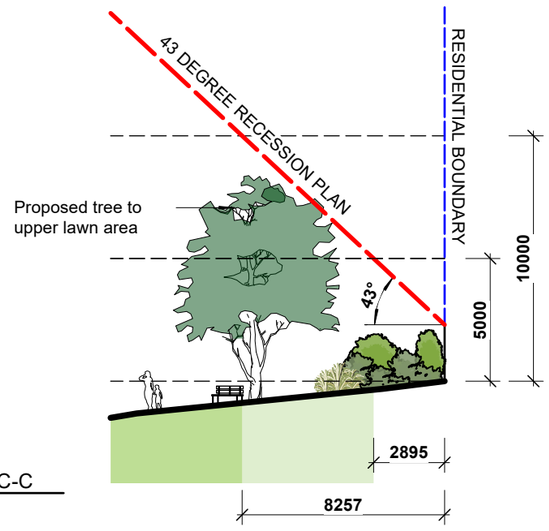

3 SECTION C-C
Scale: 1:250

0 5 10 15 20 25 m

© Copyright Christchurch City Council © Aerial Photography Copyright Terralink International Ltd

Christchurch City Council

URBAN FOREST PLAN

KENMURE RESERVE

LOT BOUNDARY CROSS SECTIONS

NORTH

SCALE AS SHOWN

Original Plan Size: A3

ISSUE. 13/10/26

UFP048 Project Ref.

L04 of 6 File Ref.



0 5 10 15 20 25 m

KEY

Site Boundary

Original size mm
100
50
30
0
10

© Copyright Christchurch City Council © Aerial Photography Copyright Terralink International Ltd

Christchurch City Council

URBAN FOREST PLAN

KENMURE RESERVE

EXISTING PLAN

NORTH

SCALE 1:400@A3

Original Plan Size: A3

ISSUE. 13/10/26

UFP048 Project Ref.

L05 of 6 File Ref.



0 5 10 15 20 25 m

KEY

Site Boundary

Original size mm
100
50
30
0
10

© Copyright Christchurch City Council © Aerial Photography Copyright Terralink International Ltd

Christchurch City Council

URBAN FOREST PLAN

KENMURE RESERVE

PROPOSED CONCEPT PLAN

NORTH

SCALE 1:400@A3

Original Plan Size: A3

ISSUE. 13/10/26

UFP048 Project Ref.

L06 of 6 File Ref.