
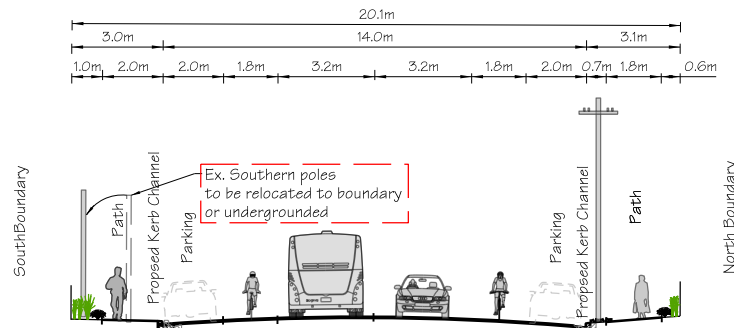
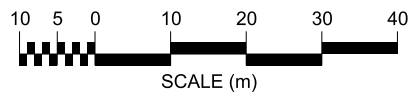
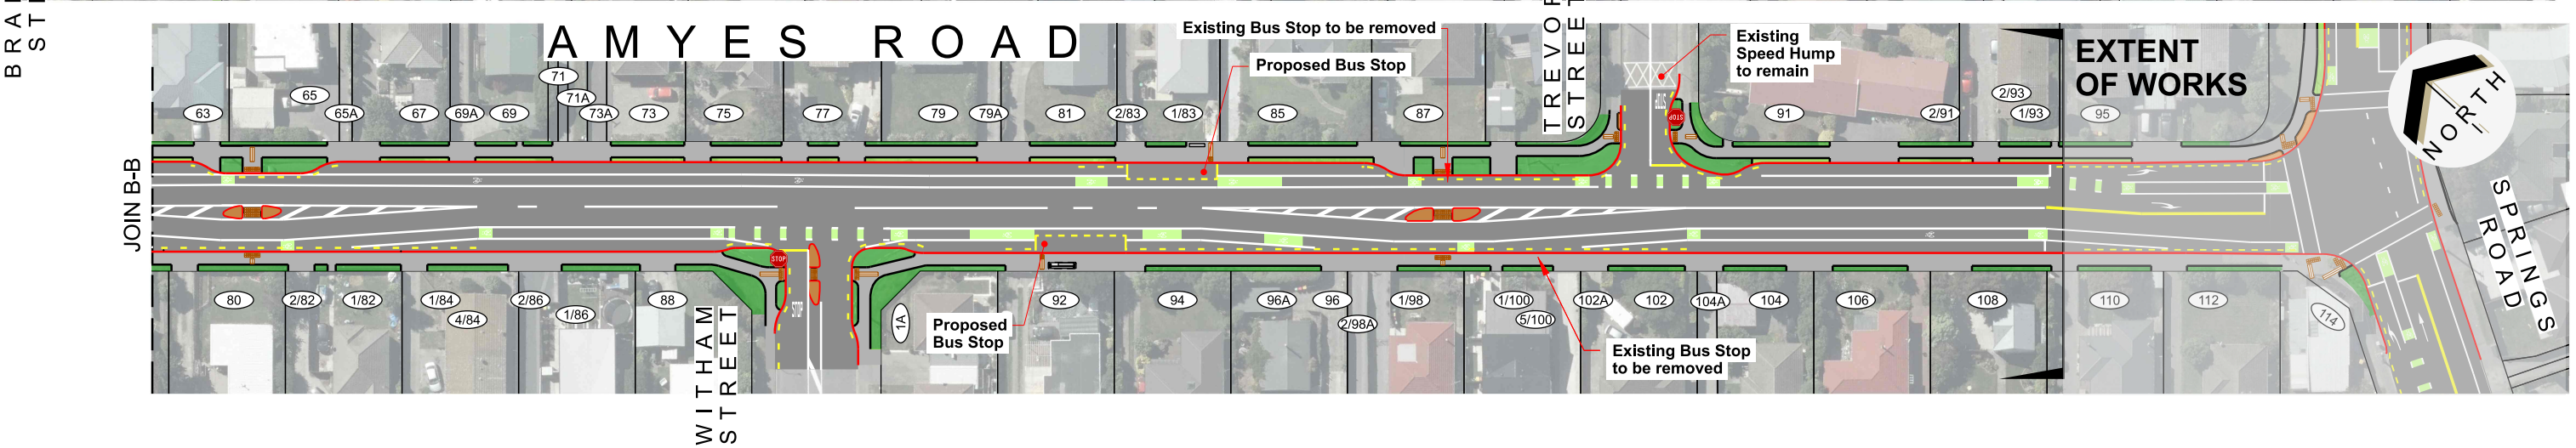
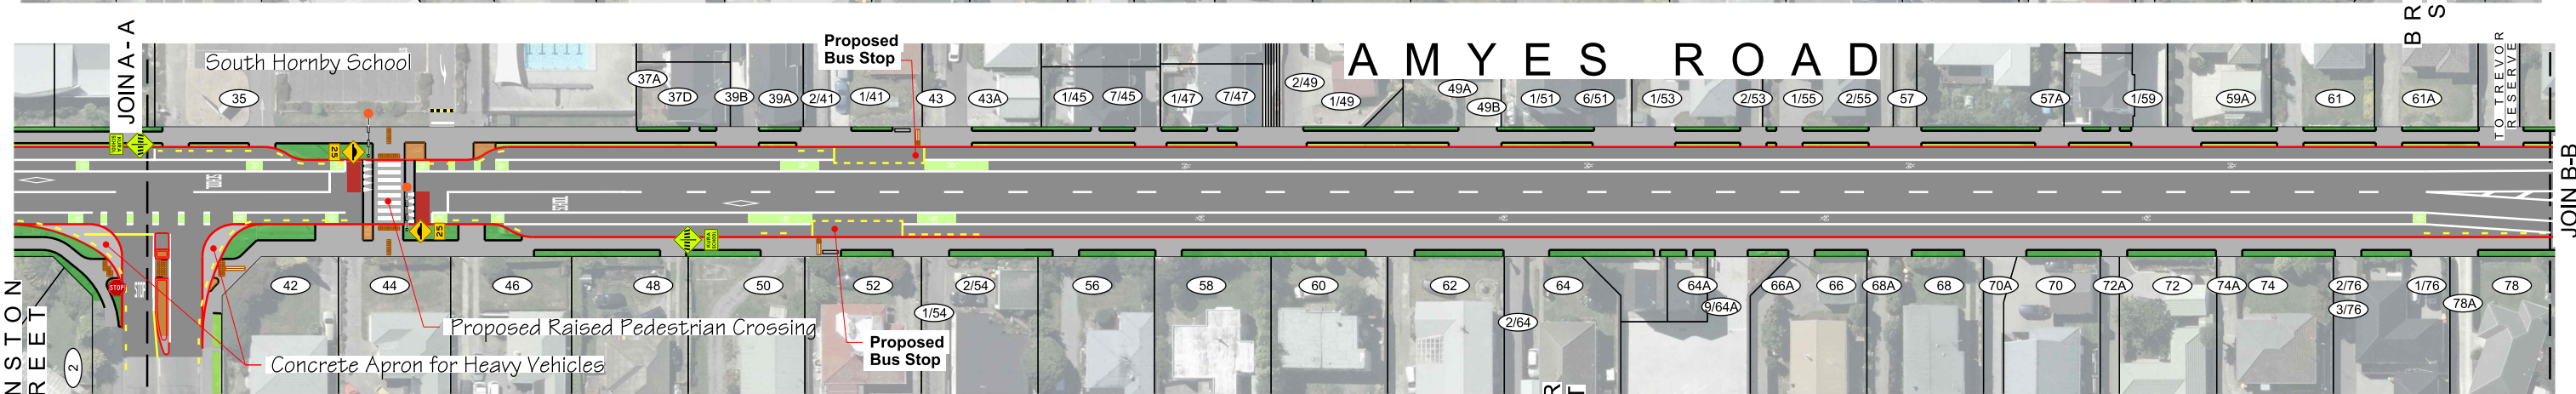


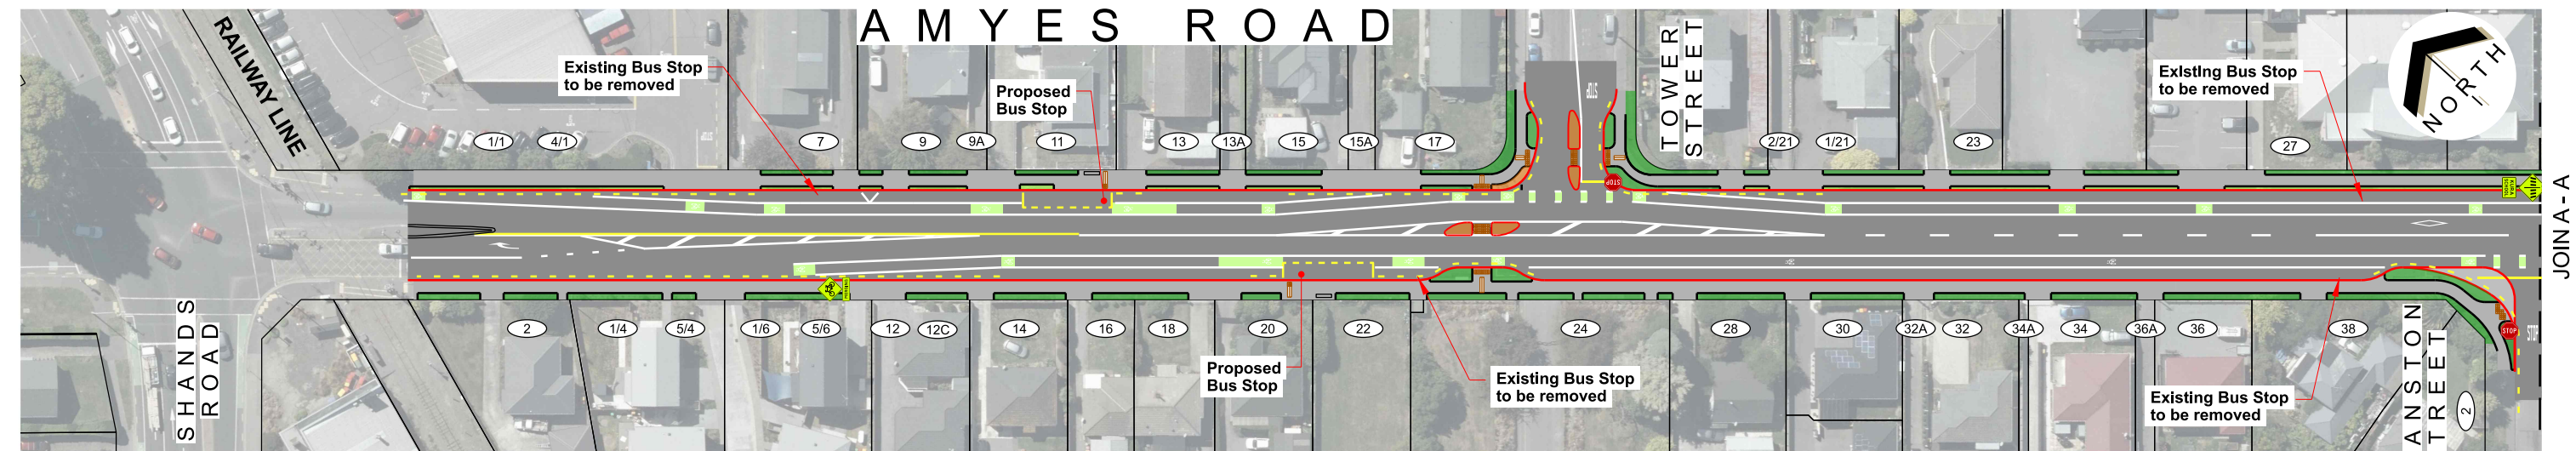

Typical Cross Section

KEY	
	Proposed Kerb
	No Stopping Restriction
	Proposed Cycle lane
	Tactile Pavers
	Proposed Bus Shelter
	Proposed Bus Seat
	Grass
	Landscape Planting
	Patterned Surface