



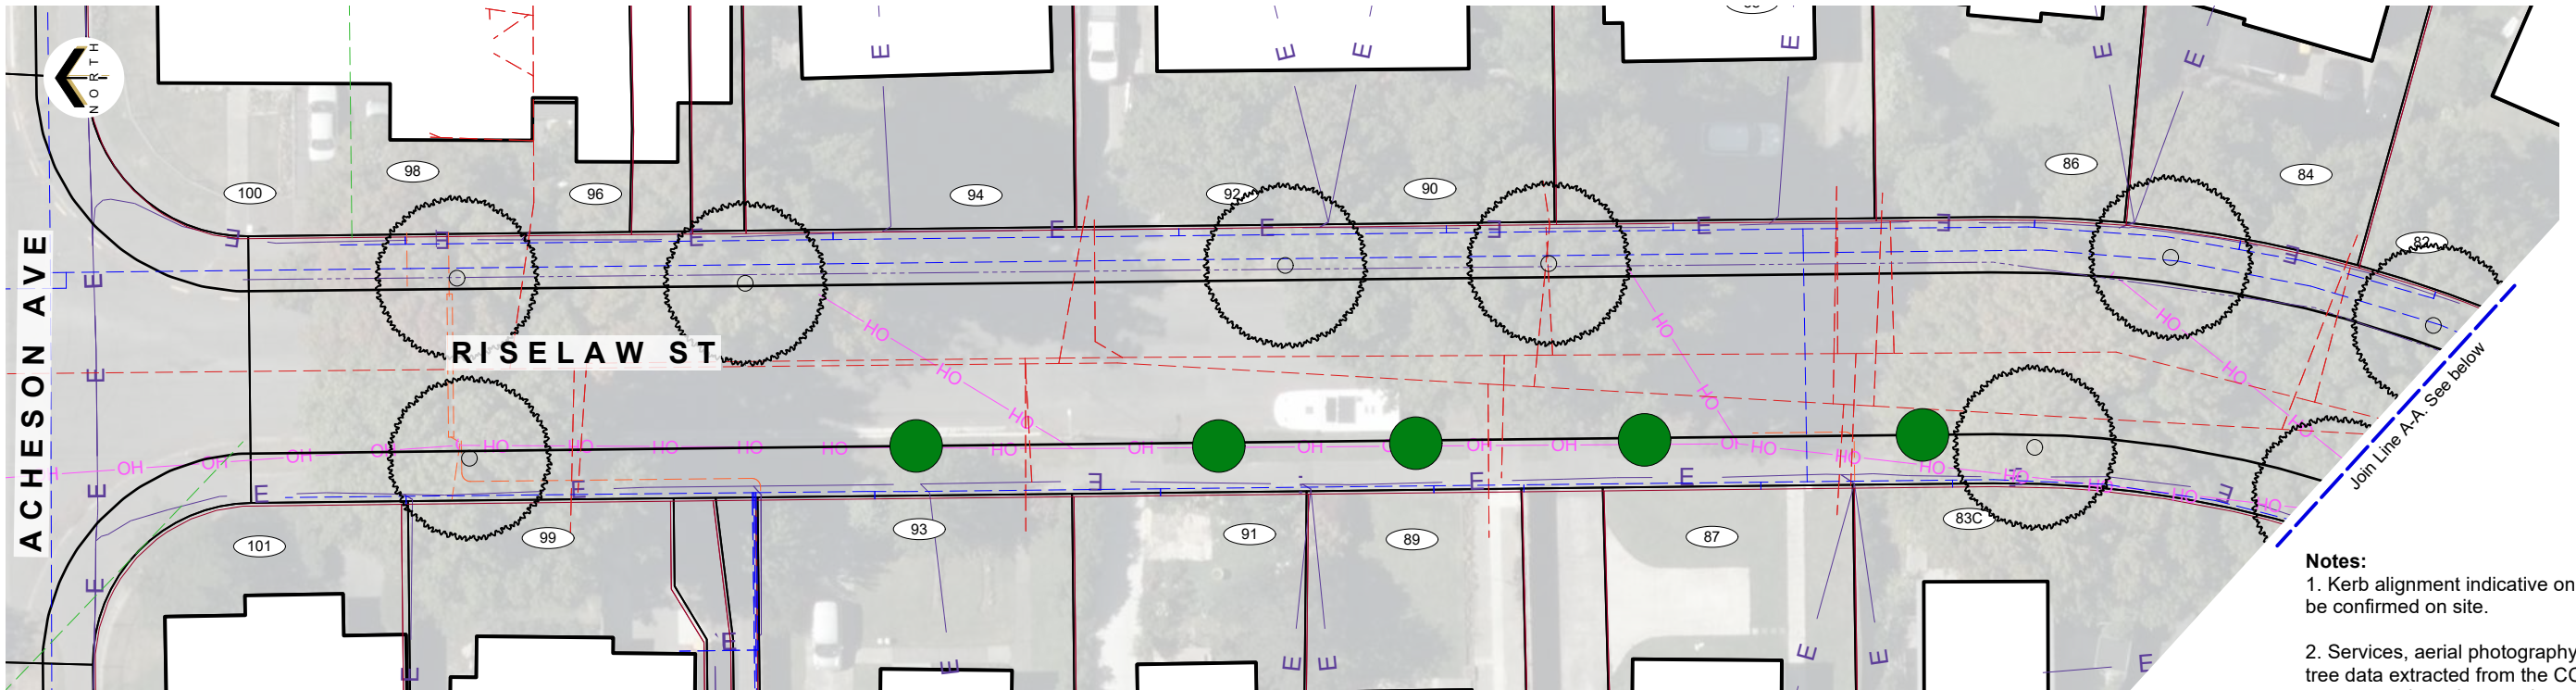

- Notes:**
1. Kerb alignment indicative only. To be confirmed on site.
 2. Services, aerial photography and tree data extracted from the CCC Esri sources and previous works conducted on Riselaw St. The contractor is to confirm the location of all services with the appropriate authorities prior to the commencement of work.

SERVICES LEGEND

SEWER	---
WATER	---
STORMWATER	---
ORION (Cables)	---
TELECOMMUNICATIONS:	
CHORUS (Cables)	---
ENABLE	—E—E—
OVERHEAD LINES	—OH—OH—

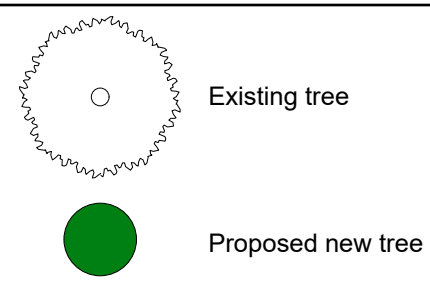

Species to be planted:
Acheson Ave to Jebson St:
Acer buergerianum (Trident maple) (9)

Jebson St to Emmett St:
Sophora tetraptera (Large-leaved Kōwhai) (16)



TREE PLANTING PLAN
1:400 @A3
1:200 @A1

© Copyright Christchurch City Council / Aerial Photography Creative Commons Attribution 3.0 New Zealand License

Original size mm

100


50

30


10

0

Join Line B-B. See page 1

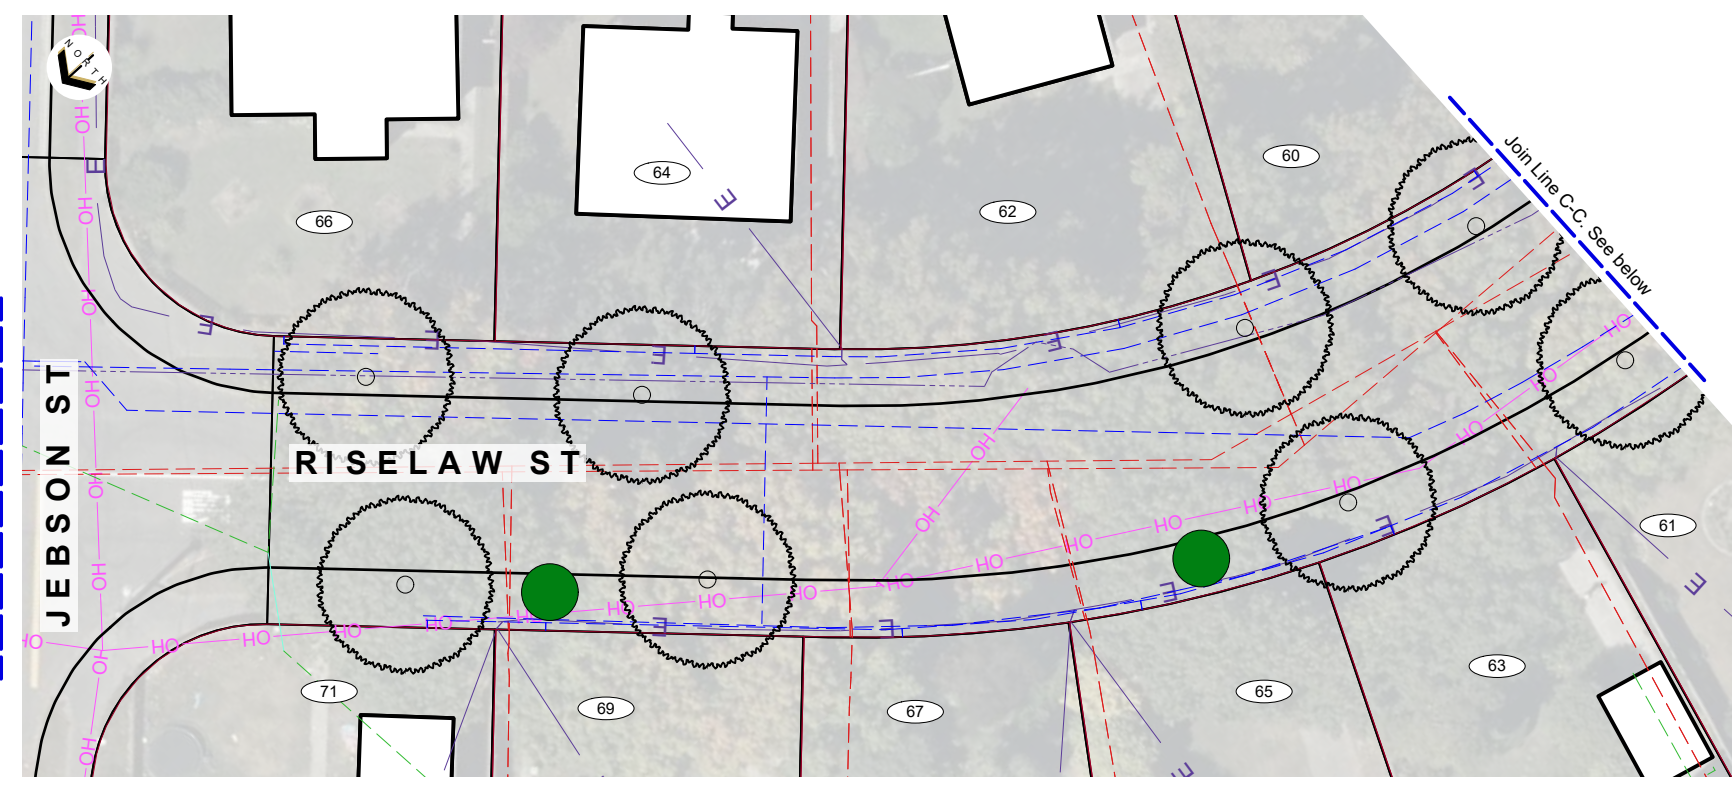


Notes:
1. Kerb alignment indicative only. To be confirmed on site.
2. Services, aerial photography and tree data extracted from the CCC Esri sources and previous works conducted on the street. The contractor is to confirm the location of all services with the appropriate authorities prior to the commencement of work.

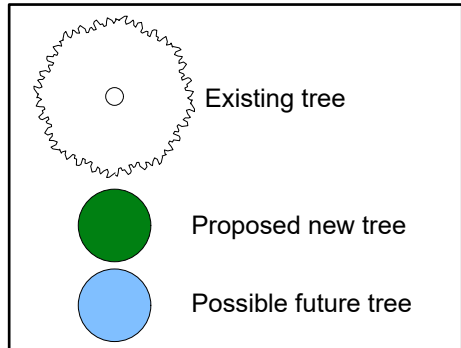

Species to be planted:
Acheson Ave to Jebson St:
Acer buergerianum (Trident maple) (9)
Jebson St to Emmett St:
Sophora tetraptera (Large-leaved Kōwhai) (16)

SERVICES LEGEND	
SEWER	---
WATER	---
STORMWATER	---
ORION (Cables)	---
TELECOMMUNICATIONS:	
CHORUS (Cables)	---
ENABLE	—E—E—
OVERHEAD LINES	—OH—OH—

Join Line C-C. See above

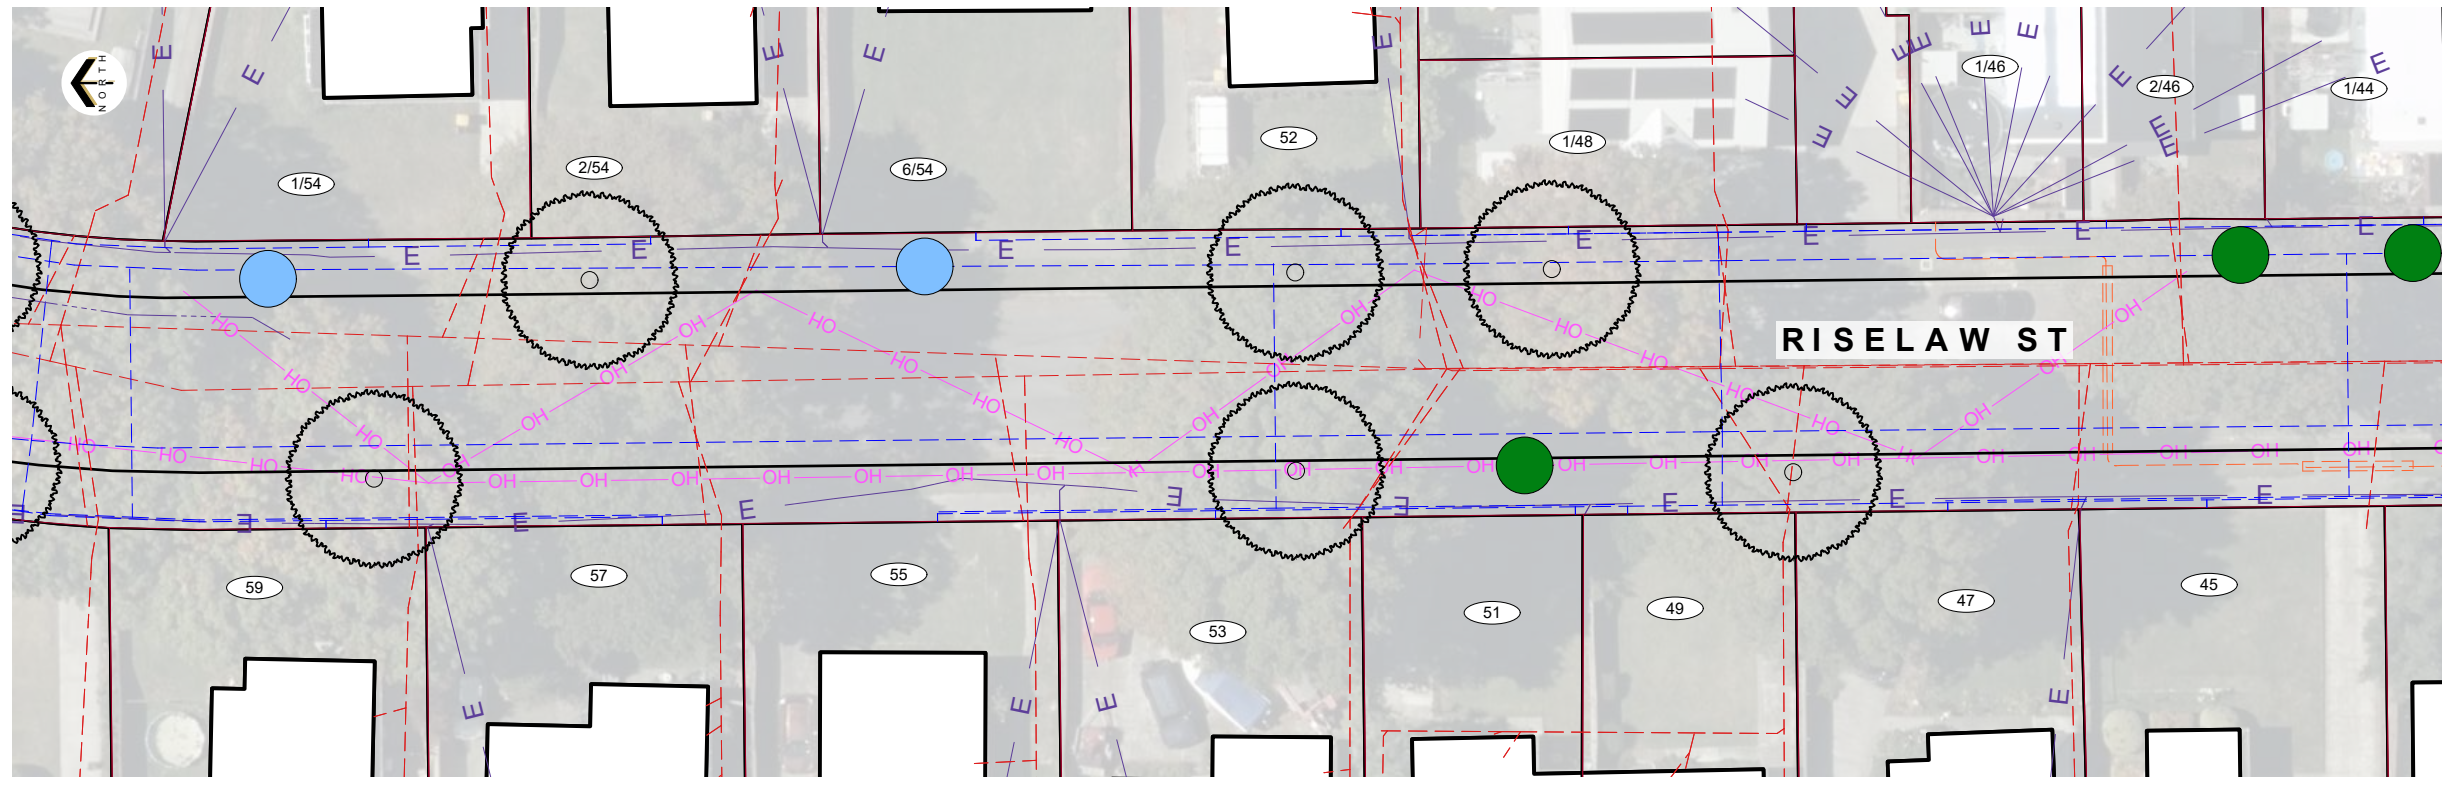

Join Line D-D. See page 3

TREE PLANTING PLAN
1:400 @A3
1:200 @A1

© Copyright Christchurch City Council / Aerial Photography Creative Commons Attribution 3.0 New Zealand License

100 Original size mm

50


30

10


0

Join Line D-D. See page 2

Join Line E-E. See below

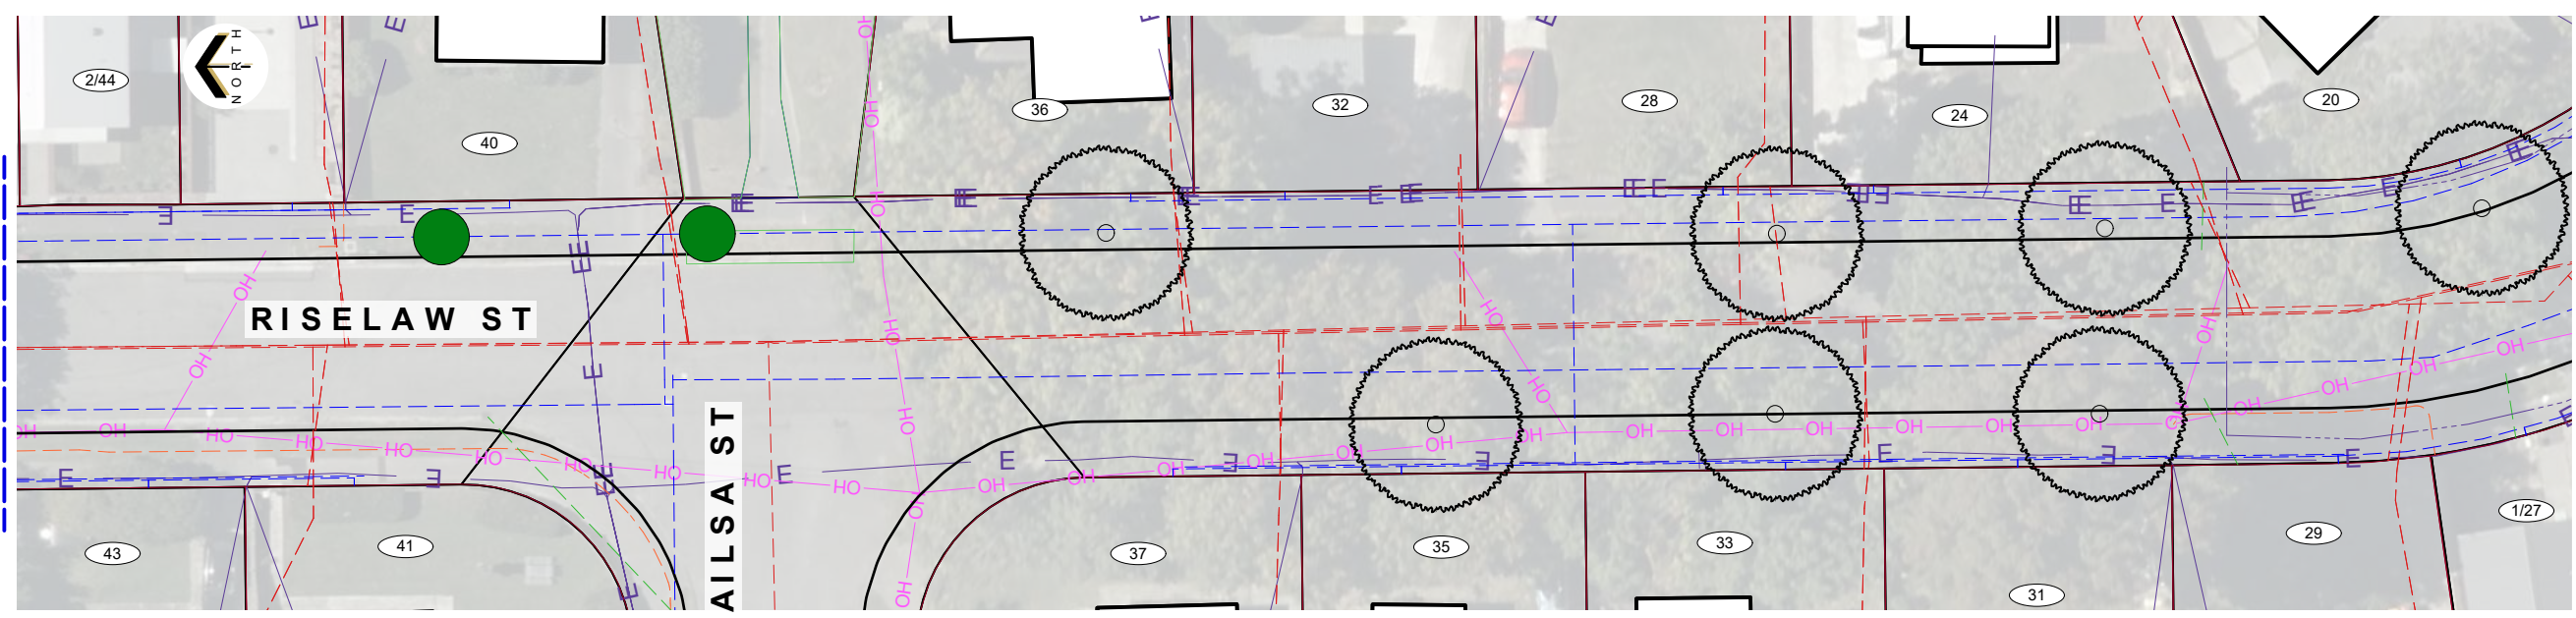


Join Line E-E. See above

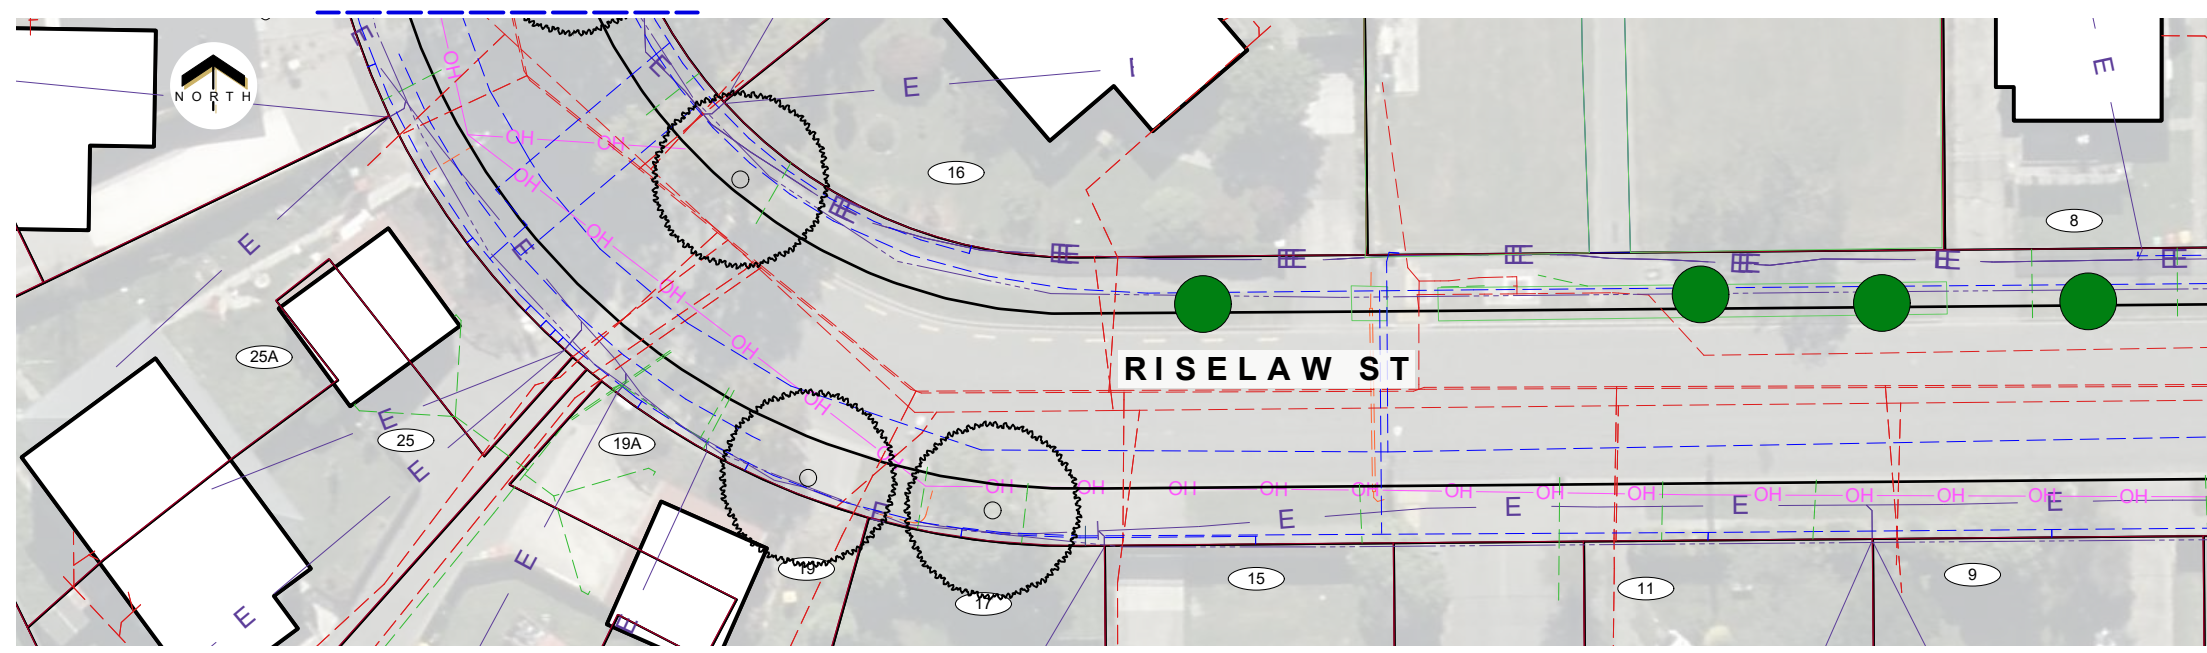

Join Line F-F. See below

Join Line F-F. See above

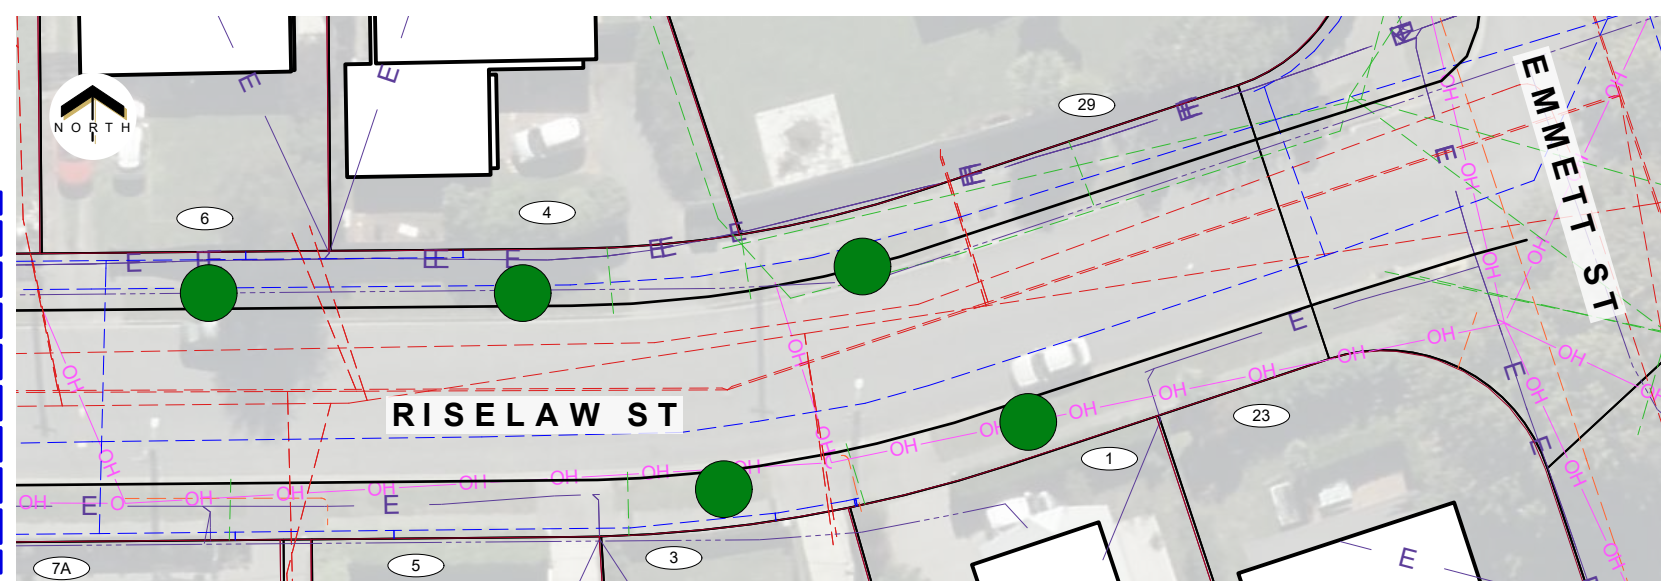


TREE PLANTING PLAN
1:400 @A3
1:200 @A1

SERVICES LEGEND	
SEWER	---
WATER	---
STORMWATER	---
ORION (Cables)	---
TELECOMMUNICATIONS:	
CHORUS (Cables)	---
ENABLE	---
OVERHEAD LINES	---

Notes:

1. Kerb alignment indicative only. To be confirmed on site.

2. Services, aerial photography and tree data extracted from the CCC Esri sources and previous works conducted on the street. The contractor is to confirm the location of all services with the appropriate authorities prior to the commencement of work.

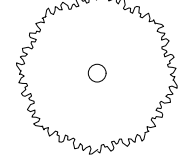	Existing tree
	Proposed new tree

Species to be planted:

Acheson Ave to Jebson St:
Acer buergerianum (Trident maple) (9)

Jebson St to Emmett St:
Sophora tetraptera (Large-leaved Kōwhai) (16)