
Original size mm
100
50
30
10
0

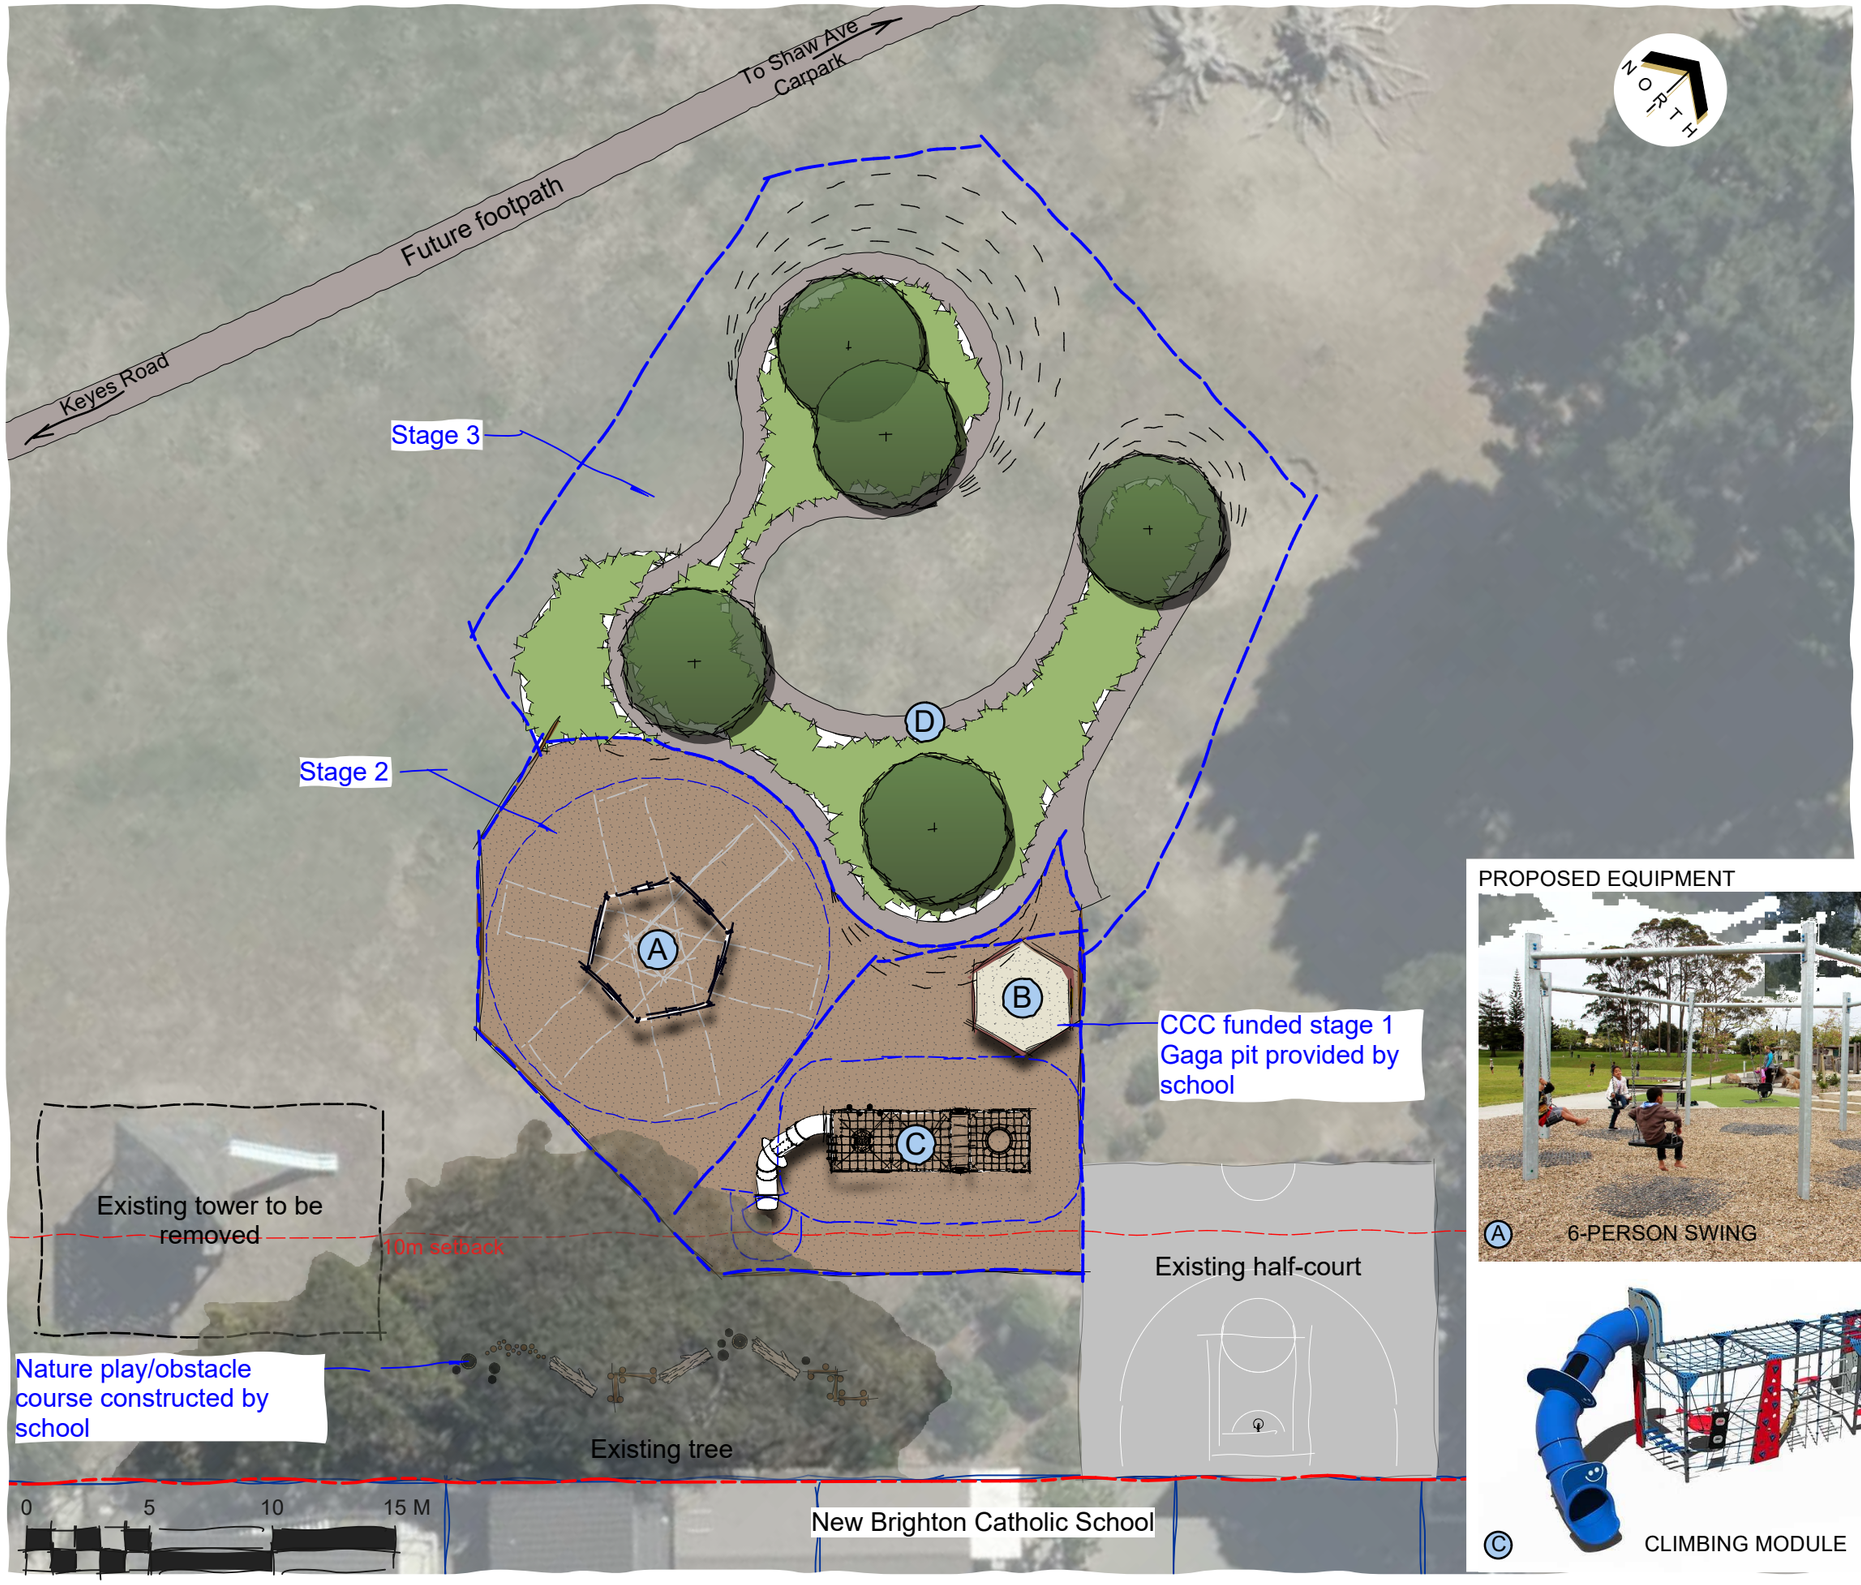

LEGEND

- Proposed softfall area at ground level
- Proposed low shrub planting
- Playground equipment fall zone
- Grass mound
- Proposed tree

PROPOSED EQUIPMENT

A 6-PERSON SWING


B TIMBER GAGA PIT

C CLIMBING MODULE


D PUMPTRACK

© Copyright Christchurch City Council / Aerial Photography Creative Commons Attribution 3.0 New Zealand License

Christchurch City Council

RAWHITI DOMAIN PLAYSPACE

RAWHITI DOMAIN, NEW BRIGHTON

LANDSCAPE CONCEPT PLAN

Original Plan Size: A3

Drawn:	LD	Date	09/04/26
Designed:	LD	Drawing:	LP04231
Approved:	AS	Project:	CP503813