

Align

Wycola Park

Community Park Tree Planting Study

[For Information]

15/03/2024

DWG NO.

CCC001J-DRG-LA-100
CCC001J-DRG-LA-101
CCC001J-DRG-LA-102
CCC001J-DRG-LA-103
CCC001J-DRG-LA-104
CCC001J-DRG-LA-105
CCC001J-DRG-LA-106
CCC001J-DRG-LA-107
CCC001J-DRG-LA-108
CCC001J-DRG-LA-109
CCC001J-DRG-LA-110
CCC001J-DRG-LA-111
CCC001J-DRG-LA-112
CCC001J-DRG-LA-113
CCC001J-DRG-LA-114
CCC001J-DRG-LA-115
CCC001J-DRG-LA-116
CCC001J-DRG-LA-117
CCC001J-DRG-LA-118
CCC001J-DRG-LA-119
CCC001J-DRG-LA-120

DESCRIPTION

EXISTING PLANTING
HELLO HORNBY EVENT PLAN
TREE PLANTING ZONES
LOT BOUNDARY CROSS SECTIONS
LOT BOUNDARY / SPORTS FIELD CROSS SECTIONS
SHADE STUDY - SUMMER SOLSTICE - 8 AM
SHADE STUDY - SUMMER SOLSTICE - 10 AM
SHADE STUDY - SUMMER SOLSTICE - 12 NOON
SHADE STUDY - SUMMER SOLSTICE - 2 PM
SHADE STUDY - SUMMER SOLSTICE - 4 PM
SHADE STUDY - SUMMER SOLSTICE - 6 PM
SHADE STUDY - WINTER SOLSTICE - 8 AM
SHADE STUDY - WINTER SOLSTICE - 10 AM
SHADE STUDY - WINTER SOLSTICE - 12 NOON
SHADE STUDY - WINTER SOLSTICE - 2 PM
SHADE STUDY - WINTER SOLSTICE - 4 PM
SHADE STUDY - WINTER SOLSTICE - 6 PM
INDICATIVE TREE PLANTING PLAN
EXISTING PLAN
PROPOSED CONCEPT PLAN
TREE PLANTING GUIDELINES



1:7500 @ A3





GENERAL NOTES:

1. REFER TO TREE PLANTING GUIDELINES ON SHEET CCC001J-DRG-LA-120

--- PARK BOUNDARY

KEY:

- EXISTING CANOPY COVERAGE
- EXISTING GARDEN BED
- FOOTPATH
- PLAYGROUND
- SPORTS FIELD / COURTS
- SITE BUILDINGS / STRUCTURES
- LOT BOUNDARIES
- EXISTING BOLLARD AND CHAIN FENCE
- 1 TRANSFORMER BOX
- 2 PARK FURNITURE
- 3 SHOT PUT

REVISIONS

REV	DATE	DESCRIPTION
A	12/02/2024	ISSUE FOR INFORMATION
B	15/03/2024	ISSUE FOR INFORMATION



Align

landscape architecture and urban design division
8/248 St Asaph St, Christchurch
PO Box 1302, Christchurch 8140

T - 03 982 5040
W - www.align.net.nz

PROJECT

Wycola Park
Wycola Park, Hei Hei, Christchurch 8042

DRAWING

EXISTING PLANTING

SCALE 1:1500 @ A3
DATE 15/03/2024

DRAWN MT
CHECKED JG

STAGE FOR INFORMATION
JOB NO. CCC001J

DRAWING NO.
CCC001J-DRG-LA-100

REVISION NO. B



GENERAL NOTES:

1. REFER TO TREE PLANTING GUIDELINES ON SHEET CCC001J-DRG-LA-120

--- PARK BOUNDARY

KEY:

- EXISTING CANOPY COVERAGE
- EXISTING GARDEN BED
- FOOTPATH
- PLAYGROUND
- SPORTS FIELD / COURTS
- SITE BUILDINGS / STRUCTURES
- LOT BOUNDARIES
- EXISTING BOLLARD AND CHAIN FENCE
- EVENT ACTIVITY AREAS
- EVENT STALLS

REVISIONS

REV	DATE	DESCRIPTION
A	12/02/2024	ISSUE FOR INFORMATION
B	15/03/2024	ISSUE FOR INFORMATION



Align

landscape architecture and urban design division
8/248 St Asaph St, Christchurch 8140 T - 03 982 5040
PO Box 1302, Christchurch 8140 W - www.align.net.nz

PROJECT

Wycola Park
Wycola Park, Hei Hei, Christchurch 8042

DRAWING

HELLO HORNBY EVENT PLAN

SCALE 1:1500 @ A3

DATE 15/03/2024

DRAWN MT

CHECKED JG

STAGE FOR INFORMATION

JOB NO. CCC001J

DRAWING NO.
CCC001J-DRG-LA-101

REVISION NO. B



GENERAL NOTES:

1. REFER TO TREE PLANTING GUIDELINES ON SHEET CCC001J-DRG-LA-120

--- PARK BOUNDARY

KEY:

- EXISTING CANOPY COVERAGE
- EXISTING GARDEN BED
- FOOTPATH
- PLAYGROUND
- SPORTS FIELD / COURTS
- SITE BUILDINGS / STRUCTURES
- LOT BOUNDARIES
- EXISTING BOLLARD AND CHAIN FENCE

POTENTIAL TREE PLANTING AREAS:

- SMALL: 5 - 10M TREE HEIGHT ZONE
- MEDIUM: 10 - 15M TREE HEIGHT ZONE
- LARGE: 15 - 20M TREE HEIGHT ZONE
- VERY LARGE: 20M+ TREE HEIGHT ZONE
- OFFSET FROM SERVICES
- OFFSET FROM FOOTPATH
- PROPOSED SKATEPARK
- POTENTIAL COMMUNITY GARDEN
- PROPOSED 'MEN'S SHED' LOCATION

REVISIONS

REV	DATE	DESCRIPTION
A	12/02/2024	ISSUE FOR INFORMATION
B	15/03/2024	ISSUE FOR INFORMATION



Align

landscape architecture and urban design division
8/248 St Asaph St, Christchurch
PO Box 1302, Christchurch 8140

T - 03 982 5040
W - www.align.net.nz

PROJECT

Wycola Park
Wycola Park, Hei Hei, Christchurch 8042

DRAWING

TREE PLANTING ZONES

SCALE	1:1500 @ A3
DATE	15/03/2024

DRAWN	MT
CHECKED	JG


STAGE	FOR INFORMATION
JOB NO.	CCC001J

DRAWING NO.
CCC001J-DRG-LA-102


REVISION NO. B




1 KEY PLAN
Scale: 1:3500 @ A3

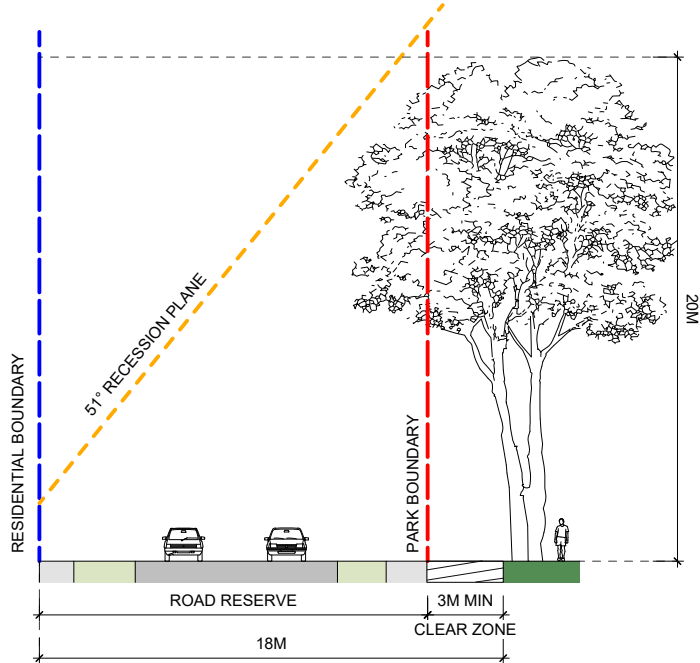

2 SECTION A-A
Scale: 1:300 @ A3

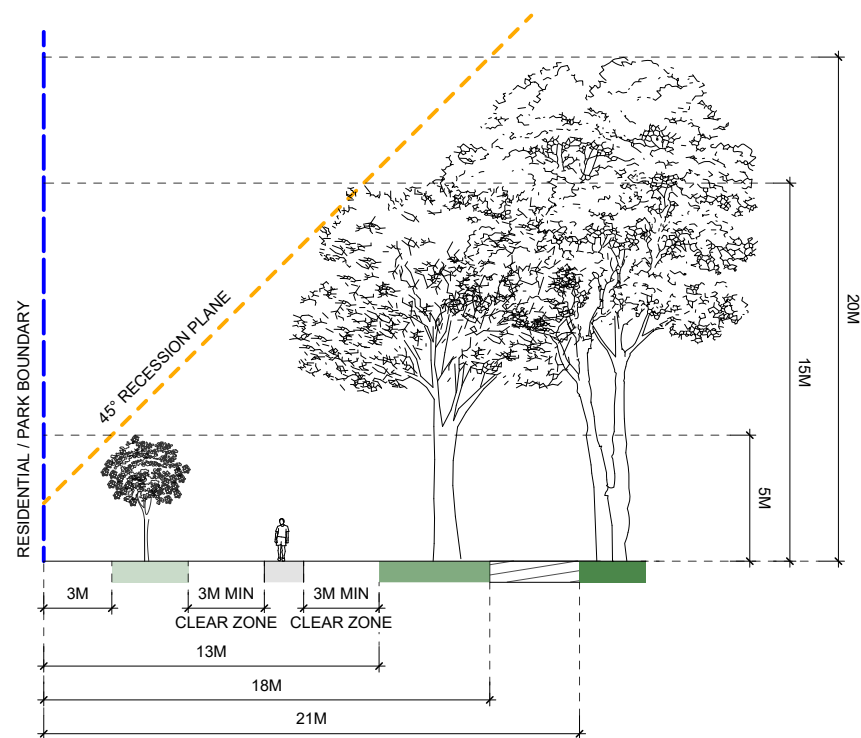

3 SECTION B-B
Scale: 1:300 @ A3

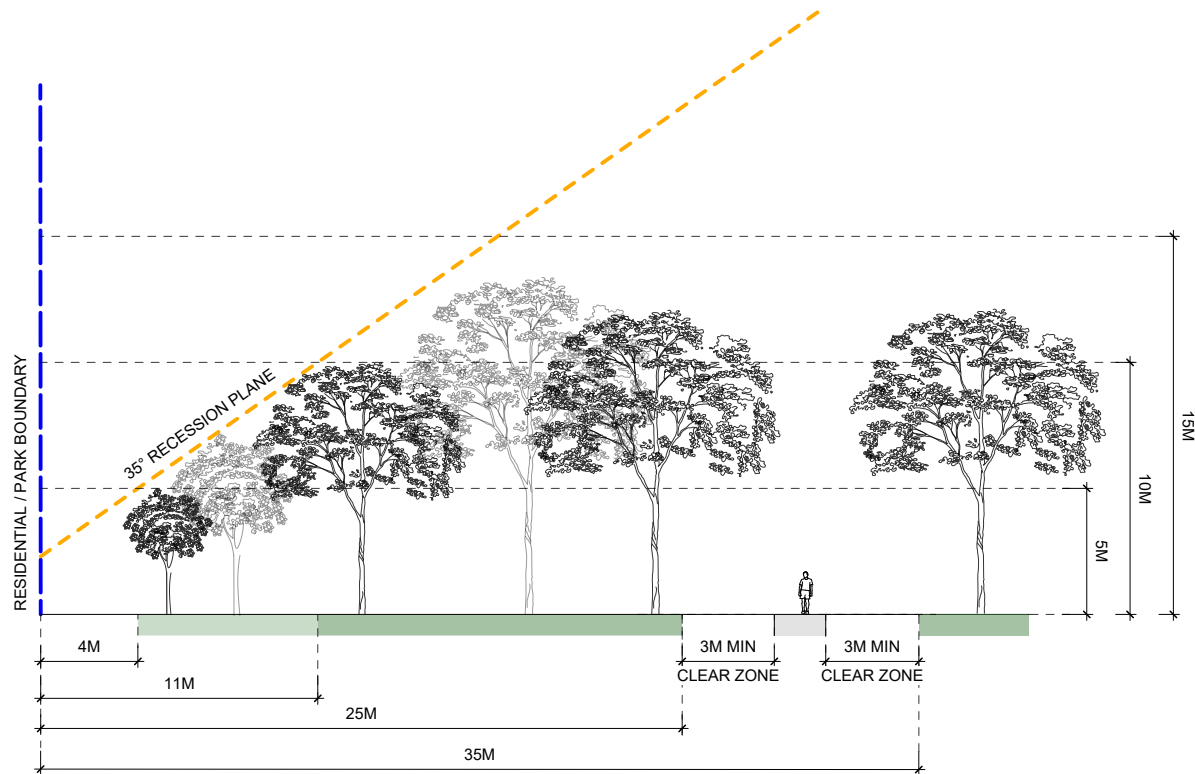

4 SECTION C-C
Scale: 1:300 @ A3



5 SECTION D-D
Scale: 1:300 @ A3

GENERAL NOTES:

- REFER TO TREE PLANTING GUIDELINES ON SHEET CCC001J-DRG-LA-120


--- PARK BOUNDARY

KEY:

- SMALL: 5 - 10M TREE HEIGHT ZONE
- MEDIUM: 10 - 15M TREE HEIGHT ZONE
- LARGE: 15 - 20M TREE HEIGHT ZONE
- VERY LARGE: 20M+ TREE HEIGHT ZONE
- OFFSET FROM SERVICES

RECESSION PLANE :

- RESIDENTIAL SUBURBAN ZONE

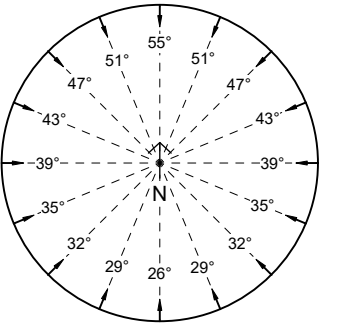

REVISIONS

REV	DATE	DESCRIPTION
A	12/02/2024	ISSUE FOR INFORMATION
B	15/03/2024	ISSUE FOR INFORMATION



Align

landscape architecture and urban design division
8/248 St Asaph St, Christchurch
PO Box 1302, Christchurch 8140

T - 03 982 5040
W - www.align.net.nz

PROJECT

Wycola Park
Wycola Park, Hei Hei, Christchurch 8042

DRAWING

LOT BOUNDARY CROSS SECTIONS

SCALE AS SHOWN

DATE 15/03/2024

DRAWN MT

CHECKED JG

STAGE FOR INFORMATION


JOB NO. CCC001J

DRAWING NO. CCC001J-DRG-LA-103

REVISION NO. B



1 KEY PLAN
Scale: 1:3500 @ A3

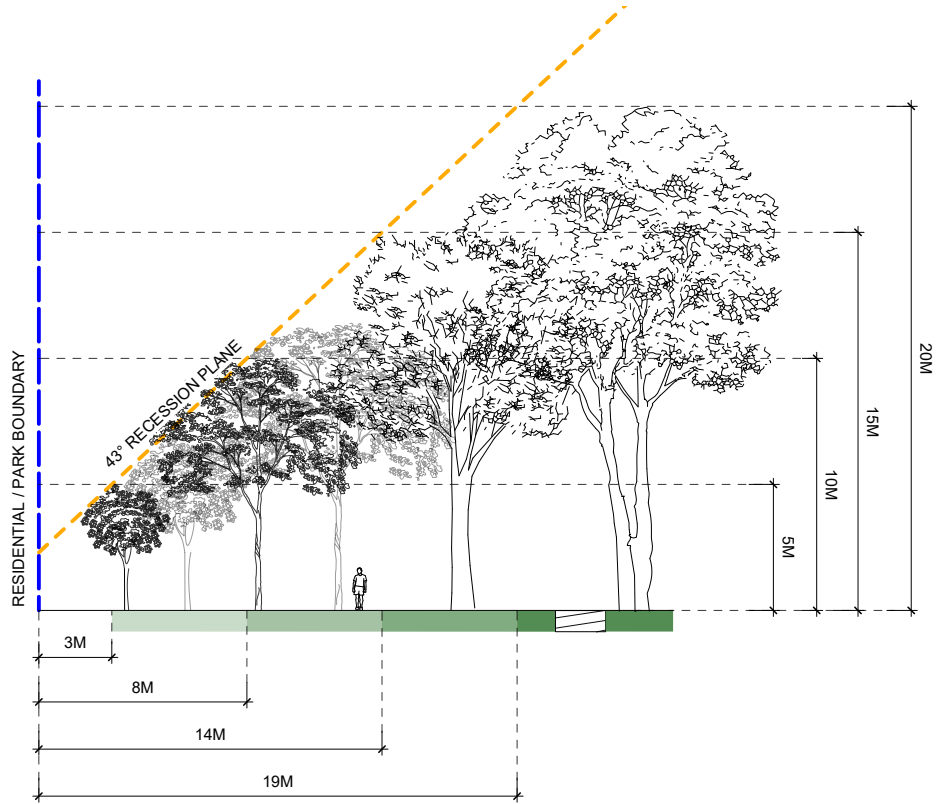

2 SECTION E-E
Scale: 1:300 @ A3

GENERAL NOTES:

1. REFER TO TREE PLANTING GUIDELINES ON SHEET CCC001J-DRG-LA-120


--- PARK BOUNDARY

KEY:

- SMALL: 5 - 10M TREE HEIGHT ZONE
- MEDIUM: 10 - 15M TREE HEIGHT ZONE
- LARGE: 15 - 20M TREE HEIGHT ZONE
- VERY LARGE: 20M+ TREE HEIGHT ZONE
- OFFSET FROM SERVICES

RECESSION PLANE :

- RESIDENTIAL SUBURBAN ZONE

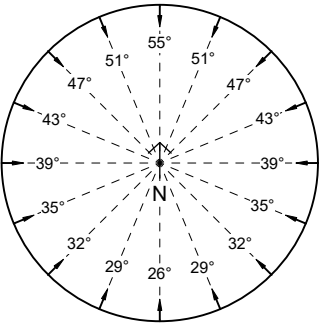

REVISIONS

REV	DATE	DESCRIPTION
A	12/02/2024	ISSUE FOR INFORMATION
B	15/03/2024	ISSUE FOR INFORMATION



Align
landscape architecture and urban design division

8/248 St Asaph St, Christchurch
PO Box 1302, Christchurch 8140
T - 03 982 5040
W - www.align.net.nz

PROJECT

Wycola Park
Wycola Park, Hei Hei, Christchurch 8042

DRAWING

LOT BOUNDARY / SPORTS FIELD
CROSS SECTIONS


SCALE AS SHOWN
DATE 15/03/2024

DRAWN MT
CHECKED JG


STAGE FOR INFORMATION
JOB NO. CCC001J

DRAWING NO.
CCC001J-DRG-LA-104

REVISION NO. B

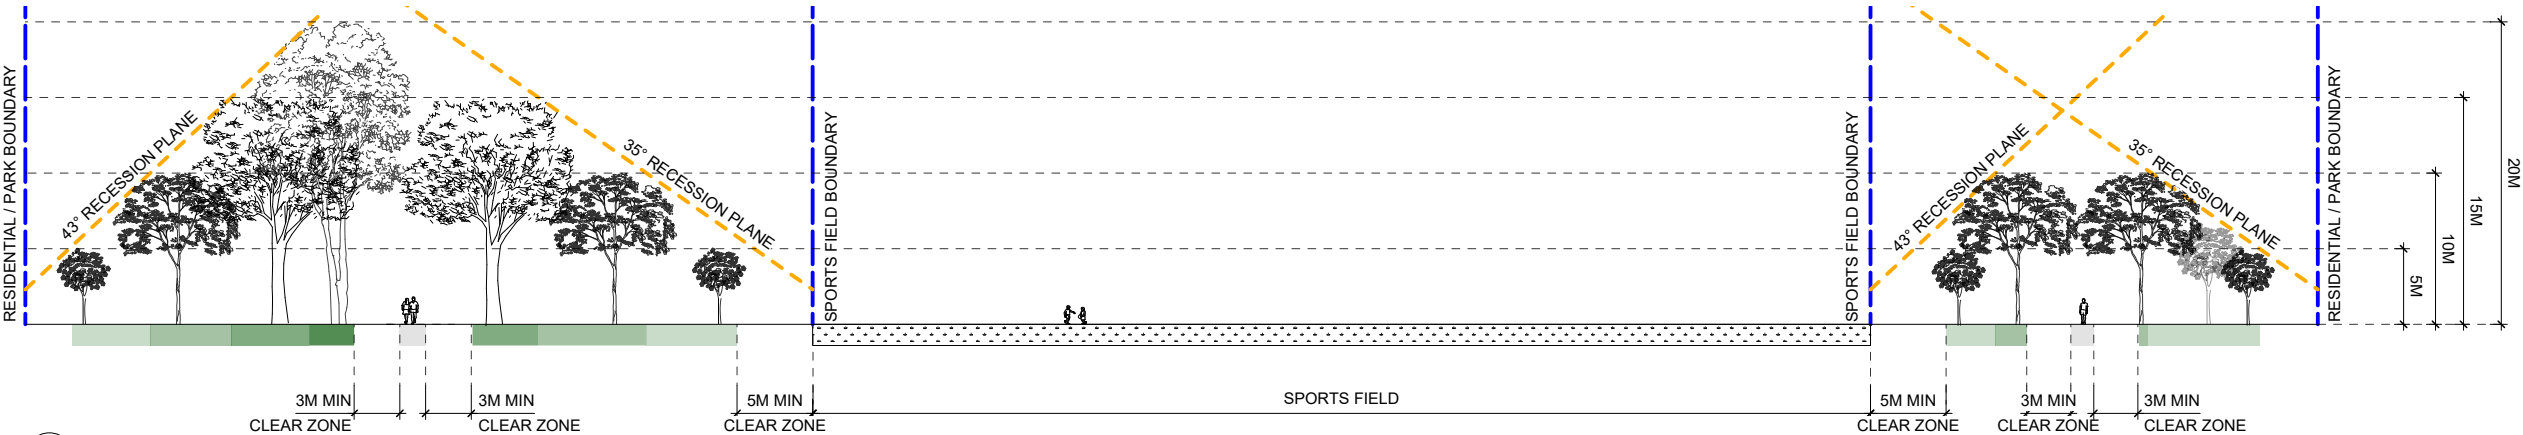

3 SECTION F-F
Scale: 1:500 @ A3

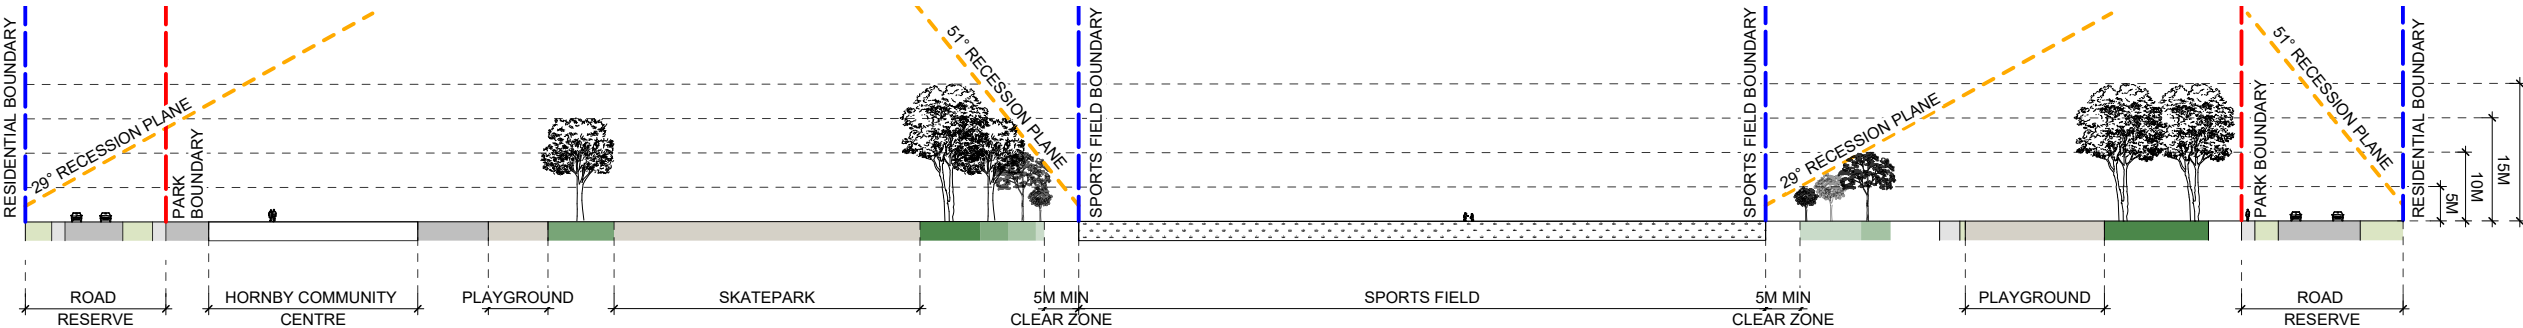

4 SECTION G-G
Scale: 1:1100 @ A3

SUMMER SOLSTICE
DATE 22ND DECEMBER
8 AM



GENERAL NOTES:

1. REFER TO TREE PLANTING GUIDELINES ON SHEET CCC001J-DRG-LA-120
- PARK BOUNDARY

REVISIONS

REV	DATE	DESCRIPTION
A	12/02/2024	ISSUE FOR INFORMATION
B	15/03/2024	ISSUE FOR INFORMATION



Align

landscape architecture and urban design division
8/248 St Asaph St, Christchurch
PO Box 1302, Christchurch 8140

T - 03 982 5040
W - www.align.net.nz

PROJECT

Wycola Park
Wycola Park, Hei Hei, Christchurch 8042

DRAWING

SHADE STUDY - SUMMER SOLSTICE
- 8 AM

SCALE 1:1500 @ A3
DATE 15/03/2024

DRAWN MT
CHECKED JG

STAGE FOR INFORMATION
JOB NO. CCC001J

DRAWING NO.
CCC001J-DRG-LA-105

REVISION NO. B

SUMMER SOLSTICE
DATE 22ND DECEMBER
10 AM



GENERAL NOTES:

1. REFER TO TREE PLANTING GUIDELINES ON SHEET CCC001J-DRG-LA-120
- PARK BOUNDARY

REVISIONS

REV	DATE	DESCRIPTION
A	12/02/2024	ISSUE FOR INFORMATION
B	15/03/2024	ISSUE FOR INFORMATION



Align

landscape architecture and urban design division
8/248 St Asaph St, Christchurch
PO Box 1302, Christchurch 8140

T - 03 982 5040
W - www.align.net.nz

PROJECT

Wycola Park
Wycola Park, Hei Hei, Christchurch 8042

DRAWING

SHADE STUDY - SUMMER SOLSTICE
- 10 AM

SCALE 1:1500 @ A3
DATE 15/03/2024

DRAWN MT
CHECKED JG

STAGE FOR INFORMATION
JOB NO. CCC001J

DRAWING NO.
CCC001J-DRG-LA-106

REVISION NO. B

SUMMER SOLSTICE
DATE 22ND DECEMBER
12 NOON



GENERAL NOTES:

1. REFER TO TREE PLANTING GUIDELINES ON SHEET CCC001J-DRG-LA-120
- PARK BOUNDARY

REVISIONS

REV	DATE	DESCRIPTION
A	12/02/2024	ISSUE FOR INFORMATION
B	15/03/2024	ISSUE FOR INFORMATION



Align

landscape architecture and urban design division
8/248 St Asaph St, Christchurch
PO Box 1302, Christchurch 8140

T - 03 982 5040
W - www.align.net.nz

PROJECT

Wycola Park
Wycola Park, Hei Hei, Christchurch 8042

DRAWING

SHADE STUDY - SUMMER SOLSTICE
- 12 NOON

SCALE 1:1500 @ A3
DATE 15/03/2024

DRAWN MT
CHECKED JG

STAGE FOR INFORMATION
JOB NO. CCC001J

DRAWING NO.
CCC001J-DRG-LA-107

REVISION NO. B



GENERAL NOTES:

1. REFER TO TREE PLANTING GUIDELINES ON SHEET CCC001J-DRG-LA-120
- PARK BOUNDARY

REVISIONS

REV	DATE	DESCRIPTION
A	12/02/2024	ISSUE FOR INFORMATION
B	15/03/2024	ISSUE FOR INFORMATION



Align

landscape architecture and urban design division
8/248 St Asaph St, Christchurch
PO Box 1302, Christchurch 8140

T - 03 982 5040
W - www.align.net.nz

PROJECT

Wycola Park
Wycola Park, Hei Hei, Christchurch 8042

DRAWING

SHADE STUDY - SUMMER SOLSTICE
- 2 PM

SCALE 1:1500 @ A3
DATE 15/03/2024

DRAWN MT
CHECKED JG

STAGE FOR INFORMATION
JOB NO. CCC001J

DRAWING NO.
CCC001J-DRG-LA-108

REVISION NO. B

SUMMER SOLSTICE
DATE 22ND DECEMBER
4 PM



GENERAL NOTES:

1. REFER TO TREE PLANTING GUIDELINES ON SHEET CCC001J-DRG-LA-120
- PARK BOUNDARY

REVISIONS

REV	DATE	DESCRIPTION
A	12/02/2024	ISSUE FOR INFORMATION
B	15/03/2024	ISSUE FOR INFORMATION



Align

landscape architecture and urban design division
8/248 St Asaph St, Christchurch
PO Box 1302, Christchurch 8140

T - 03 982 5040
W - www.align.net.nz

PROJECT

Wycola Park
Wycola Park, Hei Hei, Christchurch 8042

DRAWING

SHADE STUDY - SUMMER SOLSTICE
- 4 PM

SCALE 1:1500 @ A3
DATE 15/03/2024

DRAWN MT
CHECKED JG

STAGE FOR INFORMATION
JOB NO. CCC001J

DRAWING NO.
CCC001J-DRG-LA-109

REVISION NO. B

SUMMER SOLSTICE
DATE 22ND DECEMBER
6 PM



GENERAL NOTES:

1. REFER TO TREE PLANTING GUIDELINES ON SHEET CCC001J-DRG-LA-120
- PARK BOUNDARY

REVISIONS

REV	DATE	DESCRIPTION
A	12/02/2024	ISSUE FOR INFORMATION
B	15/03/2024	ISSUE FOR INFORMATION



Align

landscape architecture and urban design division
8/248 St Asaph St, Christchurch
PO Box 1302, Christchurch 8140

T - 03 982 5040
W - www.align.net.nz

PROJECT

Wycola Park
Wycola Park, Hei Hei, Christchurch 8042

DRAWING

SHADE STUDY - SUMMER SOLSTICE
- 6 PM

SCALE 1:1500 @ A3
DATE 15/03/2024

DRAWN MT
CHECKED JG

STAGE FOR INFORMATION
JOB NO. CCC001J

DRAWING NO.
CCC001J-DRG-LA-110

REVISION NO. B

WINTER SOLSTICE
DATE 22nd JUNE
8 AM



GENERAL NOTES:

1. REFER TO TREE PLANTING GUIDELINES ON SHEET CCC001J-DRG-LA-120
- PARK BOUNDARY

REVISIONS

REV	DATE	DESCRIPTION
A	12/02/2024	ISSUE FOR INFORMATION
B	15/03/2024	ISSUE FOR INFORMATION



Align

landscape architecture and urban design division
8/248 St Asaph St, Christchurch
PO Box 1302, Christchurch 8140

T - 03 982 5040
W - www.align.net.nz

PROJECT

Wycola Park
Wycola Park, Hei Hei, Christchurch 8042

DRAWING

SHADE STUDY - WINTER SOLSTICE
- 8 AM

SCALE	1:1500 @ A3
DATE	15/03/2024

DRAWN	MT
CHECKED	JG

STAGE	FOR INFORMATION
JOB NO.	CCC001J

DRAWING NO.
CCC001J-DRG-LA-111

REVISION NO. B

WINTER SOLSTICE
DATE 22nd JUNE
10 AM



GENERAL NOTES:

1. REFER TO TREE PLANTING GUIDELINES ON SHEET CCC001J-DRG-LA-120
- PARK BOUNDARY

REVISIONS

REV	DATE	DESCRIPTION
A	12/02/2024	ISSUE FOR INFORMATION
B	15/03/2024	ISSUE FOR INFORMATION



Align

landscape architecture and urban design division
8/248 St Asaph St, Christchurch
PO Box 1302, Christchurch 8140

T - 03 982 5040
W - www.align.net.nz

PROJECT

Wycola Park
Wycola Park, Hei Hei, Christchurch 8042

DRAWING

SHADE STUDY - WINTER SOLSTICE
- 10 AM

SCALE 1:1500 @ A3
DATE 15/03/2024

DRAWN MT
CHECKED JG

STAGE FOR INFORMATION
JOB NO. CCC001J

DRAWING NO.
CCC001J-DRG-LA-112

REVISION NO. B

WINTER SOLSTICE
DATE 22nd JUNE
12 NOON



GENERAL NOTES:

1. REFER TO TREE PLANTING GUIDELINES ON SHEET CCC001J-DRG-LA-120
- PARK BOUNDARY

REVISIONS

REV	DATE	DESCRIPTION
A	12/02/2024	ISSUE FOR INFORMATION
B	15/03/2024	ISSUE FOR INFORMATION



Align

landscape architecture and urban design division
8/248 St Asaph St, Christchurch
PO Box 1302, Christchurch 8140

T - 03 982 5040
W - www.align.net.nz

PROJECT

Wycola Park
Wycola Park, Hei Hei, Christchurch 8042

DRAWING

SHADE STUDY - WINTER SOLSTICE
- 12 NOON

SCALE 1:1500 @ A3
DATE 15/03/2024

DRAWN MT
CHECKED JG

STAGE FOR INFORMATION
JOB NO. CCC001J

DRAWING NO.
CCC001J-DRG-LA-113

REVISION NO. B

WINTER SOLSTICE
DATE 22nd JUNE
2 PM



GENERAL NOTES:

1. REFER TO TREE PLANTING GUIDELINES ON SHEET CCC001J-DRG-LA-120
- PARK BOUNDARY

REVISIONS

REV	DATE	DESCRIPTION
A	12/02/2024	ISSUE FOR INFORMATION
B	15/03/2024	ISSUE FOR INFORMATION



Align

landscape architecture and urban design division
8/248 St Asaph St, Christchurch
PO Box 1302, Christchurch 8140

T - 03 982 5040
W - www.align.net.nz

PROJECT

Wycola Park
Wycola Park, Hei Hei, Christchurch 8042

DRAWING

SHADE STUDY - WINTER SOLSTICE
- 2 PM

SCALE 1:1500 @ A3

DATE 15/03/2024

DRAWN MT

CHECKED JG


STAGE FOR INFORMATION

JOB NO. CCC001J

DRAWING NO.
CCC001J-DRG-LA-114

REVISION NO. B

WINTER SOLSTICE
DATE 22nd JUNE
4 PM

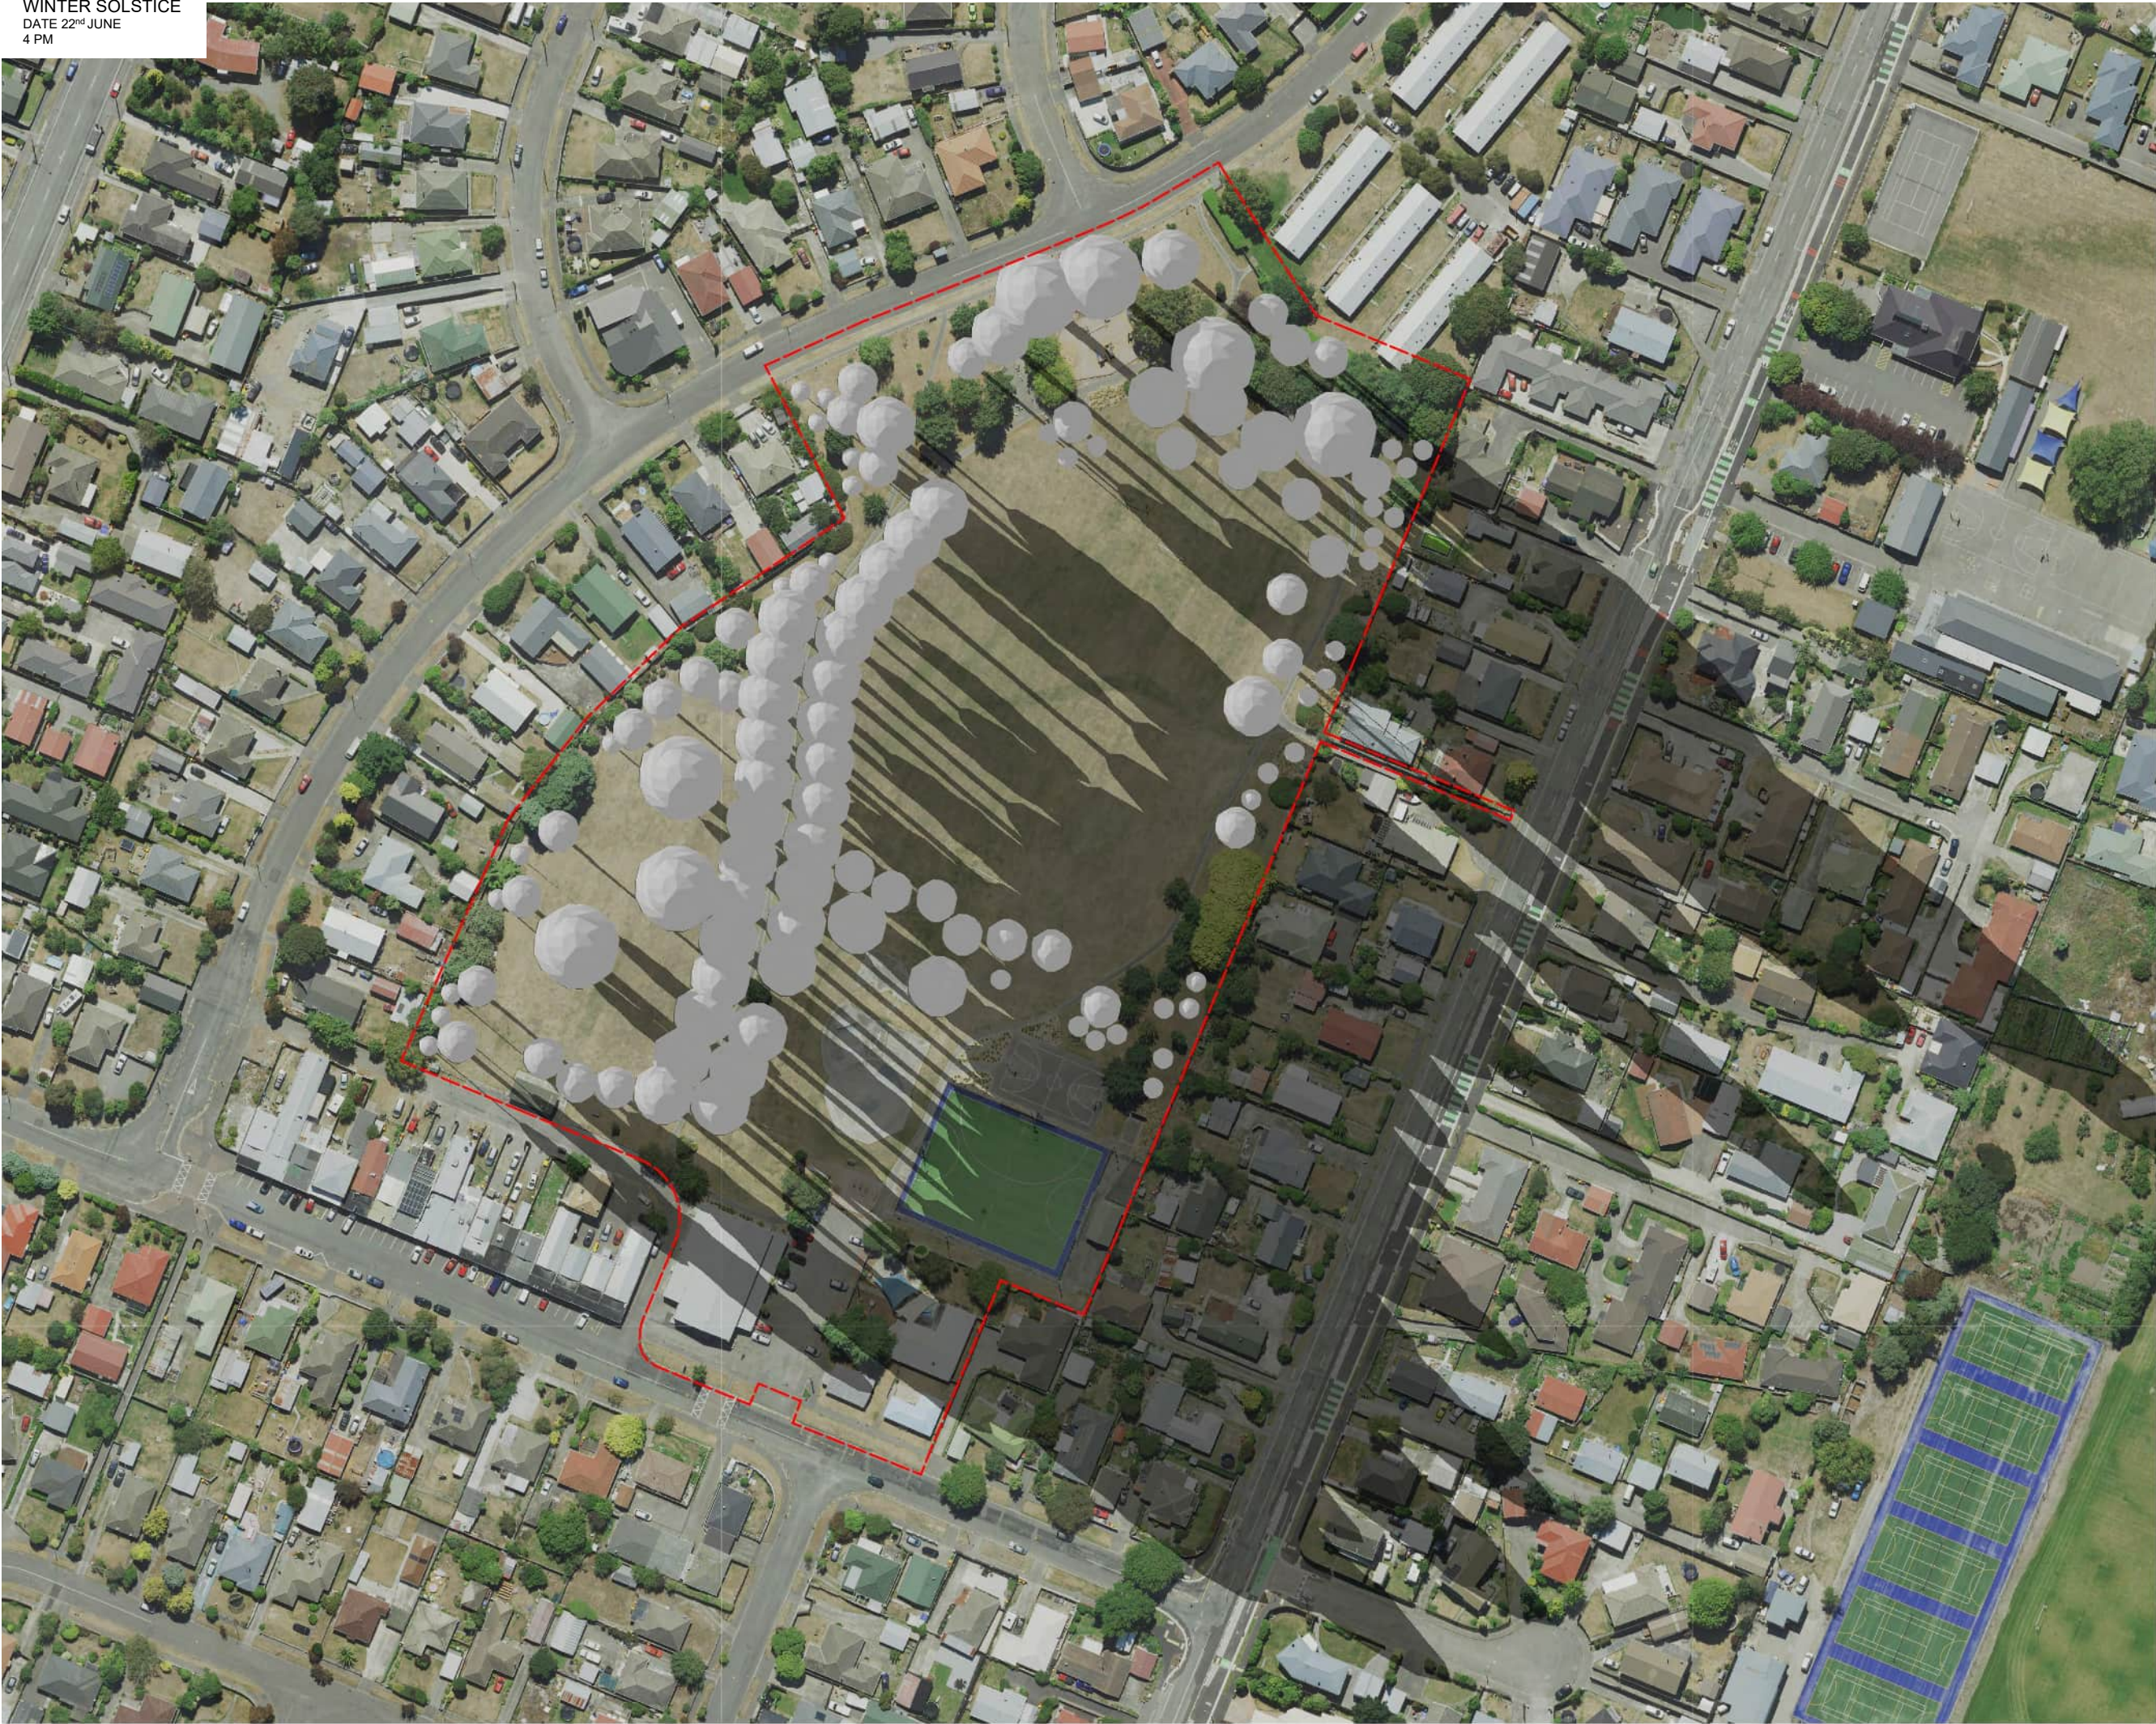

GENERAL NOTES:

1. REFER TO TREE PLANTING GUIDELINES ON SHEET CCC001J-DRG-LA-120
- PARK BOUNDARY

REVISIONS

REV	DATE	DESCRIPTION
A	12/02/2024	ISSUE FOR INFORMATION
B	15/03/2024	ISSUE FOR INFORMATION



Align

landscape architecture and urban design division
8/248 St Asaph St, Christchurch
PO Box 1302, Christchurch 8140

T - 03 982 5040
W - www.align.net.nz

PROJECT

Wycola Park
Wycola Park, Hei Hei, Christchurch 8042

DRAWING

SHADE STUDY - WINTER SOLSTICE
- 4 PM

SCALE 1:1500 @ A3
DATE 15/03/2024

DRAWN MT
CHECKED JG

STAGE FOR INFORMATION
JOB NO. CCC001J

DRAWING NO.
CCC001J-DRG-LA-115

REVISION NO. B

WINTER SOLSTICE
DATE 22nd JUNE
6 PM



GENERAL NOTES:

1. REFER TO TREE PLANTING GUIDELINES ON SHEET CCC001J-DRG-LA-120
- PARK BOUNDARY

REVISIONS

REV	DATE	DESCRIPTION
A	12/02/2024	ISSUE FOR INFORMATION
B	15/03/2024	ISSUE FOR INFORMATION



Align

landscape architecture and urban design division
8/248 St Asaph St, Christchurch
PO Box 1302, Christchurch 8140

T - 03 982 5040
W - www.align.net.nz

PROJECT

Wycola Park
Wycola Park, Hei Hei, Christchurch 8042

DRAWING

SHADE STUDY - WINTER SOLSTICE
- 6 PM

SCALE 1:1500 @ A3
DATE 15/03/2024

DRAWN MT
CHECKED JG

STAGE FOR INFORMATION
JOB NO. CCC001J

DRAWING NO.
CCC001J-DRG-LA-116

REVISION NO. B



GENERAL NOTES:

1. REFER TO TREE PLANTING GUIDELINES ON SHEET CCC001J-DRG-LA-120

PARK BOUNDARY

KEY:

- EXISTING CANOPY COVERAGE
- EXISTING GARDEN BED
- FOOTPATH
- PLAYGROUND
- SPORTS FIELD / COURTS
- SITE BUILDINGS / STRUCTURES
- LOT BOUNDARIES
- EXISTING BOLLARD AND CHAIN FENCE
- PROPOSED TREES

POTENTIAL TREE PLANTING AREAS:

- SMALL: 5 - 10M TREE HEIGHT ZONE
- MEDIUM: 10 - 15M TREE HEIGHT ZONE
- LARGE: 15 - 20M TREE HEIGHT ZONE
- VERY LARGE: 20M+ TREE HEIGHT ZONE
- OFFSET FROM SERVICES
- OFFSET FROM FOOTPATH
- PROPOSED SKATEPARK
- POTENTIAL COMMUNITY GARDEN
- PROPOSED 'MEN'S SHED' LOCATION

REVISIONS

REV	DATE	DESCRIPTION
A	12/02/2024	ISSUE FOR INFORMATION
B	15/03/2024	ISSUE FOR INFORMATION



Align

landscape architecture and urban design division
8/248 St Asaph St, Christchurch
PO Box 1302, Christchurch 8140

PROJECT

Wycola Park
Wycola Park, Hei Hei, Christchurch 8042

DRAWING

INDICATIVE TREE PLANTING PLAN

SCALE	1:1500 @ A3
DATE	15/03/2024

DRAWN	MT
CHECKED	JG

STAGE	FOR INFORMATION
JOB NO.	CCC001J

DRAWING NO.
CCC001J-DRG-LA-117

REVISION NO. B

PLANTING SCHEDULE - WYCOLA PARK

ID	Qty	Tree Category	Height
SM	38	Small Tree	5-10m Height
ME	36	Medium Tree	10-15m Height
LA	38	Large Tree	15-20m Height
VL	7	Very Large Tree	20+m Height

WYCOLA PARK SUMMARY

Park Canopy Cover Summary		
Existing number of trees		102
Existing canopy cover	approx.	10%
Proposed number of new trees		106
Proposed net canopy cover(existing vegetation and proposed)	approx.	34%



GENERAL NOTES:

1. REFER TO TREE PLANTING GUIDELINES ON SHEET CCC001J-DRG-LA-120
- PARK BOUNDARY

REVISIONS

REV	DATE	DESCRIPTION
A	12/02/2024	ISSUE FOR INFORMATION
B	15/03/2024	ISSUE FOR INFORMATION



Align

landscape architecture and urban design division
8/248 St Asaph St, Christchurch
PO Box 1302, Christchurch 8140

T - 03 982 5040
W - www.align.net.nz

PROJECT

Wycola Park
Wycola Park, Hei Hei, Christchurch 8042

DRAWING

EXISTING PLAN

SCALE 1:1500 @ A3
DATE 15/03/2024

DRAWN MT
CHECKED JG

STAGE FOR INFORMATION
JOB NO. CCC001J

DRAWING NO.
CCC001J-DRG-LA-118

REVISION NO. B



GENERAL NOTES:

1. REFER TO TREE PLANTING GUIDELINES ON SHEET CCC001J-DRG-LA-120
- PARK BOUNDARY

REVISIONS

REV	DATE	DESCRIPTION
A	12/02/2024	ISSUE FOR INFORMATION
B	15/03/2024	ISSUE FOR INFORMATION



Align

landscape architecture and urban design division
8/248 St Asaph St, Christchurch PO Box 1302, Christchurch 8140 T - 03 982 5040 W - www.align.net.nz

PROJECT

Wycola Park
Wycola Park, Hei Hei, Christchurch 8042

DRAWING

PROPOSED CONCEPT PLAN

SCALE	1:1500 @ A3
DATE	15/03/2024

DRAWN	MT
CHECKED	JG

STAGE	FOR INFORMATION
JOB NO.	CCC001J

DRAWING NO.
CCC001J-DRG-LA-119


REVISION NO. B

GUIDE LINE SUMMARY

- 1. TREE PLANTING TO SPECIAL CHARACTER PARKS WILL CONTINUE THE ESTABLISHED THEME.
- 2. TREES WILL BE POSITIONED APPROPRIATELY TO ALLOW FOR DEBRIS MANAGEMENT.
- 3. TREE SPECIES SHALL BE WELL SUITED TO THE LOCAL CONDITIONS.
- 4. PLANTING ALONG WATERWAYS WILL BE PREDOMINANTLY NATIVE SPECIES.
- 5. CCC WILL AIM FOR 40-60% OF NEW TREE PLANTINGS AS NATIVES.

TREE SETBACK & SPACING

- 1. NO TREE SHALL INTRUDE THROUGH THE RECESSION PLANE.
- 2. NO TREE SHALL BE PLANTED CLOSER THAN 3.0M FROM A PATHWAY.
- 3. NO TREE SHALL BE PLANTED CLOSER THAN 5.0M FROM A SPORTS FIELD AND NO TREE CANOPY DRIP LINE SHALL EXTEND ABOVE A SPORTS FIELD.
- 4. TREE SPACINGS SHALL BE A MINIMUM OF 5.0M APART TO ALLOW FOR EASY LAWN MOWING.
- 5. MIN. 2M OFFSET FOR LOW VOLTAGE POWER
- 6. MIN. 3M OFFSET FOR 11KV POWER
- 7. MIN. 5M OFFSET FOR 33-66KV
- 8. MIN. 1M OFFSET FOR ALL OTHER SERVICES AND HARD PAVING NOT MENTIONED ABOVE.

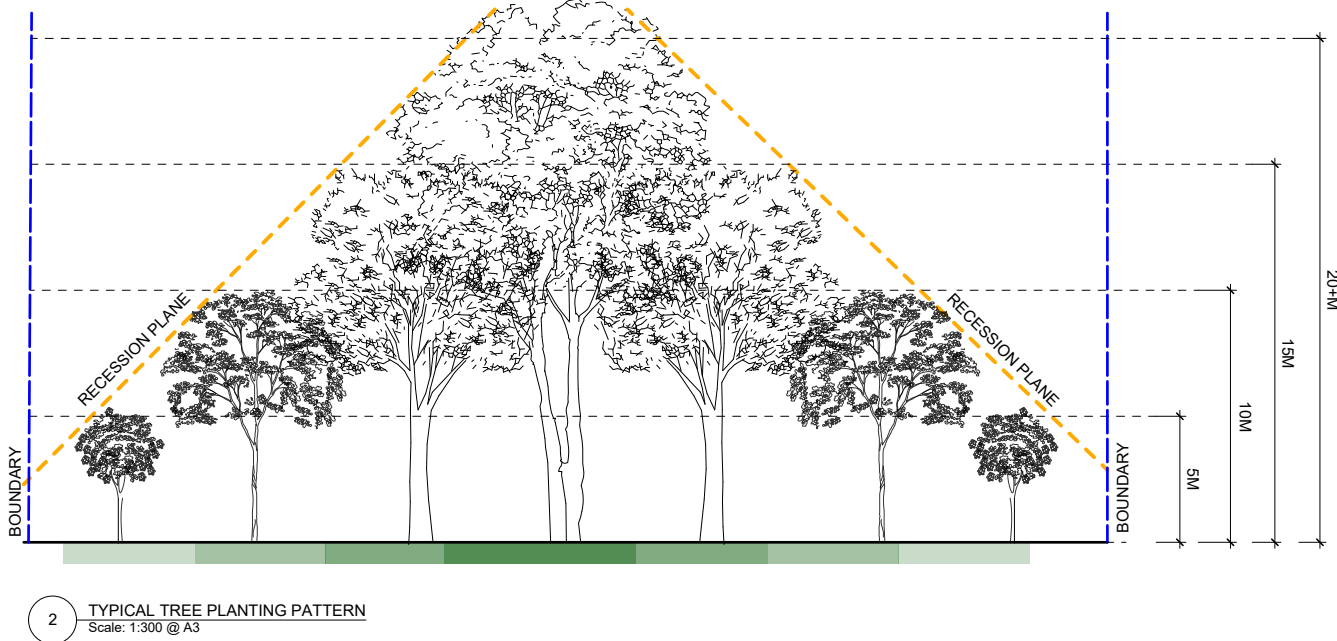

GENERAL NOTES:

- 1. REFER TO TREE PLANTING GUIDELINES ON SHEET CCC001J-DRG-LA-120

--- PARK BOUNDARY

KEY:

- EXISTING CANOPY COVERAGE
- EXISTING GARDEN BED
- FOOTPATH
- PLAYGROUND
- SPORTS FIELD / COURTS
- SITE BUILDINGS / STRUCTURES
- LOT BOUNDARIES
- EXISTING BOLLARD AND CHAIN FENCE

POTENTIAL TREE PLANTING AREAS:

- SMALL: 5 - 10M TREE HEIGHT ZONE
- MEDIUM: 10 - 15M TREE HEIGHT ZONE
- LARGE: 15 - 20M TREE HEIGHT ZONE
- VERY LARGE: 20M+ TREE HEIGHT ZONE
- OFFSET FROM SERVICES
- OFFSET FROM FOOTPATH
- PROPOSED SKATEPARK
- POTENTIAL COMMUNITY GARDEN
- PROPOSED 'MEN'S SHED' LOCATION

REVISIONS

REV	DATE	DESCRIPTION
A	12/02/2024	ISSUE FOR INFORMATION
B	15/03/2024	ISSUE FOR INFORMATION



Align

landscape architecture and urban design division
8/248 St Asaph St, Christchurch T - 03 982 5040
PO Box 1302, Christchurch 8140 W - www.align.net.nz

PROJECT

Wycola Park
Wycola Park, Hei Hei, Christchurch 8042

DRAWING

TREE PLANTING GUIDELINES

SCALE	AS SHOWN
DATE	15/03/2024

DRAWN	MT
CHECKED	JG

STAGE	FOR INFORMATION
JOB NO.	CCC001J

DRAWING NO.
CCC001J-DRG-LA-120

REVISION NO. B