

BURWOOD PARK DRAWING LIST		
DRAWING NO.	DRAWING TITLE	REVISION
4672143-AL-B-000	TITLE PAGE AND DRAWING INDEX	A
4672143-AL-B-001	EXISTING PLANTING	A
4672143-AL-B-002	TREE PLANTING ZONES	A
4672143-AL-B-003	LOT BOUNDARY CROSS SECTIONS	A
4672143-AL-B-004	LOT BOUNDARY CROSS SECTIONS	A
4672143-AL-B-005	SITE WIDE CROSS SECTION	A
4672143-AL-B-006	SHADOW STUDY WINTER SOLSTICE 8am	A
4672143-AL-B-007	SHADOW STUDY WINTER SOLSTICE 10am	A
4672143-AL-B-008	SHADOW STUDY WINTER SOLSTICE 12pm	A
4672143-AL-B-009	SHADOW STUDY WINTER SOLSTICE 2pm	A
4672143-AL-B-010	SHADOW STUDY WINTER SOLSTICE 4pm	A
4672143-AL-B-011	SHADOW STUDY WINTER SOLSTICE 6pm	A
4672143-AL-B-012	SHADOW STUDY SUMMER SOLSTICE 8am	A
4672143-AL-B-013	SHADOW STUDY SUMMER SOLSTICE 10am	A
4672143-AL-B-014	SHADOW STUDY SUMMER SOLSTICE 12pm	A
4672143-AL-B-015	SHADOW STUDY SUMMER SOLSTICE 2pm	A
4672143-AL-B-016	SHADOW STUDY SUMMER SOLSTICE 4pm	A
4672143-AL-B-017	SHADOW STUDY SUMMER SOLSTICE 6pm	A
4672143-AL-B-018	INDICATIVE TREE PLANTING PLAN	A
4672143-AL-B-019	TREE PLANTING GUIDELINES	A



LANDSCAPE ARCHITECTURE

Project No 4672143

CHRISTCHURCH CITY COUNCIL

URBAN FOREST TREE

PLANTING PLANS

FOR CONSULTATION

BURWOOD

PARK

Prepared for



Beca

28TH MARCH 2024

ORIGINAL DRAWING

IN COLOUR

FOR CONSULTATION



LEGEND:

- EXISTING TREES / VEGETATION
- EXISTING FOOTPATH
- EXISTING SITE DRAIN
- PARK BOUNDARY
- EXISTING RESERVE AREA 136,312m²

FOR CONSULTATION

A		CONSULTATION	DD	KE	JC	18.03.24
No.	Revision		By	Chk	Appd	Date

Original Scale (A3)	Design	K ELLIOTT	05.03.24	Approved For Construction*
1:2000	Drawn	D DAY	05.03.24	
	Dsg Verifier	J COOKE	18.03.24	
	Drg Check	K ELLIOTT	18.03.24	
				Date
* Refer to Revision 1 for Original Signature				



Project: URBAN FOREST TREE PLANTING PLAN

Title: BURWOOD PARK EXISTING PLANTING

Discipline		LANDSCAPE	
Drawing No.		4672143-AL-B-001	
Rev.		A	



NOTES:

1. FOR SECTIONS AA-FF, REFER TO SHEET B-003
2. FOR SECTIONS GG-II, REFER TO SHEET B-004
3. FOR SECTIONS JJ-KK REFER TO SHEET B-005

LEGEND:

- EXISTING TREES/VEGETATION
- EXISTING FOOTPATH
- EXISTING RESERVE AREA 136,312m²
- PARK BOUNDARY

POTENTIAL TREE PLANTING AREAS:

- 5m-10m TREE HEIGHT ZONES
- 10m-20m TREE HEIGHT ZONES
- 20m+ TREE HEIGHT ZONES

FOR CONSULTATION

No.	Revision	By	Chk	Appd	Date
A	CONSULTATION	DD	KE	JC	18.03.24

Original Scale (A3)	Design	K ELLIOTT	05.03.24	Approved For Construction*
1:2000	Drawn	D DAY	05.03.24	
	Dsg Verifier	J COOKE	18.03.24	
	Drg Check	K ELLIOTT	18.03.24	Date
	* Refer to Revision 1 for Original Signature			



URBAN FOREST
TREE PLANTING
PLAN


BURWOOD PARK
TREE PLANTING ZONES

LANDSCAPE


Drawing No. 4672143-AL-B-002

Rev. A


INDICATIVE BOUNDARY CROSS SECTIONS - POTENTIAL TREE PLANTING ZONES

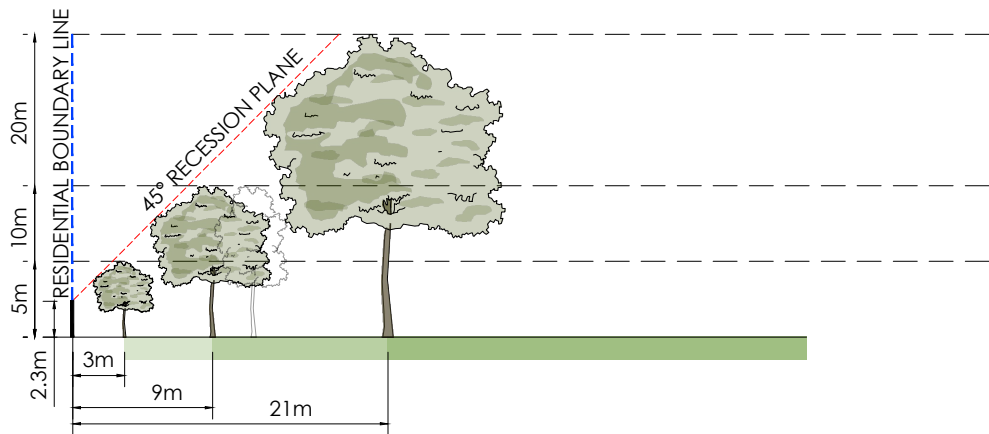


CROSS SECTION AA

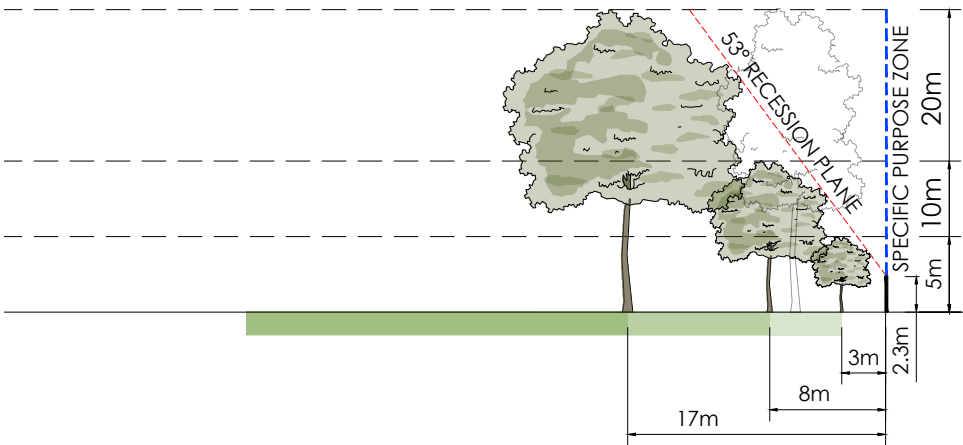


CROSS SECTION BB

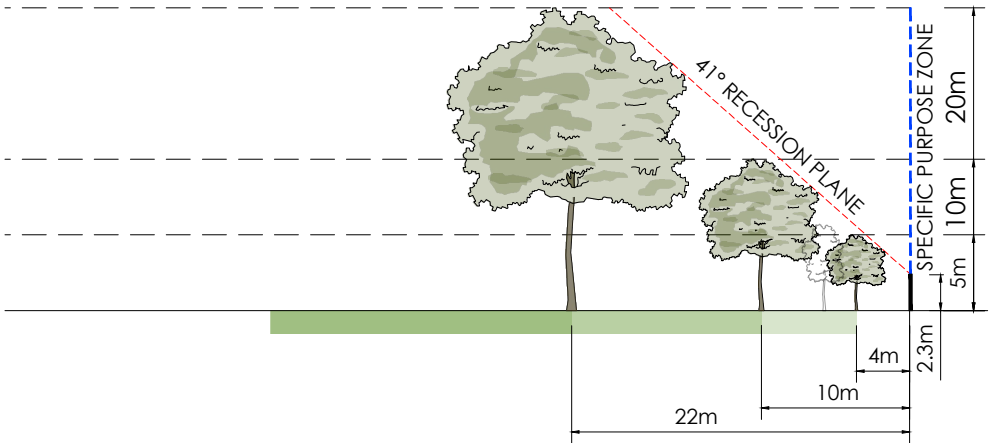


CROSS SECTION CC

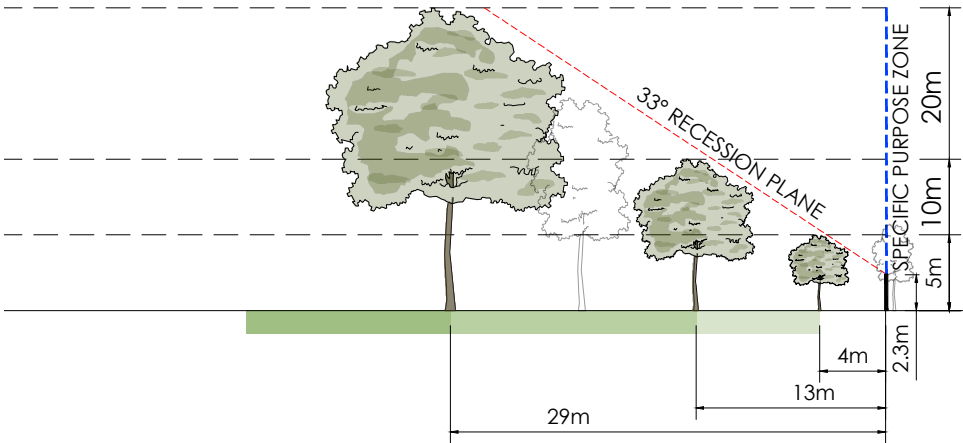

CROSS SECTION DD

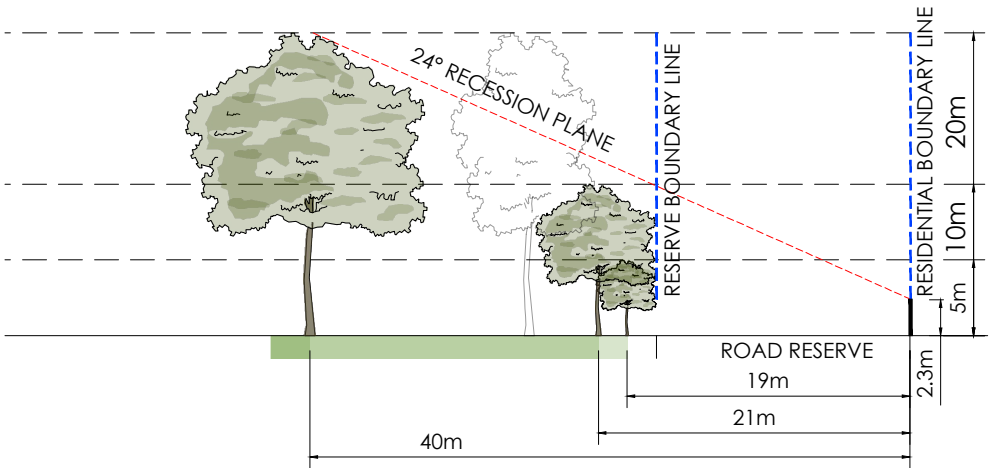

CROSS SECTION EE

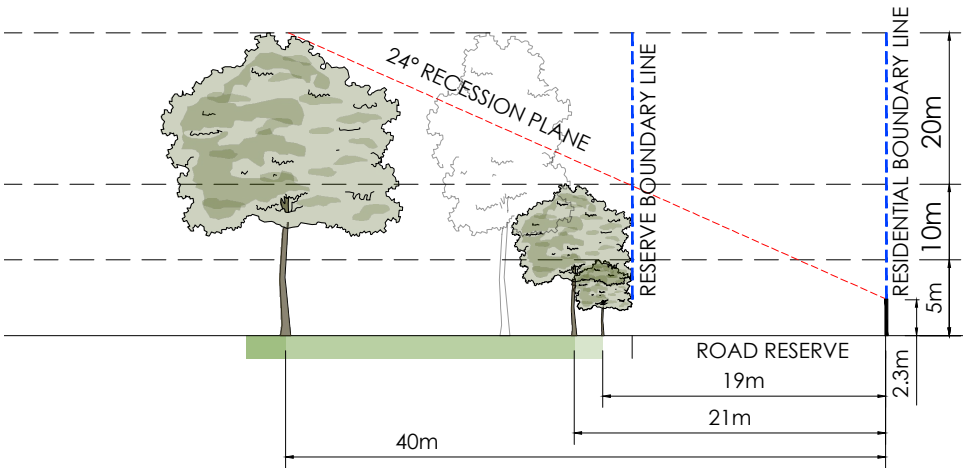

CROSS SECTION FF

LEGEND

- PROPOSED TREE
- EXISTING TREE
- RECESSION PLANE ANGLE
- BOUNDARY LINE
- 2.3m HEIGHT OF MEASURE POINT OF RECESSION PLANE

POTENTIAL TREE PLANTING AREAS:

- 5m-10m TREE HEIGHT ZONES
- 10m-20m TREE HEIGHT ZONES
- 20m+ TREE HEIGHT ZONES

FOR CONSULTATION

No.	Revision	By	Chk	Appd	Date
A	CONSULTATION	DD	KE	JC	18.03.24

Original Scale (A3)	Design	K ELLIOTT	05.03.24	Approved For Construction*
1:500	Drawn	D DAY	05.03.24	
	Dsg Verifier	J COOKE	18.03.24	
	Drg Check	K ELLIOTT	18.03.24	Date
	* Refer to Revision 1 for Original Signature			

Beca


Christchurch City Council

URBAN FOREST TREE PLANTING PLAN


BURWOOD PARK LOT BOUNDARY CROSS SECTION

Discipline	LANDSCAPE
Drawing No.	4672143-AL-B-003
Rev.	A


INDICATIVE BOUNDARY CROSS SECTIONS - POTENTIAL TREE PLANTING ZONES

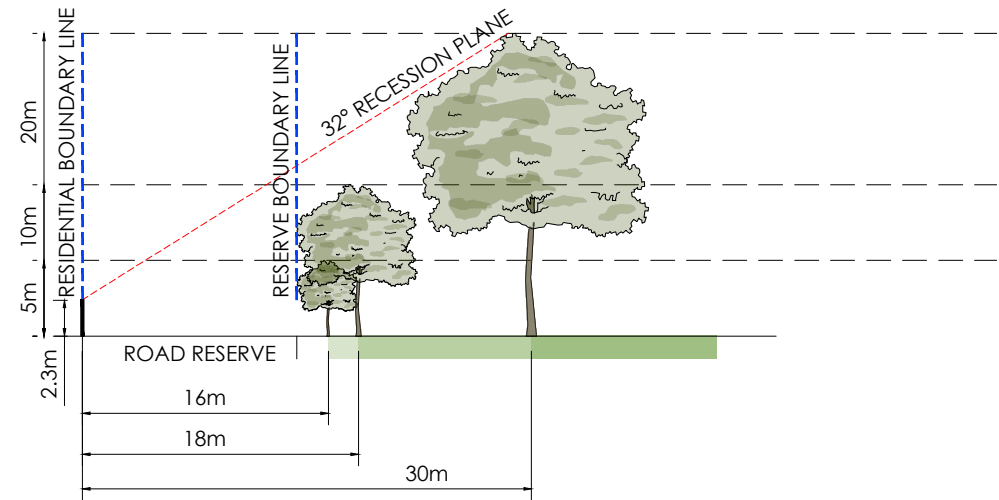

CROSS SECTION GG

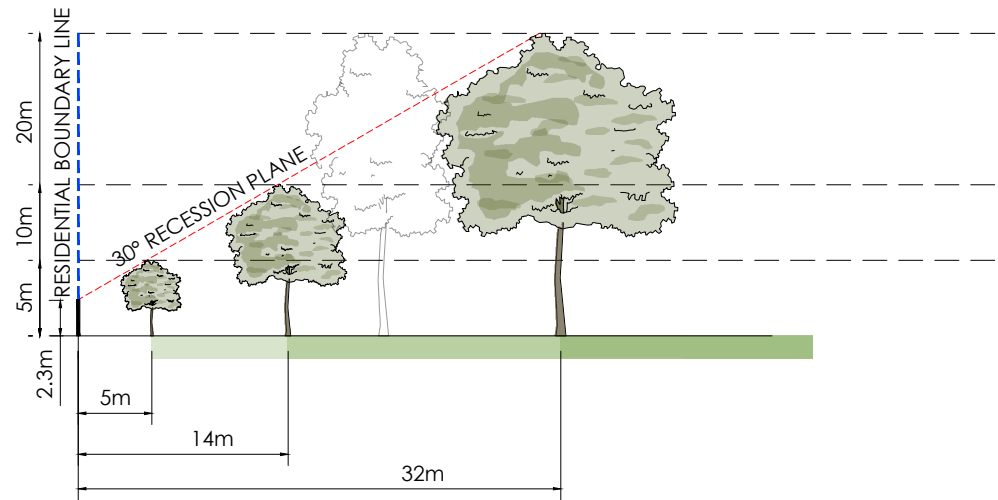

CROSS SECTION HH

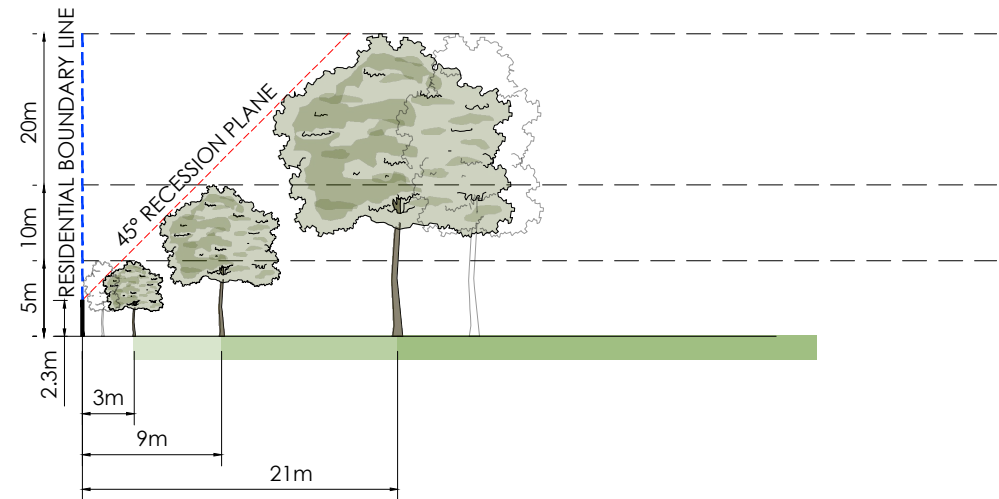

CROSS SECTION II

LEGEND

- PROPOSED TREE
- EXISTING TREE
- RECESSION PLANE ANGLE
- BOUNDARY LINE
- 2.3m HEIGHT OF MEASURE POINT OF RECESSION PLANE

POTENTIAL TREE PLANTING AREAS:

- 5m-10m TREE HEIGHT ZONES
- 10m-20m TREE HEIGHT ZONES
- 20m+ TREE HEIGHT ZONES

FOR CONSULTATION

A	CONSULTATION	DD	KE	JC	18.03.24
No.	Revision	By	Chk	Appd	Date

Original Scale (A3)	Design	K ELLIOTT	05.03.24	Approved For Construction*
1:500	Drawn	D DAY	05.03.24	
	Dsg Verifier	J COOKE	18.03.24	
	Drg Check	K ELLIOTT	18.03.24	Date
	* Refer to Revision 1 for Original Signature			




Project: URBAN FOREST TREE PLANTING PLAN


Title: BURWOOD PARK LOT BOUNDARY CROSS SECTION

Discipline	LANDSCAPE
Drawing No.	4672143-AL-B-004
Rev.	A

CROSS SECTIONS - PROPOSED TREE PLANTING

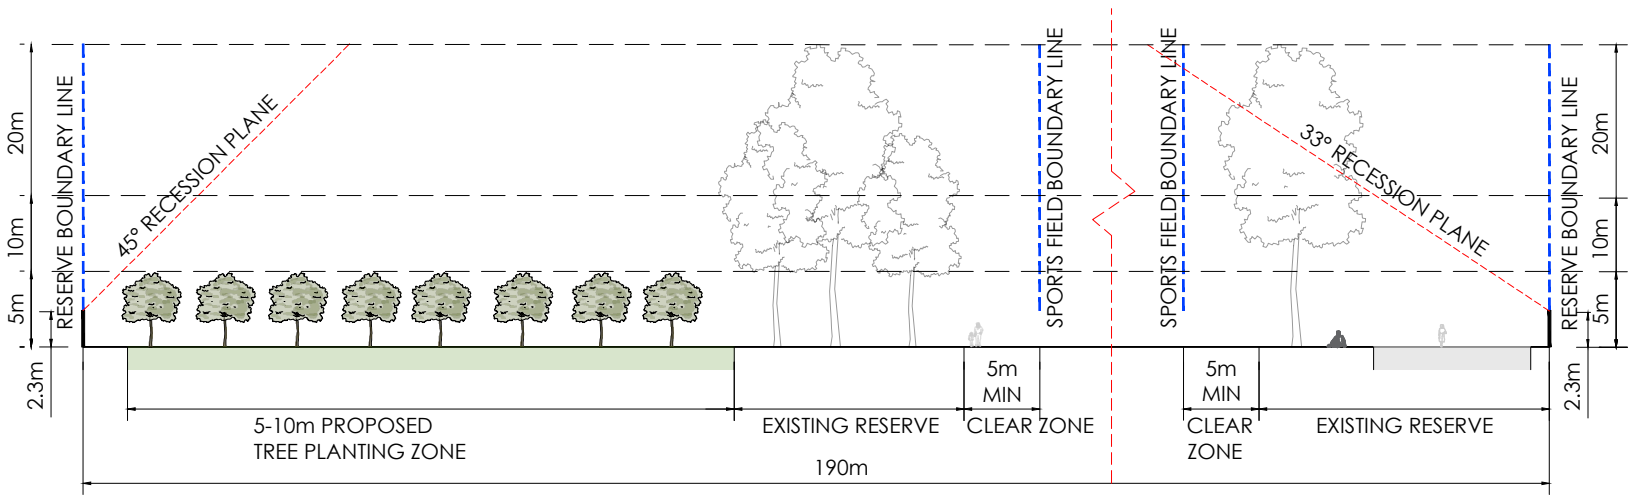

CROSS SECTION JJ

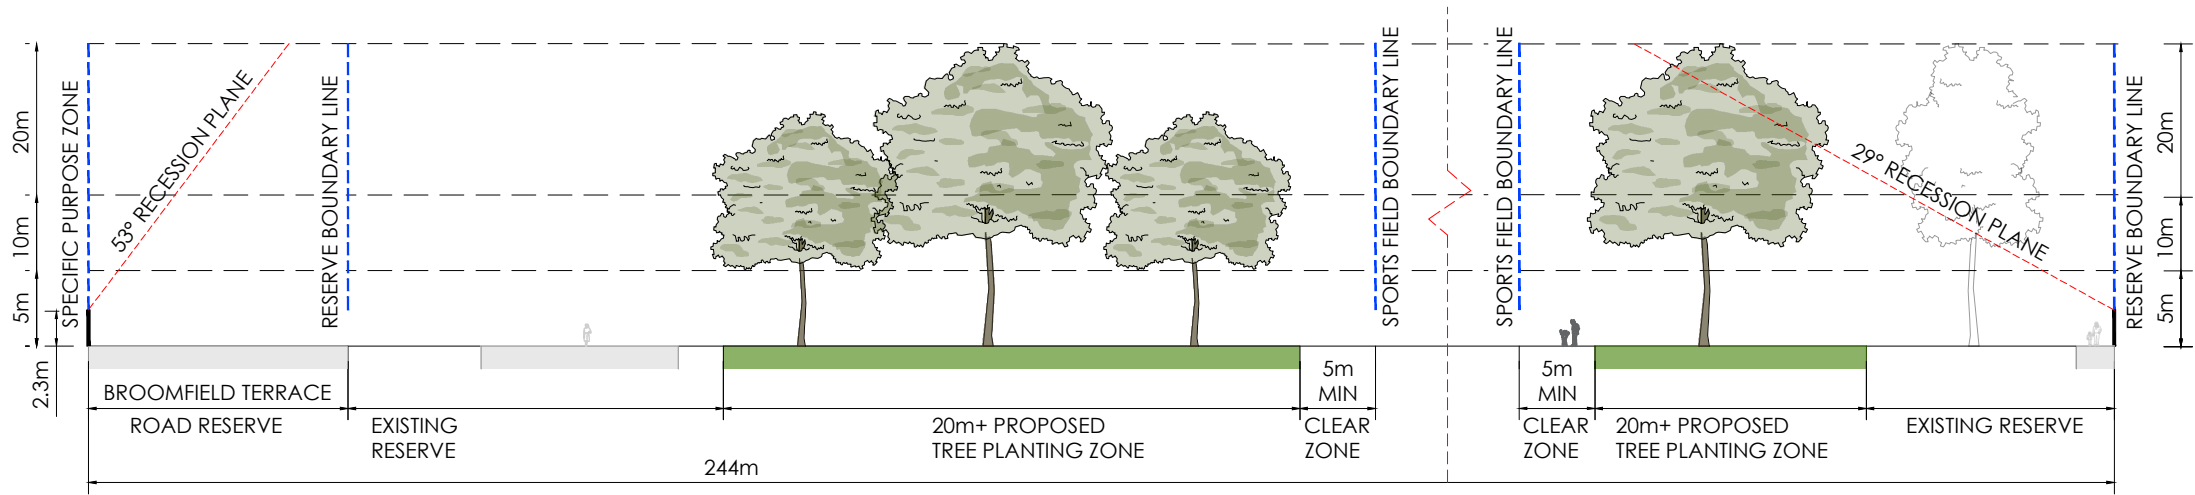

CROSS SECTION KK

LEGEND

- PROPOSED TREE
- EXISTING TREE
- RECESSION PLANE ANGLE
- BOUNDARY LINE
- 2.3m HEIGHT OF MEASURE POINT OF RECESSION PLANE

POTENTIAL TREE PLANTING AREAS:

- 5m-10m TREE HEIGHT ZONES
- 10m-20m TREE HEIGHT ZONES
- 20m+ TREE HEIGHT ZONES

FOR CONSULTATION

A	CONSULTATION	DD	KE	JC	18.03.24
No.	Revision	By	Chk	Appd	Date

Original Scale (A3)	Design	K ELLIOTT	05.03.24	Approved For Construction*
1:500	Drawn	D DAY	05.03.24	
	Dsg Verifier	J COOKE	18.03.24	
	Drg Check	K ELLIOTT	18.03.24	Date
	* Refer to Revision 1 for Original Signature			



Client: URBAN FOREST TREE PLANTING PLAN

Project: BURWOOD PARK SITE WIDE CROSS SECTION

Discipline	LANDSCAPE
Drawing No.	4672143-AL-B-005
Rev.	A

WINTER SOLSTICE
DATE: 21ST JUNE
8AM



NOTES:

1. TREES IN THE MODEL ARE SHOWN AT 5m, 10m & 20m+.

LEGEND:

- POTENTIAL TREE WITH SHADOW
- POTENTIAL TREE PLANTING AREAS
- EXISTING TREE AND VEGETATION AREAS
- PARK BOUNDARY



A	CONSULTATION	DD	KE	JC	18.03.24
No.	Revision	By	Chk	Appd	Date

Original Scale (A3)	Design	K ELLIOTT	05.03.24	Approved For Construction*
NTS	Drawn	D DAY	05.03.24	
	Dsg Verifier	J COOKE	18.03.24	
	Drg Check	K ELLIOTT	18.03.24	Date
	* Refer to Revision 1 for Original Signature			



Project: URBAN FOREST TREE PLANTING PLAN

Title: BURWOOD PARK SHADOW STUDY WINTER SOLSTICE 8AM

Discipline	LANDSCAPE
Drawing No.	4672143-AL-B-006
Rev.	A

FOR CONSULTATION

WINTER SOLSTICE
DATE: 21ST JUNE
10AM



NOTES:

1. TREES IN THE MODEL ARE SHOWN AT 5m, 10m & 20m+.

LEGEND:

- POTENTIAL TREE WITH SHADOW
- POTENTIAL TREE PLANTING AREAS
- EXISTING TREE AND VEGETATION AREAS
- PARK BOUNDARY

FOR CONSULTATION

A	CONSULTATION	DD	KE	JC	18.03.24
No.	Revision	By	Chk	Appd	Date

Original Scale (A3) NTS	Design	K ELLIOTT	05.03.24	Approved For Construction* Date
	Drawn	D DAY	05.03.24	
	Dsg Verifier	J COOKE	18.03.24	
	Drg Check	K ELLIOTT	18.03.24	
* Refer to Revision 1 for Original Signature				



Project: URBAN FOREST TREE PLANTING PLAN

Title: BURWOOD PARK SHADOW STUDY WINTER SOLSTICE 10AM

Discipline	LANDSCAPE
Drawing No.	4672143-AL-B-007
Rev.	A

WINTER SOLSTICE
DATE: 21ST JUNE
12 NOON



NOTES:

1. TREES IN THE MODEL ARE SHOWN AT 5m, 10m & 20m+.

LEGEND:

- POTENTIAL TREE WITH SHADOW
- POTENTIAL TREE PLANTING AREAS
- EXISTING TREE AND VEGETATION AREAS
- PARK BOUNDARY



FOR CONSULTATION

A	CONSULTATION	DD	KE	JC	18.03.24
No.	Revision	By	Chk	Appd	Date

Original Scale (A3)	Design	K ELLIOTT	05.03.24	Approved For Construction*
NTS	Drawn	D DAY	05.03.24	
	Dsg Verifier	J COOKE	18.03.24	
	Drg Check	K ELLIOTT	18.03.24	Date
	* Refer to Revision 1 for Original Signature			



Project: URBAN FOREST TREE PLANTING PLAN

Title: BURWOOD PARK SHADOW STUDY WINTER SOLSTICE 12PM

Discipline	LANDSCAPE
Drawing No.	4672143-AL-B-008
Rev.	A

WINTER SOLSTICE
DATE: 21ST JUNE
2PM



NOTES:

1. TREES IN THE MODEL ARE SHOWN AT 5m, 10m & 20m+.

LEGEND:

- POTENTIAL TREE WITH SHADOW
- POTENTIAL TREE PLANTING AREAS
- EXISTING TREE AND VEGETATION AREAS
- PARK BOUNDARY

FOR CONSULTATION

A	CONSULTATION	DD	KE	JC	18.03.24
No.	Revision	By	Chk	Appd	Date

Original Scale (A3) NTS	Design	K ELLIOTT	05.03.24	Approved For Construction* Date
	Drawn	D DAY	05.03.24	
	Dsg Verifier	J COOKE	18.03.24	
	Drg Check	K ELLIOTT	18.03.24	
* Refer to Revision 1 for Original Signature				



Project: URBAN FOREST TREE PLANTING PLAN

Title: BURWOOD PARK SHADOW STUDY WINTER SOLSTICE 2PM

Discipline	LANDSCAPE
Drawing No.	4672143-AL-B-009
Rev.	A

WINTER SOLSTICE
DATE: 21ST JUNE
4PM



NOTES:

1. TREES IN THE MODEL ARE SHOWN AT 5m, 10m & 20m+.

LEGEND:

- POTENTIAL TREE WITH SHADOW
- POTENTIAL TREE PLANTING AREAS
- EXISTING TREE AND VEGETATION AREAS
- PARK BOUNDARY

FOR CONSULTATION

A	CONSULTATION	DD	KE	JC	18.03.24
No.	Revision	By	Chk	Appd	Date

Original Scale (A3)	Design	K ELLIOTT	05.03.24	Approved For Construction*
NTS	Drawn	D DAY	05.03.24	
	Dsg Verifier	J COOKE	18.03.24	
	Drg Check	K ELLIOTT	18.03.24	Date
	* Refer to Revision 1 for Original Signature			



Project: URBAN FOREST TREE PLANTING PLAN

Title: BURWOOD PARK SHADOW STUDY WINTER SOLSTICE 4PM

Discipline	LANDSCAPE
Drawing No.	4672143-AL-B-010
Rev.	A

WINTER SOLSTICE
DATE: 21ST JUNE
6PM




NOTES:

1. TREES IN THE MODEL ARE SHOWN AT 5m, 10m & 20m+.

LEGEND:

- POTENTIAL TREE WITH SHADOW
- POTENTIAL TREE PLANTING AREAS
- EXISTING TREE AND VEGETATION AREAS
- PARK BOUNDARY

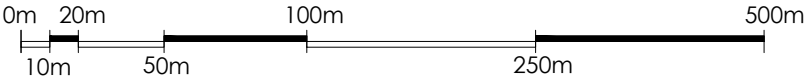

FOR CONSULTATION

A	CONSULTATION	DD	KE	JC	18.03.24
No.	Revision	By	Chk	Appd	Date

Original Scale (A3)	Design	K ELLIOTT	05.03.24	Approved For Construction*
NTS	Drawn	D DAY	05.03.24	
	Dsg Verifier	J COOKE	18.03.24	
	Drg Check	K ELLIOTT	18.03.24	Date
	* Refer to Revision 1 for Original Signature			



Project: URBAN FOREST TREE PLANTING PLAN

Title: BURWOOD PARK SHADOW STUDY WINTER SOLSTICE 6PM

Discipline	LANDSCAPE
Drawing No.	4672143-AL-B-011
Rev.	A

SUMMER SOLSTICE
DATE: 21ST DECEMBER
8AM



NOTES:

1. TREES IN THE MODEL ARE SHOWN AT 5m, 10m & 20m+.

LEGEND:

- POTENTIAL TREE WITH SHADOW
- POTENTIAL TREE PLANTING AREAS
- EXISTING TREE AND VEGETATION AREAS
- PARK BOUNDARY



A	CONSULTATION	DD	KE	JC	18.03.24
No.	Revision	By	Chk	Appd	Date

Original Scale (A3)	Design	K ELLIOTT	05.03.24	Approved For Construction*
NTS	Drawn	D DAY	05.03.24	
	Dsg Verifier	J COOKE	18.03.24	
	Drg Check	K ELLIOTT	18.03.24	Date
	* Refer to Revision 1 for Original Signature			



Project: URBAN FOREST TREE PLANTING PLAN

Title: BURWOOD PARK SHADOW STUDY SUMMER SOLSTICE 8AM

Discipline	LANDSCAPE
Drawing No.	4672143-AL-B-012
Rev.	A

FOR CONSULTATION

SUMMER SOLSTICE
DATE: 21ST DECEMBER
10AM



NOTES:

1. TREES IN THE MODEL ARE SHOWN AT 5m, 10m & 20m+.

LEGEND:

- POTENTIAL TREE WITH SHADOW
- POTENTIAL TREE PLANTING AREAS
- EXISTING TREE AND VEGETATION AREAS
- PARK BOUNDARY



A	CONSULTATION	DD	KE	JC	18.03.24
No.	Revision	By	Chk	Appd	Date

Original Scale (A3)	Design	K ELLIOTT	05.03.24	Approved For Construction*
NTS	Drawn	D DAY	05.03.24	
	Dsg Verifier	J COOKE	18.03.24	
	Drg Check	K ELLIOTT	18.03.24	Date
	* Refer to Revision 1 for Original Signature			



Project: URBAN FOREST TREE PLANTING PLAN

Title: BURWOOD PARK SHADOW STUDY SUMMER SOLSTICE 10AM

Discipline	LANDSCAPE
Drawing No.	4672143-AL-B-013
Rev.	A

FOR CONSULTATION

SUMMER SOLSTICE
DATE: 21ST DECEMBER
12PM



NOTES:

1. TREES IN THE MODEL ARE SHOWN AT 5m, 10m & 20m+.

LEGEND:

- POTENTIAL TREE WITH SHADOW
- POTENTIAL TREE PLANTING AREAS
- EXISTING TREE AND VEGETATION AREAS
- PARK BOUNDARY



FOR CONSULTATION

A	CONSULTATION	DD	KE	JC	18.03.24
No.	Revision	By	Chk	Appd	Date

Original Scale (A3)	Design	K ELLIOTT	05.03.24	Approved For Construction*
NTS	Drawn	D DAY	05.03.24	
	Dsg Verifier	J COOKE	18.03.24	
	Drg Check	K ELLIOTT	18.03.24	Date
	* Refer to Revision 1 for Original Signature			



Project: URBAN FOREST TREE PLANTING PLAN

Title: BURWOOD PARK SHADOW STUDY SUMMER SOLSTICE 12PM

Discipline	LANDSCAPE
Drawing No.	4672143-AL-B-014
Rev.	A

SUMMER SOLSTICE
DATE: 21ST DECEMBER
2PM



NOTES:

1. TREES IN THE MODEL ARE SHOWN AT 5m, 10m & 20m+.

LEGEND:

- POTENTIAL TREE WITH SHADOW
- POTENTIAL TREE PLANTING AREAS
- EXISTING TREE AND VEGETATION AREAS
- PARK BOUNDARY



A	CONSULTATION	DD	KE	JC	18.03.24
No.	Revision	By	Chk	Appd	Date

Original Scale (A3)	Design	K ELLIOTT	05.03.24	Approved For Construction*
NTS	Drawn	D DAY	05.03.24	
	Dsg Verifier	J COOKE	18.03.24	
	Drg Check	K ELLIOTT	18.03.24	Date
	* Refer to Revision 1 for Original Signature			



Project: URBAN FOREST TREE PLANTING PLAN

Title: BURWOOD PARK SHADOW STUDY SUMMER SOLSTICE 2PM

Discipline	LANDSCAPE
Drawing No.	4672143-AL-B-015
Rev.	A

FOR CONSULTATION

SUMMER SOLSTICE
DATE: 21ST DECEMBER
4PM



NOTES:

1. TREES IN THE MODEL ARE SHOWN AT 5m, 10m & 20m+.

LEGEND:

- POTENTIAL TREE WITH SHADOW
- POTENTIAL TREE PLANTING AREAS
- EXISTING TREE AND VEGETATION AREAS
- PARK BOUNDARY



FOR CONSULTATION

A	CONSULTATION	DD	KE	JC	18.03.24
No.	Revision	By	Chk	Appd	Date

Original Scale (A3)	Design	K ELLIOTT	05.03.24	Approved For Construction*
NTS	Drawn	D DAY	05.03.24	
	Dsg Verifier	J COOKE	18.03.24	
	Drg Check	K ELLIOTT	18.03.24	Date
	* Refer to Revision 1 for Original Signature			



Project: URBAN FOREST TREE PLANTING PLAN

Title: BURWOOD PARK SHADOW STUDY SUMMER SOLSTICE 4PM

Discipline	LANDSCAPE
Drawing No.	4672143-AL-B-016
Rev.	A

SUMMER SOLSTICE
DATE: 21ST DECEMBER
6PM



NOTES:

1. TREES IN THE MODEL ARE SHOWN AT 5m, 10m & 20m+.

LEGEND:

- POTENTIAL TREE WITH SHADOW
- POTENTIAL TREE PLANTING AREAS
- EXISTING TREE AND VEGETATION AREAS
- PARK BOUNDARY

FOR CONSULTATION

A	CONSULTATION	DD	KE	JC	18.03.24
No.	Revision	By	Chk	Appd	Date

Original Scale (A3)	Design	K ELLIOTT	05.03.24	Approved For Construction*
NTS	Drawn	D DAY	05.03.24	
	Dsg Verifier	J COOKE	18.03.24	
	Drg Check	K ELLIOTT	18.03.24	Date
	* Refer to Revision 1 for Original Signature			



Project: URBAN FOREST TREE PLANTING PLAN

Title: BURWOOD PARK SHADOW STUDY SUMMER SOLSTICE 6PM

Discipline	LANDSCAPE
Drawing No.	4672143-AL-B-017
Rev.	A



PLANT SCHEDULE - BURWOOD PARK			
ID	QTY	TREE CATEGORY	TREE HEIGHT
TREE HEIGHT 5-10m			
SMALL	248	SMALL TREE	5-10m HEIGHT
TREE HEIGHT 11-20m			
MEDIUM	48	MEDIUM TREE	11-15m HEIGHT
LARGE			
LARGE TREE	22	LARGE TREE	16-20m
TREE HEIGHT 20m+			
VERY LARGE TREE	14	VERY LARGE TREE	20m+

PARK CANOPY COVER SUMMARY - BURWOOD PARK		
EXISTING NUMBER OF TREES	APPROXIMATELY	285
EXISTING CANOPY COVER	APPROXIMATELY	22.5%
PROPOSED NUMBER OF NEW TREES		334
PROPOSED NET CANOPY COVER (EXISTING VEGETATION AND PROPOSED)	APPROXIMATELY	36.2%

LEGEND:
 EXISTING TREES/VEGETATION
 EXISTING FOOTPATH
 PARK BOUNDARY
 EXISTING RESERVE AREA 136,312m²

POTENTIAL TREE PLANTING AREAS:
 5m-10m TREE HEIGHT ZONES
 10m-20m TREE HEIGHT ZONES
 20m+ TREE HEIGHT ZONES

PROPOSED TREES:
 SMALL TREE 5-10m
 MEDIUM TREE 10-15m
 LARGE TREE 16-20m
 VERY LARGE TREE 20m+

A	CONSULTATION	DD	KE	JC	18.03.24
No.	Revision	By	Chk	Appd	Date

Original Scale (A3)	Design	K ELLIOTT	05.03.24	Approved For Construction*
1:2500	Drawn	D DAY	05.03.24	
	Dsg Verifier	J COOKE	18.03.24	
	Drg Check	K ELLIOTT	18.03.24	Date
	* Refer to Revision 1 for Original Signature			



Project: URBAN FOREST TREE PLANTING PLAN

Title: BURWOOD PARK INDICATIVE TREE PLANTING PLAN

Discipline	LANDSCAPE
Drawing No.	4672143-AL-B-018
Rev.	A

FOR CONSULTATION


GUIDELINE SUMMARY:

- TREE PLANTING TO SPECIAL CHARACTER PARKS WILL CONTINUE THE ESTABLISHED THEME.
- TREES WILL BE POSITIONED APPROPRIATELY TO ALLOW FOR MANAGEMENT OF DEBRIS/LEAF LITTER.
- PLANTING ALONG WATERWAYS WILL BE PREDOMINANTLY NATIVE SPECIES.
- CHRISTCHURCH CITY COUNCIL WILL AIM FOR 40-60% OF NEW TREE PLANTINGS AS NATIVES.

TREE SETBACKS AND SPACINGS:

- NO TREE SHALL INTRUDE THROUGH THE RECESSION PLANE.
- NO TREE SHALL BE PLANTED CLOSER THAN 3.0m FROM A PATHWAY.
- NO TREE SHALL BE PLANTED CLOSER THAN 5.0m FROM A SPORTS FIELD AND NO TREE CANOPY DRIP. LINE SHALL EXTEND ABOVE A SPORTS FIELD.
- TREE SPACINGS SHALL BE A MINIMUM OF 5.0m APART TO ALLOW FOR EASY LAWN MOWING.
- MIN. 2m OFFSET FOR LOW VOLTAGE POWER.
- MIN. 3m OFFSET FOR 11kv POWER.
- MIN. 5m OFFSET FOR 33-66kv.
- MIN. 1m OFFSET FOR ALL OTHER SERVICES AND HARD PAVING NOT MENTIONED ABOVE.

TYPICAL TREE PLANTING PATTERN

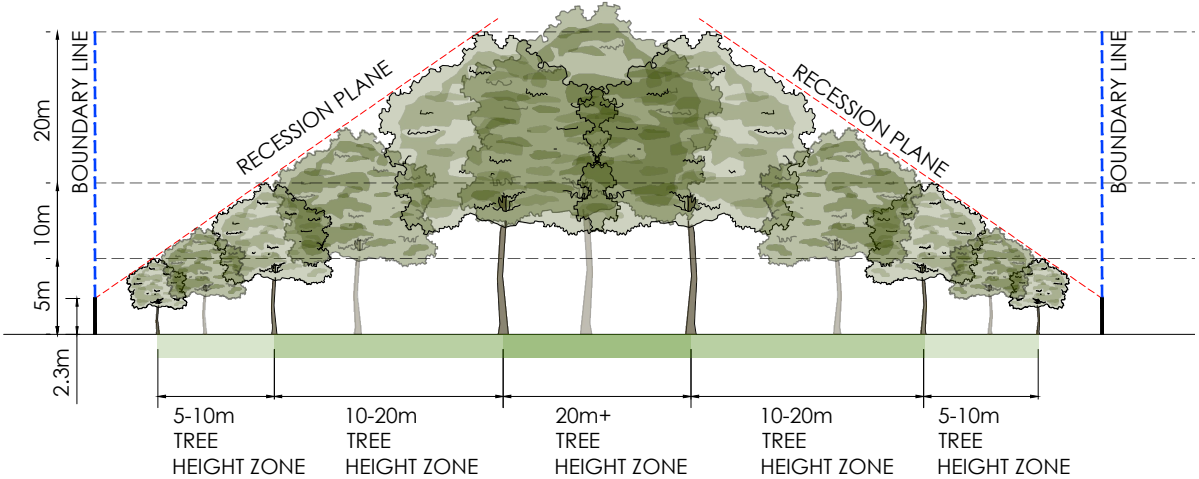

LEGEND



PROPOSED TREE

RECESSION PLANE ANGLE

BOUNDARY LINE

2.3m HEIGHT OF MEASURE POINT OF RECESSION PLANE

POTENTIAL TREE PLANTING AREAS:



5m-10m TREE HEIGHT ZONES



10m-20m TREE HEIGHT ZONES



20m+ TREE HEIGHT ZONES

FOR CONSULTATION

A	CONSULTATION	DD	KE	JC	18.03.24
No.	Revision	By	Chk	Appd	Date

Original Scale (A3)	Design	K ELLIOTT	05.03.24	Approved For Construction*
NTS	Drawn	D DAY	05.03.24	
	Dsg Verifier	J COOKE	18.03.24	
	Drg Check	K ELLIOTT	18.03.24	Date
	* Refer to Revision 1 for Original Signature			



Project: URBAN FOREST TREE PLANTING PLAN

Title: BURWOOD PARK TREE PLANTING GUIDELINES

Discipline	LANDSCAPE
Drawing No.	4672143-AL-B-019
Rev.	A