


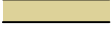

KEY

Existing Features

-  Existing Tree / Vegetation
-  Proposed Native Revegetation by CCC
-  Proposed Path by CCC
-  Proposed Boardwalk Structure by CCC
-  Site Boundary
-  Existing Tree for Removal



Original size mm
100
50
30
10
0
© Copyright Christchurch City Council © Aerial Photography Copyright Terralink International Ltd



KEY

Potential Tree Planting Areas

- 5m - 10m Trees Height Zone
- 10m - 15m Trees Height Zone
- 15m - 20m Trees Height Zone
- 20+m Trees Height Zone

Existing Features

- Existing Tree / Vegetation
- Proposed Native Revegetation by CCC
- Proposed Path by CCC
- Proposed Boardwalk Structure by CCC
- Site Boundary
- Existing Tree for Removal

Original size mm
100
50
30
10
0

© Copyright Christchurch City Council © Aerial Photography Copyright Terralink International Ltd





INDICATIVE CROSS SECTIONS THROUGH THE BOUNDARIES



LOCATION PLAN : 1:3000


KEY

Potential Tree Planting Areas


- 5m - 10m Trees Height Zone
- 10m - 15m Trees Height Zone
- 15m - 20m Trees Height Zone
- 20+m Trees Height Zone

Existing Features


- Existing Tree / Vegetation
- Proposed Native Revegetation by CCC
- Proposed Path by CCC
- Proposed Boardwalk Structure by CCC
- Site Boundary
- Existing Tree for Removal

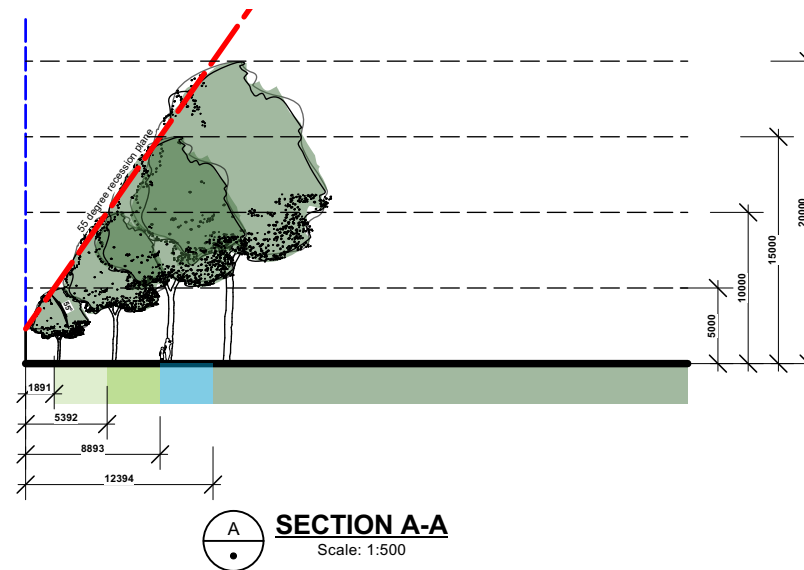


SECTION A-A
Scale: 1:500

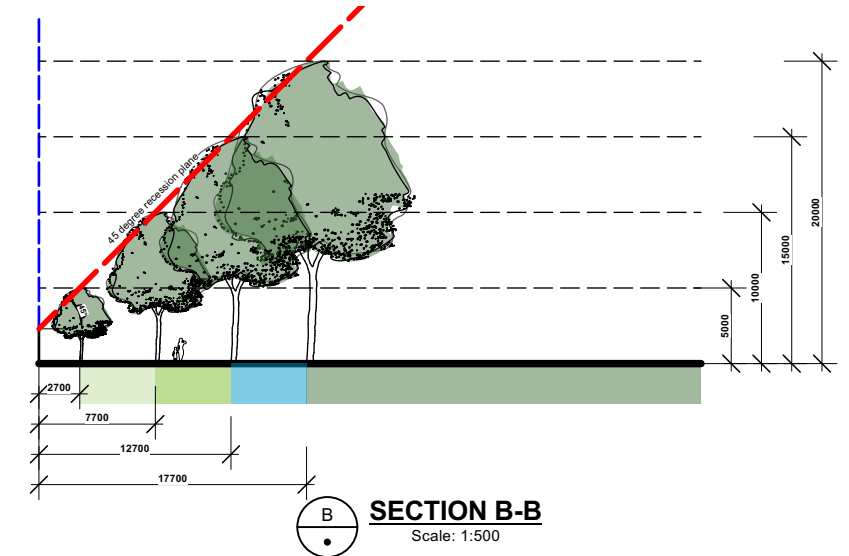


SECTION B-B
Scale: 1:500

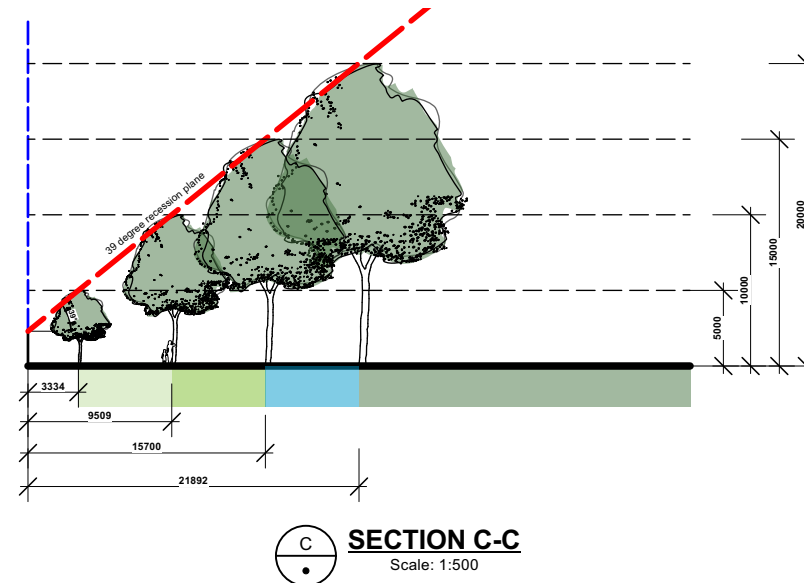


SECTION C-C
Scale: 1:500

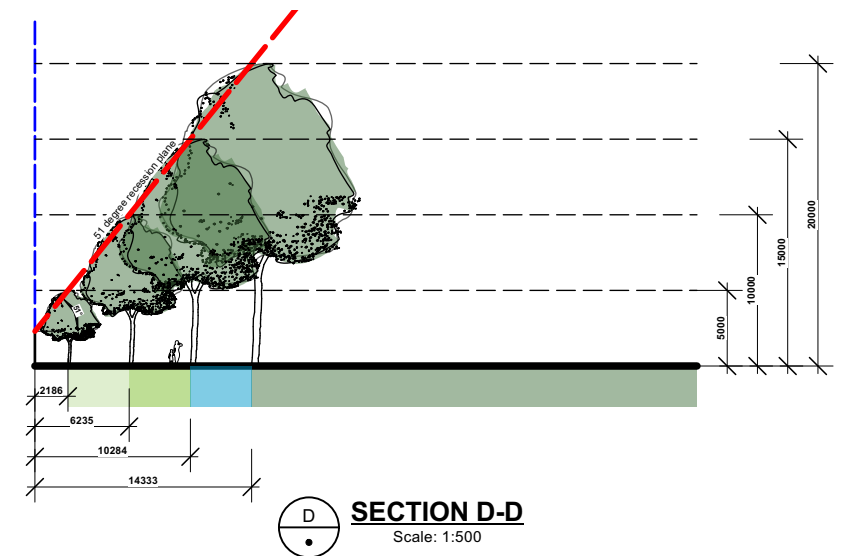

SECTION D-D
Scale: 1:500

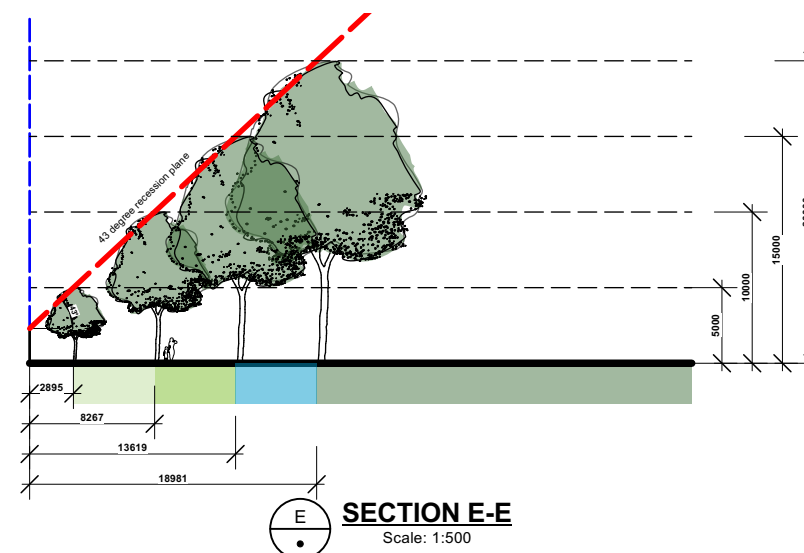

SECTION E-E
Scale: 1:500

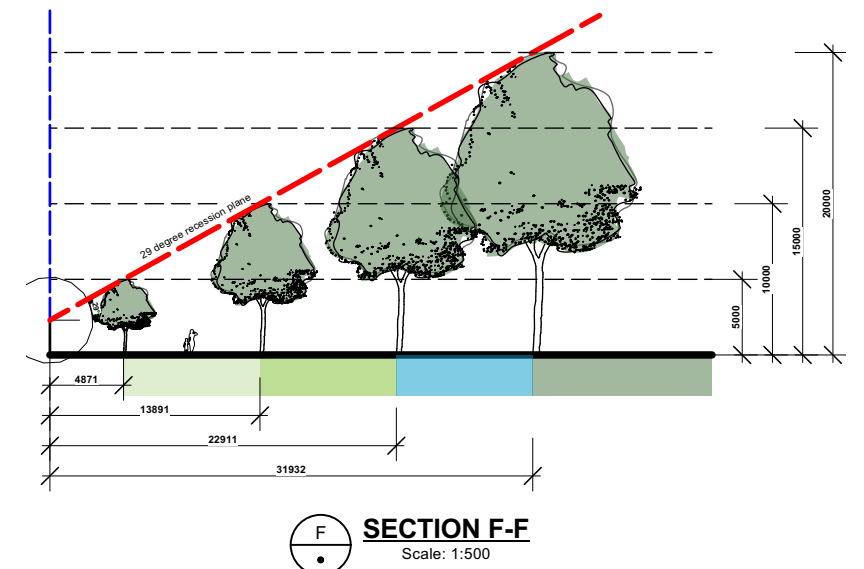

SECTION F-F
Scale: 1:500



KEY

--- Site Boundary

Refer to Tree Planting Guidelines on Sheet L19



© Copyright Christchurch City Council © Aerial Photography Copyright Terralink International Ltd



KEY

--- Site Boundary

Refer to Tree Planting Guidelines on Sheet L19



© Copyright Christchurch City Council © Aerial Photography Copyright Terralink International Ltd



KEY

--- Site Boundary

Refer to Tree Planting Guidelines on Sheet L19



Original size mm
100
50
30
10
0
© Copyright Christchurch City Council © Aerial Photography Copyright Terralink International Ltd



KEY

--- Site Boundary

Refer to Tree Planting Guidelines on Sheet L19



Original size mm
100
50
30
10
0
© Copyright Christchurch City Council © Aerial Photography Copyright Terralink International Ltd



KEY

--- Site Boundary

Refer to Tree Planting Guidelines on Sheet L19



© Copyright Christchurch City Council © Aerial Photography Copyright Terralink International Ltd



KEY

--- Site Boundary

Refer to Tree Planting Guidelines on Sheet L19



© Copyright Christchurch City Council © Aerial Photography Copyright Terralink International Ltd



KEY

--- Site Boundary

Refer to Tree Planting Guidelines on Sheet L19



Original size mm
100
50
30
10
0
© Copyright Christchurch City Council © Aerial Photography Copyright Terralink International Ltd



KEY

--- Site Boundary

Refer to Tree Planting Guidelines on Sheet L19




Original size mm
100
50
30
10
0
© Copyright Christchurch City Council © Aerial Photography Copyright Terralink International Ltd



KEY

--- Site Boundary

Refer to Tree Planting Guidelines on Sheet L19

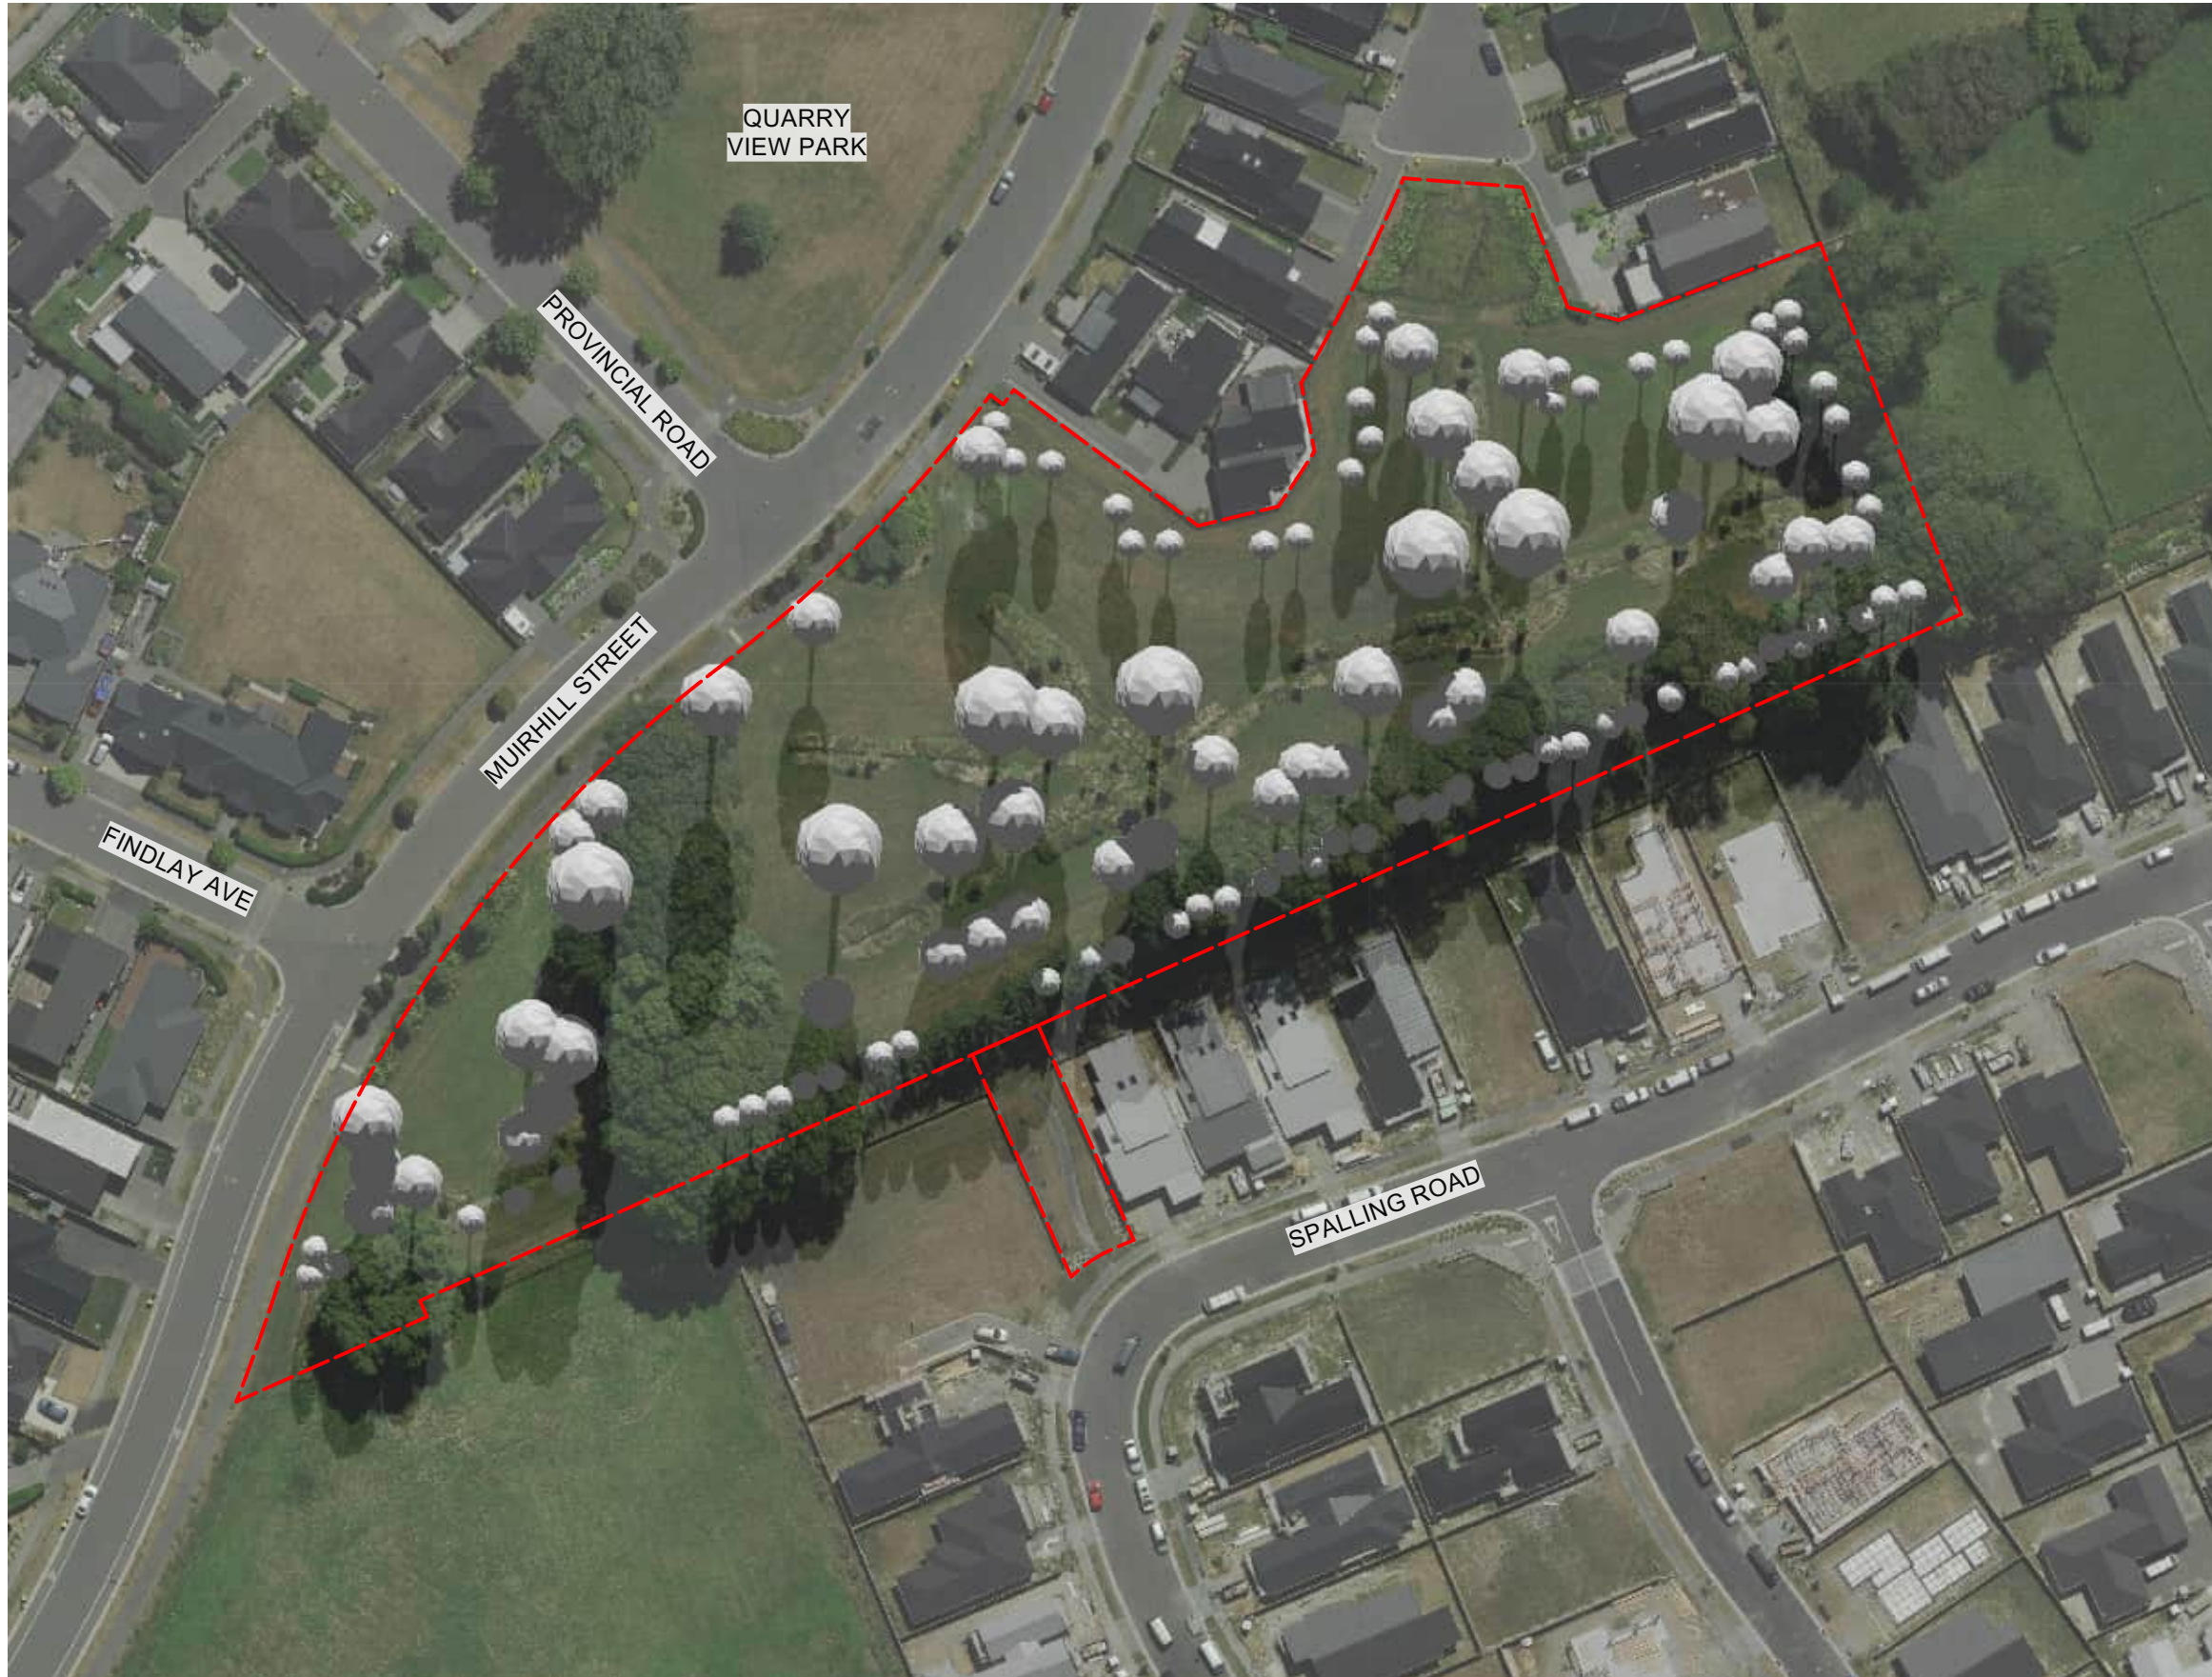


Original size mm
100
50
30
10
0
© Copyright Christchurch City Council © Aerial Photography Copyright Terralink International Ltd



KEY

--- Site Boundary

Refer to Tree Planting Guidelines on Sheet L19

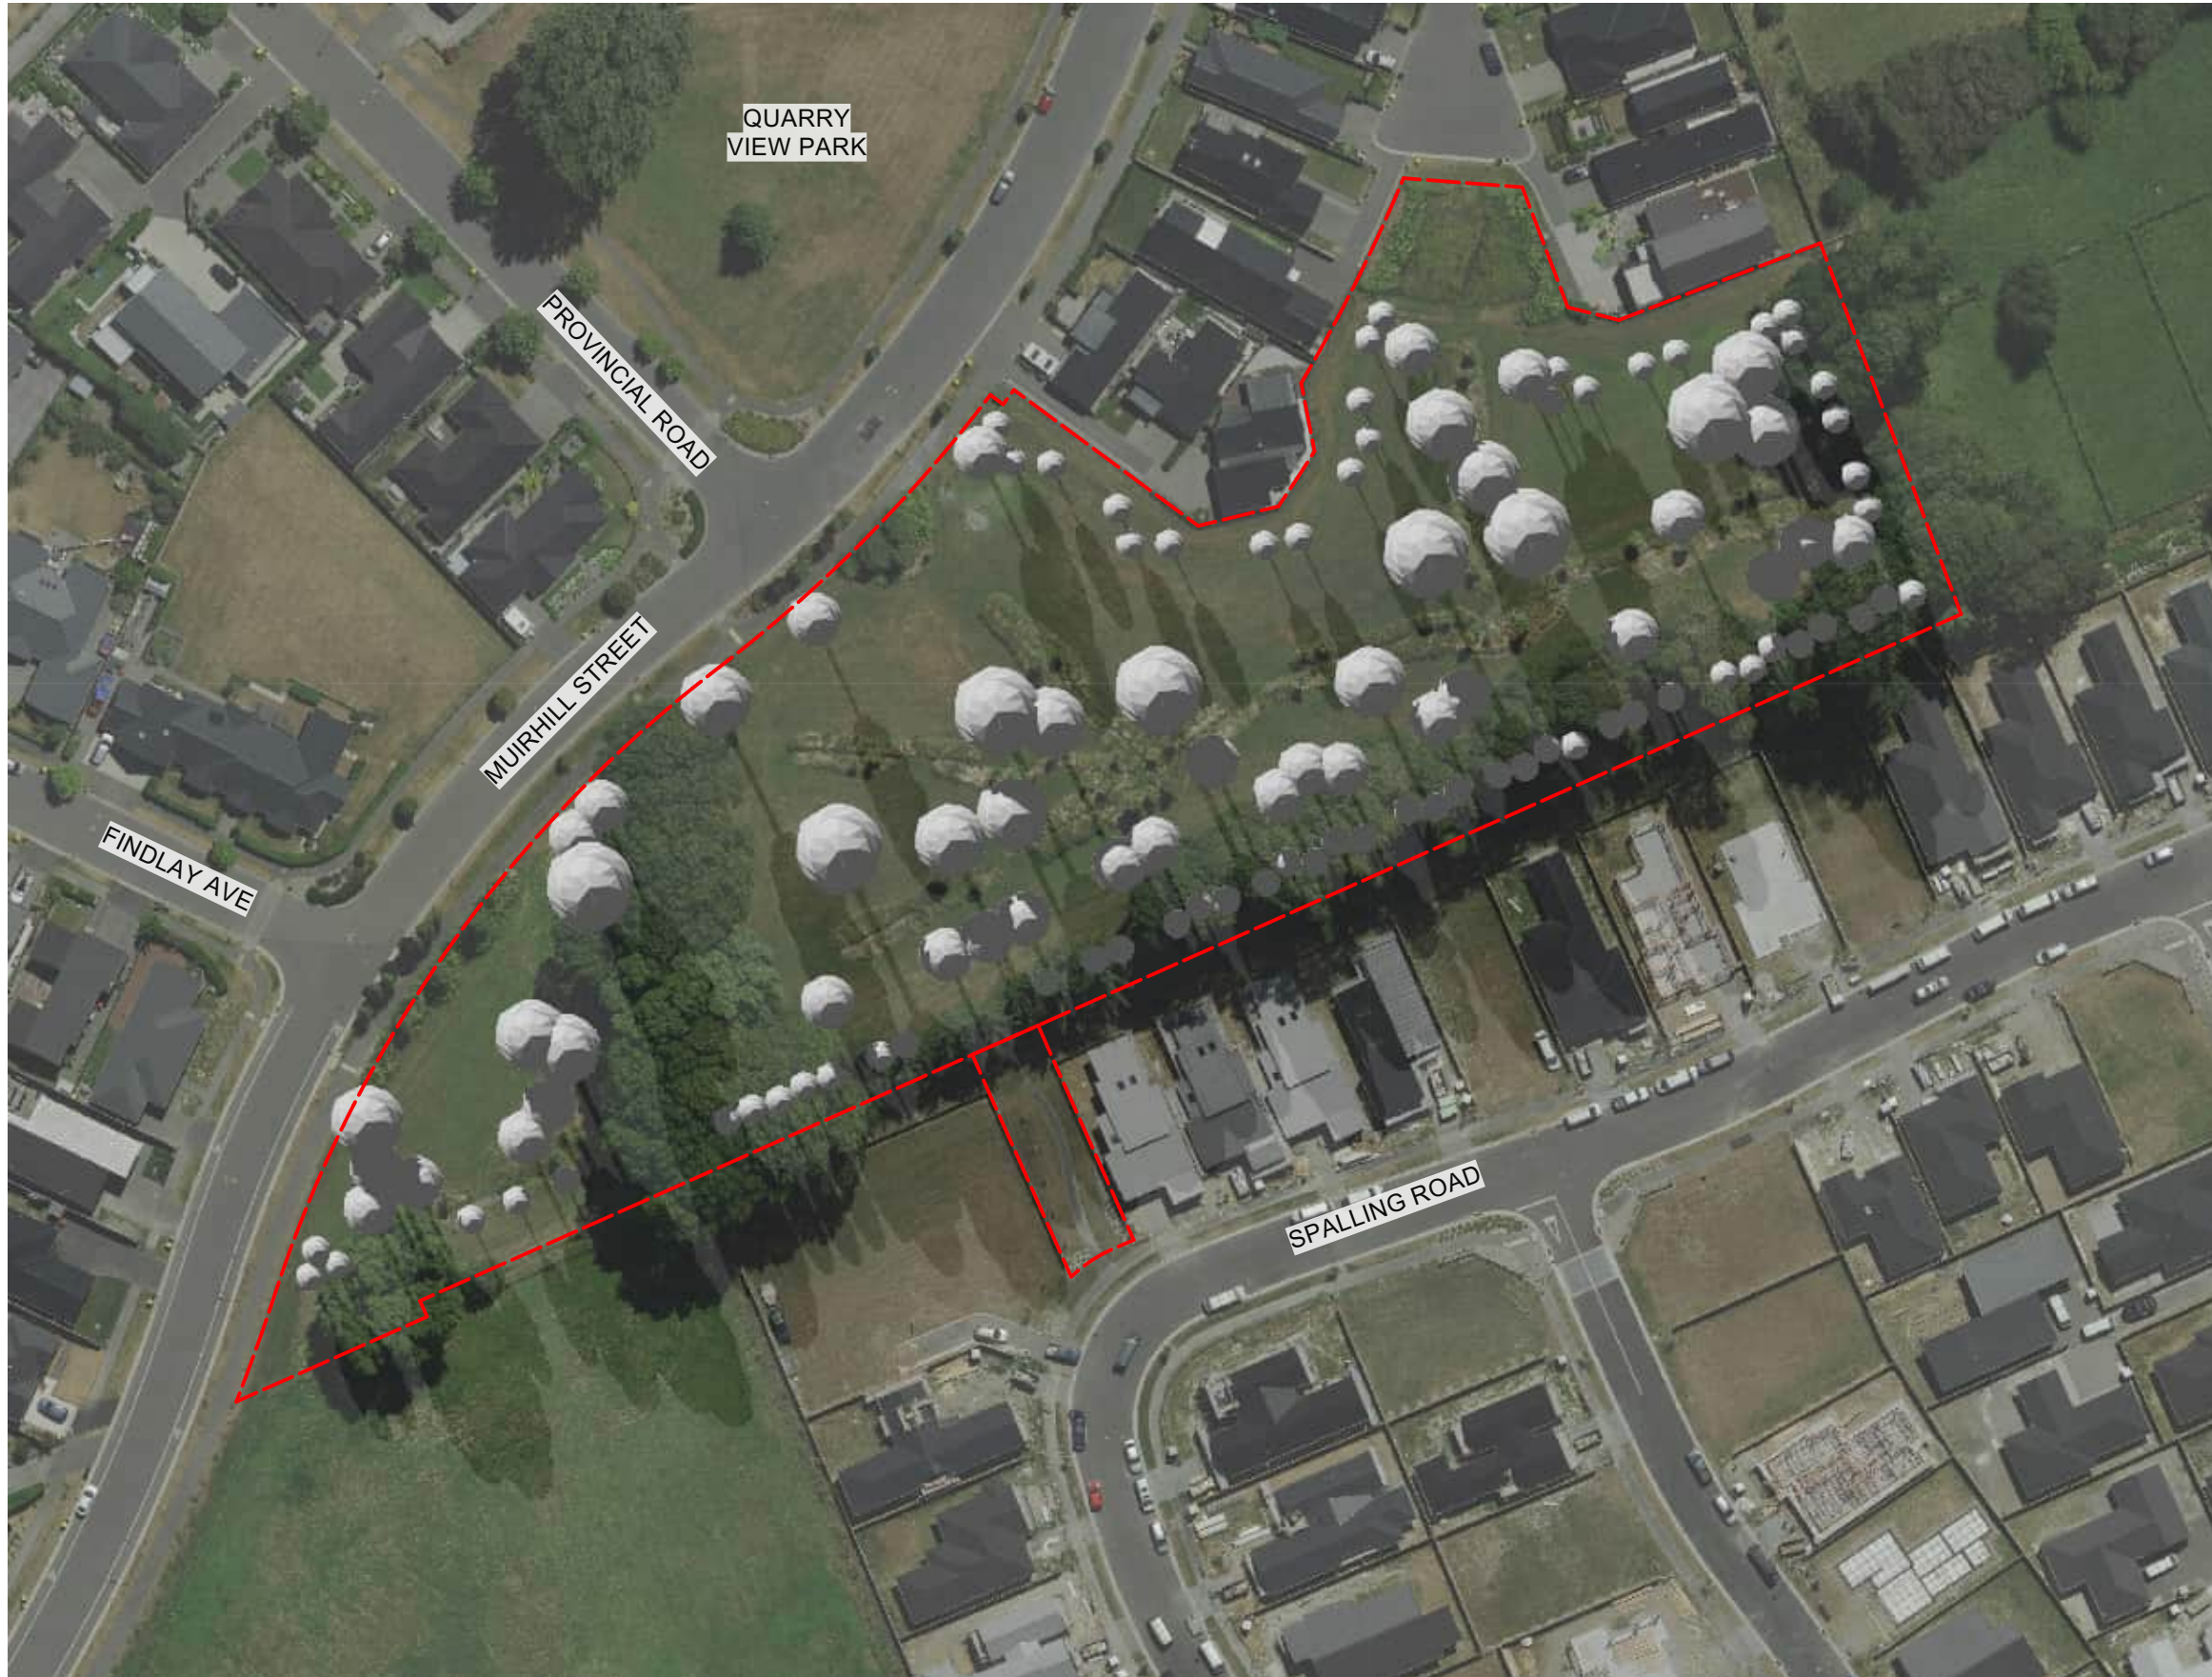

Original size mm
100
50
30
10
0
© Copyright Christchurch City Council © Aerial Photography Copyright Terralink International Ltd



KEY

--- Site Boundary

Refer to Tree Planting Guidelines on Sheet L19



Original size mm
100
50
30
10
0
© Copyright Christchurch City Council © Aerial Photography Copyright Terralink International Ltd



KEY

--- Site Boundary

Refer to Tree Planting Guidelines on Sheet L19



Original size mm
100
50
30
10
0
© Copyright Christchurch City Council © Aerial Photography Copyright Terralink International Ltd



KEY

Potential Tree Planting Areas

- 5m - 10m Trees Height Zone
- 10m - 15m Trees Height Zone
- 15m - 20m Trees Height Zone
- 20+m Trees Height Zone

KEY

Existing Features

- Existing Tree / Vegetation
- Proposed Native Revegetation by CCC
- Proposed Path by CCC
- Proposed Boardwalk Structure by CCC
- Site Boundary
- Existing Tree for Removal

PARK CANOPY COVER SUMMARY:

Existing number of trees	184
Existing canopy cover	approx. 34%
Number of trees proposed to be removed	38
Proposed number of new trees	114
Proposed area of native revegetation - Native shrubs and groundcover planting along stream, boundary and sw basins	4,970m ²
Proposed net canopy cover (existing vegetation and proposed)	approx. 45%

PLANT SCHEDULE:

ID	QUANTITY	TREE CATEGORY	TREE HEIGHT
Small	67	Small Tree	5-10m
Medium	28	Medium Tree	11- 15m
Large	12	Large Tree	16- 20m
Very Large	7	Very Large Tree	20+m

Original size mm
100
50
30
10
0
© Copyright Christchurch City Council © Aerial Photography Copyright Terralink International Ltd



QUARRY VIEW DRAINAGE RESERVE
URBAN FOREST PLAN
INDICATIVE TREE PLANTING PLAN

SCALE 1:1000

Original Plan Size: A3
ISSUE. 04/09/24
UFP010
Project Ref. L16
File Ref.



KEY

--- Site Boundary

Refer to Tree Planting Guidelines on Sheet L19



Original size mm
100
50
30
10
0
© Copyright Christchurch City Council © Aerial Photography Copyright Terralink International Ltd



KEY

--- Site Boundary

Refer to Tree Planting Guidelines on Sheet L19



Original size mm
100
50
30
10
0
© Copyright Christchurch City Council © Aerial Photography Copyright Terralink International Ltd



Guideline Summary

- Tree planting to Special Character Parks will continue the established theme.
- Trees will be positioned appropriately to allow for debris management.
- Tree species shall be well suited to the local conditions.
- Planting along waterways will be predominantly native species.
- CCC will aim for 40-60% of new tree plantings as natives.

Tree Setbacks & Spacings

- No tree shall intrude through the recession plane at maturity.
- No tree shall be planted closer than 3.0m from a pathway.
- No tree shall be planted closer than 5.0m from a sports field and no tree canopy drip line shall extend above a sports field.
- Tree spacings shall be a minimum of 5.0m apart to allow for easy lawn mowing.
- Min. 2m offset for low voltage power.
- Min. 3m offset for 11kv power.
- Min. 5m offset for 33-66kv.
- Min. of 1m offset for all other services and hard paving not mentioned above.

KEY

Services

- Stormwater
- Sewer
- Water
- Enable Fibre

