Original size mm
100
50
30
10
0

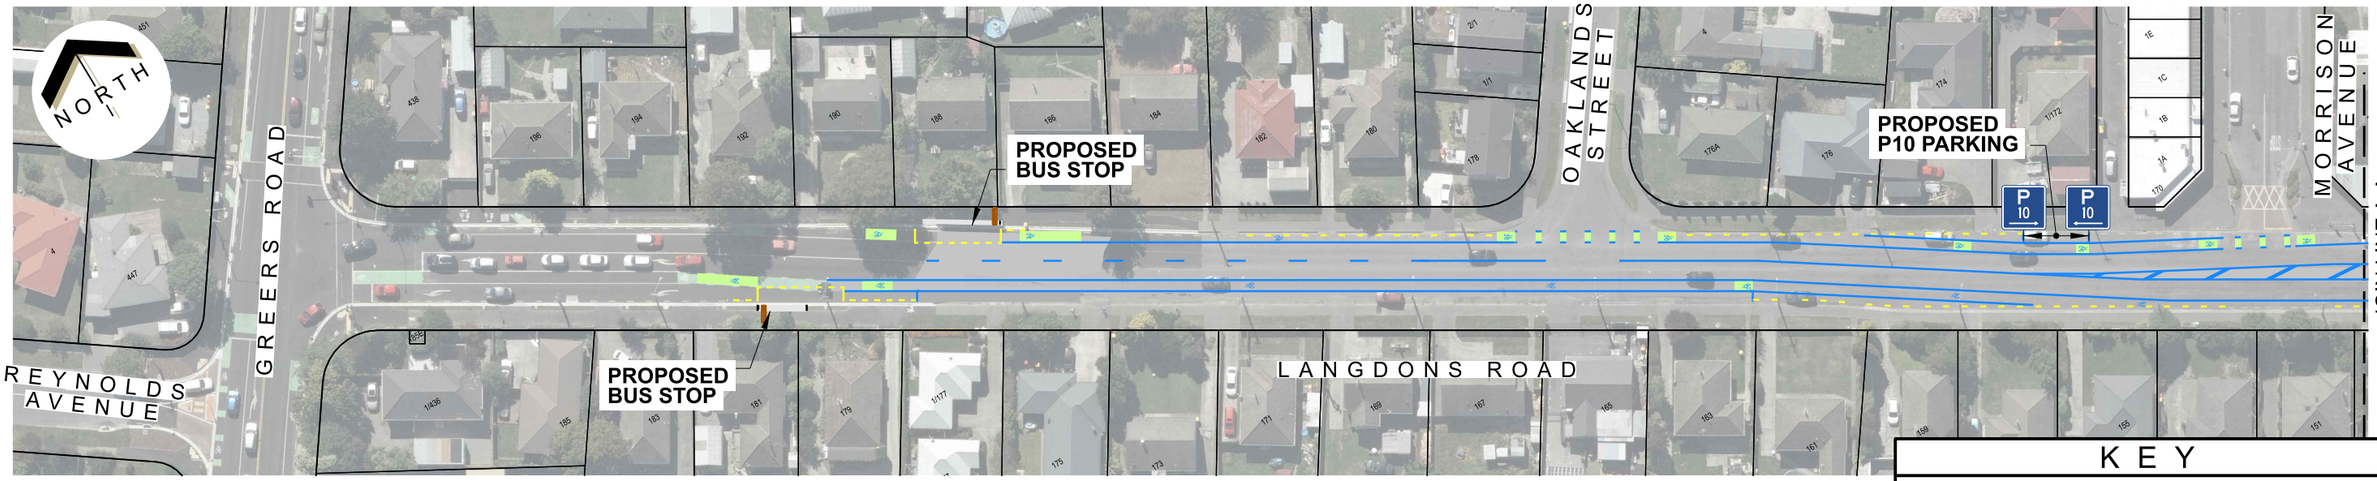


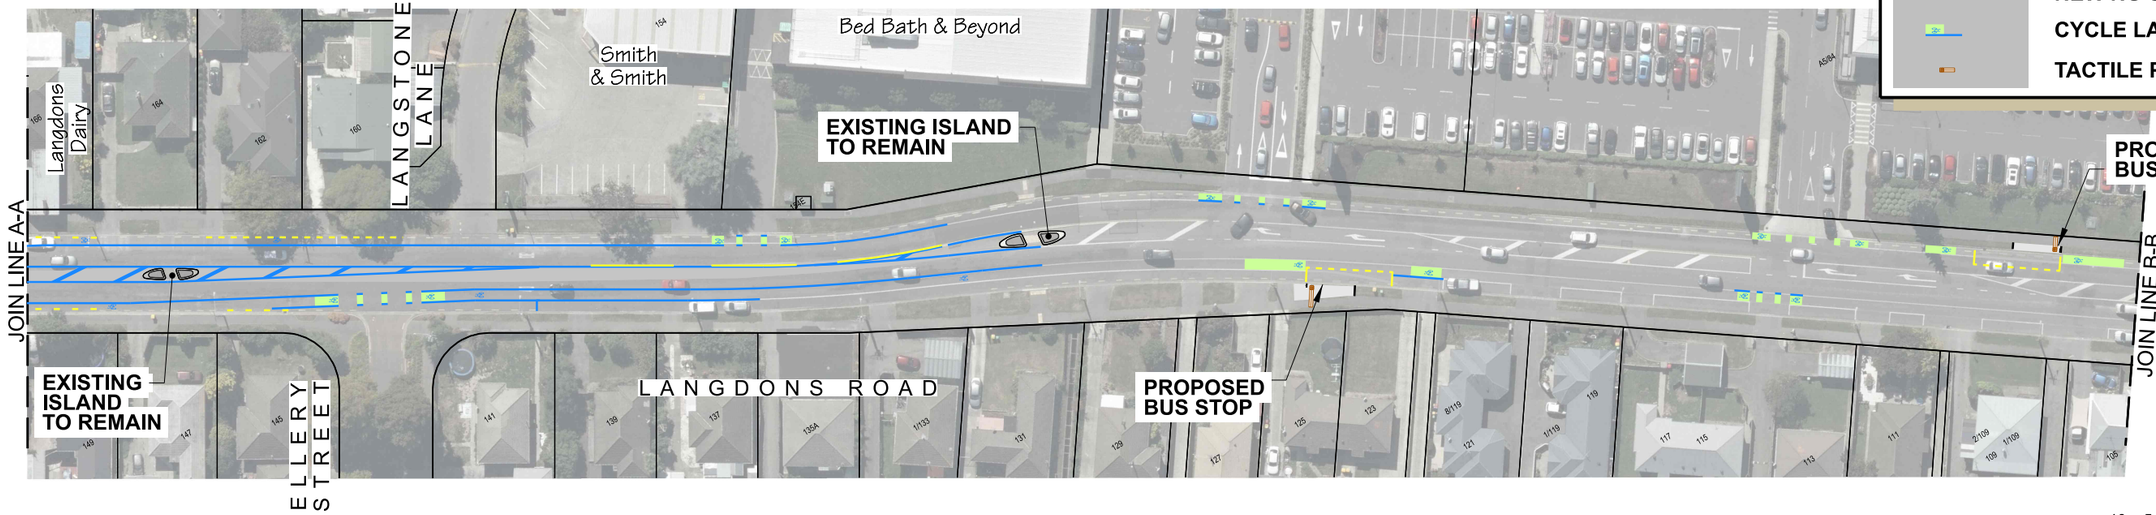


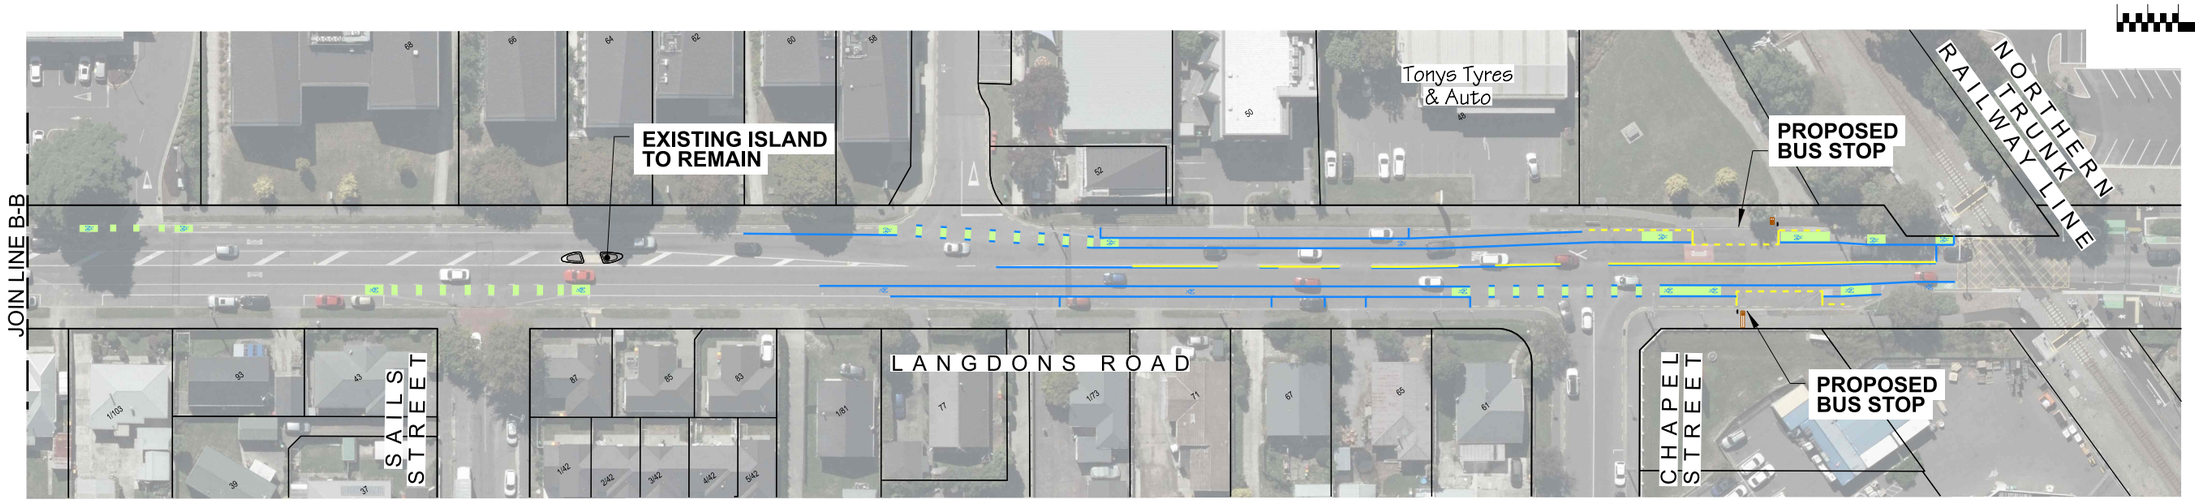


## KEY

- NEW NO STOPPING RESTRICTIONS
- CYCLE LANES
- TACTILE PAVERS AT BUS STOPS

NORTH

10 5 0 10 20 30 40
SCALE (m)

NORTH

© Copyright Christchurch City Council / Aerial Photography Creative Commons Attribution 3.0 New Zealand License

Christchurch City Council

# Langdons Road - (Greers Road to Railway)

Safety Improvements
Consultation Plan

Original Plan Size: A3

| | | | |
|---|---|---|---|
| Drawn: | MJR | Issue | 1 21/10/2026 |
| Designed: | GD | Drawing: | TP369601 |
| Approved: | | Project: | CP504634 |