


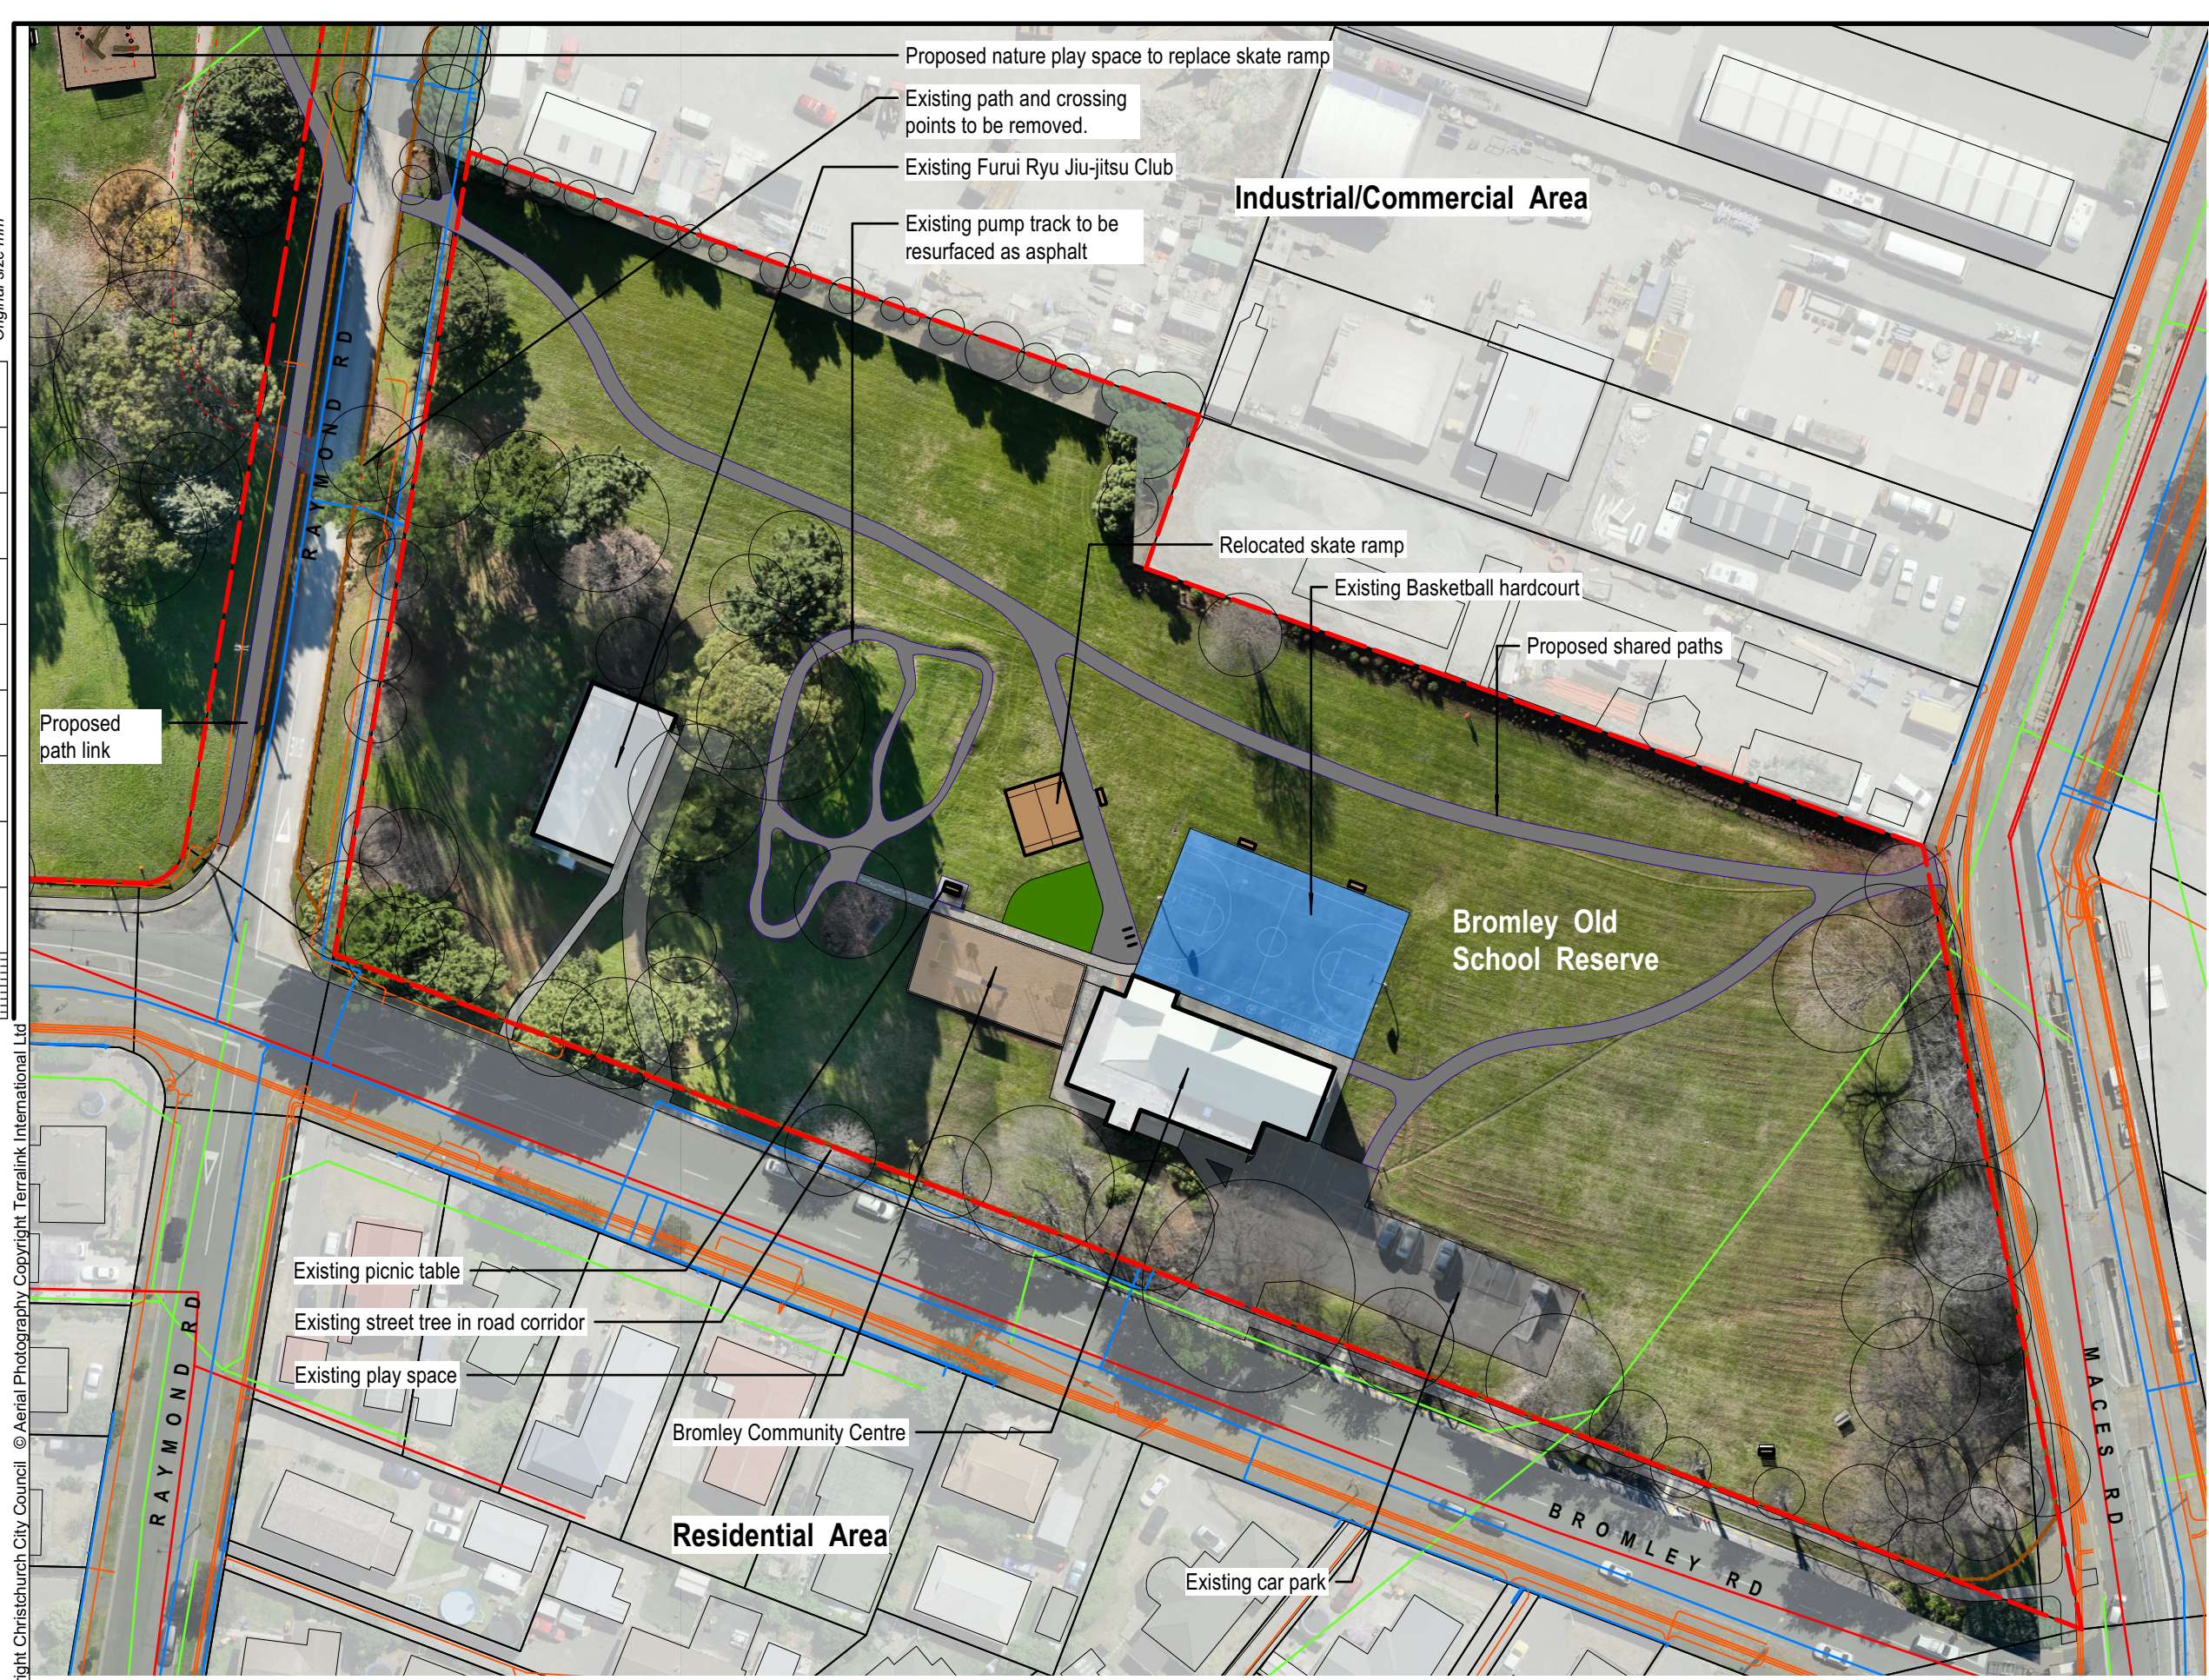

- KEY**
- Existing Features**
- Existing asphalt paths
  - Existing dirt pump-track to be upgraded to asphalt surface
  - Existing play space
  - Existing Basketball hardcourt
  - Existing buildings / structures
  - Existing trees / vegetation
  - Existing post and rail fence
  - Existing bench seat
  - Existing picnic table seating
  - Existing site elements to be removed
  - Site boundary
- Existing Services/Utilities**
- Existing Sewer
  - Existing stormwater
  - Existing power cables
  - Existing water supply
- Proposed Features**
- Proposed asphalt paths
  - Relocated skate ramp
  - Proposed bench seat
  - Proposed cycle parking
  - Proposed planting beds

**DRAFT**

**FOR CONSULTATION**