



Original size mm
100
50
30
10
0
© Copyright Christchurch City Council / Aerial Photography Creative Commons Attribution 3.0 New Zealand License

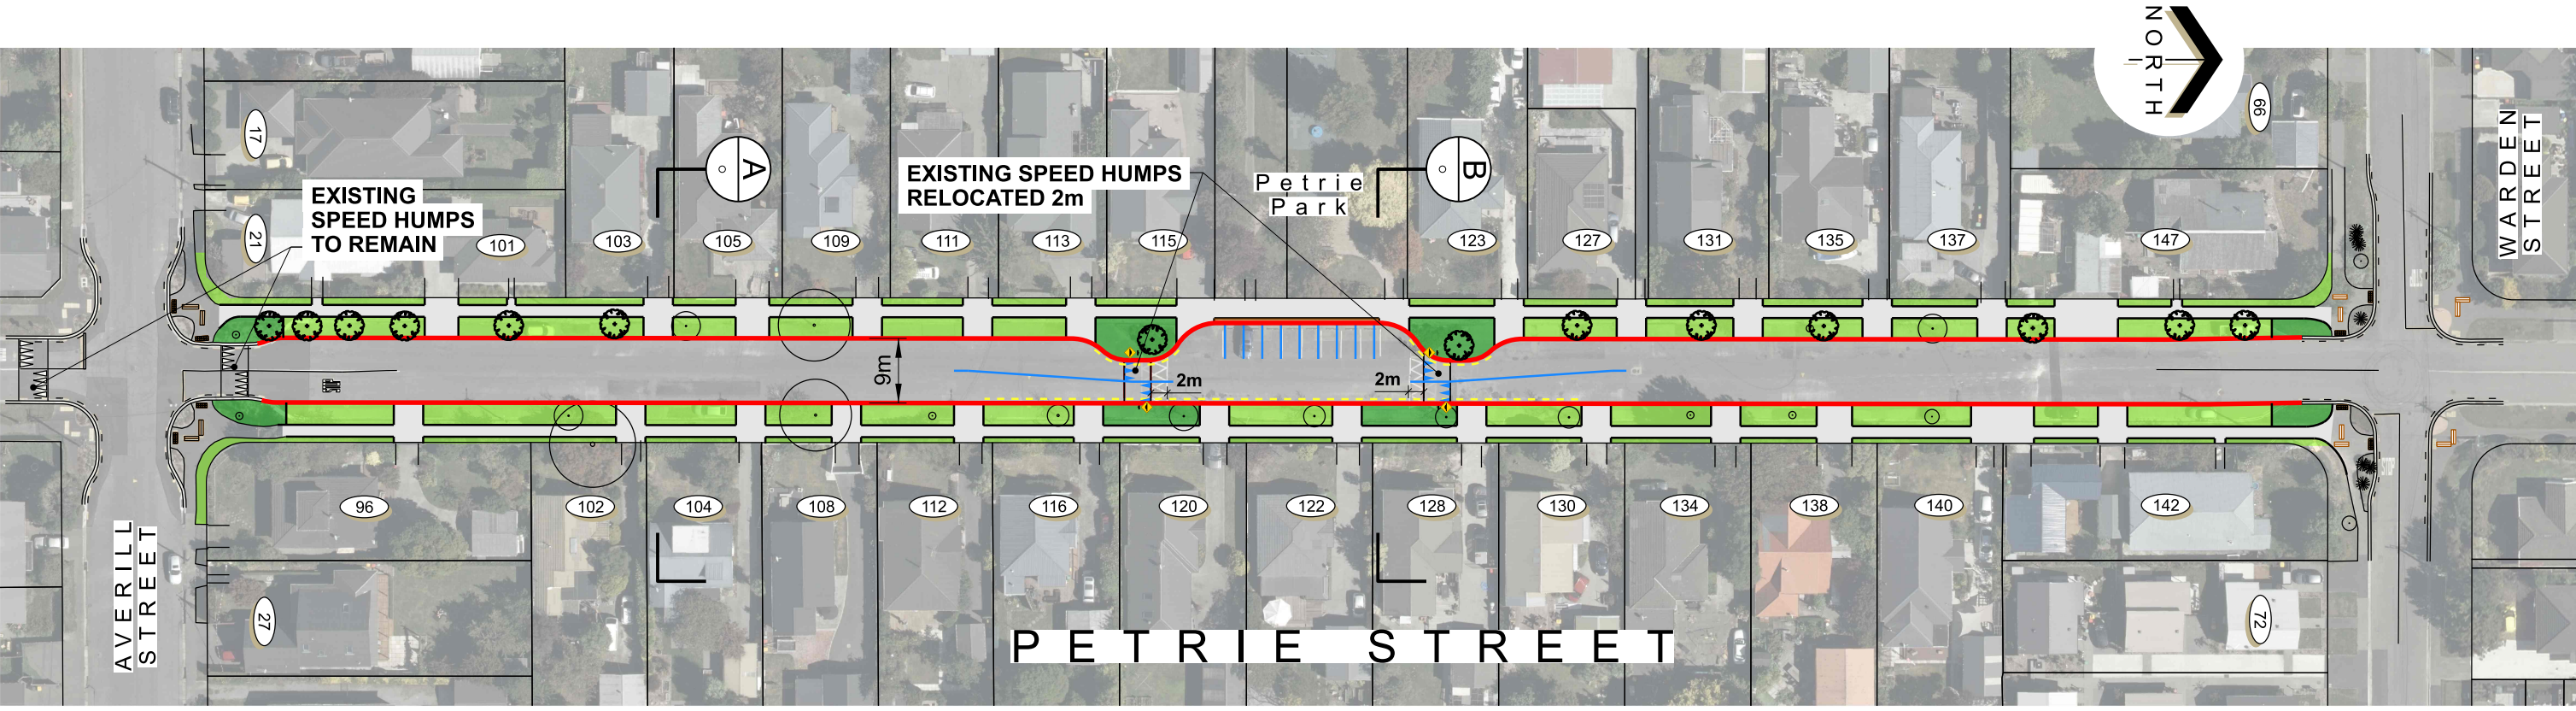


1.0m 1.65m 2.9m 9.0m 3.1m 1.65m 0.7m

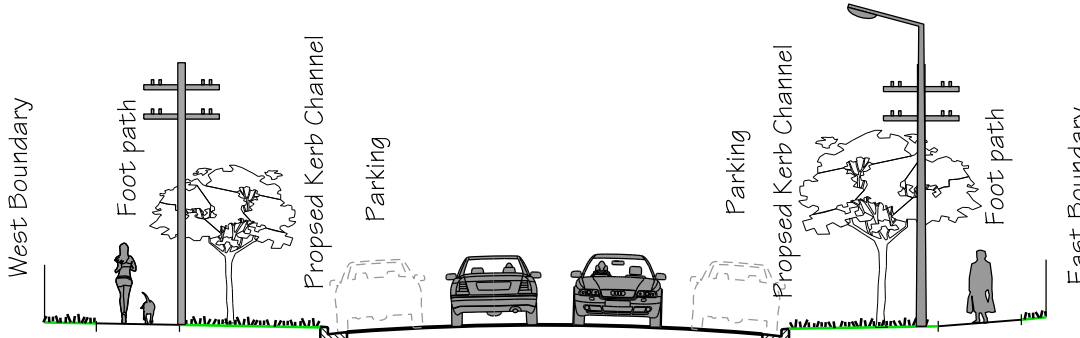

Typical Cross Section
N.T.S. **A**

2.8m 0.7m 11.2m 3.1m 1.65m 0.7m

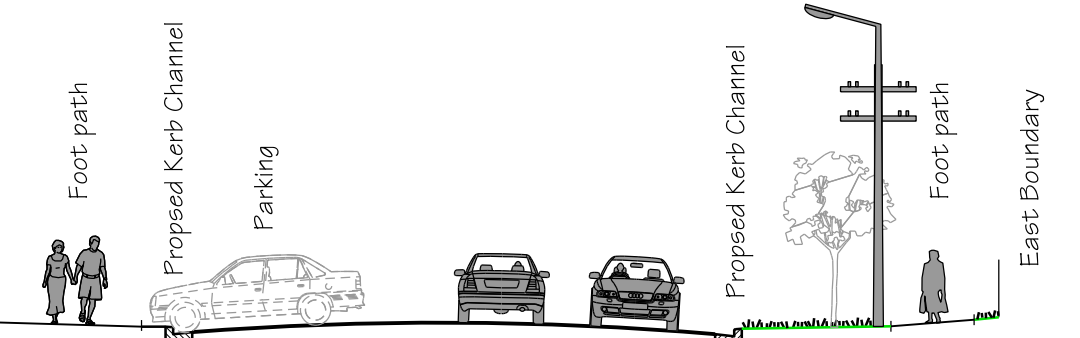

Typical Cross Section at Park
N.T.S. **B**



KEY	
	Existing Kerb
	Proposed Kerb
	Grass
	AC Path
	Landscape Planting
	Patterned Surface
	Tactiles
	Existing Trees
	Proposed Trees