




© Copyright Christchurch City Council / Aerial Photography Creative Commons Attribution 3.0 New Zealand License

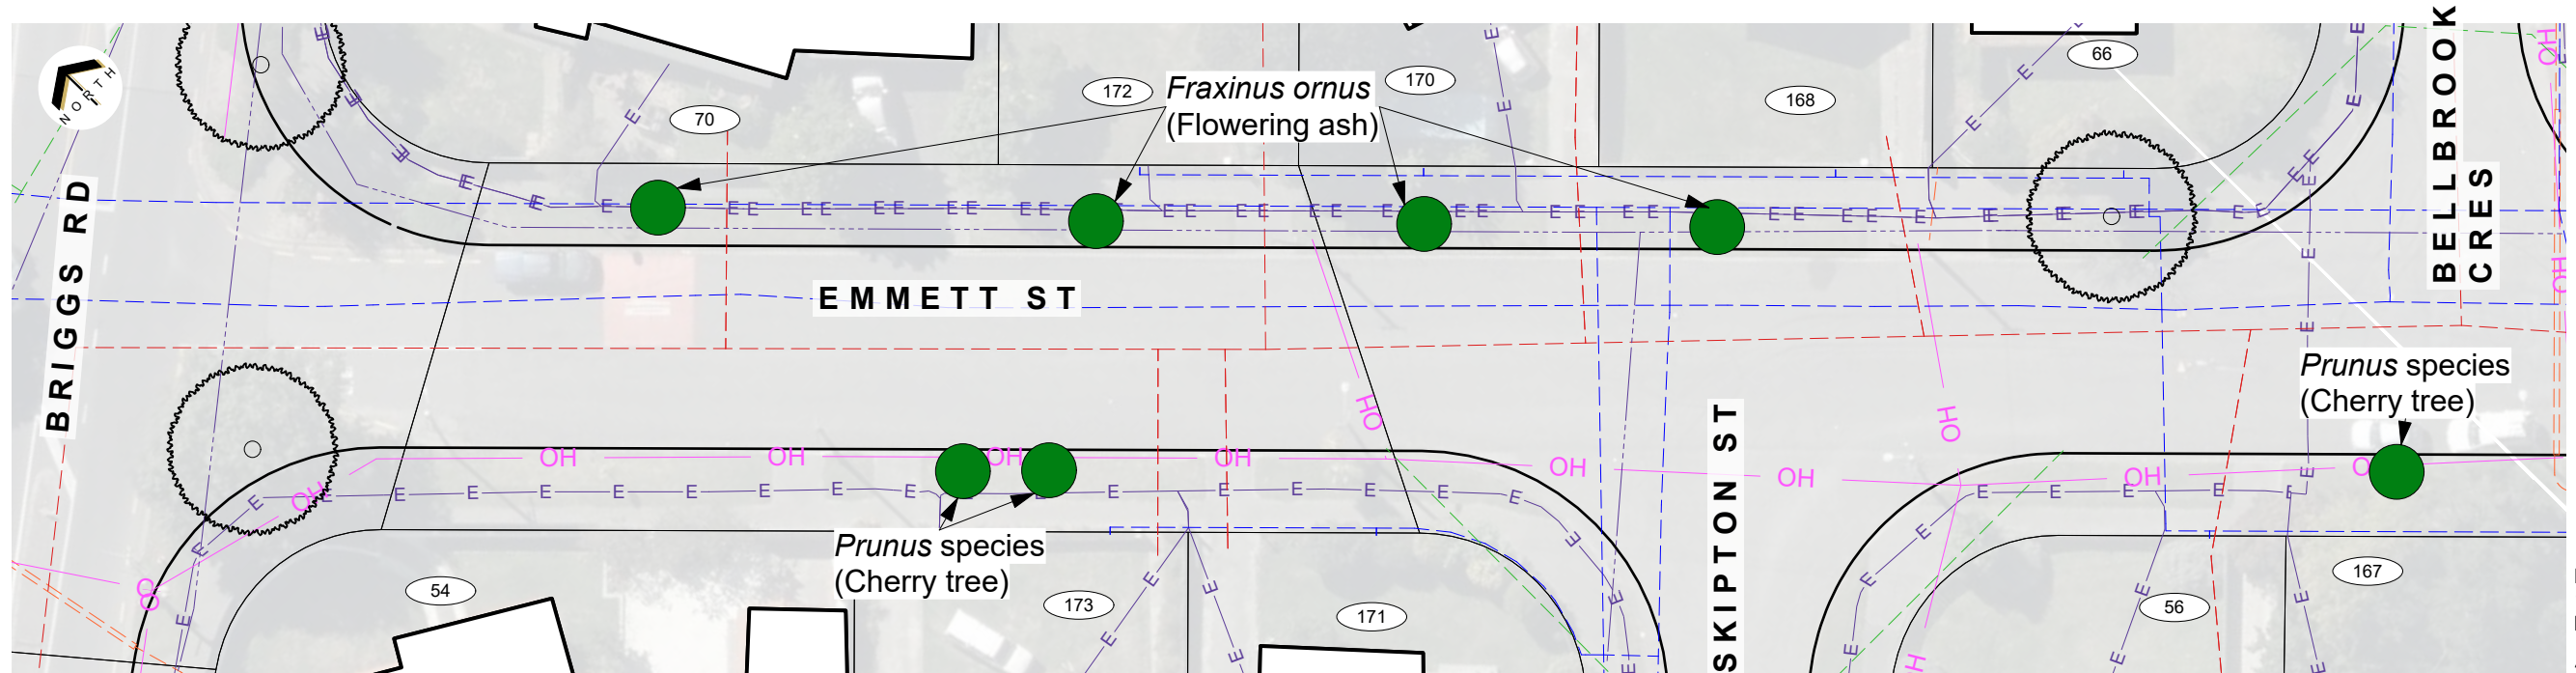

- Notes:**
1. Kerb alignment indicative only. To be confirmed on site.
 2. Services, aerial photography and tree data extracted from the CCC Esri sources and previous works conducted on the street. The contractor is to confirm the location of all services with the appropriate authorities prior to the commencement of work.

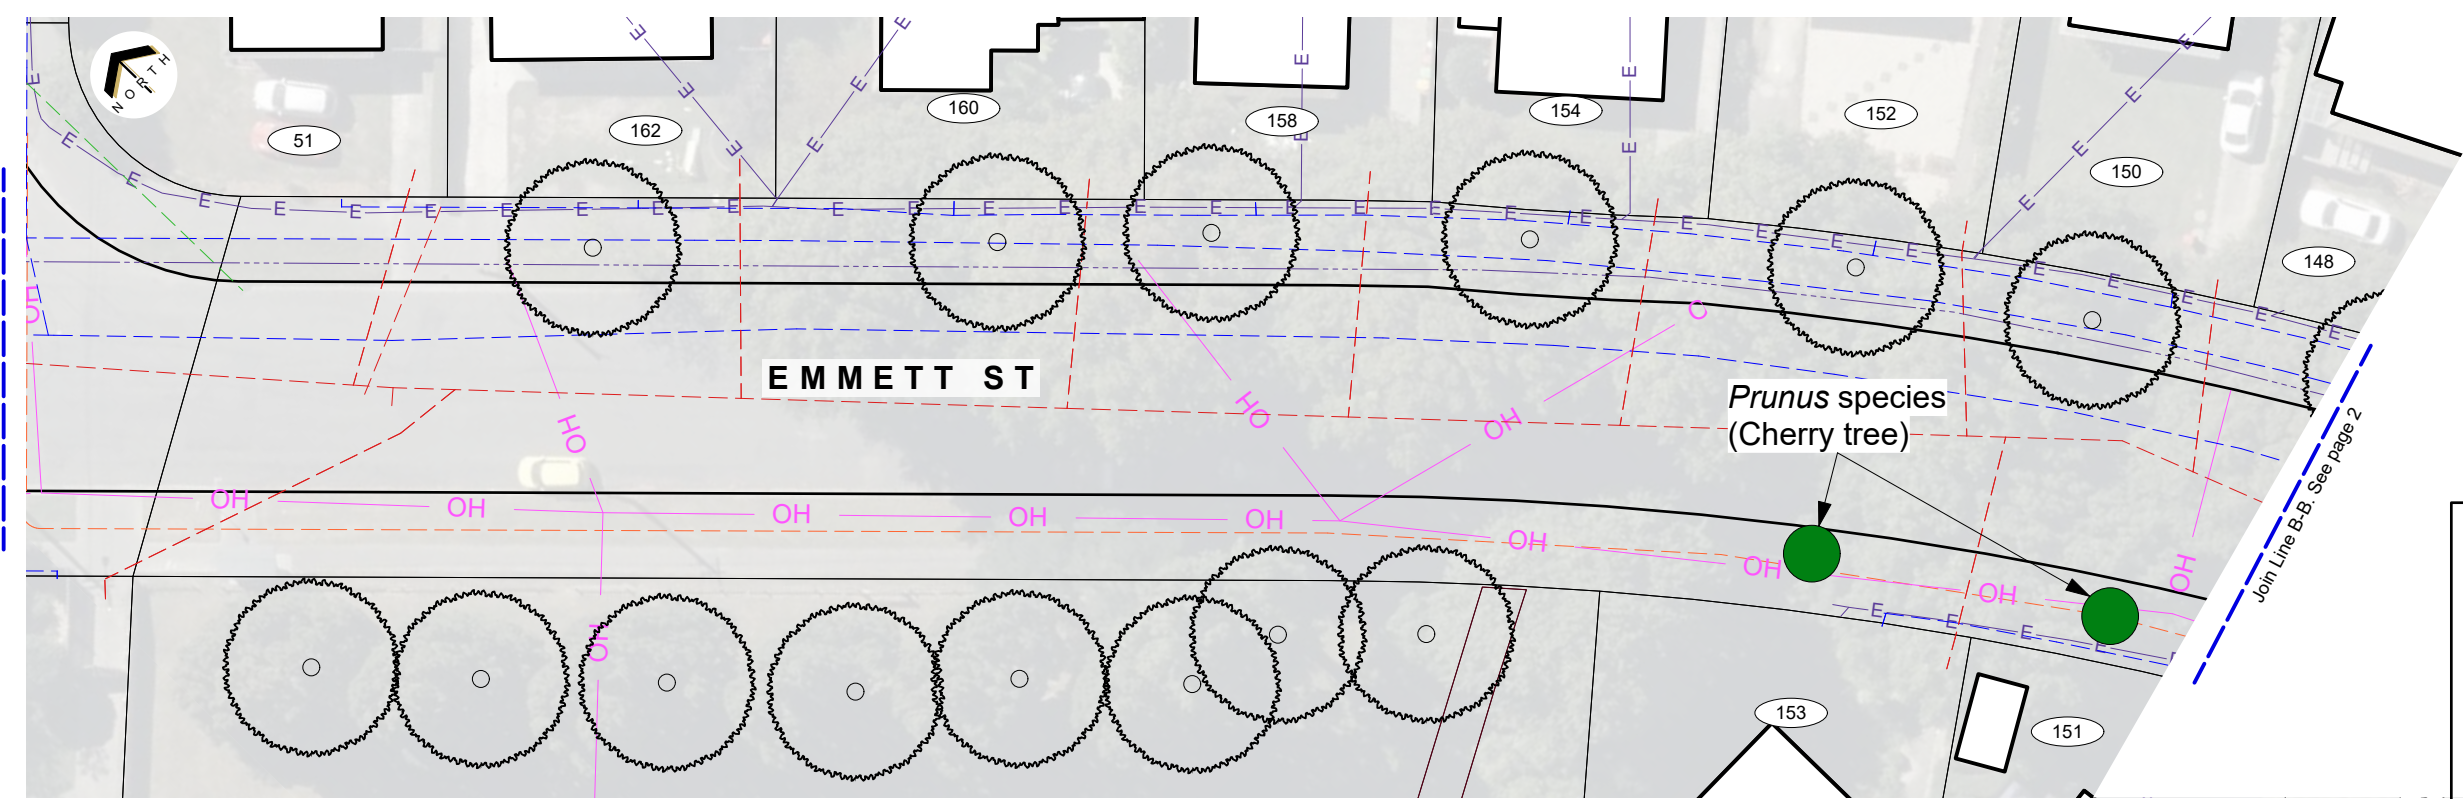

SERVICES LEGEND	
SEWER	---
WATER	---
STORMWATER	---
ORION (Cables)	---
TELECOMMUNICATIONS:	
CHORUS (Cables)	---
ENABLE	---
OVERHEAD LINES	---

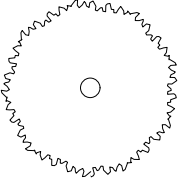

Existing tree




Proposed new tree

TREE PLANTING PLAN
1:400 @A3
1:200 @A1

© Copyright Christchurch City Council / Aerial Photography Creative Commons Attribution 3.0 New Zealand License

Join Line B-B. See page 1

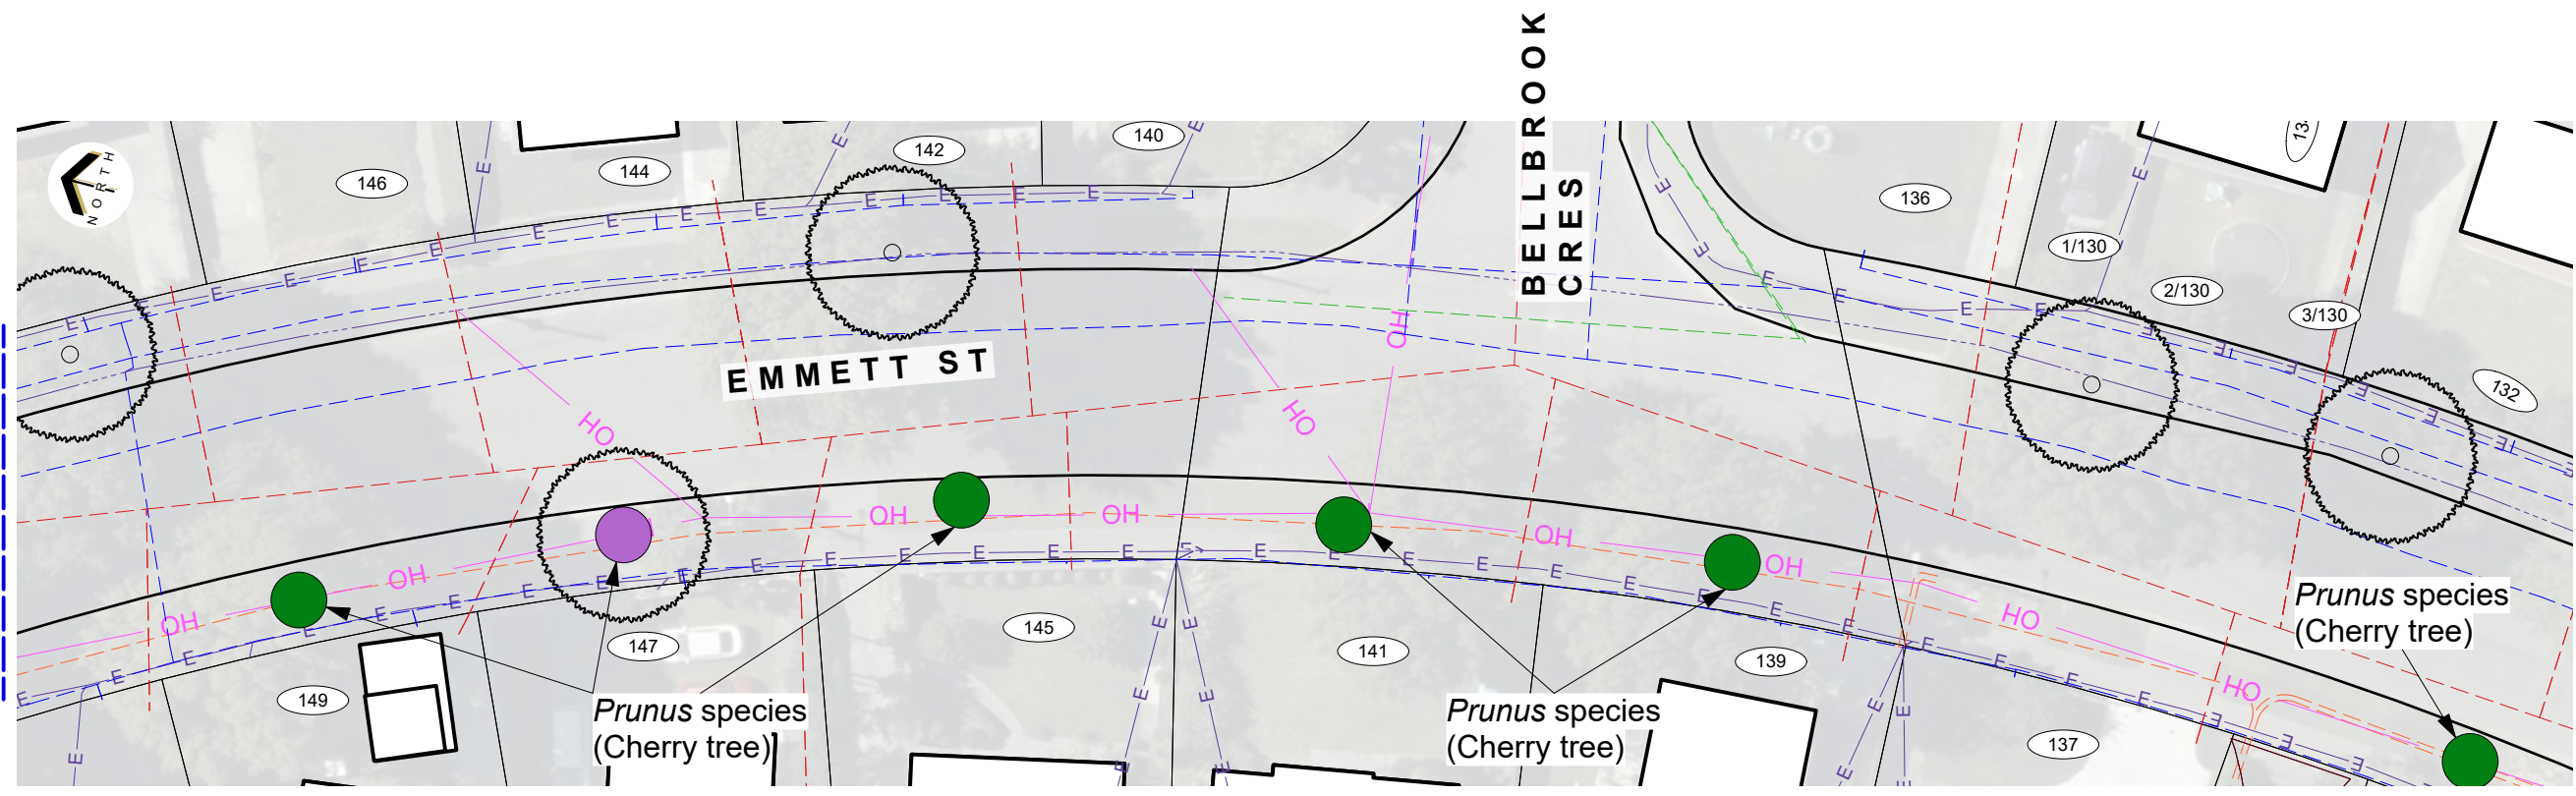


- Notes:**
1. Kerb alignment indicative only. To be confirmed on site.
 2. Services, aerial photography and tree data extracted from the CCC Esri sources and previous works conducted on the street. The contractor is to confirm the location of all services with the appropriate authorities prior to the commencement of work.

SERVICES LEGEND	
SEWER	---
WATER	---
STORMWATER	---
ORION (Cables)	---
TELECOMMUNICATIONS:	
CHORUS (Cables)	---
ENABLE	---
OVERHEAD LINES	OH

	Existing tree
	Proposed new tree
	Possible future tree
	To be replaced



TREE PLANTING PLAN
1:400 @A3
1:200 @A1

Original size mm
100
50
30
10
0
© Copyright Christchurch City Council / Aerial Photography Creative Commons Attribution 3.0 New Zealand License

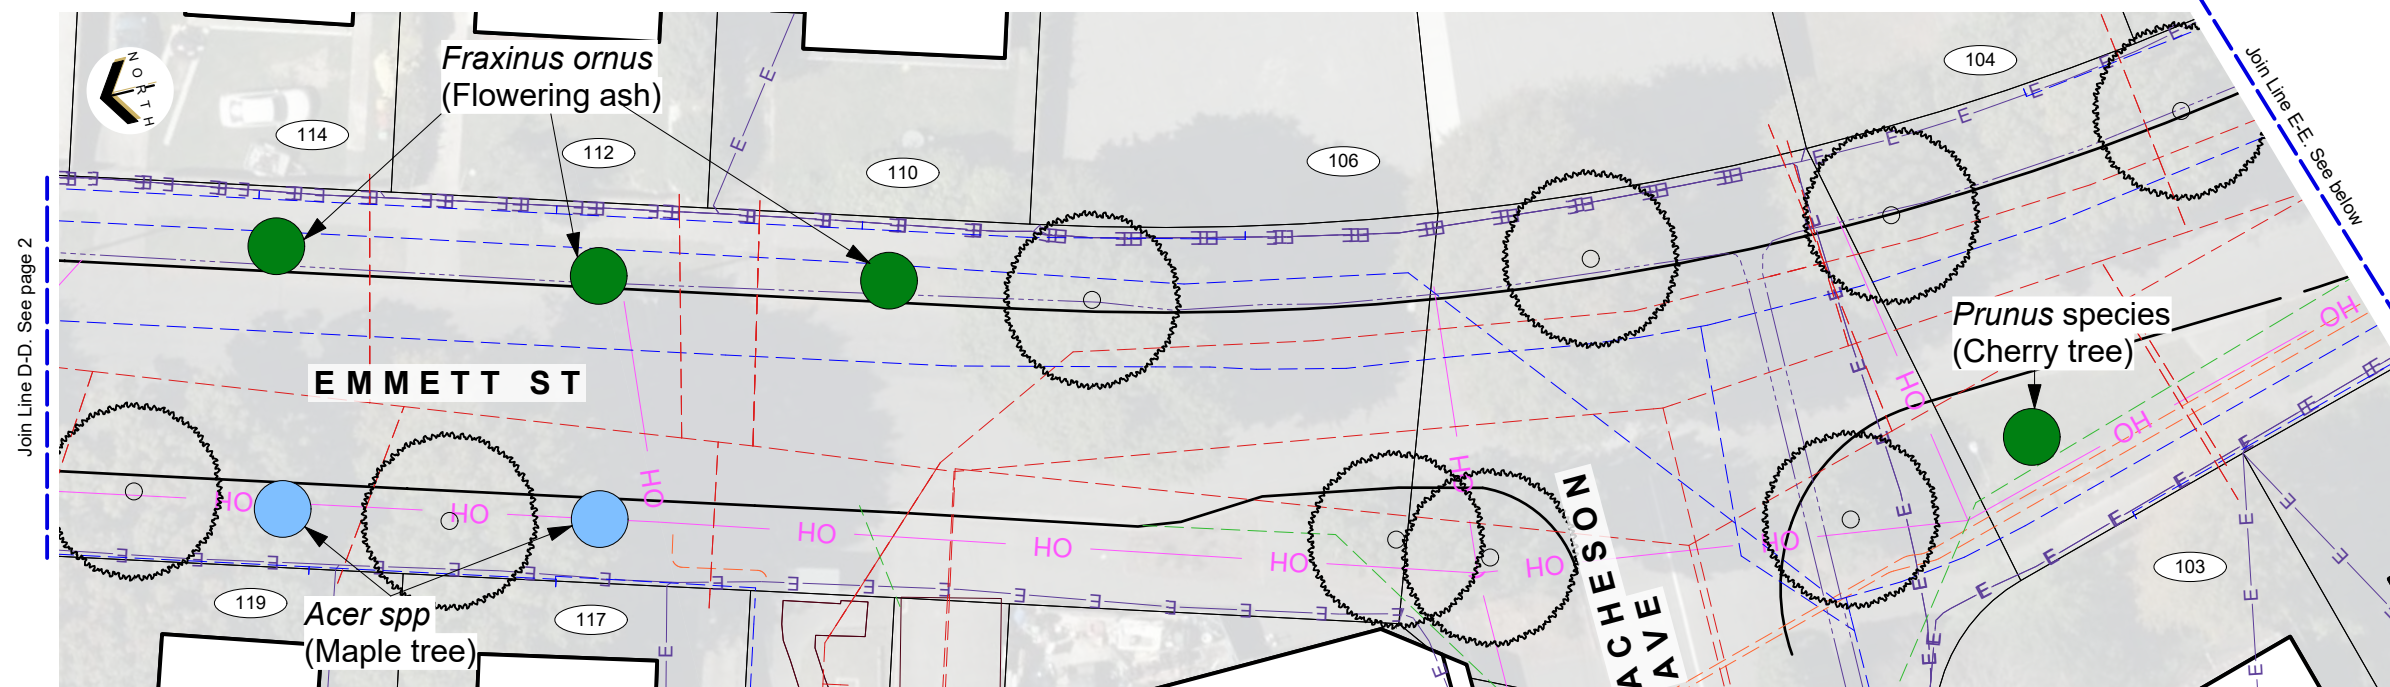


SERVICES LEGEND	
SEWER	---
WATER	---
STORMWATER	---
ORION (Cables)	---
TELECOMMUNICATIONS:	
CHORUS (Cables)	---
ENABLE	---
OVERHEAD LINES	---

Notes:
1. Kerb alignment indicative only. To be confirmed on site.
2. Services, aerial photography and tree data extracted from the CCC Esri sources and previous works conducted on the street. The contractor is to confirm the location of all services with the appropriate authorities prior to the commencement of work.

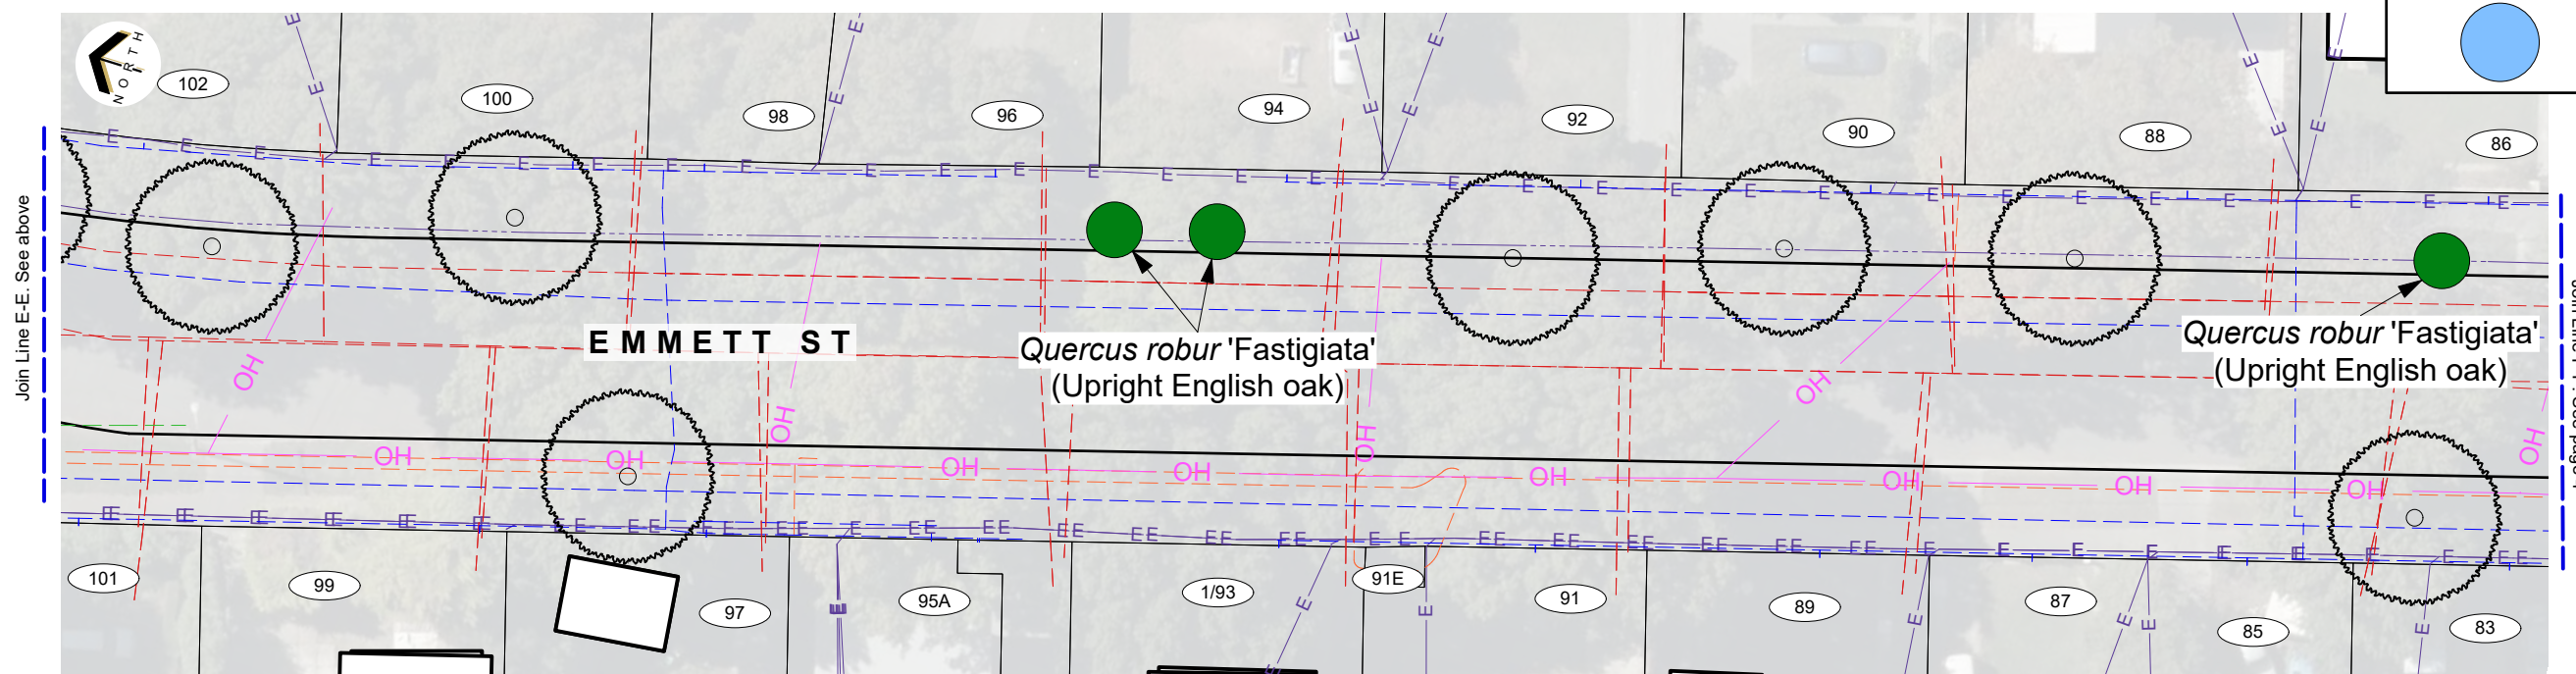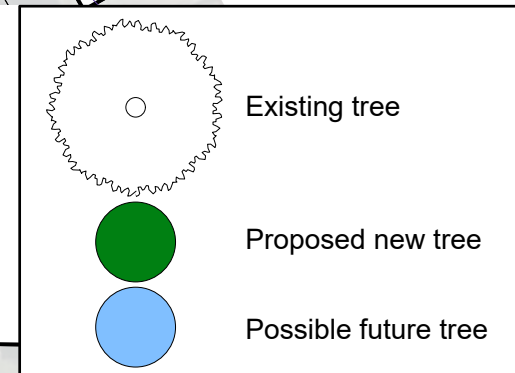

TREE PLANTING PLAN
1:400 @A3
1:200 @A1

Join Line F-F. See page 3

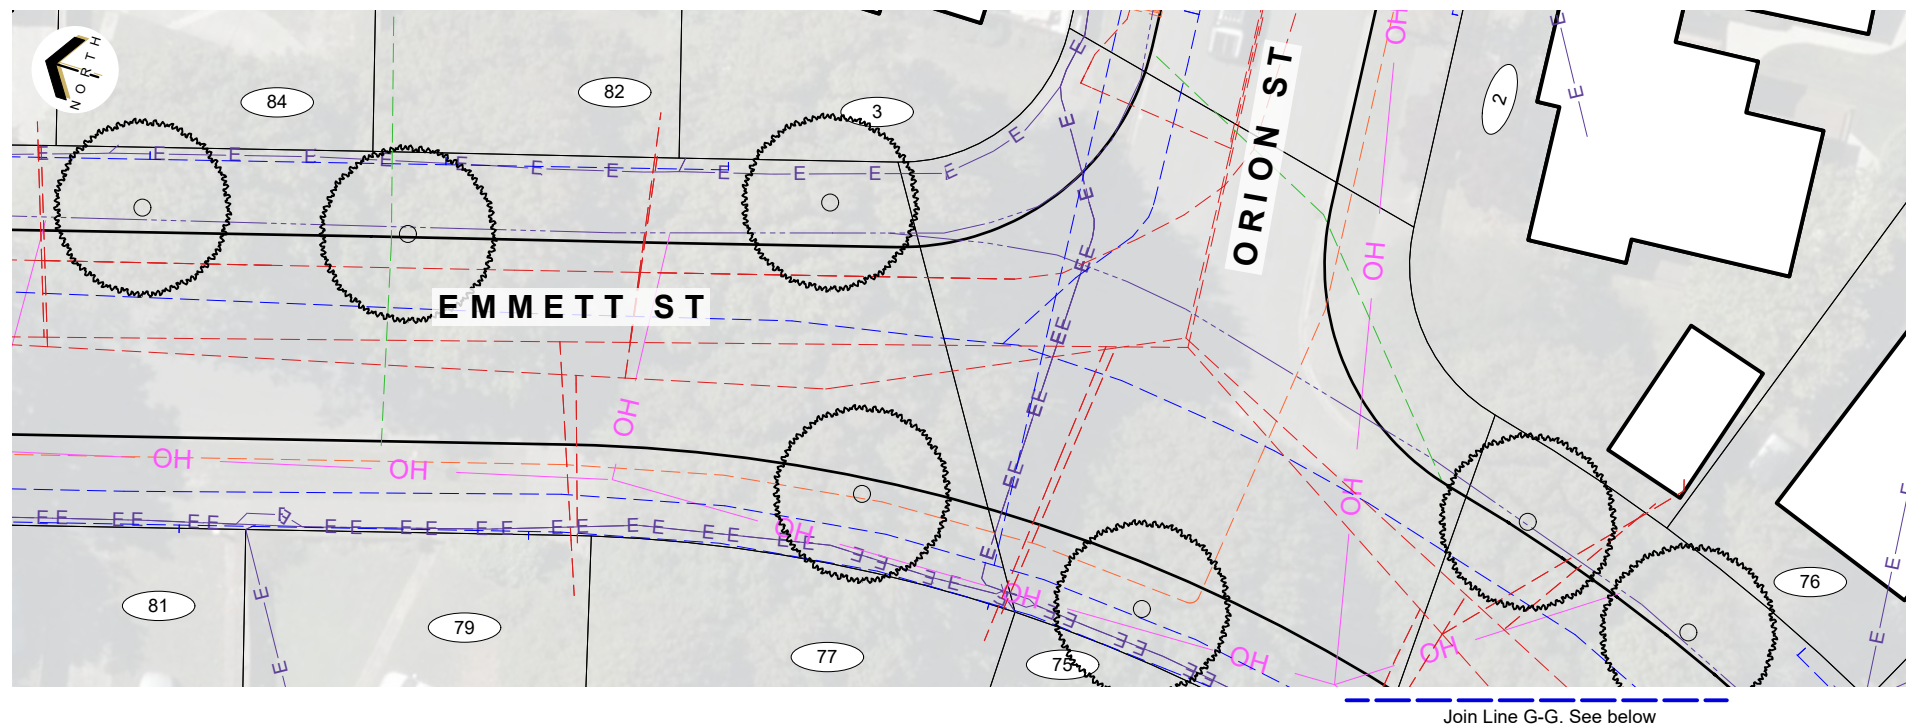



SERVICES LEGEND	
SEWER	---
WATER	---
STORMWATER	---
ORION (Cables)	---
TELECOMMUNICATIONS:	
CHORUS (Cables)	---
ENABLE	---
OVERHEAD LINES	---

- Notes:**
1. Kerb alignment indicative only. To be confirmed on site.
 2. Services, aerial photography and tree data extracted from the CCC Esri sources and previous works conducted on the street. The contractor is to confirm the location of all services with the appropriate authorities prior to the commencement of work.

Join Line G-G. See below



Join Line G-G. See above

Join Line H-H. See page 5

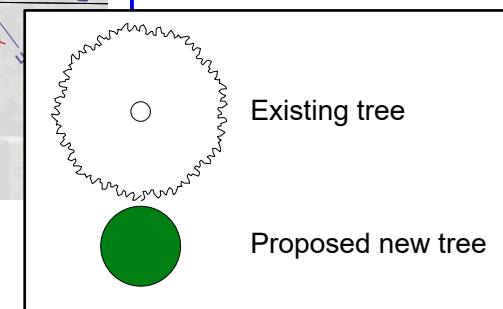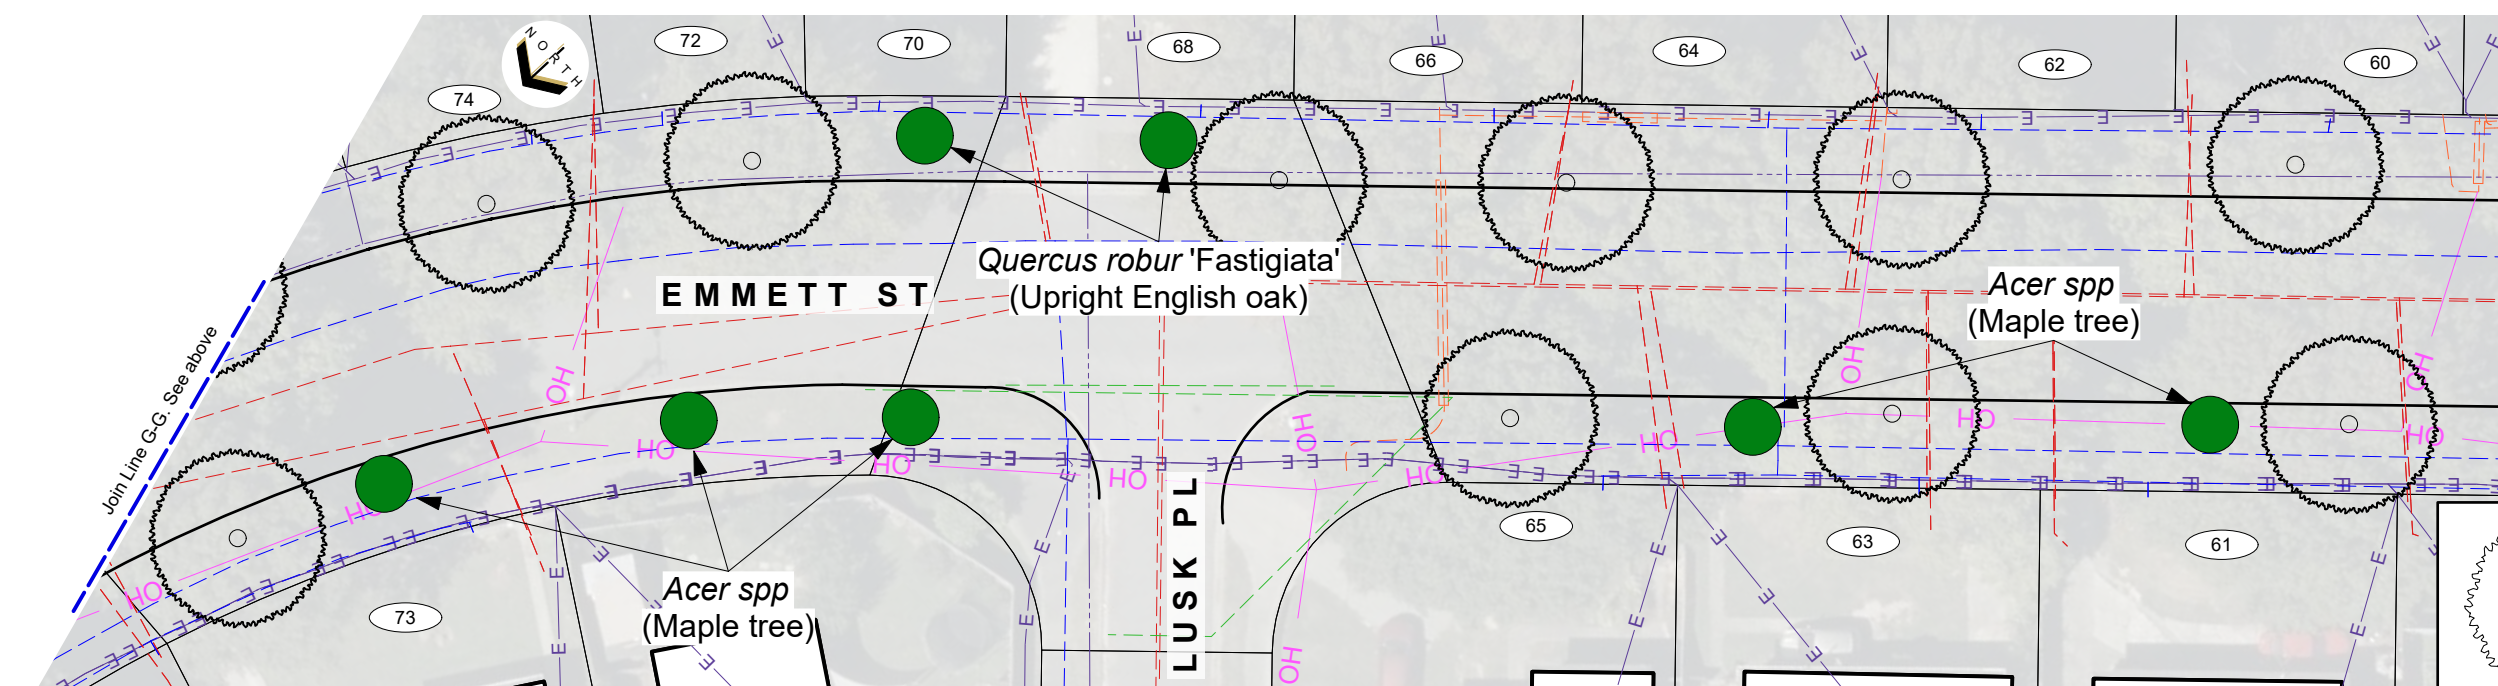

TREE PLANTING PLAN
1:400 @A3
1:200 @A1


© Copyright Christchurch City Council / Aerial Photography Creative Commons Attribution 3.0 New Zealand License

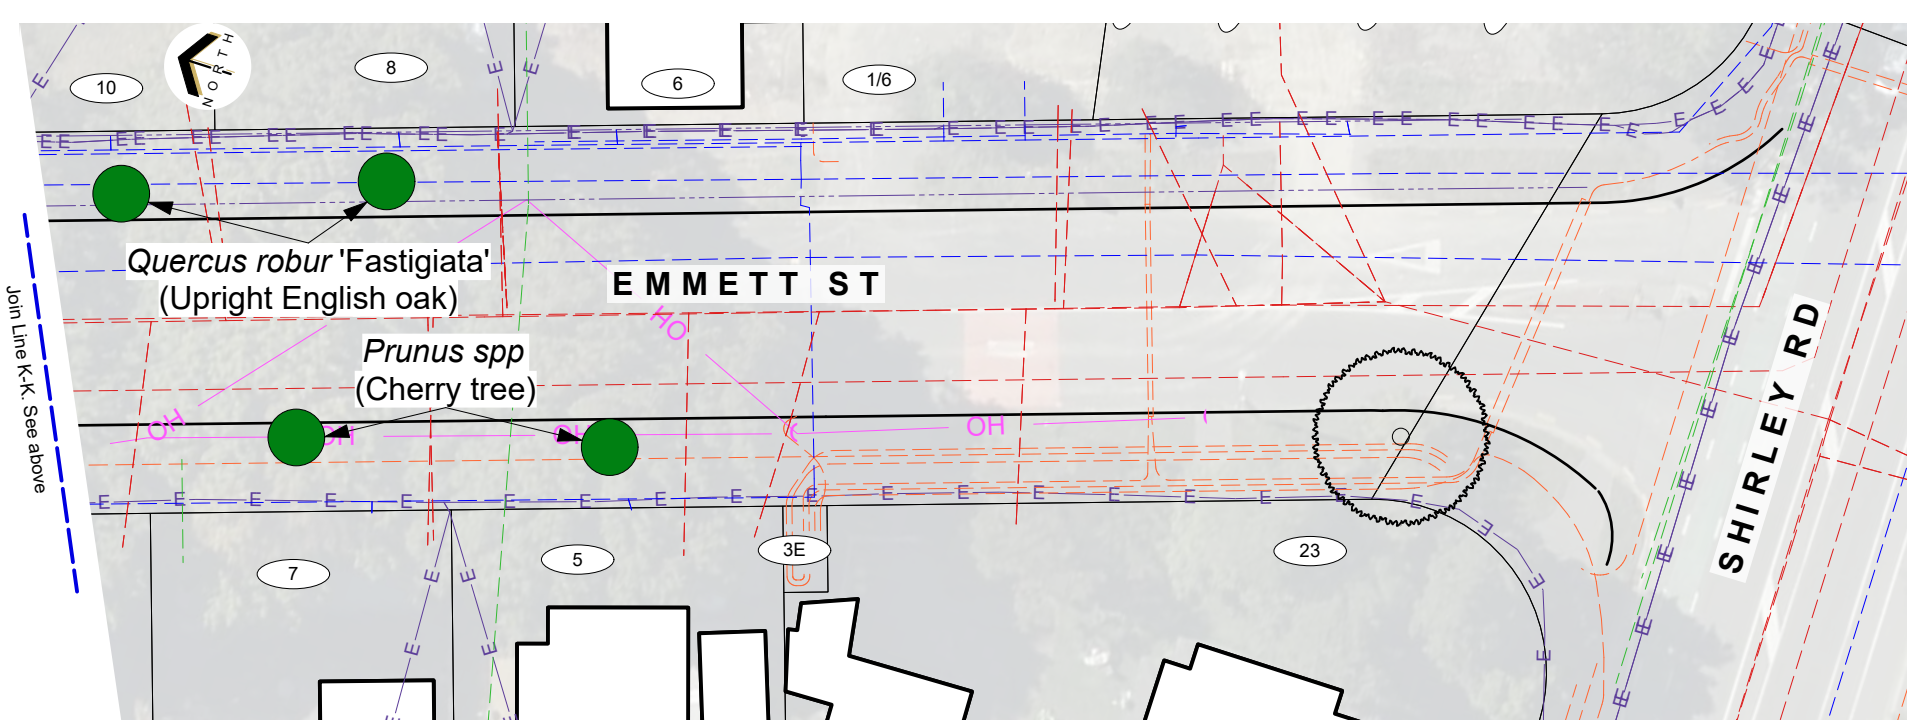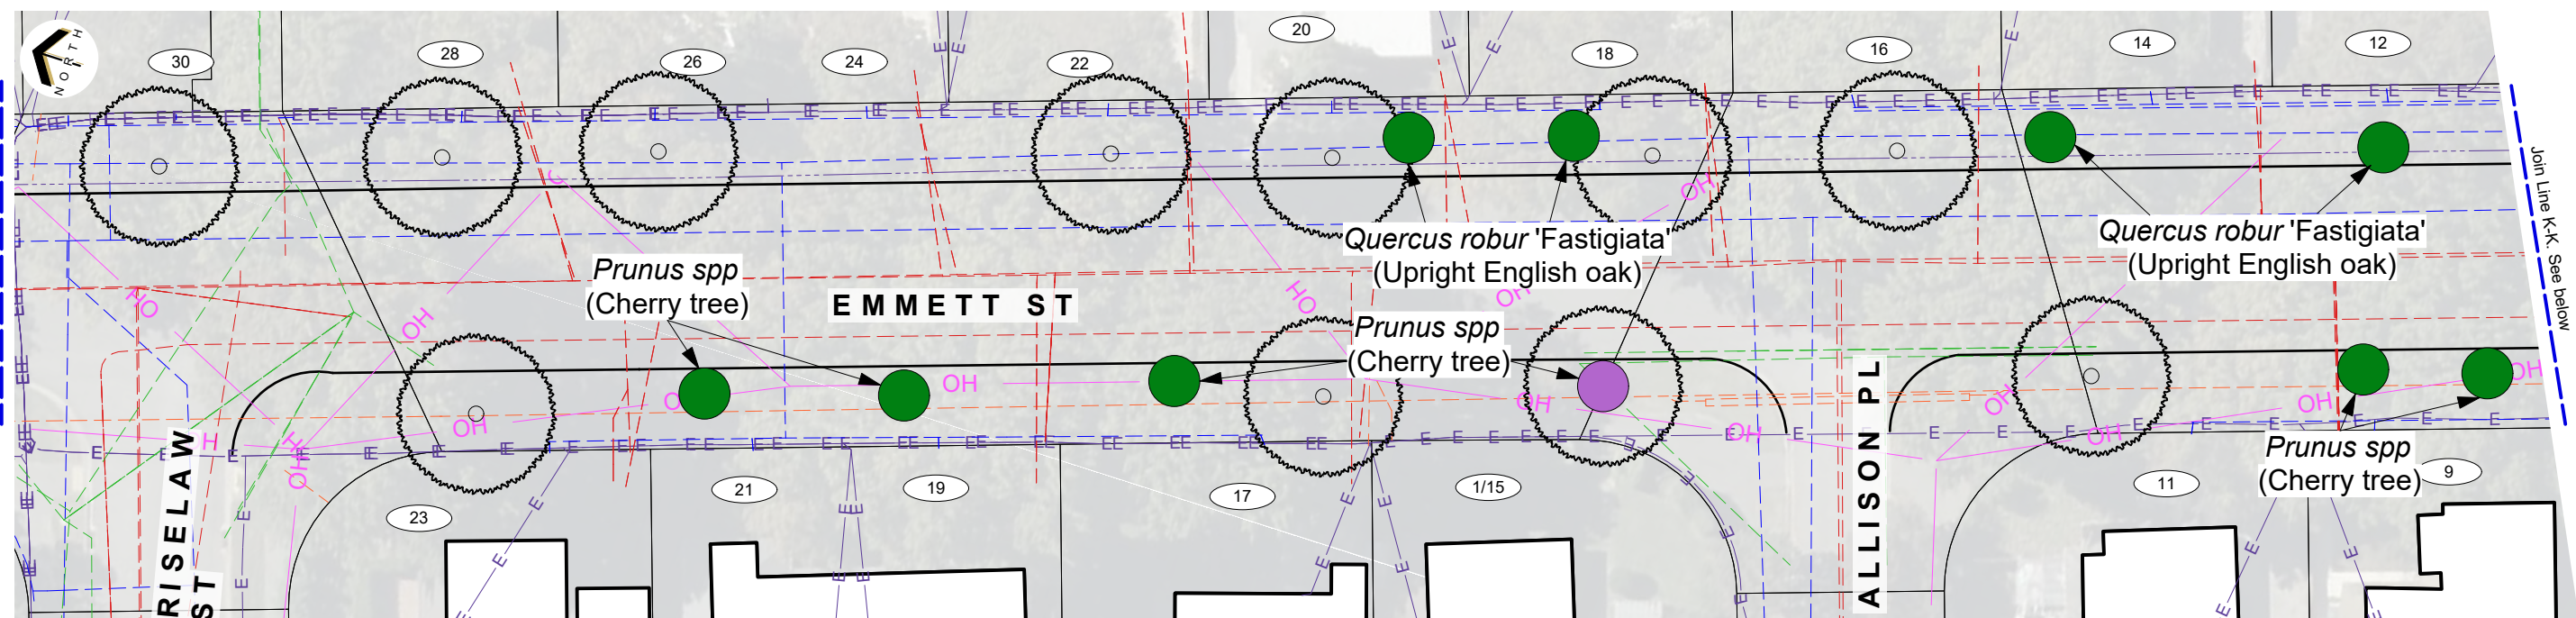

TREE PLANTING PLAN
1:400 @A3
1:200 @A1

Notes:
1. Kerb alignment indicative only. To be confirmed on site.
2. Services, aerial photography and tree data extracted from the CCC Esri sources and previous works conducted on the street. The contractor is to confirm the location of all services with the appropriate authorities prior to the commencement of work.

SERVICES LEGEND	
SEWER	---
WATER	---
STORMWATER	---
ORION (Cables)	---
TELECOMMUNICATIONS:	
CHORUS (Cables)	---
ENABLE	---
OVERHEAD LINES	OH

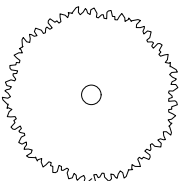

Existing tree



Proposed new tree



To be replaced