SHIRLEY RD

NORTH

PUMP TRACK

SKATE AREA

ADVENTURE PLAY

PLAZA

MINI BASKETBALL COURT

LAWN

ACCESSIBLE PLAY

SKILLS LOOP

SCOPE OF WORKS

OUT OF SCOPE

CAR PARK

SLATER ST

COMMUNITY FACILITY

SHIRLEY PLAYCENTRE PLAY AREA

CHANCELLOR ST

SHIRLEY PLAYCENTRE

DUDLEY CREEK



CONTEXT PLAN NOT TO SCALE

LEGEND

- SITE BOUNDARY
- EXISTING TREE
- PROPOSED TREE
- TREE TO BE REMOVED
- TREE TO BE RELOCATED
- ASPHALT PATH
- CONCRETE
- BASKETBALL COURT (SURFACE TO BE CONFIRMED)
- TIMBER BOARDWALK
- LAWN
- GARDEN BED
- SOFTFALL RUBBER MATTING
- SOFTFALL BARK CHIP
- NATURE PLAY LOG & STEPS
- PLAYFUL EDGING
- PLAY EQUIPMENT FALL ZONE
- BOULDERS
- BENCH SEAT
- PICNIC TABLE
- TABLE TENNIS
- SKATE EQUIPMENT
- PROPOSED FENCE

Original size mm 300 200 150 100 50 30 10 0

© Copyright Christchurch City Council / Aerial Photography Creative Commons Attribution 3.0 New Zealand License

Christchurch City Council


10 SHIRLEY RD
SHIRLEY RESERVE DEVELOPMENT

SHIRLEY COMMUNITY RESERVE LANDSCAPE PLAN
FOR CONSULTATION

Original Plan Size: A1
Scale: 1:250 Date: 10/08/26
Drawn: EVP Issue: A
Designed:EVP Drawing: LP0429901
Approved:GR Project: CP504504

Sheet: L01 of 4



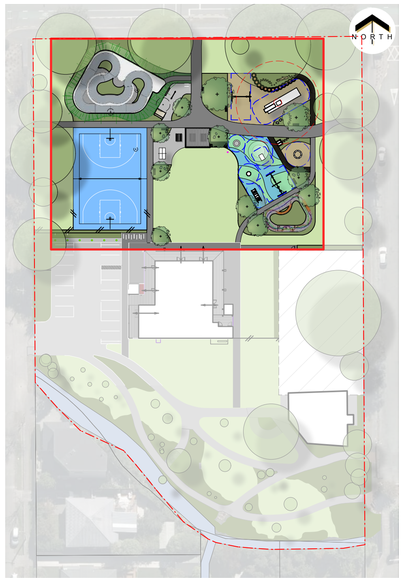

CONTEXT PLAN NOT TO SCALE

LEGEND

- SITE BOUNDARY
- EXISTING TREE
- PROPOSED TREE
- TREE TO BE REMOVED
- TREE TO BE RELOCATED
- ASPHALT PATH
- CONCRETE
- BASKETBALL COURT (SURFACE TO BE CONFIRMED)
- TIMBER BOARDWALK
- LAWN
- GARDEN BED
- SOFTFALL RUBBER MATTING
- SOFTFALL BARK CHIP
- NATURE PLAY LOG & STEPS
- PLAYFUL EDGING
- PLAY EQUIPMENT FALL ZONE
- BOULDERS
- BENCH SEAT
- PICNIC TABLE
- TABLE TENNIS
- SKATE EQUIPMENT
- PROPOSED FENCE

Original size mm
300 200 150 100 50 30 10 0

© Copyright Christchurch City Council / Aerial Photography Creative Commons Attribution 3.0 New Zealand License

Christchurch City Council


10 SHIRLEY RD
SHIRLEY RESERVE DEVELOPMENT

LANDSCAPE CONCEPT PLAN
FOR CONSULTATION


Original Plan Size: A1
Scale: 1:100 Date: 10/08/26
Drawn: EVP Issue: A
Designed:EVP Drawing: LP0429901
Approved:GR Project: CP504504

Sheet: L02 of 4

PLAY EQUIPMENT

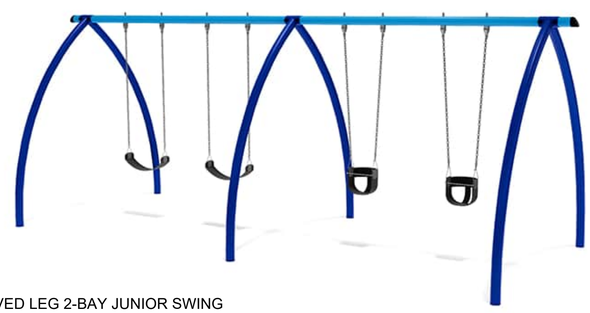

A) CURVED LEG 2-BAY JUNIOR SWING

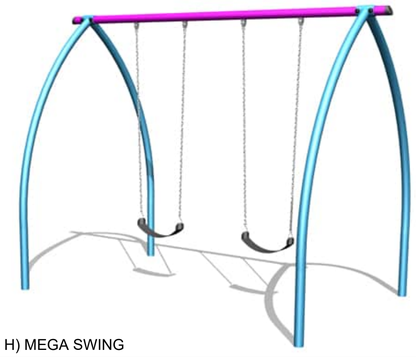

H) MEGA SWING



B) BIG SEATED NET CHAIR



C) COMPANION SWING



F) IN-GROUND TRAMPOLINE



I) PLAY WHARE




D) WAKA ROCKER



G) ADVENTURE CLIMBER




J) EMBANKMENT SLIDE

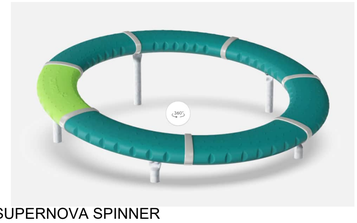

E) SUPERNOVA SPINNER



K) INCLUSIVE HONEYCOMB CAROUSEL

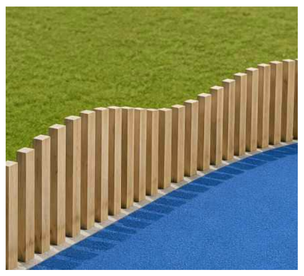

L) LOW VERTICAL TIMBER WAVE FENCE









M) TE REO MAORI CORE BOARD & SENSORY PLAY PANELS




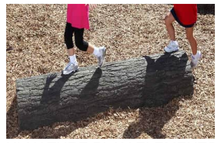

N) NATURE PLAY ELEMENTS

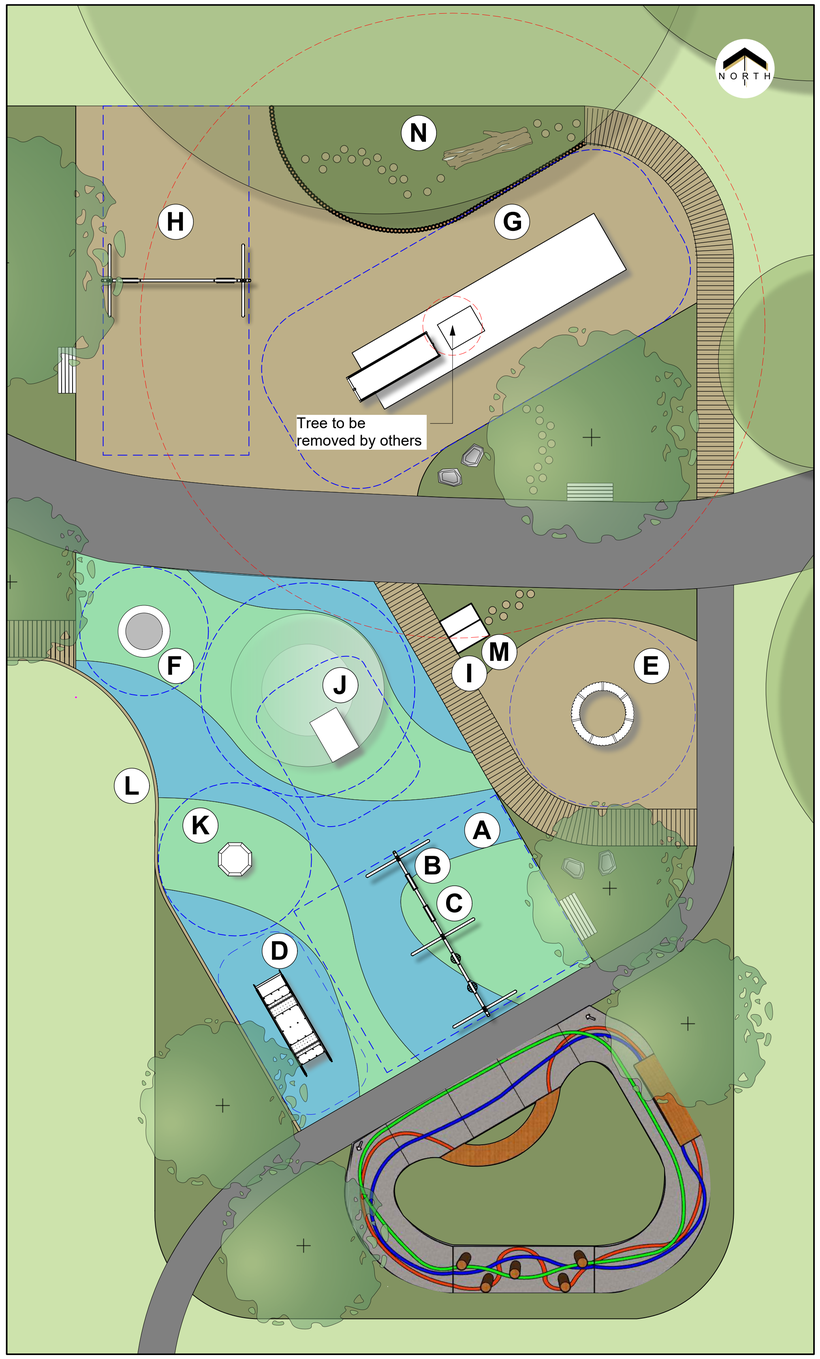

PLAY SPACE LANDSCAPE CONCEPT PLAN
SCALE 1:100 @ A1

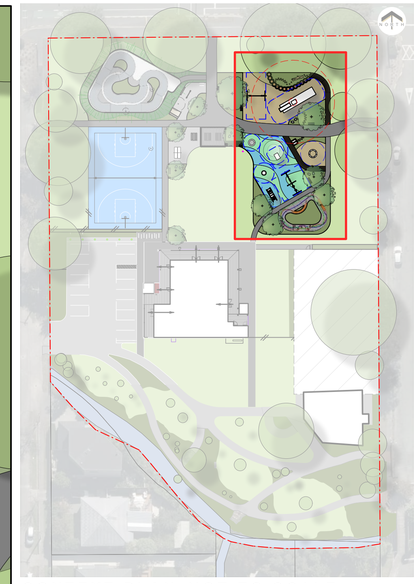

CONTEXT PLAN NOT TO SCALE

LEGEND

- SITE BOUNDARY
- EXISTING TREE
- PROPOSED TREE
- TREE TO BE REMOVED
- TREE TO BE RELOCATED
- ASPHALT PATH
- CONCRETE
- BASKETBALL COURT (SURFACE TO BE CONFIRMED)
- TIMBER BOARDWALK
- LAWN
- GARDEN BED
- SOFTFALL RUBBER MATTING
- SOFTFALL BARK CHIP
- NATURE PLAY LOG & STEPS
- PLAYFUL EDGING
- PLAY EQUIPMENT FALL ZONE
- BOULDERS
- BENCH SEAT
- PICNIC TABLE
- TABLE TENNIS
- SKATE EQUIPMENT
- PROPOSED FENCE

Original size mm 300 200 150 100 50 30 10 0

© Copyright Christchurch City Council / Aerial Photography Creative Commons Attribution 3.0 New Zealand License


Christchurch City Council

10 SHIRLEY RD
SHIRLEY RESERVE DEVELOPMENT


PLAY SPACE CONCEPT PLAN & EQUIPMENT
FOR CONSULTATION

Original Plan Size: A1
Scale: 1:100 Date: 10/08/26
Drawn: EVP Issue: A
Designed:EVP Drawing: LP0429901
Approved:GR Project: CP504504

Sheet: L03 of 4

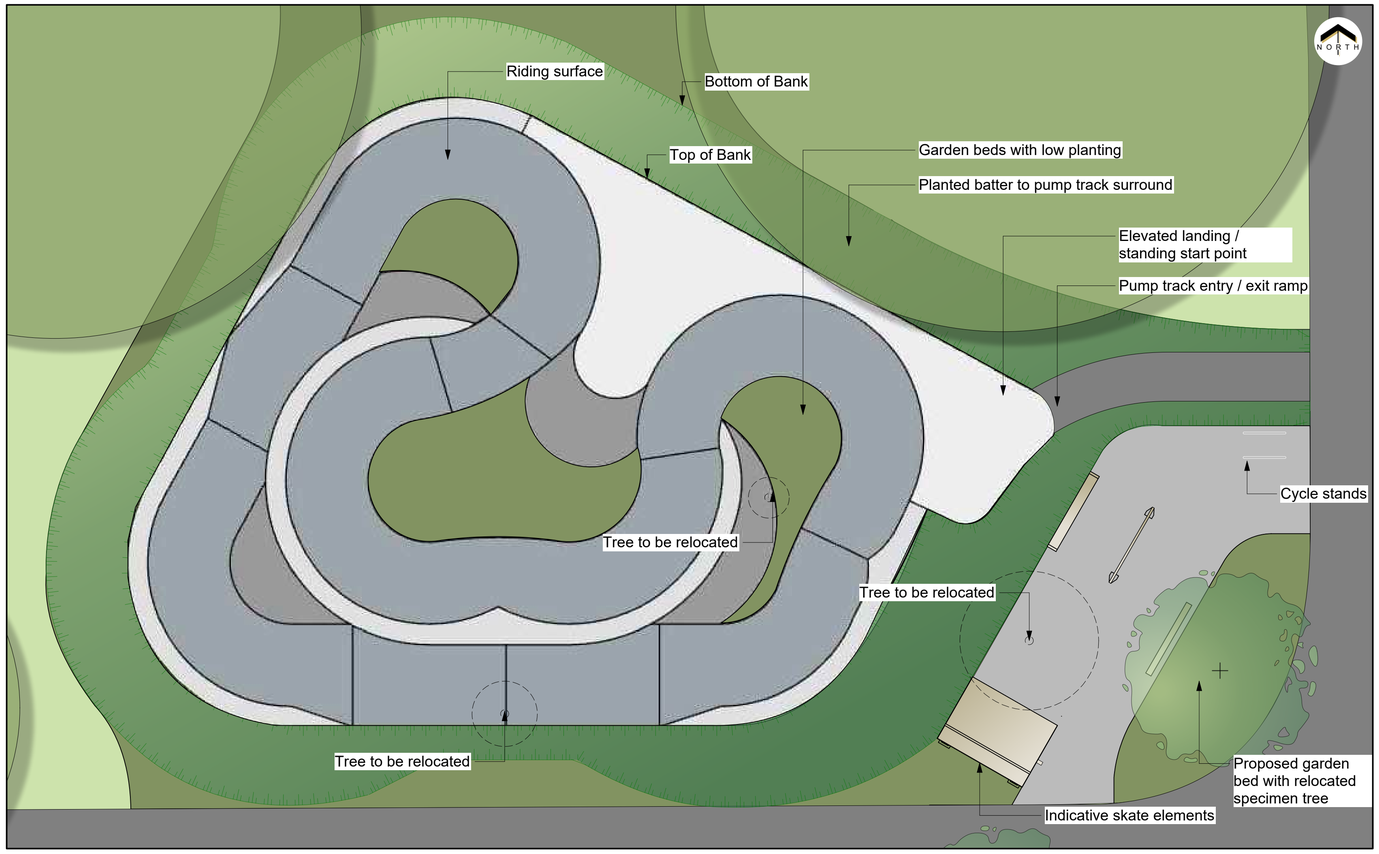


PUMP TRACK & SKATE AREA CONCEPT PLAN
SCALE 1:75 @ A1

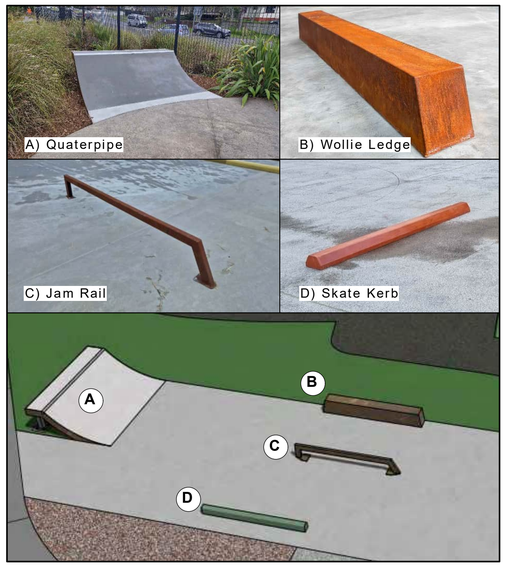

SKATE AREA




PUMP TRACK

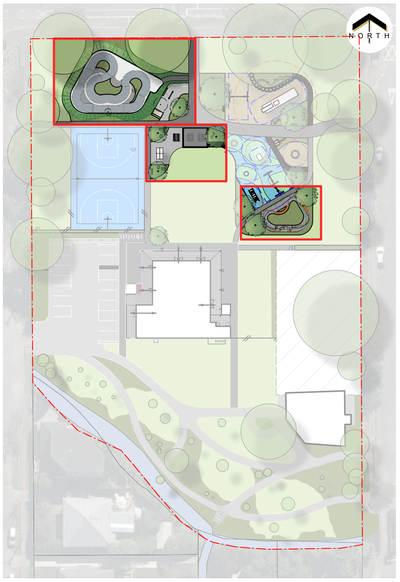

CONTEXT PLAN NOT TO SCALE

LEGEND


- SITE BOUNDARY
- EXISTING TREE
- PROPOSED TREE
- TREE TO BE REMOVED
- TREE TO BE RELOCATED
- ASPHALT PATH
- CONCRETE
- BASKETBALL COURT (SURFACE TO BE CONFIRMED)
- TIMBER BOARDWALK
- LAWN
- GARDEN BED
- SOFTFALL RUBBER MATTING
- SOFTFALL BARK CHIP
- NATURE PLAY LOG & STEPS
- PLAYFUL EDGING
- PLAY EQUIPMENT FALL ZONE
- BOULDERS
- BENCH SEAT
- PICNIC TABLE
- TABLE TENNIS
- SKATE EQUIPMENT
- PROPOSED FENCE

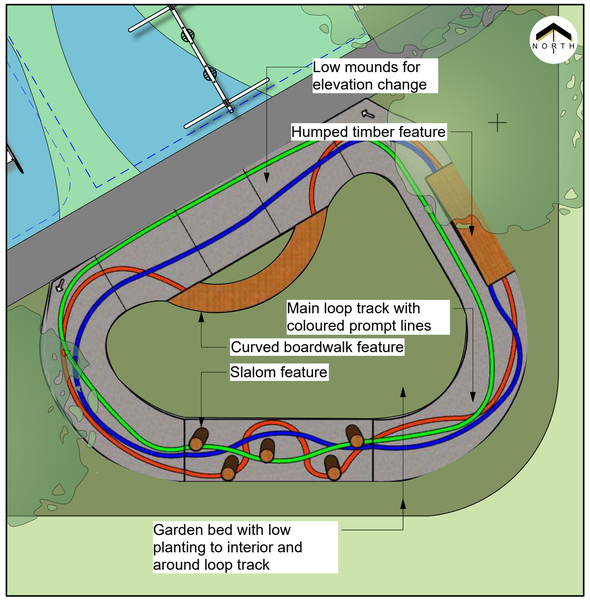

SKILLS LOOP CONCEPT PLAN
SCALE 1:75 @ A1



SKILLS LOOP ELEMENTS

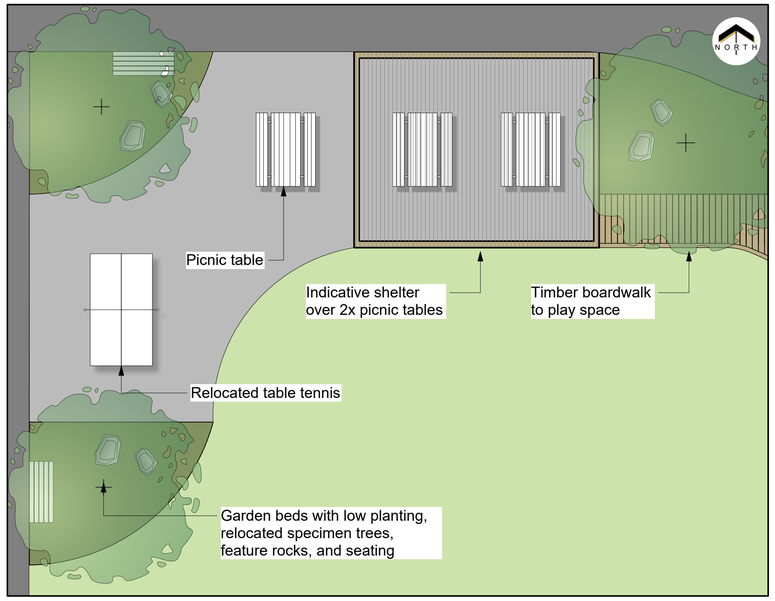

PLAZA CONCEPT PLAN
SCALE 1:75 @ A1



INDICATIVE SHELTER



EXISTING TABLE TENNIS TO BE RELOCATED

© Copyright Christchurch City Council / Aerial Photography Creative Commons Attribution 3.0 New Zealand License

Christchurch City Council

10 SHIRLEY RD
SHIRLEY RESERVE DEVELOPMENT

PLAZA, PUMP TRACK, SKATE & SKILLS LOOP CONCEPT PLANS
FOR CONSULTATION

Original Plan Size: A1
Scale: 1:750 Date: 10/08/26
Drawn: EVP Issue: A
Designed:EVP Drawing: LP0429901
Approved:GR Project: CP504504

Sheet: L04 of 4