


Original size mm
100
50
30
10
0
© Copyright Christchurch City Council © Aerial Photography Copyright Terralink International Ltd

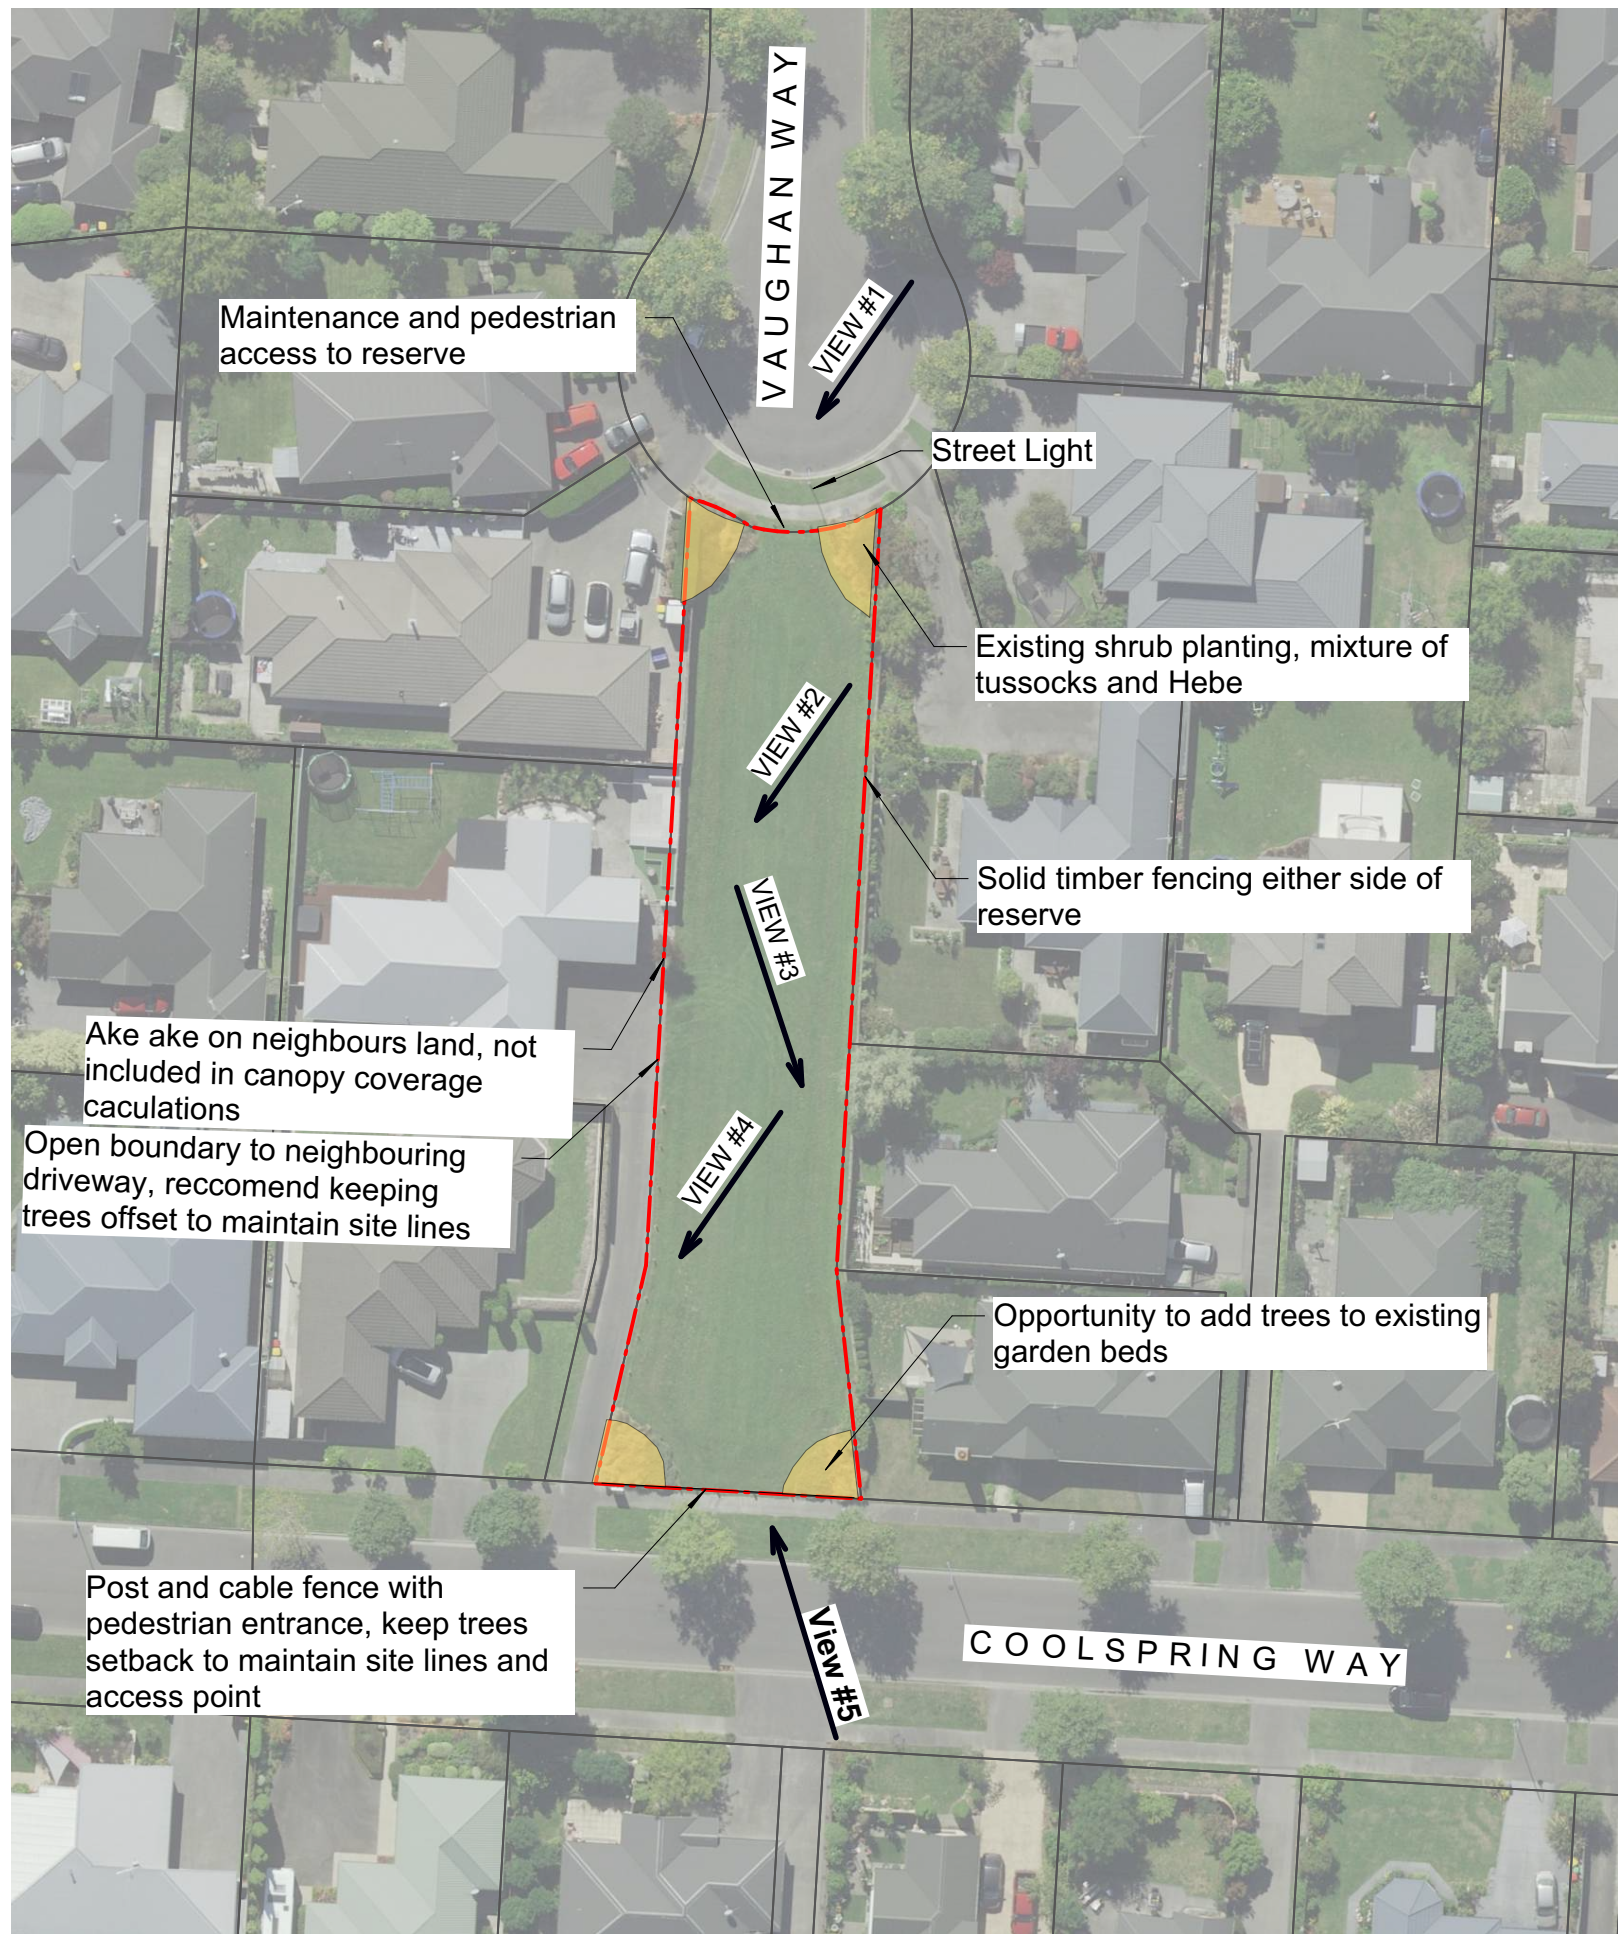

KEY

Existing Features

- Existing Vegetation
- Site Boundary



VIEW #1 - Entrance from Vaughan Way: pedestrian entrance on west side with maintenance entrance. Street light align with middle of park



VIEW #2 - Transition from tall fence to no fence to post and cable. Ake ake on boundary. Providing passive surveillance to the reserve



VIEW #3 - Typical 1.8m timber fence either side of reserve




VIEW #4 - Post and cable fence to private driveway



VIEW #5 - Street trees and pedestrian entrance along Coolspring Way

© Copyright Christchurch City Council © Aerial Photography Copyright Terralink International Ltd

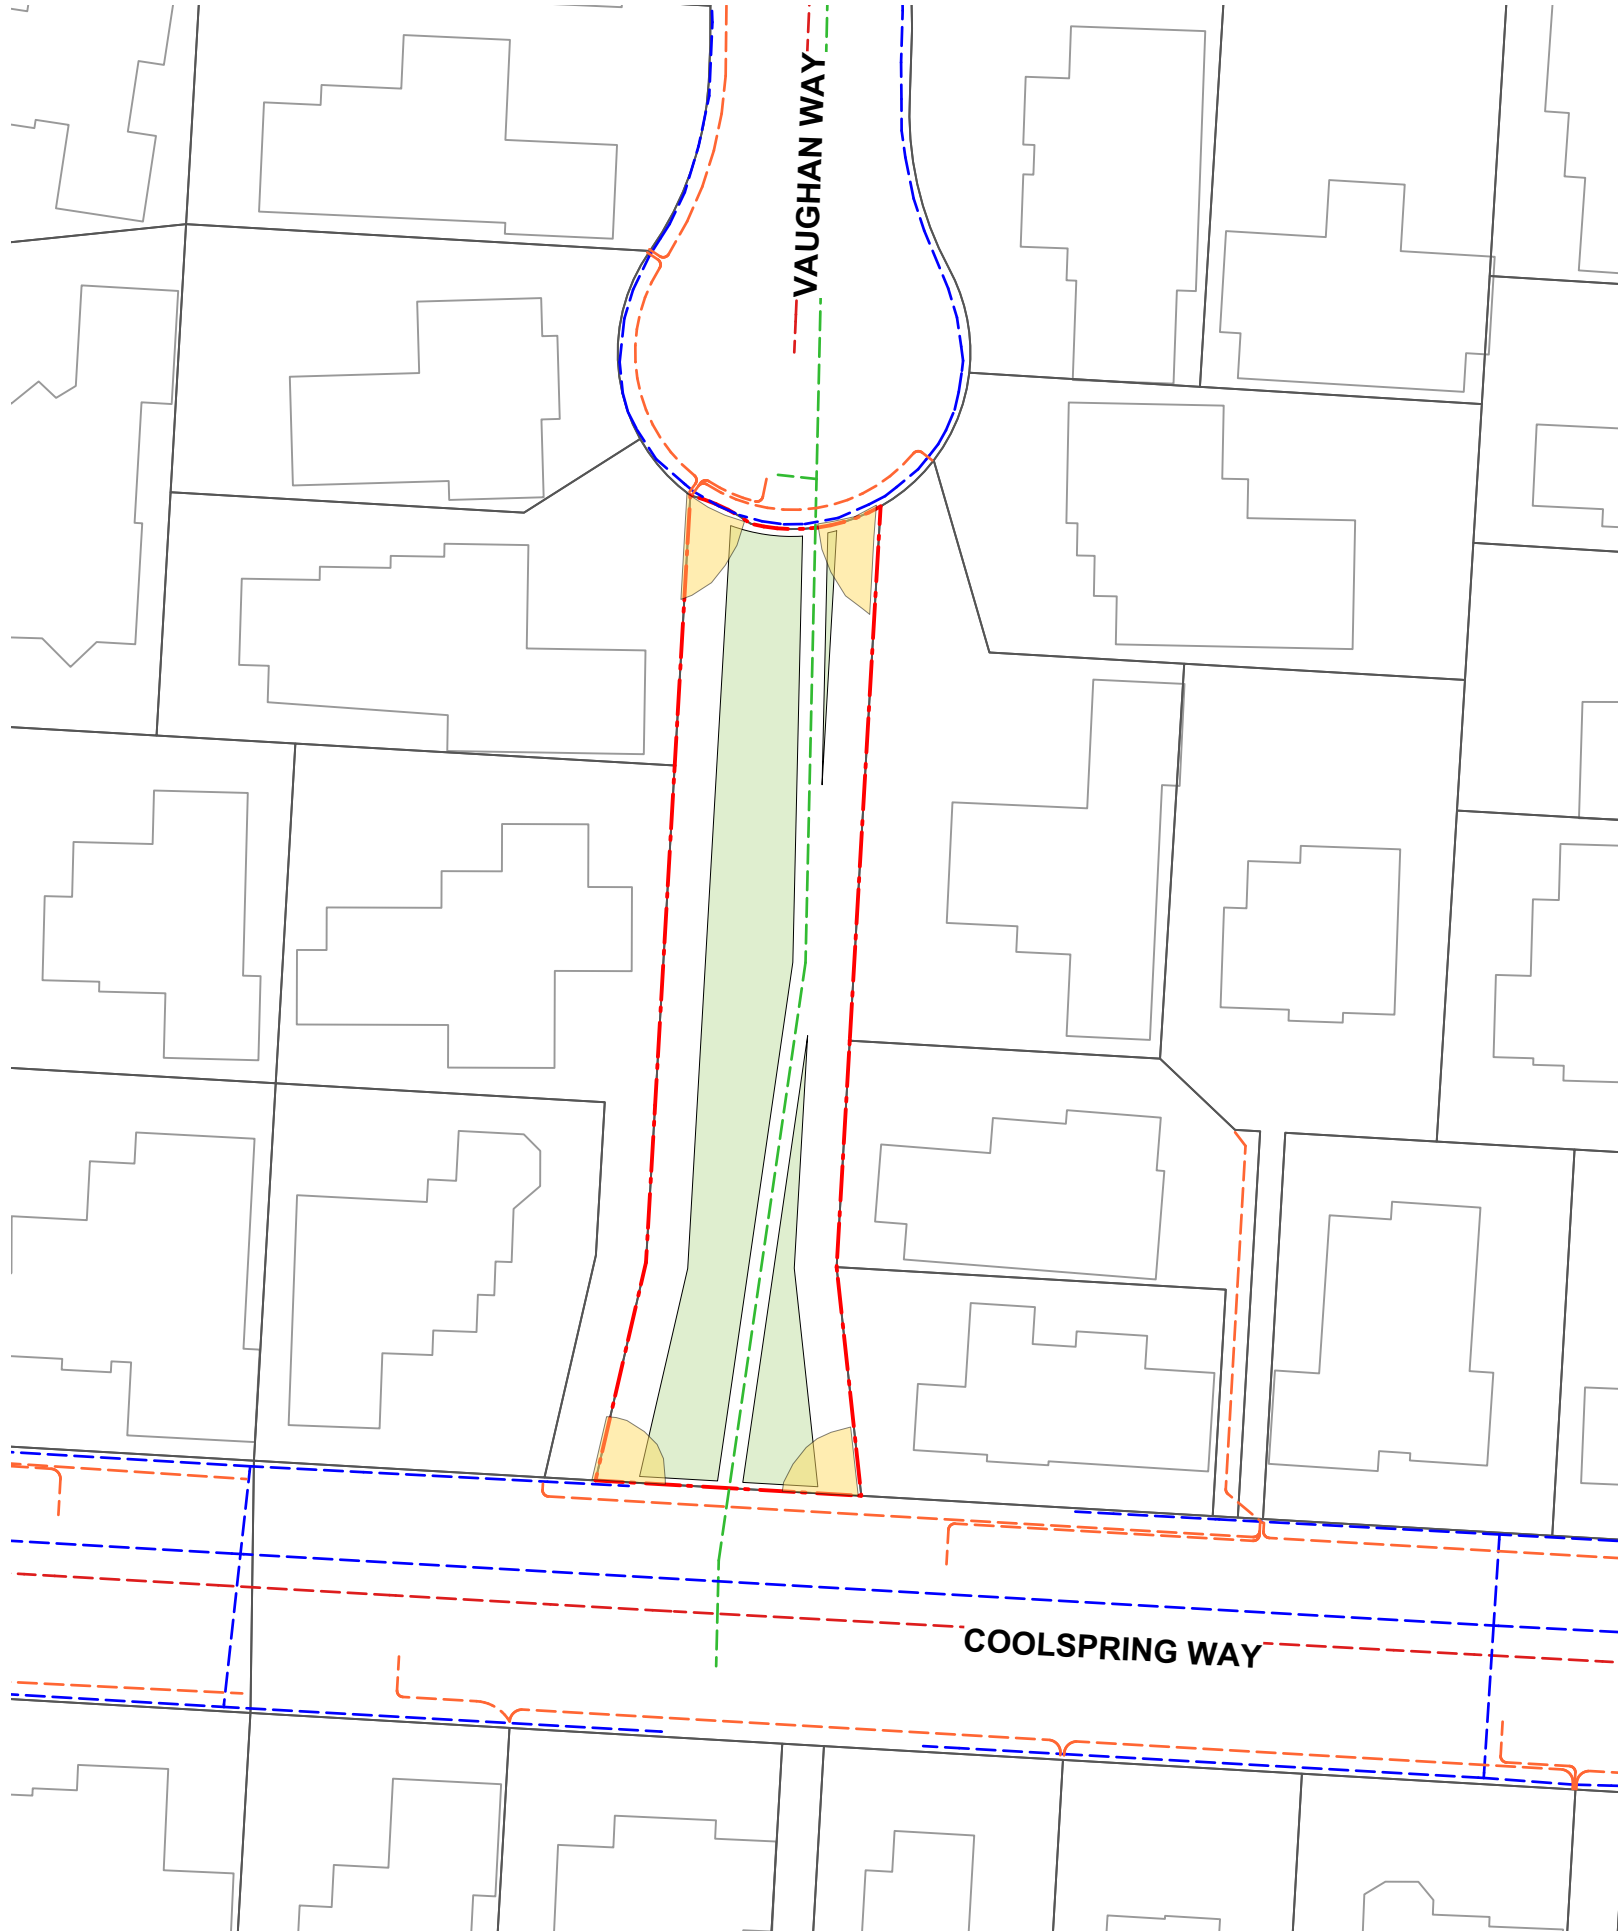


KEY

Existing Features

- Existing Vegetation
- Site Boundary

SERVICES LEGEND		
SEWER		
WATER		
STORMWATER		
ORION (Cables)		
ORION (HV cables)	HV	
TRANSPOWER	T	
ROCKGAS	R	
TELECOMMUNICATIONS:		
CHORUS (Cables)		
CHORUS (Gas)	G	
CHORUS (Fibre)	C	
ONE NZ	O	
ENABLE	E	

Original size mm
100
50
30
10
0

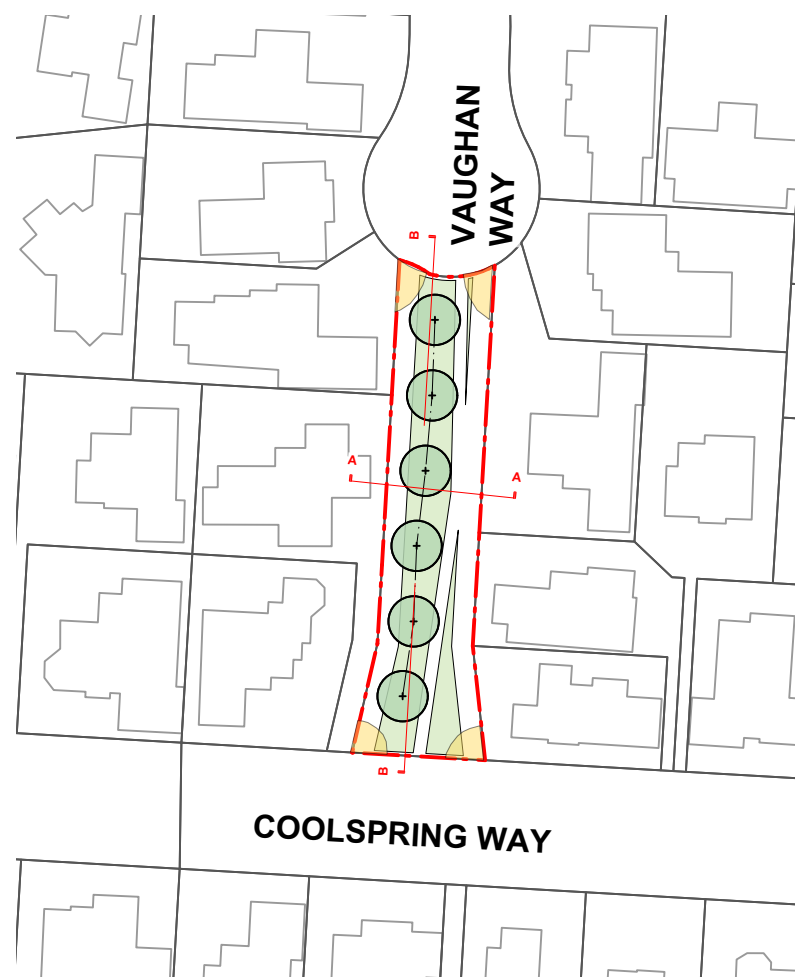

KEY

Potential Tree Planting Areas



5m - 10m Trees Height Zone

Existing Features


Existing Vegetation

Site Boundary

INDICATIVE CROSS SECTION THROUGH THE BOUNDARIES

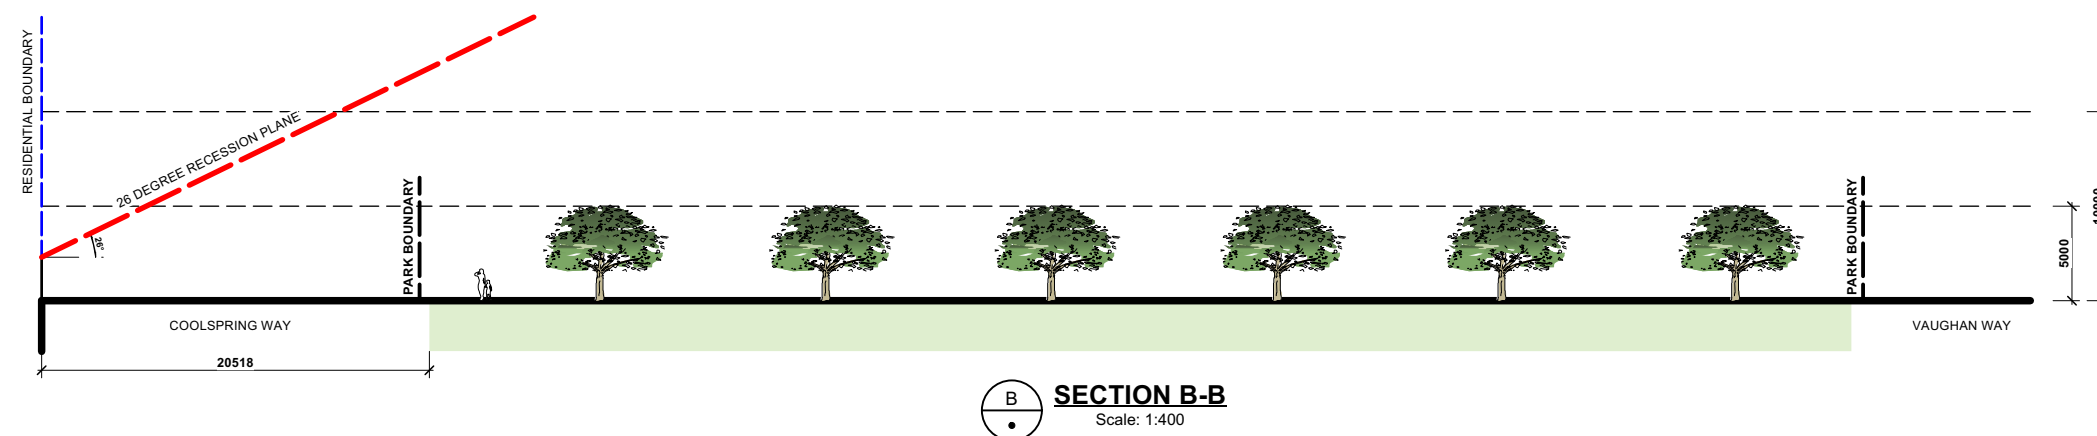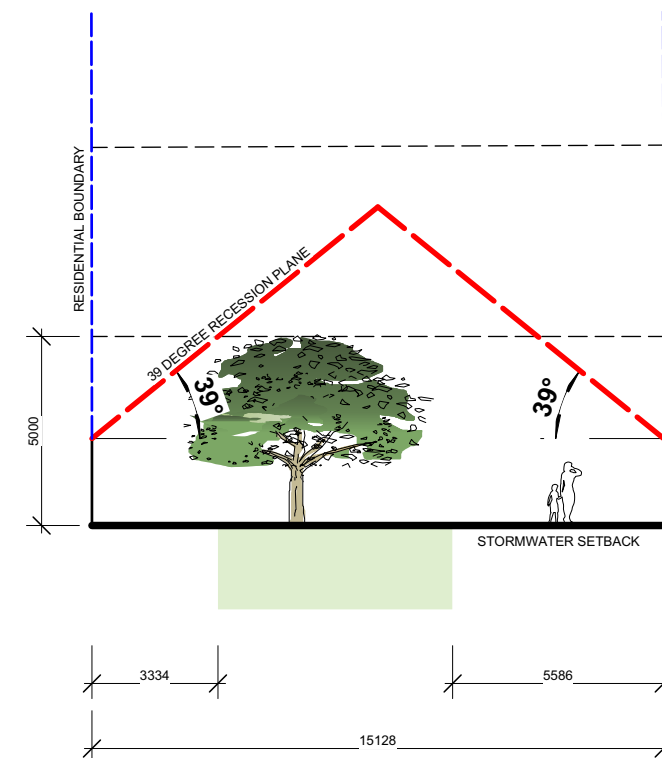

Original size mm
100
50
30
10
0
© Copyright Christchurch City Council © Aerial Photography Copyright Terralink International Ltd

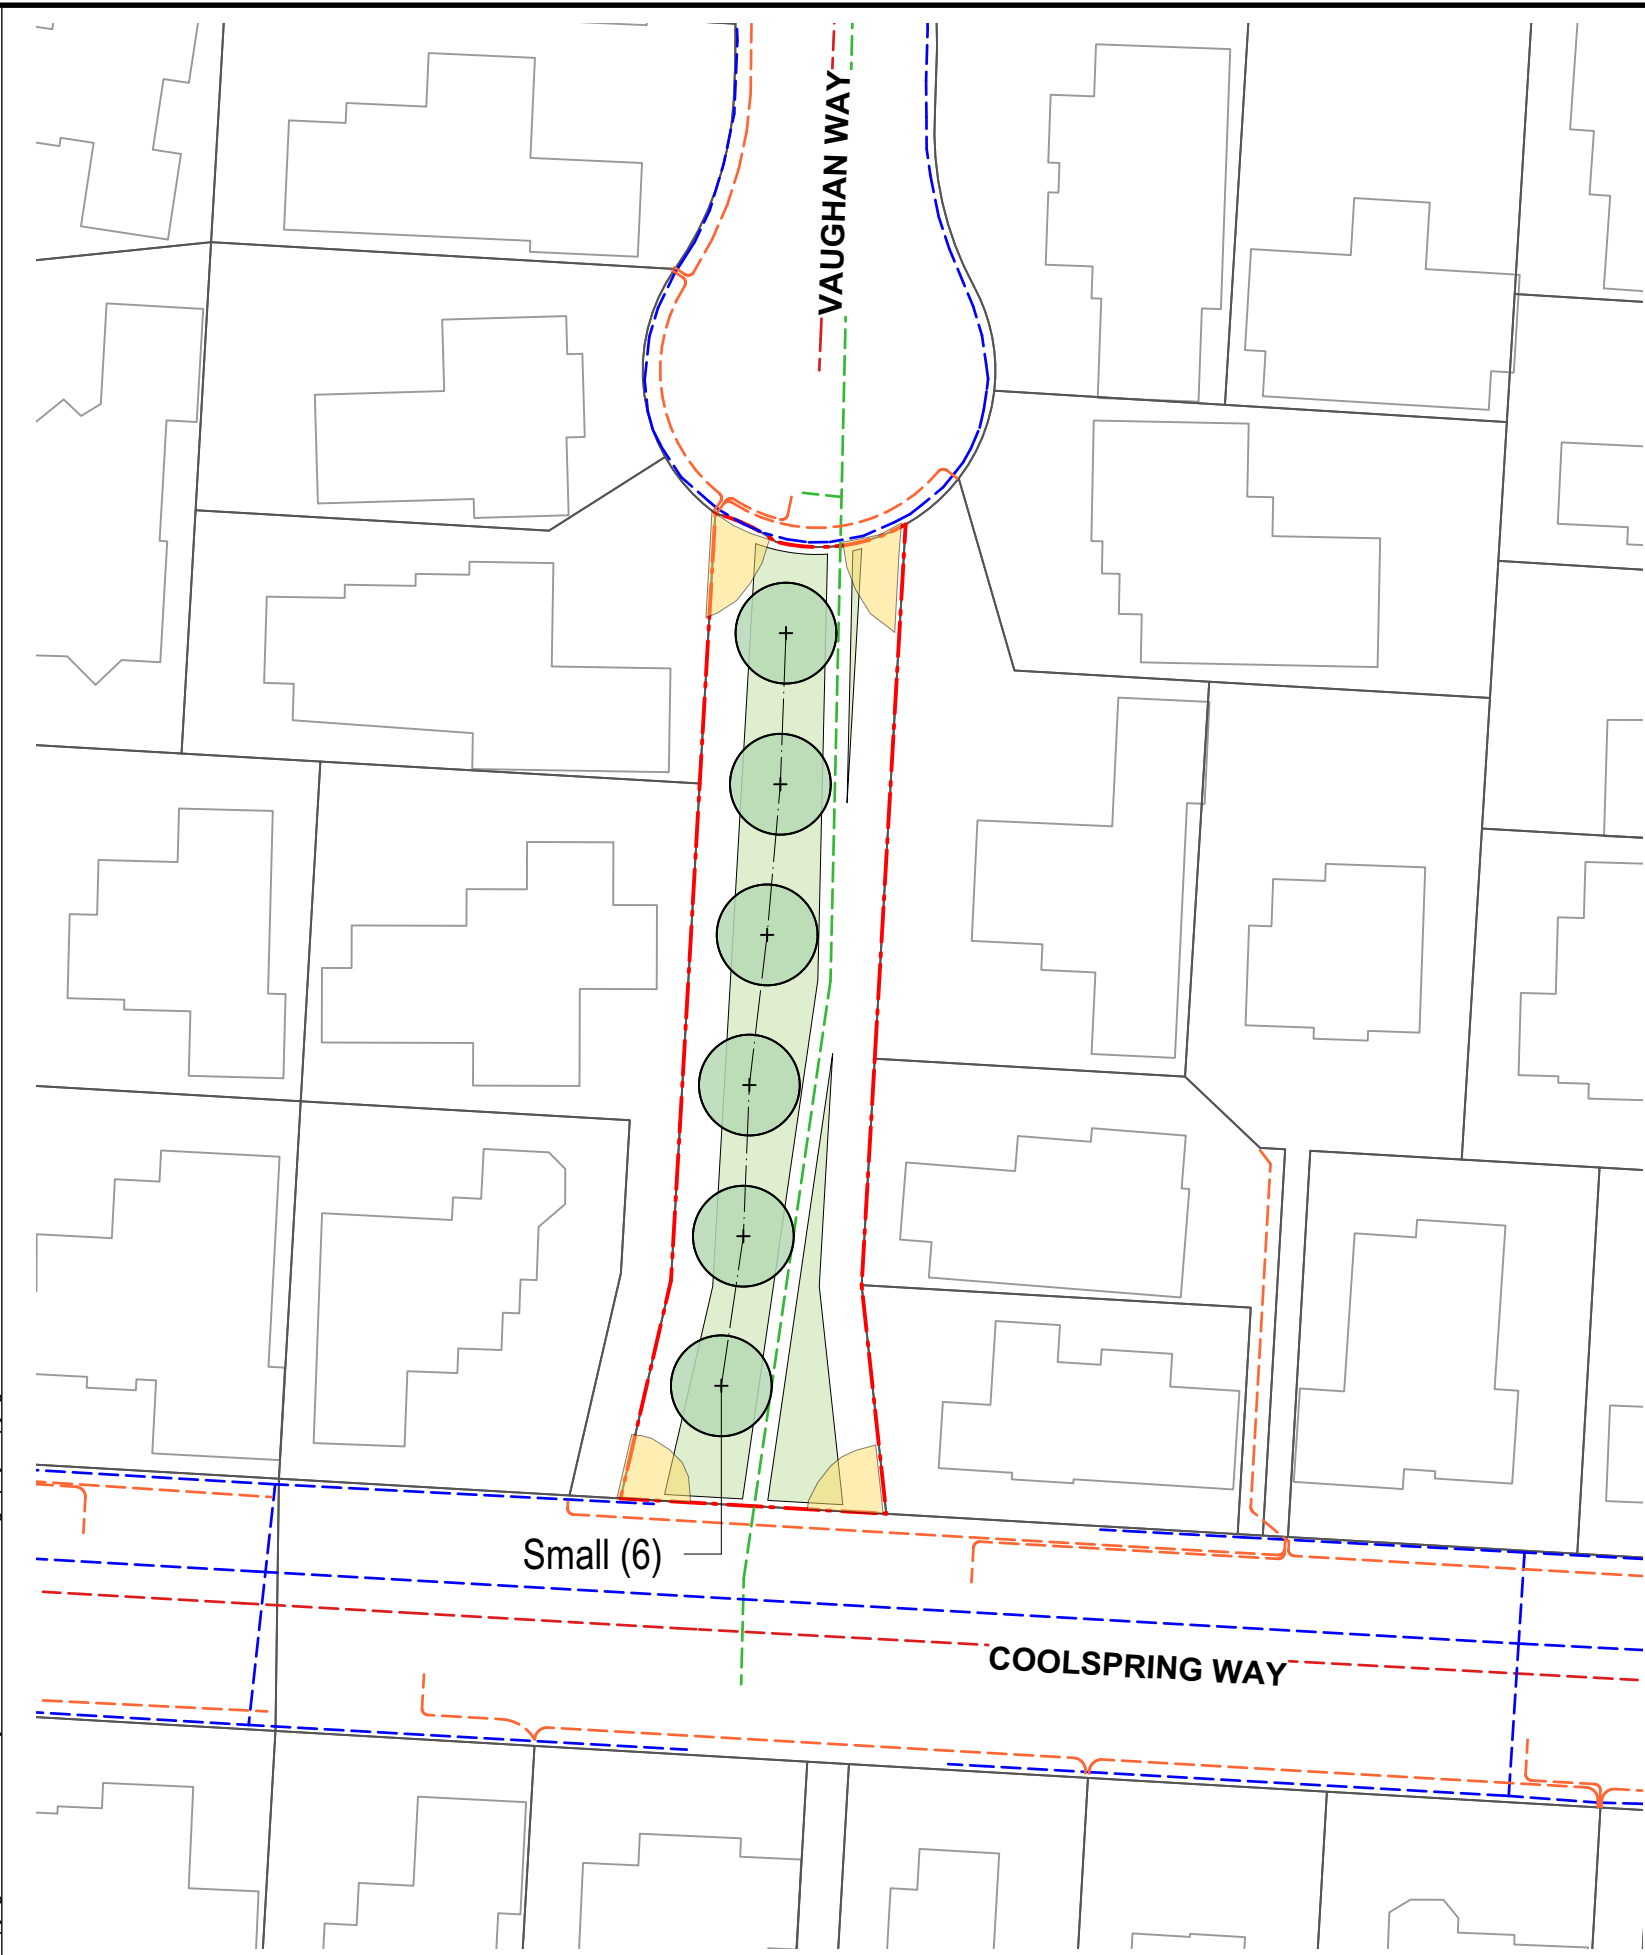

KEY

Potential Tree Planting Areas

5m - 10m Trees Height Zone

Existing Features

Existing Vegetation

Site Boundary

PARK CANOPY COVER SUMMARY:

Existing number of trees	0
Existing canopy cover	approx. 0%
Proposed number of new trees	6
Proposed net canopy cover (existing vegetation and proposed)	approx. 25%

PLANT SCHEDULE:

ID	QUANTITY	TREE CATEGORY	TREE HEIGHT
Small	6	Small Tree	5-10m

SERVICES LEGEND

SEWER	---
WATER	---
STORMWATER	---
ORION (Cables)	---
ORION (HV cables)	--- HV
TRANSPOWER	--- T
ROCKGAS	--- R
TELECOMMUNICATIONS:	
CHORUS (Cables)	---
CHORUS (Gas)	--- G
CHORUS (Fibre)	--- C
ONE NZ	--- O
ENABLE	--- E

© Copyright Christchurch City Council © Aerial Photography Copyright Terralink International Ltd



KEY

- - - - - Site Boundary

Refer to Tree Planting Guidelines on Sheet L07



© Copyright Christchurch City Council © Aerial Photography Copyright Terralink International Ltd




KEY

- - - - - Site Boundary

Refer to Tree Planting Guidelines on Sheet L07



© Copyright Christchurch City Council © Aerial Photography Copyright Terralink International Ltd

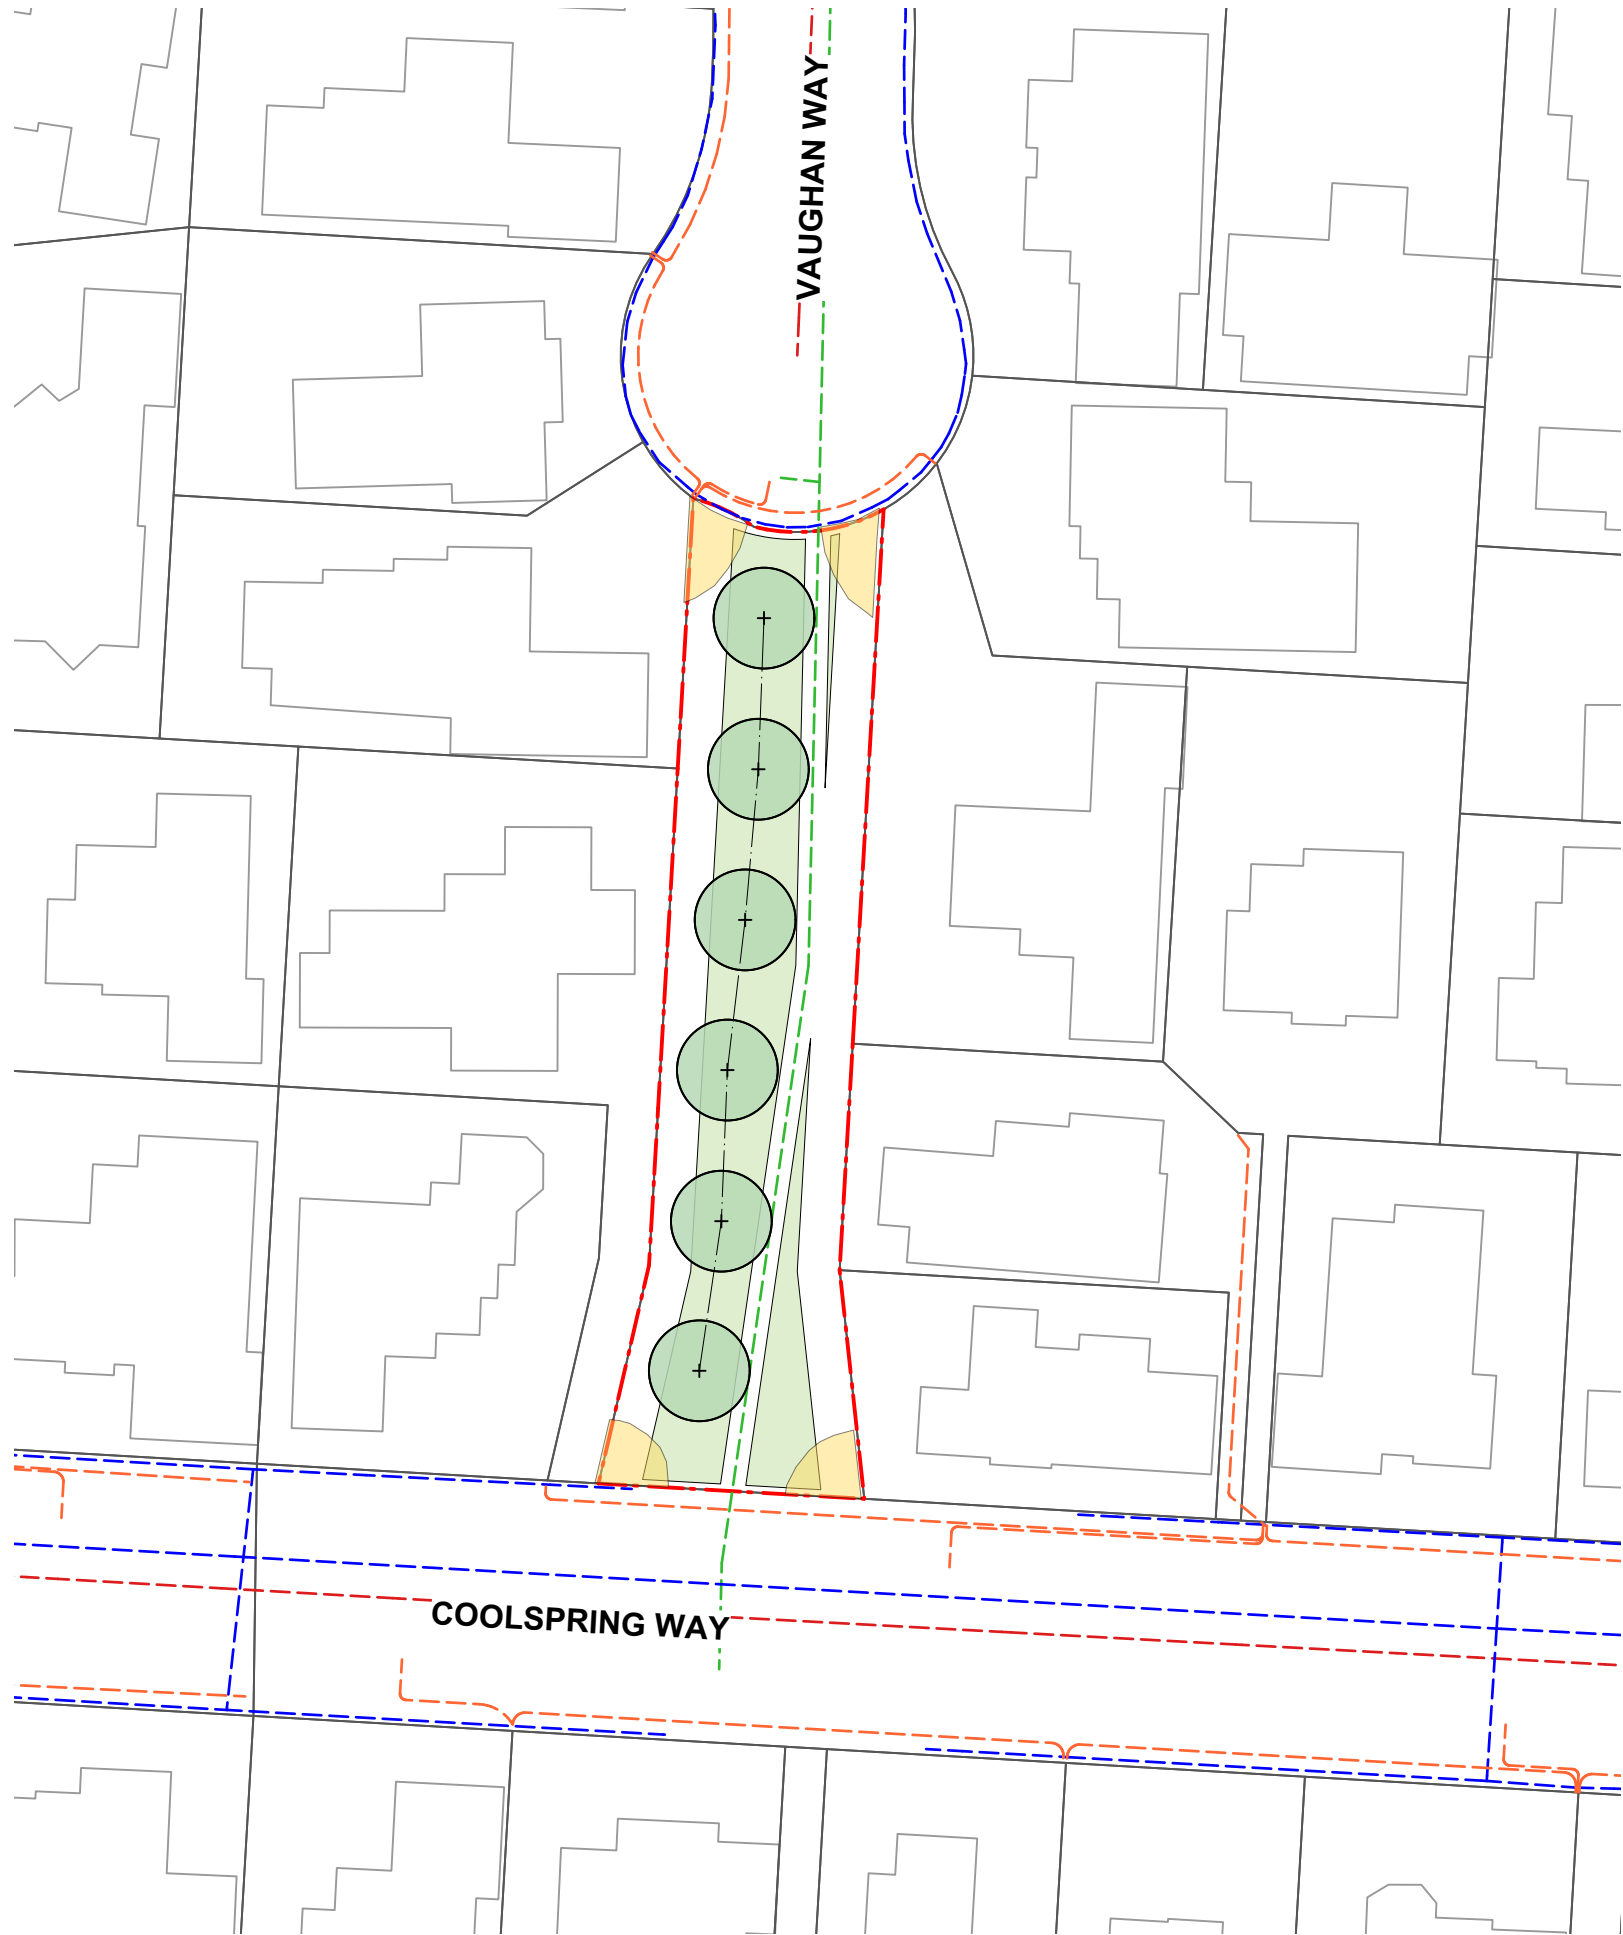

Guideline Summary

- Tree planting to Special Character Parks will continue the established theme.
- Trees will be positioned appropriately to allow for debris management.
- Tree species shall be well suited to the local conditions.
- Planting along waterways will be predominantly native species.
- CCC will aim for 40-60% of new tree plantings as natives.

Tree Setbacks & Spacings

- No tree shall intrude through the recession plane at maturity.
- No tree shall be planted closer than 3.0m from a pathway.
- No tree shall be planted closer than 5.0m from a sports field and no tree canopy drip line shall extend above a sports field.
- Tree spacings shall be a minimum of 5.0m apart to allow for easy lawn mowing.
- Min. 2m offset for low voltage power.
- Min. 3m offset for 11kv power.
- Min. 5m offset for 33-66kv.
- Min. of 1m offset for all other services and hard paving not mentioned above.

SERVICES LEGEND		
SEWER		
WATER		
STORMWATER		
ORION (Cables)		
ORION (HV cables)		HV
TRANSPOWER		T
ROCKGAS		R
TELECOMMUNICATIONS:		
CHORUS (Cables)		
CHORUS (Gas)		G
CHORUS (Fibre)		C
ONE NZ		O
ENABLE		E