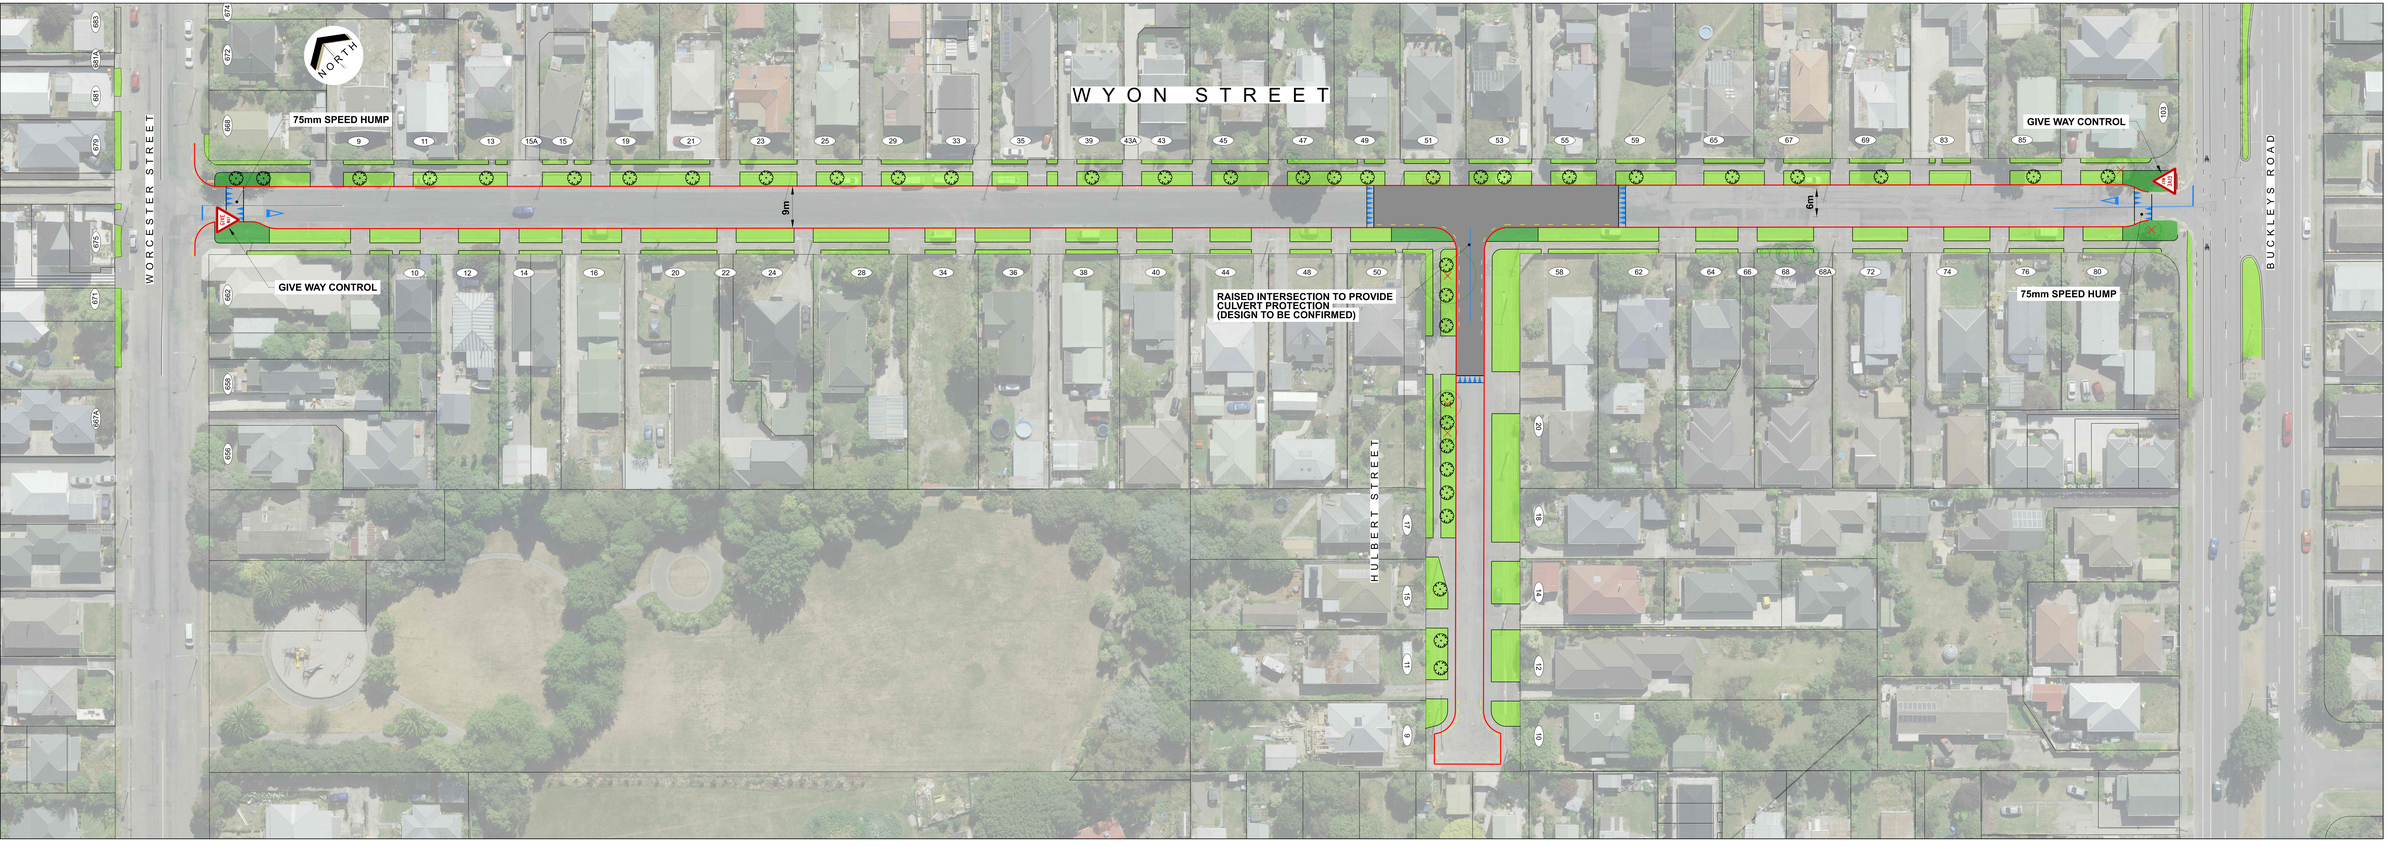
WYON STREET
NORTH
WORCESTER STREET
BUCKLEYS ROAD
HULBERT STREET
75mm SPEED HUMP
GIVE WAY CONTROL
GIVE WAY CONTROL
75mm SPEED HUMP
RAISED INTERSECTION TO PROVIDE CULVERT PROTECTION (DESIGN TO BE CONFIRMED)
9m
6m