
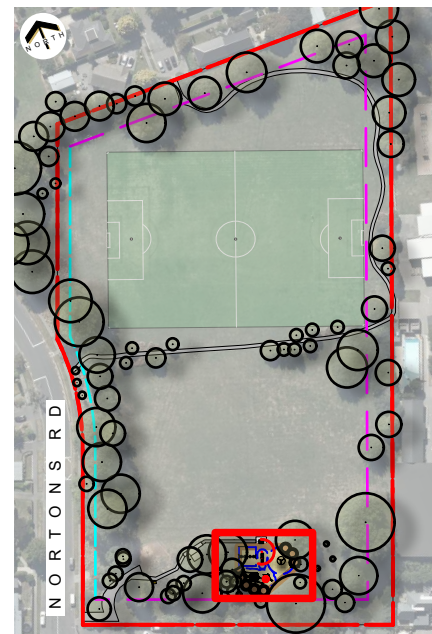


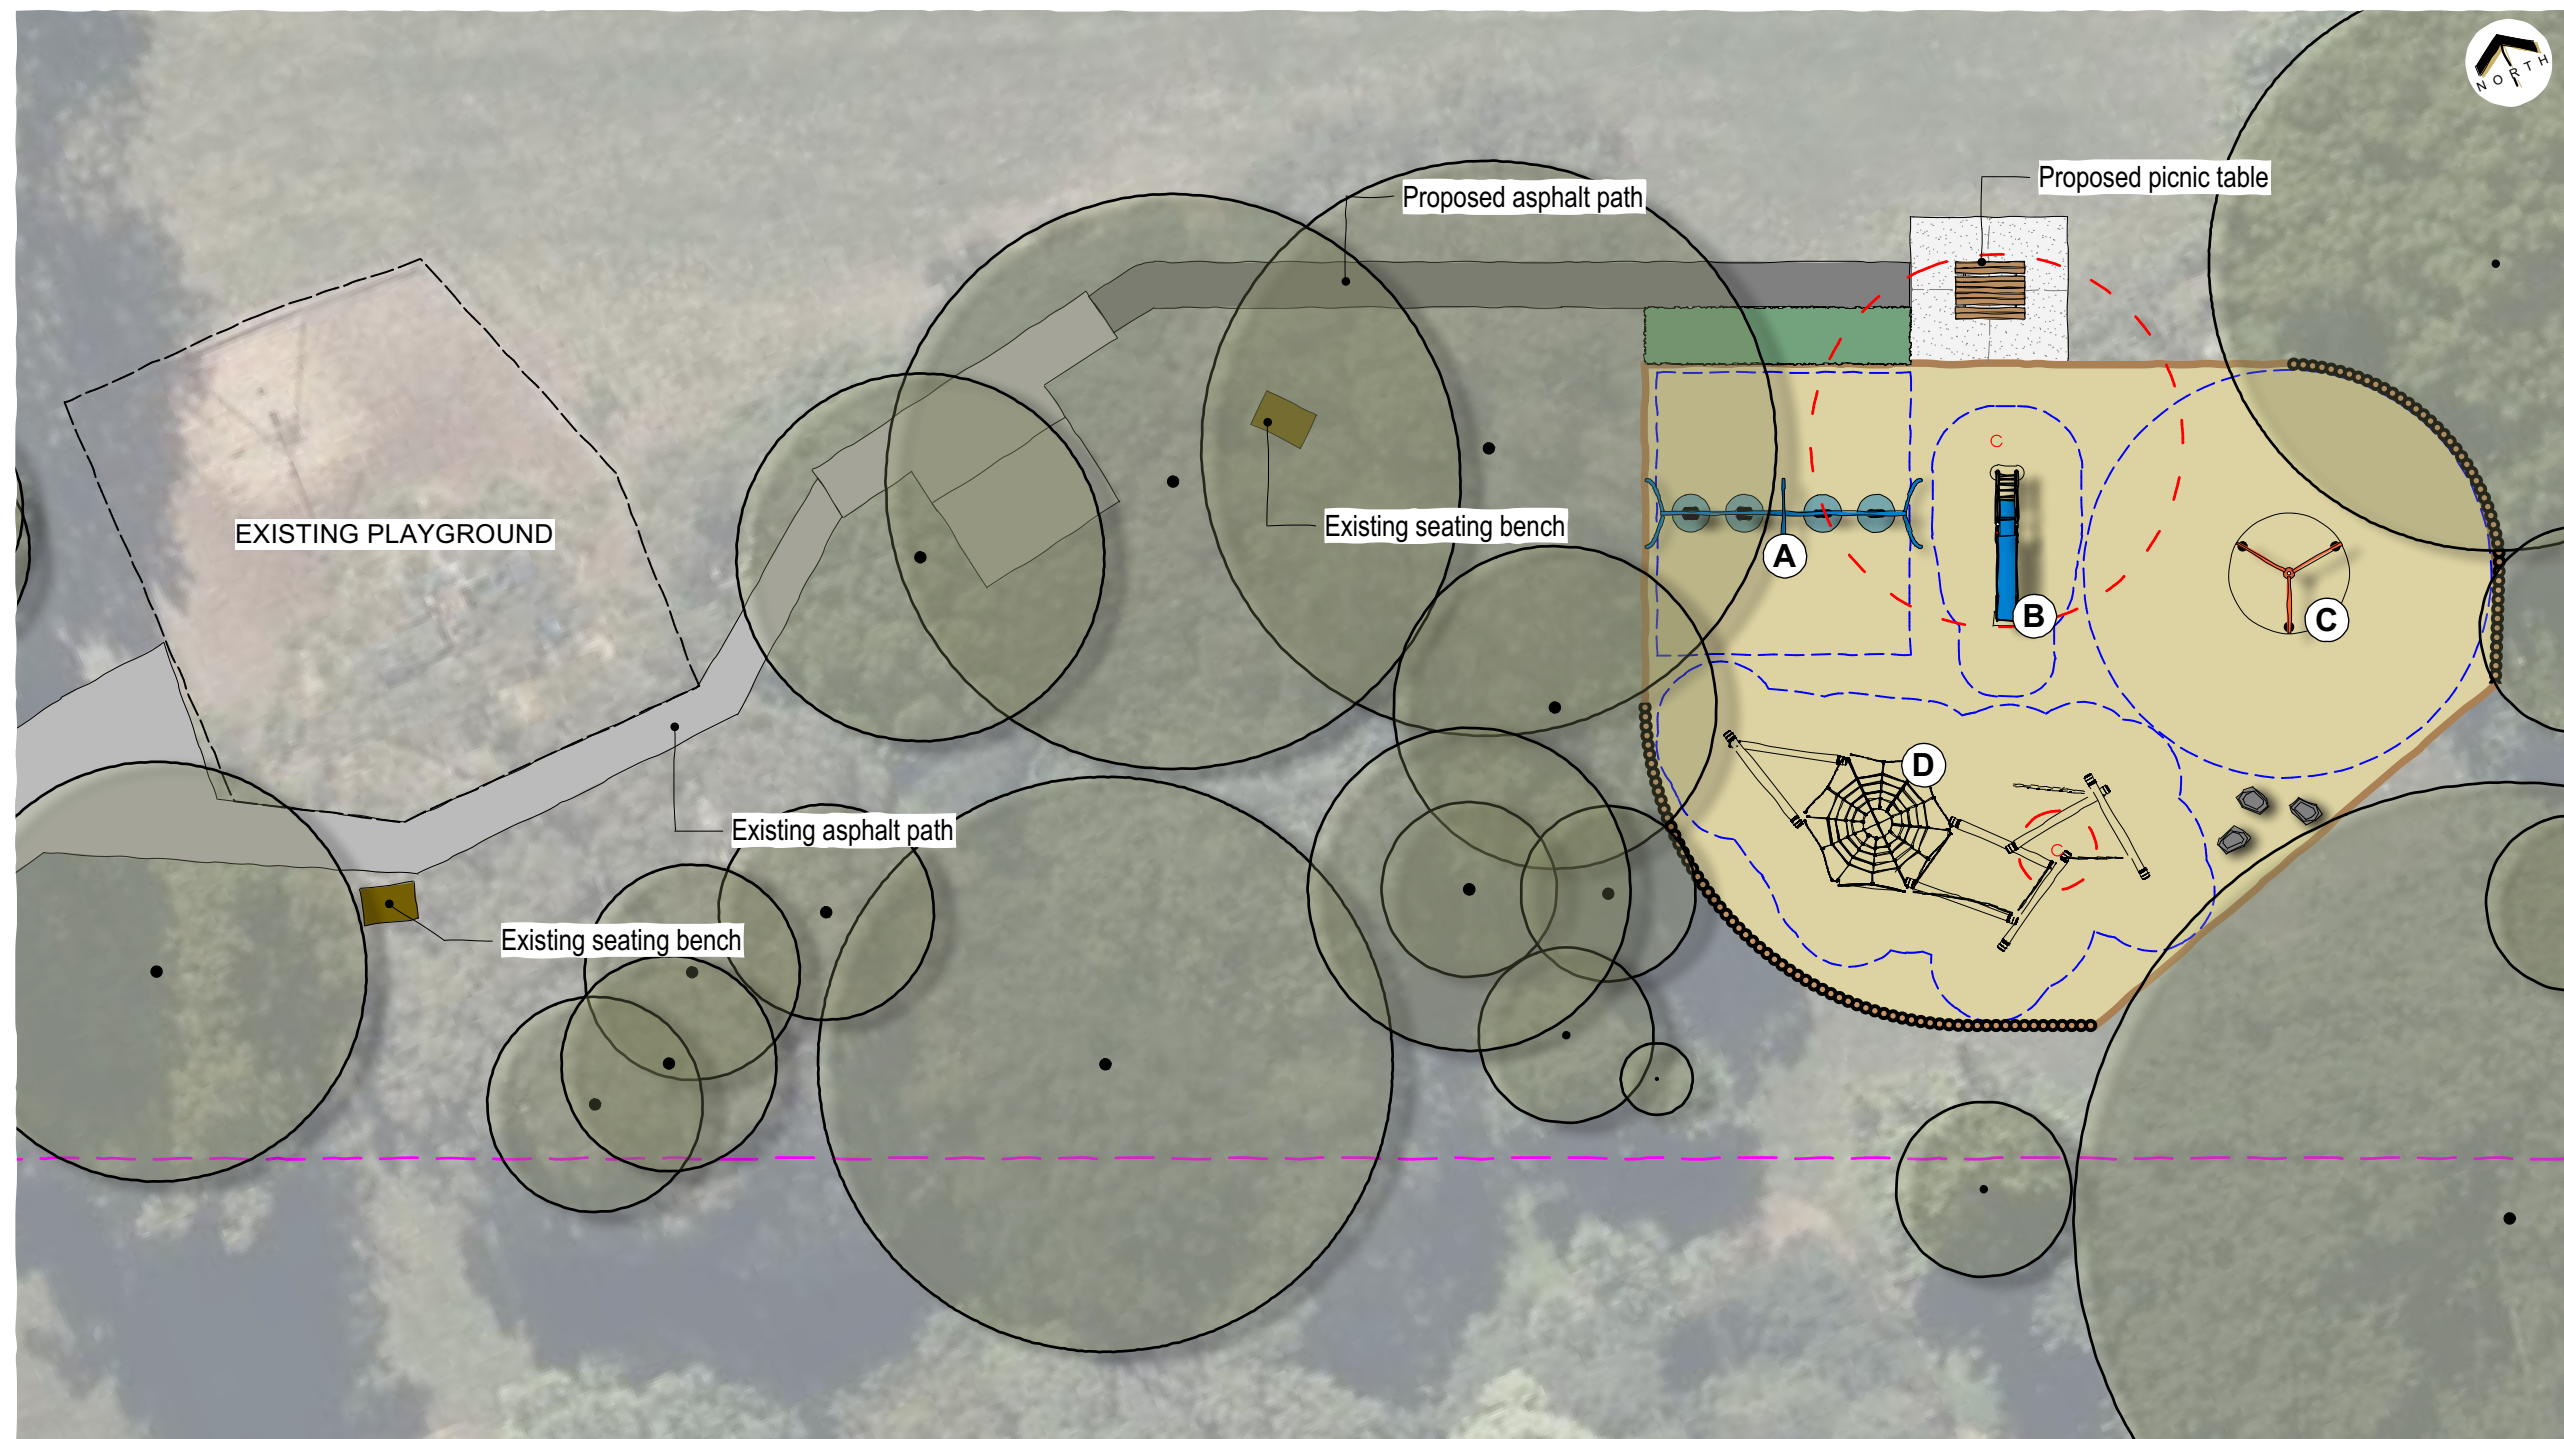

CONTEXT PLAN | 1 : 3,000 @A3

LEGEND

- Site boundary
- 10m internal boundary setback
- 5m road boundary setback
- Existing trees
- Existing path
- Existing park bench
- PROPOSED
- Existing tree to be removed
- Concrete hardstand
- Asphalt path
- Softfall bark chip
- Proposed mixed native plantings
- Playful edging
- Play equipment fall zone
- Picnic table
- Scuff mats
- Boulders

EQUIPMENT



A Swing



B Slide



C Carousel





D Modular Equipment

NATURE PLAY



Playful edging

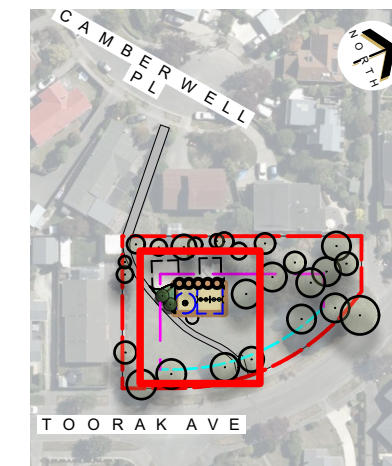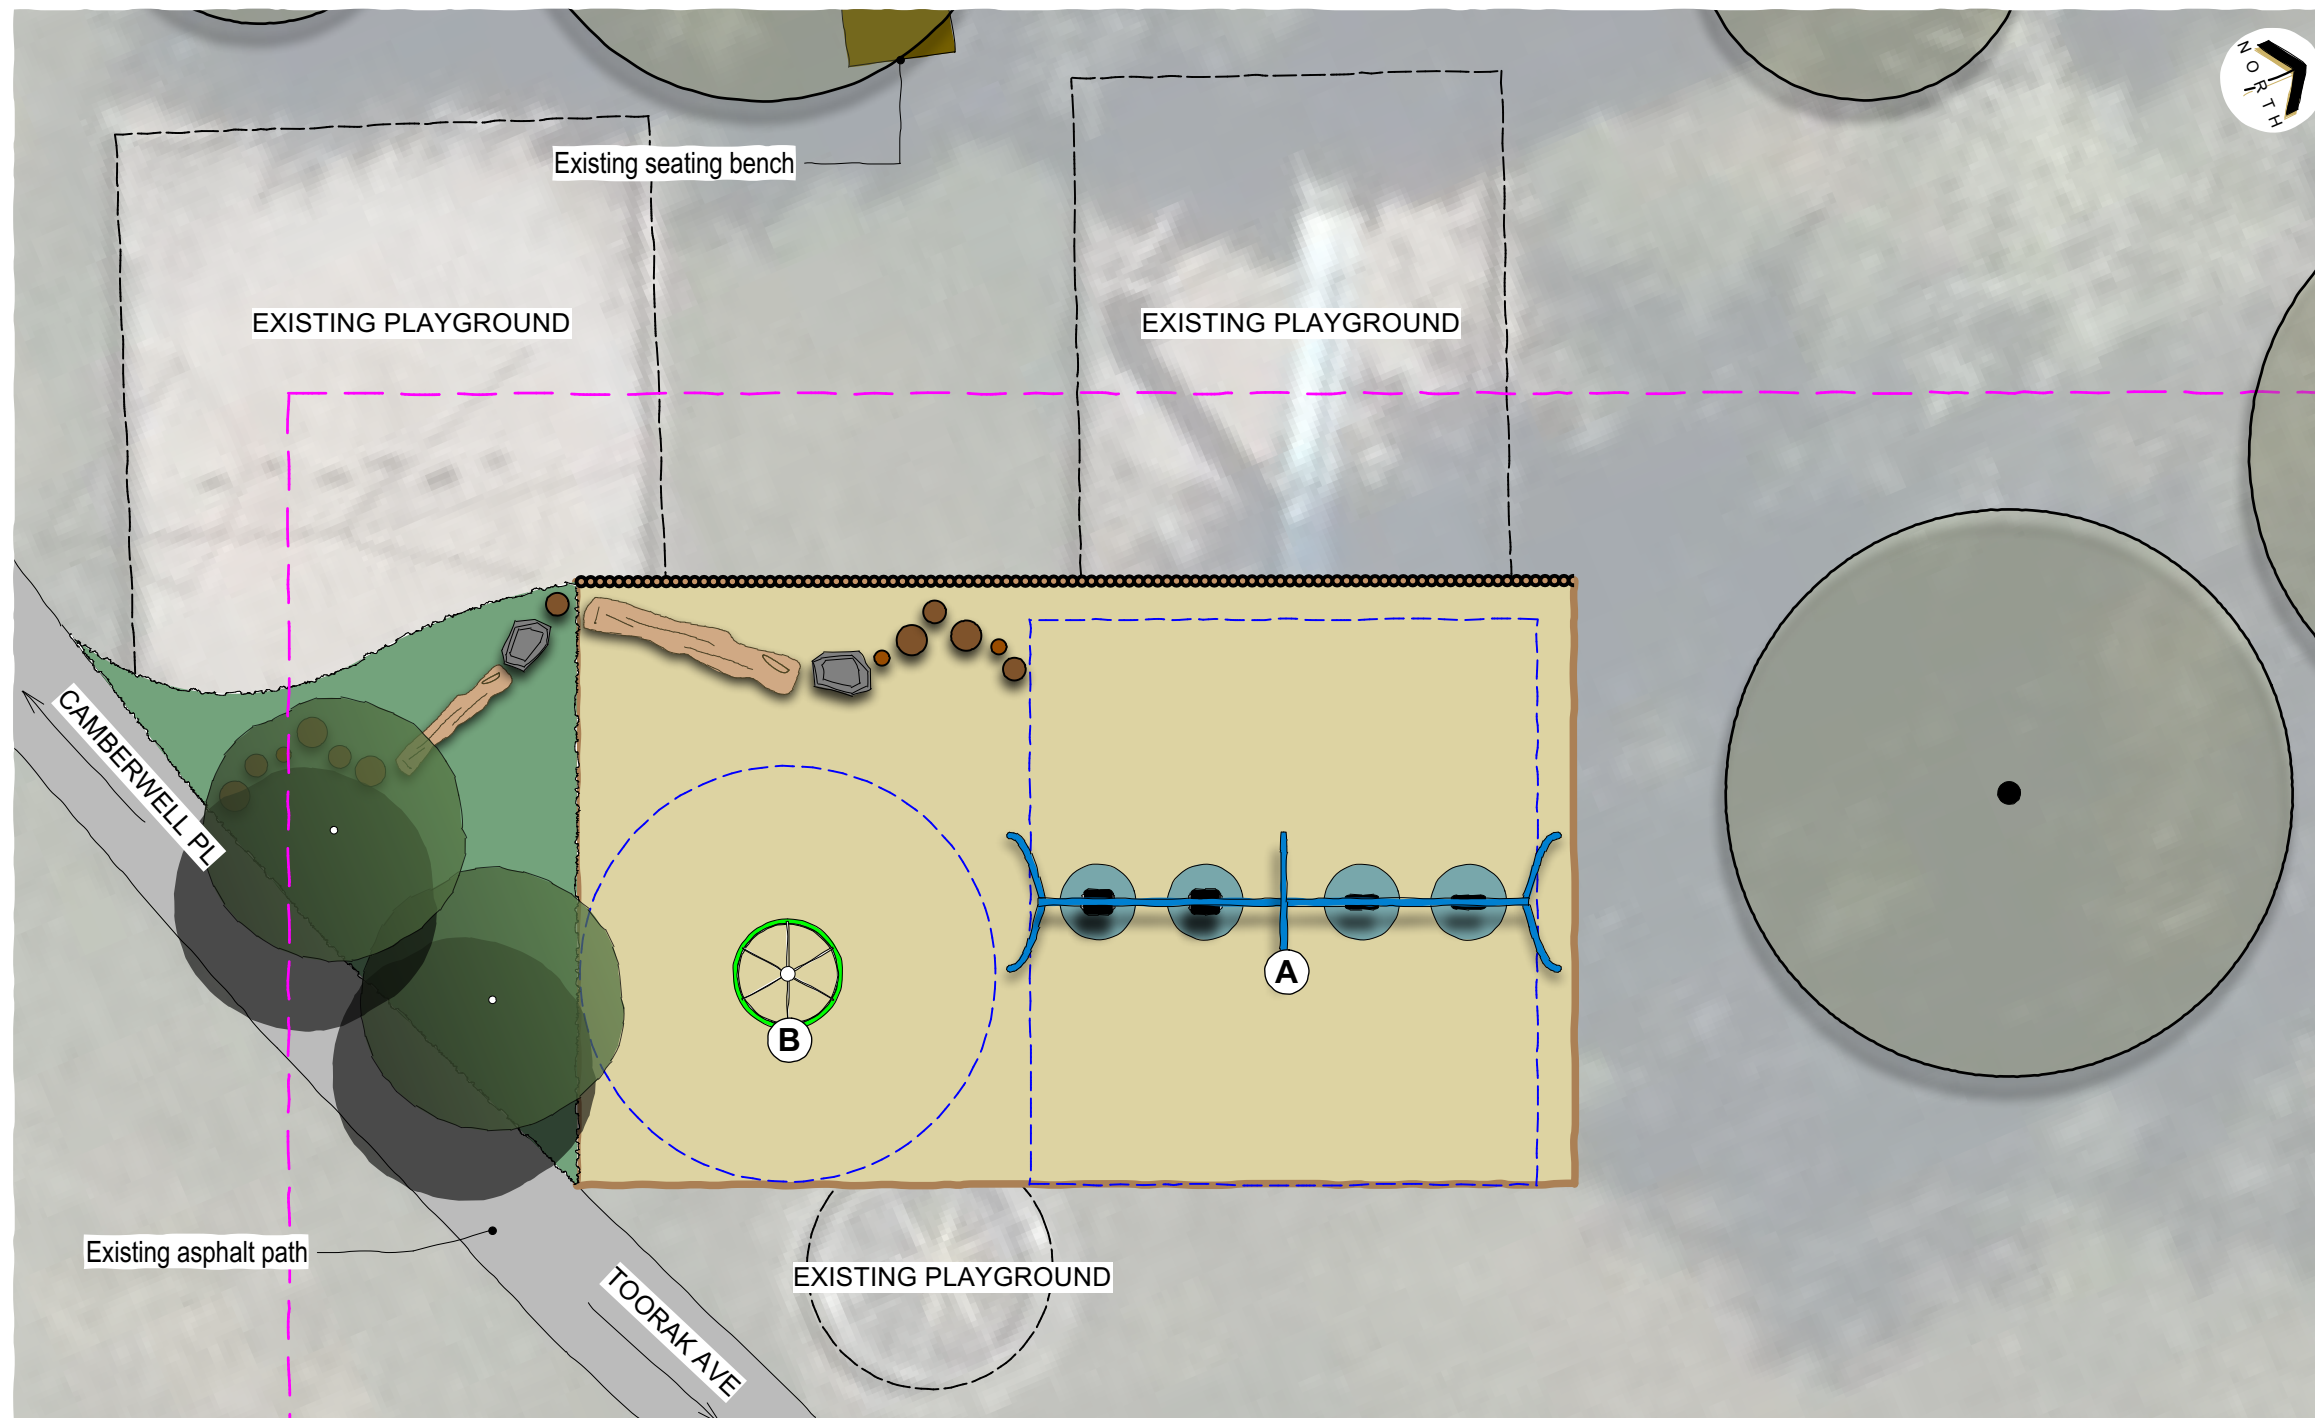


CONTEXT PLAN | 1 : 2,000 @A3

LEGEND

- Site boundary
- 10m internal boundary setback
- 5m road boundary setback
- Existing trees
- Existing path
- Existing park bench
- PROPOSED
- Softfall bark chip
- Proposed mixed native plantings
- Proposed native tree
- Playful edging
- Play equipment fall zone
- Scuff mats
- Boulders
- Timber stepping logs
- Timber balance logs

EQUIPMENT

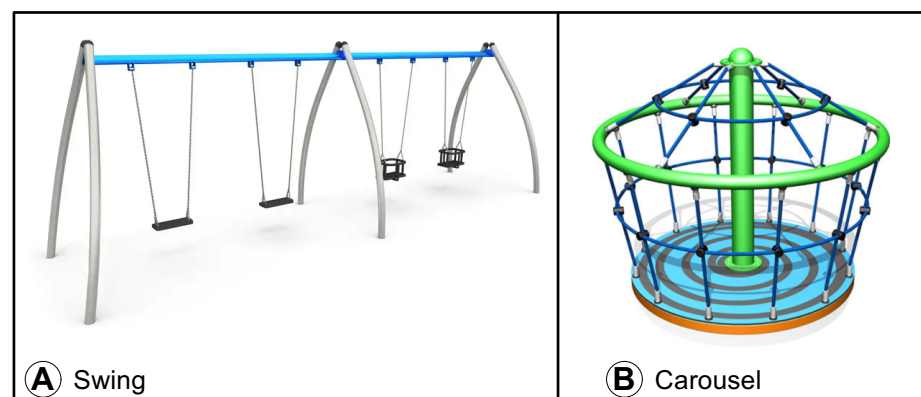

NATURE PLAY



Playful edging



Stepping logs



Balance logs