

HARRINGTON PARK DRAWING LIST		
DRAWING NO.	DRAWING TITLE	REVISION
4672143-AL-H-000	TITLE PAGE AND DRAWING INDEX	B
4672143-AL-H-001	EXISTING PLANTING	B
4672143-AL-H-002	TREE PLANTING ZONES	B
4672143-AL-H-003	LOT BOUNDARY CROSS SECTIONS	B
4672143-AL-H-004	SITE WIDE CROSS SECTION	B
4672143-AL-H-005	SHADOW STUDY WINTER SOLSTICE 8am	B
4672143-AL-H-006	SHADOW STUDY WINTER SOLSTICE 10am	B
4672143-AL-H-007	SHADOW STUDY WINTER SOLSTICE 12pm	B
4672143-AL-H-008	SHADOW STUDY WINTER SOLSTICE 2pm	B
4672143-AL-H-009	SHADOW STUDY WINTER SOLSTICE 4pm	B
4672143-AL-H-010	SHADOW STUDY WINTER SOLSTICE 6pm	B
4672143-AL-H-011	SHADOW STUDY SUMMER SOLSTICE 8am	A
4672143-AL-H-012	SHADOW STUDY SUMMER SOLSTICE 10am	A
4672143-AL-H-013	SHADOW STUDY SUMMER SOLSTICE 12pm	A
4672143-AL-H-014	SHADOW STUDY SUMMER SOLSTICE 2pm	A
4672143-AL-H-015	SHADOW STUDY SUMMER SOLSTICE 4pm	A
4672143-AL-H-016	SHADOW STUDY SUMMER SOLSTICE 6pm	A
4672143-AL-H-017	INDICATIVE TREE PLANTING PLAN	B
4672143-AL-H-018	TREE PLANTING GUIDELINES	B



LANDSCAPE ARCHITECTURE

Project No 4672143

CHRISTCHURCH CITY COUNCIL URBAN FOREST TREE PLANTING PLANS

FOR CONSULTATION
HARRINGTON PARK


Prepared for



By
Beca

5TH DECEMBER 2023



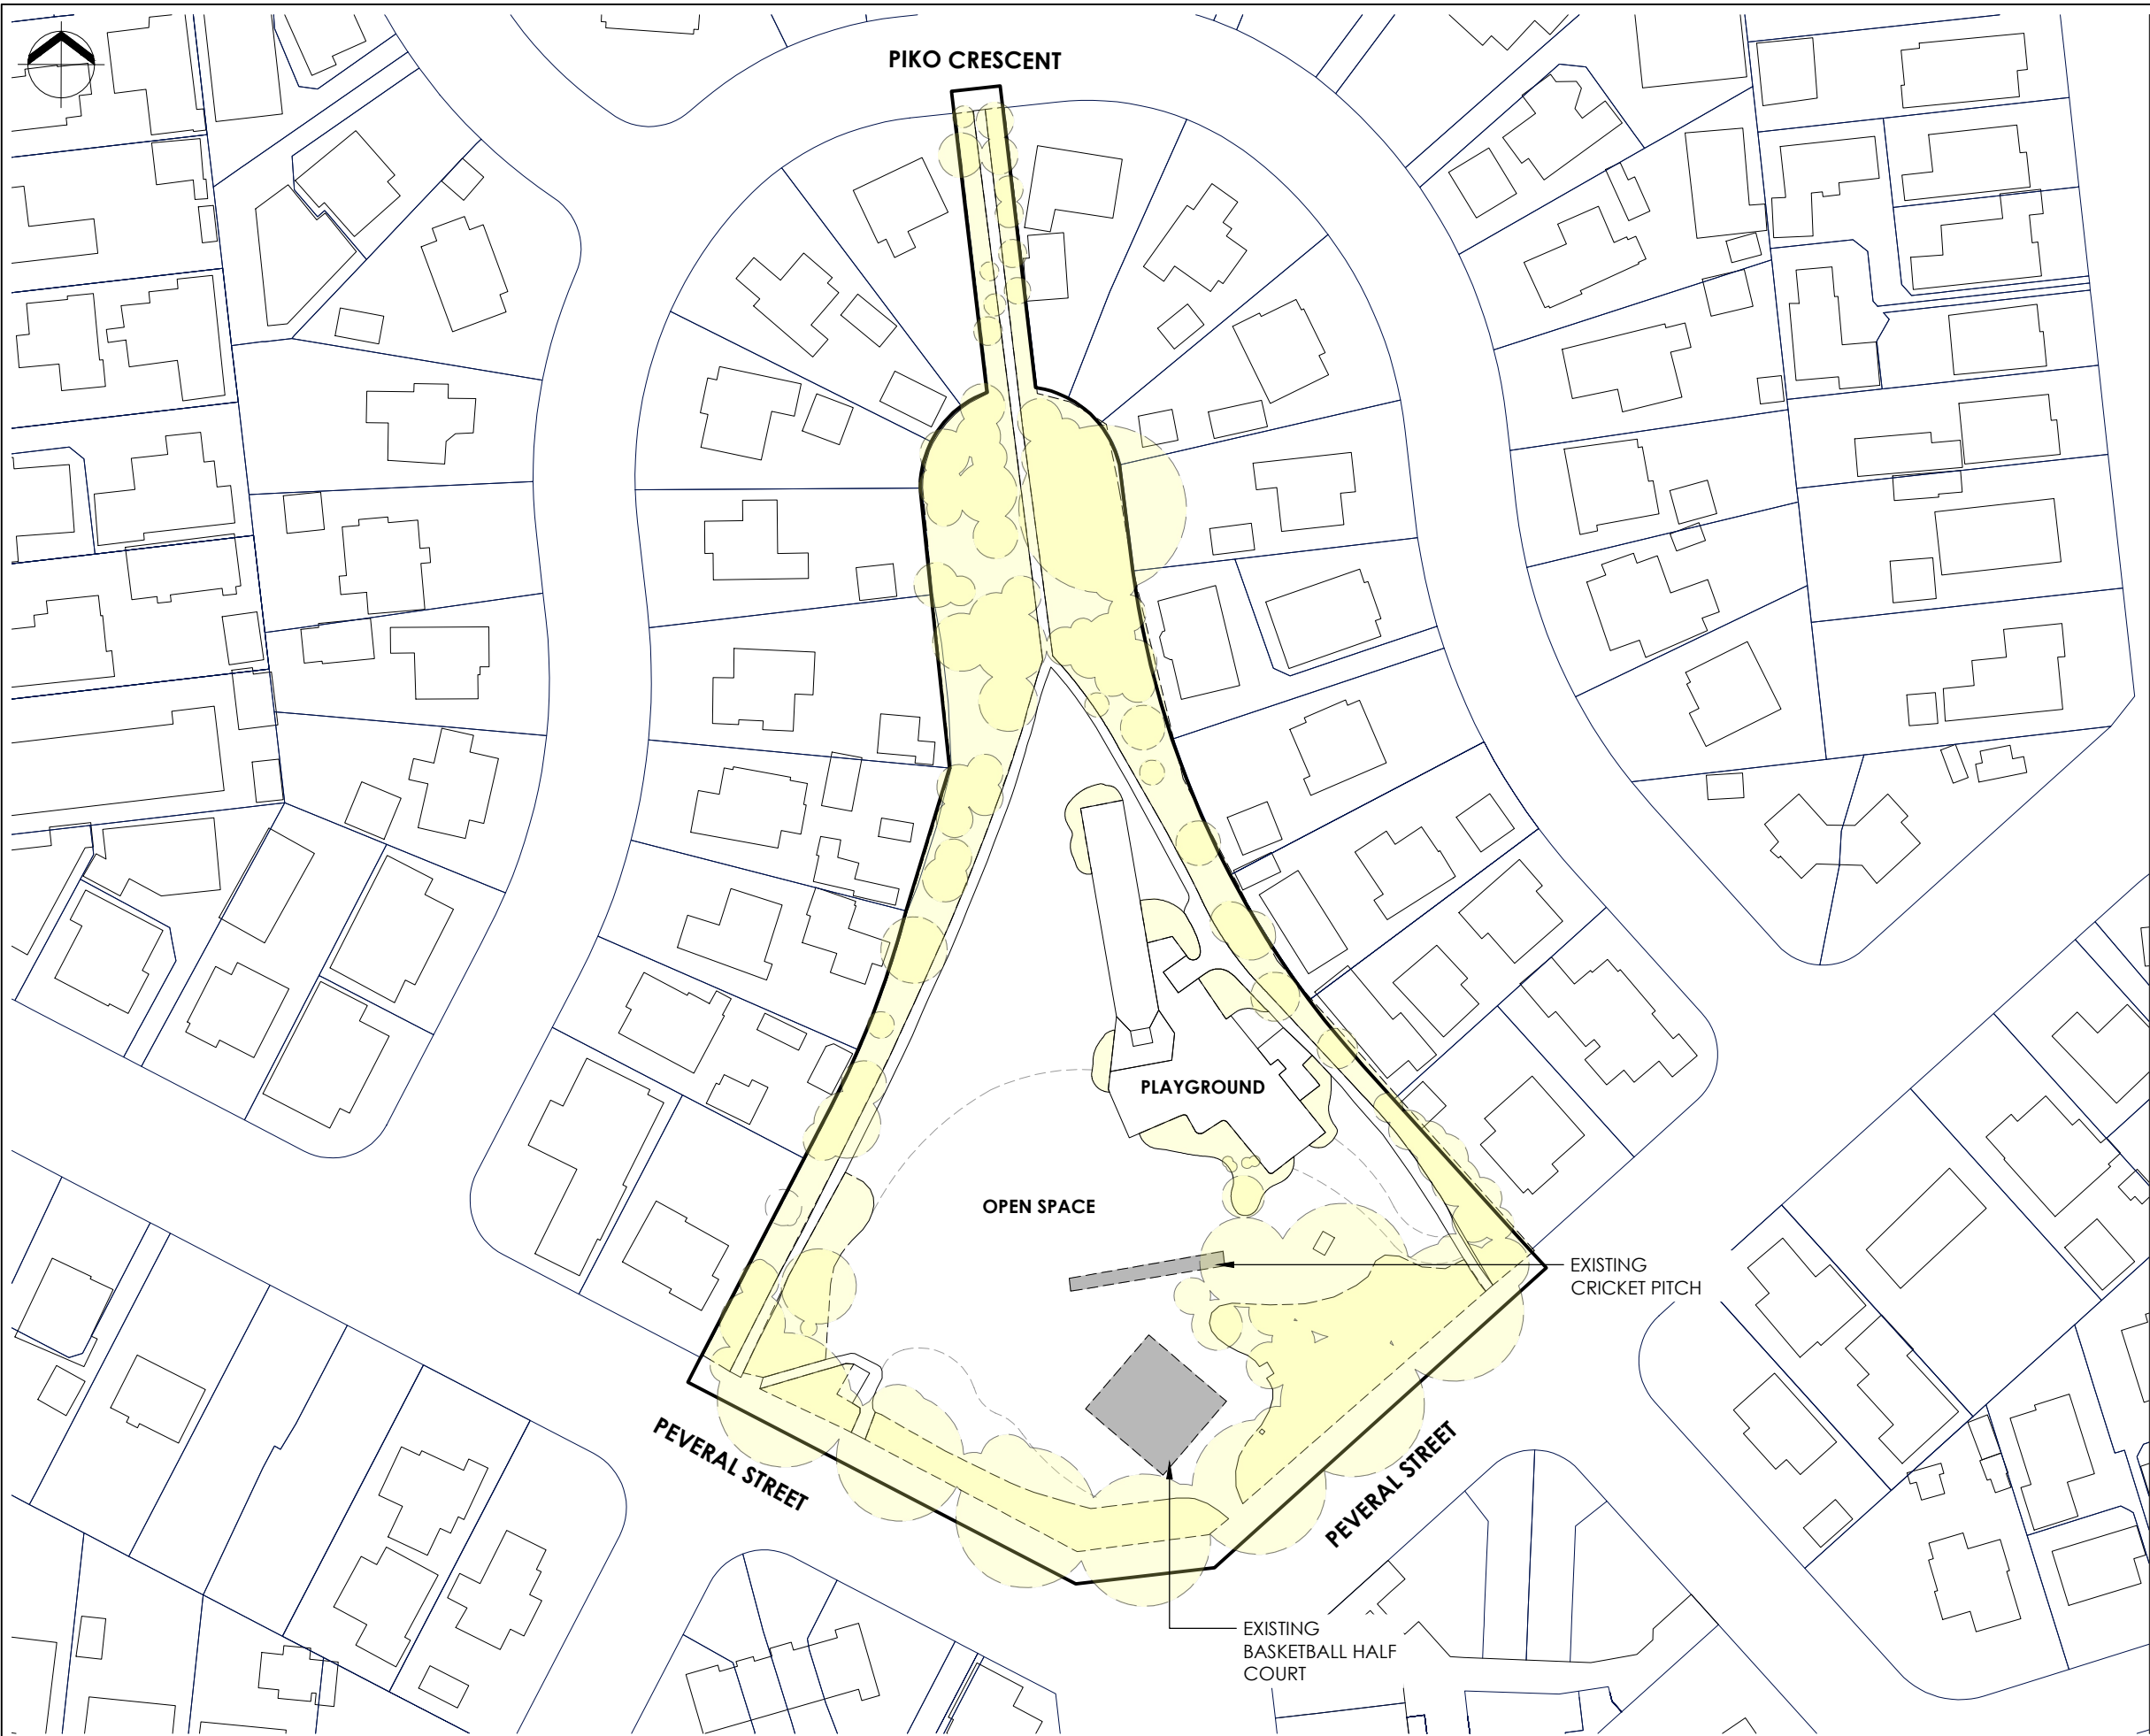

NOTES:

1. OPEN SPACE TO BE
RETAINED FOR FUTURE
DEVELOPMENT

LEGEND:

- EXISTING TREES/
VEGETATION
- EXISTING FOOTPATH
- PARK BOUNDARY
- EXISTING PLAYGROUND
- EXISTING RESERVE AREA
11,196m²
- EXISTING CRICKET PITCH
AND BASKETBALL HALF
COURT

FOR CONSULTATION

No.	Revision	By	Chk	Appd	Date
B	CONSULTATION	DD	KE	JC	13.12.23
A	CONSULTATION	DD	KE	JC	05.12.23

Original
Scale (A3)
1:1000

Design	K ELLIOTT	05.12.23
Drawn	D DAY	05.12.23
Design Verifier	J COOKE	05.12.23
Drg Check	K ELLIOTT	05.12.23
* Refer to Revision 1 for Original Signature		

Approved For Construction*	Date
-------------------------------	------



Project:
URBAN FOREST
TREE PLANTING
PLAN

Title:
HARRINGTON PARK
EXISTING PLANTING

Discipline LANDSCAPE	Rev. B
Drawing No. 4672143-AL-H-001	



NOTES:

- 1. OPEN SPACE TO BE RETAINED FOR FUTURE DEVELOPMENT
- 2. FOR SECTIONS AA-DD, REFER TO SHEET H-003
- 3. FOR SECTIONS EE-FF, REFER TO SHEET H-004

LEGEND:

- EXISTING TREES/VEGETATION
- EXISTING FOOTPATH
- PARK BOUNDARY
- EXISTING PLAYGROUND
- EXISTING RESERVE AREA 11,196m²
- EXISTING CRICKET PITCH AND BASKETBALL HALF COURT

POTENTIAL TREE PLANTING AREAS:

- 5m-10m TREE HEIGHT ZONES
- 10m-20m TREE HEIGHT ZONES
- 20m+ TREE HEIGHT ZONES

FOR CONSULTATION

No.	Revision	By	Chk	Appd	Date
B	CONSULTATION	DD	KE	JC	13.12.23
A	CONSULTATION	DD	KE	JC	05.12.23

Original Scale (A3)	Design	K ELLIOTT	05.12.23	Approved For Construction*
1:1000	Drawn	D DAY	05.12.23	
	Dsg Verifier	J COOKE	05.12.23	
	Drg Check	K ELLIOTT	05.12.23	Date
	* Refer to Revision 1 for Original Signature			




Project: URBAN FOREST TREE PLANTING PLAN


Title: HARRINGTON PARK TREE PLANTING ZONES

Discipline	LANDSCAPE
Drawing No.	4672143-AL-H-002
Rev.	B


INDICATIVE BOUNDARY CROSS SECTIONS - POTENTIAL TREE PLANTING ZONES

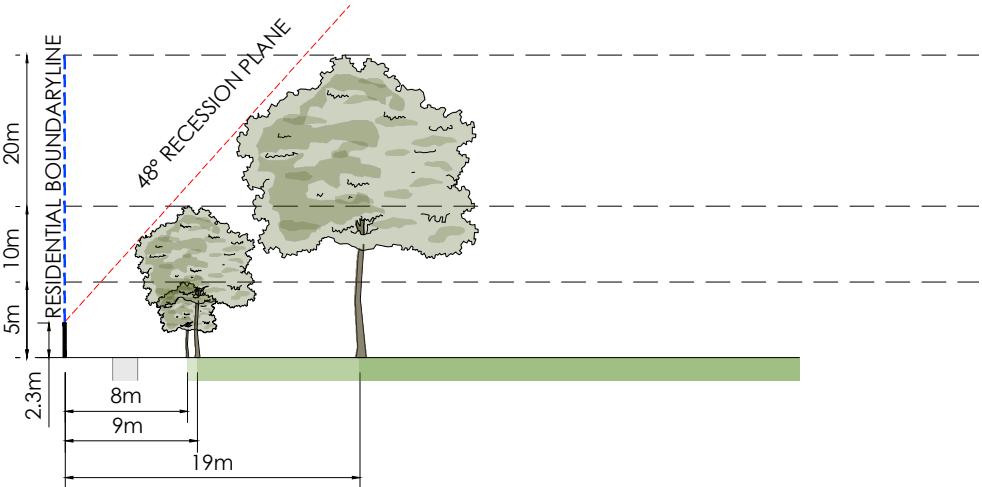


CROSS SECTION AA

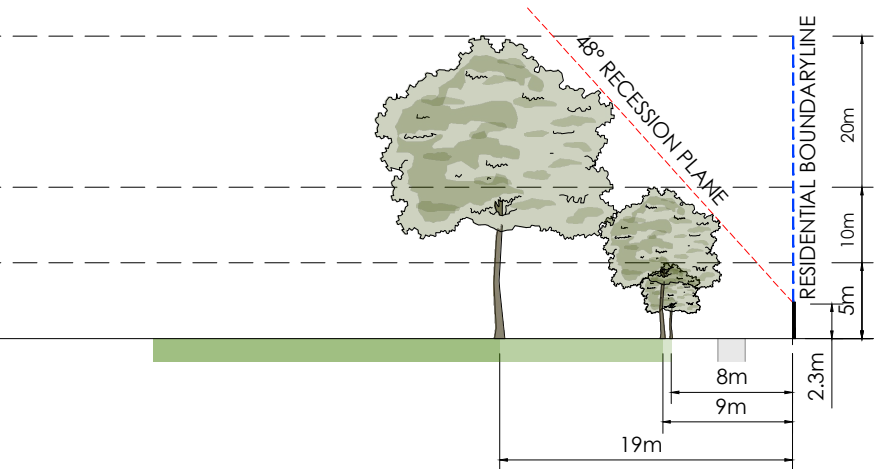

CROSS SECTION BB

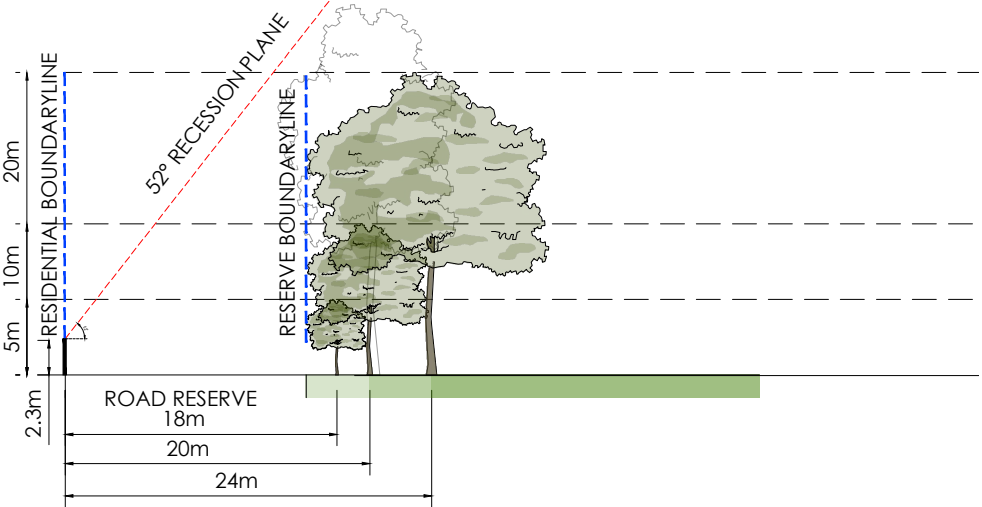


CROSS SECTION DD

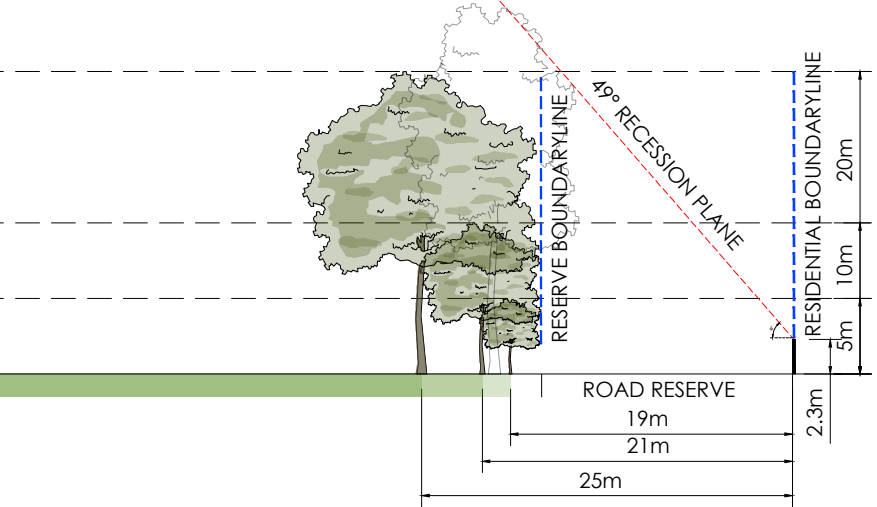

CROSS SECTION CC

LEGEND

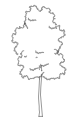-  PROPOSED TREE
-  EXISTING TREE

--- RECESSION PLANE ANGLE

--- BOUNDARY LINE

| 2.3m HEIGHT OF MEASURE POINT OF RECESSION PLANE

POTENTIAL TREE PLANTING AREAS:

-  5m-10m TREE HEIGHT ZONES
-  10m-20m TREE HEIGHT ZONES
-  20m+ TREE HEIGHT ZONES

FOR CONSULTATION

B	CONSULTATION	DD	KE	JC	13.12.23
A	CONSULTATION	DD	KE	JC	05.12.23
No.	Revision	By	Chk	Appd	Date

Original Scale (A3)	Design	K ELLIOTT	05.12.23	Approved For Construction*
1:500	Drawn	D DAY	05.12.23	
	Des Verifier	J COOKE	05.12.23	Date
	Drg Check	K ELLIOTT	05.12.23	
	* Refer to Revision 1 for Original Signature			




URBAN FOREST
TREE PLANTING
PLAN


HARRINGTON PARK
LOT BOUNDARY
CROSS SECTIONS

Discipline	LANDSCAPE
Drawing No.	4672143-AL-H-003
Rev.	B

CROSS SECTIONS - PROPOSED TREE PLANTING

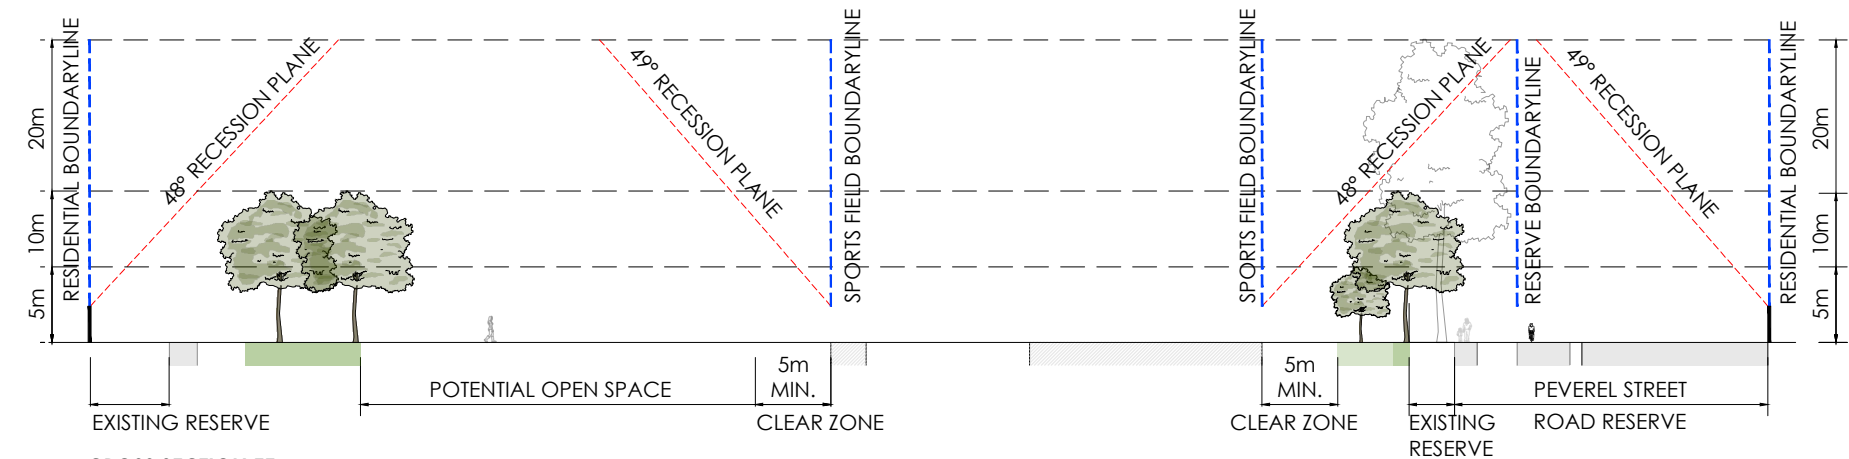

CROSS SECTION EE

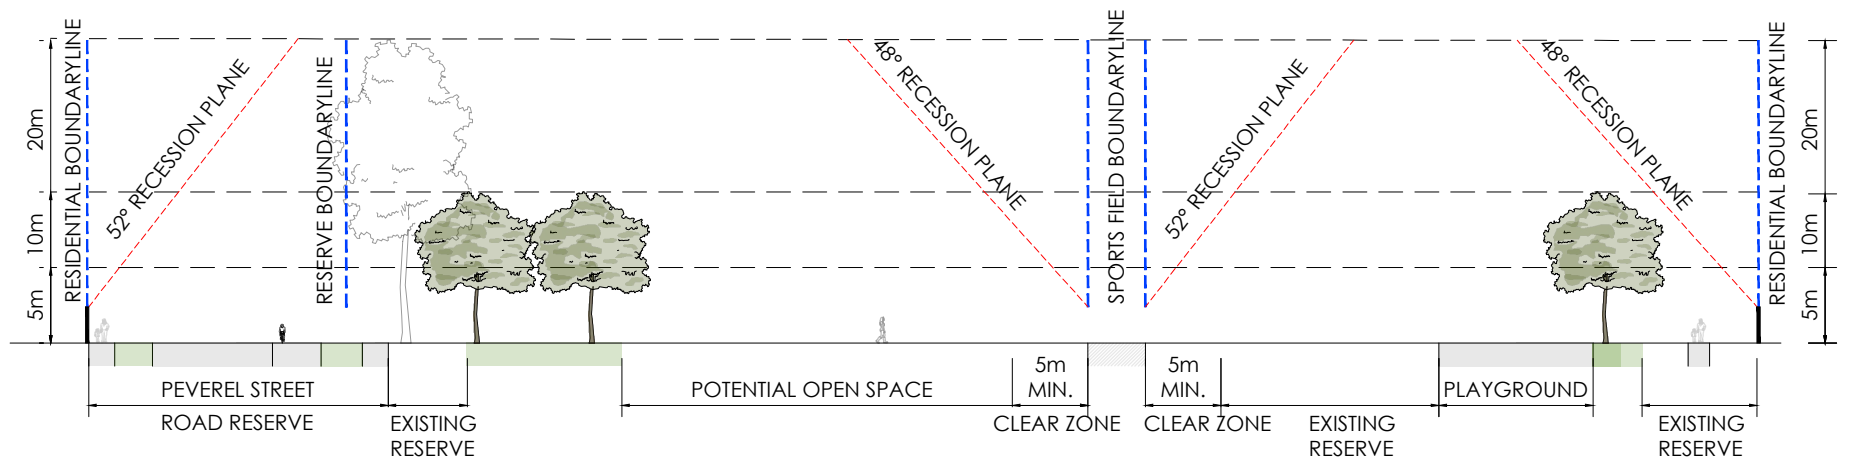

CROSS SECTION FF

LEGEND

- PROPOSED TREE
- EXISTING TREE
- RECESSION PLANE ANGLE
- BOUNDARY LINE
- 2.3m HEIGHT OF MEASURE POINT OF RECESSION PLANE

POTENTIAL TREE PLANTING AREAS:

- 5m-10m TREE HEIGHT ZONES
- 10m-20m TREE HEIGHT ZONES
- 20m+ TREE HEIGHT ZONES

FOR CONSULTATION

No.	Revision	By	Chk	Appd	Date
B	CONSULTATION	DD	KE	JC	13.12.23
A	CONSULTATION	DD	KE	JC	05.12.23

Original Scale (A3)	Design	K ELLIOTT	05.12.23	Approved For Construction*
1:500	Drawn	D DAY	05.12.23	
	Dsg Verifier	J COOKE	05.12.23	
	Drg Check	K ELLIOTT	05.12.23	Date
	* Refer to Revision 1 for Original Signature			



Client: URBAN FOREST TREE PLANTING PLAN

Title: HARRINGTON PARK SITE WIDE CROSS SECTION

Discipline	LANDSCAPE
Drawing No.	4672143-AL-H-004
Rev.	B

WINTER SOLSTICE
DATE: 21ST JUNE
8AM

- NOTES:
- 1. TREES IN THE MODEL ARE SHOWN AT 5m, 10m, AND 20m HEIGHT



FOR CONSULTATION

B	CONSULTATION	DD	KE	JC	13.12.23
A	CONSULTATION	DD	KE	JC	05.12.23
No.	Revision	By	Chk	Appd	Date

Original Scale (A3)	Design	K ELLIOTT	05.12.23	Approved For Construction*
	Drawn	D DAY	05.12.23	
	Dsg Verifier	J COOKE	05.12.23	
	Drg Check	K ELLIOTT	05.12.23	Date
	* Refer to Revision 1 for Original Signature			



Project: URBAN FOREST TREE PLANTING PLAN

Title: HARRINGTON PARK SHADOW STUDY WINTER SOLSTICE 8AM

Discipline	LANDSCAPE
Drawing No.	4672143-AL-H-005
Rev.	B

WINTER SOLSTICE
DATE: 21ST JUNE
10AM

- NOTES:
- 1. TREES IN THE MODEL ARE SHOWN AT 5m, 10m, AND 20m HEIGHT



FOR CONSULTATION

B	CONSULTATION	DD	KE	JC	13.12.23
A	CONSULTATION	DD	KE	JC	05.12.23
No.	Revision	By	Chk	Appd	Date

Original Scale (A3)	Design	K ELLIOTT	05.12.23	Approved For Construction*
	Drawn	D DAY	05.12.23	
	Dsg Verifier	J COOKE	05.12.23	
	Drg Check	K ELLIOTT	05.12.23	Date
	* Refer to Revision 1 for Original Signature			



Project: URBAN FOREST TREE PLANTING PLAN

Title: HARRINGTON PARK SHADOW STUDY WINTER SOLSTICE 10AM

Discipline	LANDSCAPE
Drawing No.	4672143-AL-H-006
Rev.	B

WINTER SOLSTICE
DATE: 21ST JUNE
12 NOON



- NOTES:**
- 1. TREES IN THE MODEL ARE SHOWN AT 5m, 10m, AND 20m HEIGHT

FOR CONSULTATION

B	CONSULTATION	DD	KE	JC	13.12.23
A	CONSULTATION	DD	KE	JC	05.12.23
No.	Revision	By	Chk	Appd	Date

Original Scale (A3)	Design	K ELLIOTT	05.12.23	Approved For Construction*
	Drawn	D DAY	05.12.23	
	Dsg Verifier	J COOKE	05.12.23	
	Drg Check	K ELLIOTT	05.12.23	Date
	* Refer to Revision 1 for Original Signature			



Project:
**URBAN FOREST
TREE PLANTING
PLAN**

Title:
**HARRINGTON PARK
SHADOW STUDY
WINTER SOLSTICE 12PM**

Discipline	LANDSCAPE
Drawing No.	4672143-AL-H-007
Rev.	B

WINTER SOLSTICE
DATE: 21ST JUNE
2PM

- NOTES:
- 1. TREES IN THE MODEL ARE SHOWN AT 5m, 10m, AND 20m HEIGHT



FOR CONSULTATION

B	CONSULTATION	DD	KE	JC	13.12.23
A	CONSULTATION	DD	KE	JC	05.12.23
No.	Revision	By	Chk	Appd	Date

Original Scale (A3)	Design	K ELLIOTT	05.12.23	Approved For Construction*
	Drawn	D DAY	05.12.23	
	Dsg Verifier	J COOKE	05.12.23	
	Drg Check	K ELLIOTT	05.12.23	Date
	* Refer to Revision 1 for Original Signature			



Project: URBAN FOREST TREE PLANTING PLAN

Title: HARRINGTON PARK SHADOW STUDY WINTER SOLSTICE 2PM

Discipline	LANDSCAPE
Drawing No.	4672143-AL-H-008
Rev.	B

WINTER SOLSTICE
DATE: 21ST JUNE
4PM

- NOTES:
- 1. TREES IN THE MODEL ARE SHOWN AT 5m, 10m, AND 20m HEIGHT



FOR CONSULTATION

B	CONSULTATION	DD	KE	JC	13.12.23
A	CONSULTATION	DD	KE	JC	05.12.23
No.	Revision	By	Chk	Appd	Date

Original Scale (A3)	Design	K ELLIOTT	05.12.23	Approved For Construction*
	Drawn	D DAY	05.12.23	
	Dsg Verifier	J COOKE	05.12.23	
	Drg Check	K ELLIOTT	05.12.23	Date
	* Refer to Revision 1 for Original Signature			



Project: URBAN FOREST TREE PLANTING PLAN

Title: HARRINGTON PARK SHADOW STUDY WINTER SOLSTICE 4PM

Discipline	LANDSCAPE
Drawing No.	4672143-AL-H-009
Rev.	B

WINTER SOLSTICE
DATE: 21ST JUNE
6PM

- NOTES:
- 1. TREES IN THE MODEL ARE SHOWN AT 5m, 10m, AND 20m HEIGHT



FOR CONSULTATION

B	CONSULTATION	DD	KE	JC	13.12.23
A	CONSULTATION	DD	KE	JC	05.12.23
No.	Revision	By	Chk	Appd	Date

Original Scale (A3)	Design	K ELLIOTT	05.12.23	Approved For Construction*
	Drawn	D DAY	05.12.23	
	Dsg Verifier	J COOKE	05.12.23	
	Drg Check	K ELLIOTT	05.12.23	Date
	* Refer to Revision 1 for Original Signature			



Project:
URBAN FOREST
TREE PLANTING
PLAN

Title:
HARRINGTON PARK
SHADOW STUDY
WINTER SOLSTICE 6PM

Discipline	LANDSCAPE
Drawing No.	4672143-AL-H-010
Rev.	B

SUMMER SOLSTICE
DATE: 21ST DECEMBER
8AM

- NOTES:
- 1. TREES IN THE MODEL ARE SHOWN AT 5m, 10m, AND 20m HEIGHT



FOR CONSULTATION

A	CONSULTATION	DD	KE	JC	13.12.23
No.	Revision	By	Chk	Appd	Date

Original Scale (A3)	Design	K ELLIOTT	13.12.23	Approved For Construction*
	Drawn	D DAY	13.12.23	
	Dsg Verifier	J COOKE	13.12.23	
	Drg Check	K ELLIOTT	13.12.23	Date
	* Refer to Revision 1 for Original Signature			



Project: URBAN FOREST TREE PLANTING PLAN

Title: HARRINGTON PARK SHADOW STUDY SUMMER SOLSTICE 8AM

Discipline	LANDSCAPE
Drawing No.	4672143-AL-H-011
Rev.	A

SUMMER SOLSTICE
DATE: 21ST DECEMBER
10AM

- NOTES:
- 1. TREES IN THE MODEL ARE SHOWN AT 5m, 10m, AND 20m HEIGHT



FOR CONSULTATION

A	CONSULTATION	DD	KE	JC	13.12.23
No.	Revision	By	Chk	Appd	Date

Original Scale (A3)	Design	K ELLIOTT	13.12.23	Approved For Construction*
	Drawn	D DAY	13.12.23	
	Dsg Verifier	J COOKE	13.12.23	
	Drg Check	K ELLIOTT	13.12.23	Date
	* Refer to Revision 1 for Original Signature			



Project: URBAN FOREST TREE PLANTING PLAN

Title: HARRINGTON PARK SHADOW STUDY SUMMER SOLSTICE 10AM

Discipline	LANDSCAPE
Drawing No.	4672143-AL-H-012
Rev.	A

SUMMER SOLSTICE
DATE: 21ST DECEMBER
12PM

- NOTES:
- 1. TREES IN THE MODEL ARE SHOWN AT 5m, 10m, AND 20m HEIGHT



FOR CONSULTATION

A	CONSULTATION	DD	KE	JC	13.12.23
No.	Revision	By	Chk	Appd	Date

Original Scale (A3)	Design	K ELLIOTT	13.12.23	Approved For Construction*
	Drawn	D DAY	13.12.23	
	Dsg Verifier	J COOKE	13.12.23	
	Drg Check	K ELLIOTT	13.12.23	Date
	* Refer to Revision 1 for Original Signature			



Project: URBAN FOREST TREE PLANTING PLAN

Title: HARRINGTON PARK SHADOW STUDY SUMMER SOLSTICE 12PM

Discipline	LANDSCAPE
Drawing No.	4672143-AL-H-013
Rev.	A

SUMMER SOLSTICE
DATE: 21ST DECEMBER
2PM

- NOTES:
- 1. TREES IN THE MODEL ARE SHOWN AT 5m, 10m, AND 20m HEIGHT



FOR CONSULTATION

A	CONSULTATION	DD	KE	JC	13.12.23
No.	Revision	By	Chk	Appd	Date

Original Scale (A3)	Design	K ELLIOTT	13.12.23	Approved For Construction*
	Drawn	D DAY	13.12.23	
	Dsg Verifier	J COOKE	13.12.23	
	Drg Check	K ELLIOTT	13.12.23	Date
	* Refer to Revision 1 for Original Signature			



Project: URBAN FOREST TREE PLANTING PLAN

Title: HARRINGTON PARK SHADOW STUDY SUMMER SOLSTICE 2PM

Discipline	LANDSCAPE
Drawing No.	4672143-AL-H-014
Rev.	A

SUMMER SOLSTICE
DATE: 21ST DECEMBER
4PM

- NOTES:
- 1. TREES IN THE MODEL ARE SHOWN AT 5m, 10m, AND 20m HEIGHT



FOR CONSULTATION

A	CONSULTATION	DD	KE	JC	13.12.23
No.	Revision	By	Chk	Appd	Date

Original Scale (A3)	Design	K ELLIOTT	13.12.23	Approved For Construction*
	Drawn	D DAY	13.12.23	
	Dsg Verifier	J COOKE	13.12.23	
	Drg Check	K ELLIOTT	13.12.23	Date
	* Refer to Revision 1 for Original Signature			



Project: URBAN FOREST TREE PLANTING PLAN

Title: HARRINGTON PARK SHADOW STUDY SUMMER SOLSTICE 4PM

Discipline	LANDSCAPE
Drawing No.	4672143-AL-H-015
Rev.	A

SUMMER SOLSTICE
DATE: 21ST DECEMBER
6PM

- NOTES:
- 1. TREES IN THE MODEL ARE SHOWN AT 5m, 10m, AND 20m HEIGHT



FOR CONSULTATION

A	CONSULTATION	DD	KE	JC	13.12.23
No.	Revision	By	Chk	Appd	Date

Original Scale (A3)	Design	K ELLIOTT	13.12.23	Approved For Construction*
	Drawn	D DAY	13.12.23	
	Dsg Verifier	J COOKE	13.12.23	
	Drg Check	K ELLIOTT	13.12.23	Date
	* Refer to Revision 1 for Original Signature			



Project: URBAN FOREST TREE PLANTING PLAN

Title: HARRINGTON PARK SHADOW STUDY SUMMER SOLSTICE 6PM

Discipline	LANDSCAPE
Drawing No.	4672143-AL-H-016
Rev.	A



PLANT SCHEDULE - HARRINGTON PARK			
ID	QTY	TREE CATEGORY	TREE HEIGHT
TREE HEIGHT 5-10m			
SMALL	26	SMALL TREE	5-10m HEIGHT
TREE HEIGHT 11-20m			
MEDIUM	12	MEDIUM TREE	11-15m HEIGHT
LARGE			
LARGE TREE	1	LARGE TREE	16-20m
TREE HEIGHT 20m+			
VERY LARGE TREE	4	VERY LARGE TREE	20m+

PARK CANOPY COVER SUMMARY - HARRINGTON PARK		
EXISTING NUMBER OF TREES		119
EXISTING CANOPY COVER	APPROXIMATELY	38%
PROPOSED NUMBER OF NEW TREES		43
PROPOSED NET CANOPY COVER (EXISTING VEGETATION AND PROPOSED)	APPROXIMATELY	58%

- NOTES:**
- OPEN SPACE TO BE RETAINED FOR FUTURE DEVELOPMENT

- LEGEND:**
- EXISTING TREES/VEGETATION
 - EXISTING FOOTPATH
 - EXISTING PLAYGROUND
 - EXISTING RESERVE AREA 11,196m²
 - EXISTING CRICKET PITCH AND BASKETBALL HALF COURT

- POTENTIAL TREE PLANTING AREAS:**
- 5m-10m TREE HEIGHT ZONES
 - 10m-20m TREE HEIGHT ZONES
 - 20m+ TREE HEIGHT ZONES

- PROPOSED TREES:**
- SMALL TREE 5-10m
 - MEDIUM TREE 10-15m
 - LARGE TREE 16-20m
 - VERY LARGE TREE 20m+

No.	Revision	By	Chk	Appd	Date
B	CONSULTATION	DD	KE	JC	13.12.23
A	CONSULTATION	DD	KE	JC	05.12.23

Original Scale (A3)	Design	K ELLIOTT	05.12.23	Approved For Construction*
1:1000	Drawn	D DAY	05.12.23	
	Dsg Verifier	J COOKE	05.12.23	
	Drg Check	K ELLIOTT	05.12.23	Date
	* Refer to Revision 1 for Original Signature			



Project: URBAN FOREST TREE PLANTING PLAN

Title: HARRINGTON PARK INDICATIVE TREE PLANTING PLAN

Discipline	
LANDSCAPE	
Drawing No.	Rev.
4672143-AL-H-017	B

FOR CONSULTATION


GUIDELINE SUMMARY:

- TREE PLANTING TO SPECIAL CHARACTER PARKS WILL CONTINUE THE ESTABLISHED THEME.
- TREES WILL BE POSITIONED APPROPRIATELY TO ALLOW FOR MANAGEMENT OF DEBRIS/LEAF LITTER.
- PLANTING ALONG WATERWAYS WILL BE PREDOMINANTLY NATIVE SPECIES.
- CHRISTCHURCH CITY COUNCIL WILL AIM FOR 40-60% OF NEW TREE PLANTINGS AS NATIVES.

TREE SETBACKS AND SPACINGS:

- NO TREE SHALL INTRUDE THROUGH THE RECESSION PLANE.
- NO TREE SHALL BE PLANTED CLOSER THAN 3.0m FROM A PATHWAY.
- NO TREE SHALL BE PLANTED CLOSER THAN 5.0m FROM A SPORTS FIELD AND NO TREE CANOPY DRIP. LINE SHALL EXTEND ABOVE A SPORTS FIELD.
- TREE SPACINGS SHALL BE A MINIMUM OF 5.0m APART TO ALLOW FOR EASY LAWN MOWING.
- MIN. 2m OFFSET FOR LOW VOLTAGE POWER.
- MIN. 3m OFFSET FOR 11kv POWER.
- MIN. 5m OFFSET FOR 33-66kv.
- MIN. 1m OFFSET FOR ALL OTHER SERVICES AND HARD PAVING NOT MENTIONED ABOVE.

TYPICAL TREE PLANTING PATTERN

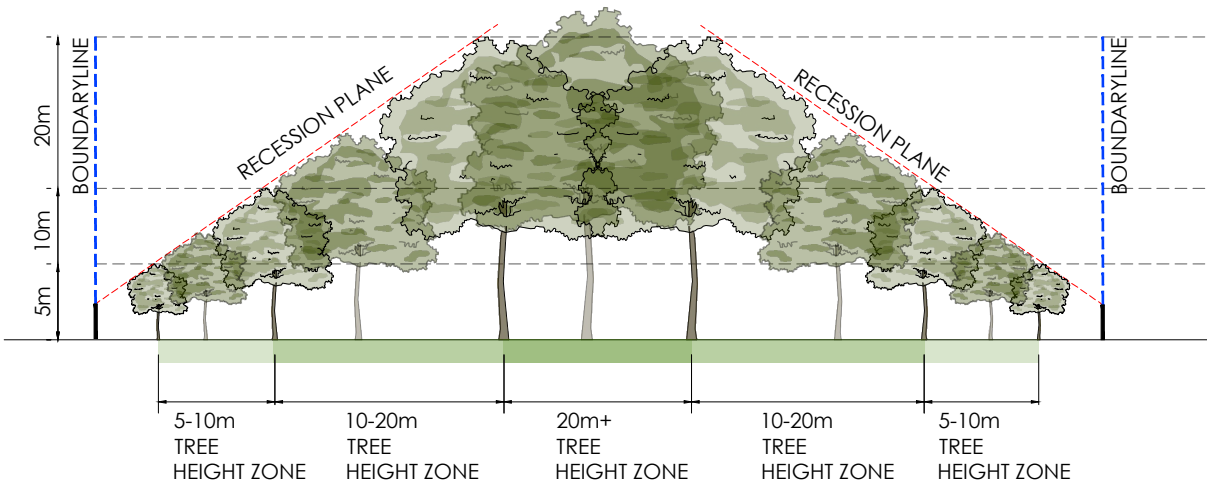

LEGEND



PROPOSED TREE

RECESSION PLANE
ANGLE

BOUNDARY LINE

2.3m HEIGHT OF
MEASURE POINT OF
RECESSION PLANE

POTENTIAL TREE PLANTING
AREAS:



5m-10m TREE
HEIGHT ZONES



10m-20m TREE
HEIGHT ZONES



20m+ TREE
HEIGHT ZONES

FOR CONSULTATION

B	CONSULTATION	DD	KE	JC	13.12.23
A	CONSULTATION	DD	KE	JC	05.12.23
No.	Revision	By	Chk	Appd	Date

Original Scale (A3)	Design	K ELLIOTT	05.12.23	Approved For Construction*
1:500	Drawn	D DAY	05.12.23	
	Dsg Verifier	J COOKE	05.12.23	
	Drg Check	K ELLIOTT	05.12.23	Date
	* Refer to Revision 1 for Original Signature			



Project:
URBAN FOREST
TREE PLANTING
PLAN

Title:
HARRINGTON PARK
TREE PLANTING
GUIDELINES

Discipline	LANDSCAPE
Drawing No.	4672143-AL-H-018
Rev.	B