
WAIRAKEI ROAD - RENEWAL




WAIRAKEI ROAD - INTERSECTION & CYCLE LANES

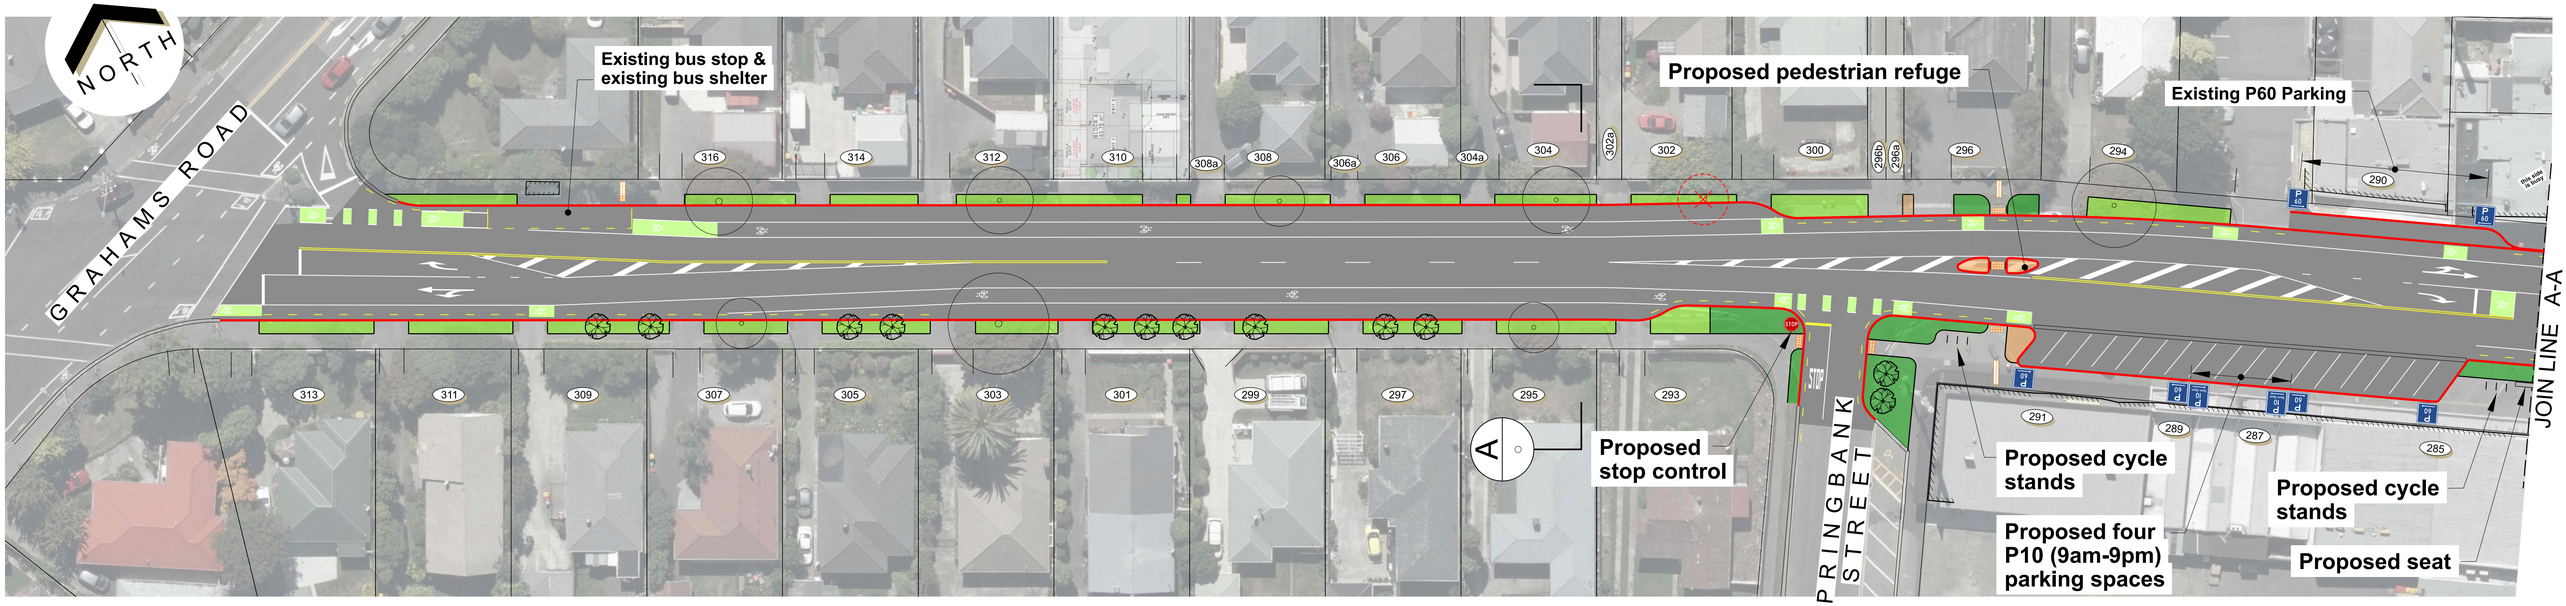

10 5 0 10 20 30

SCALE (m)

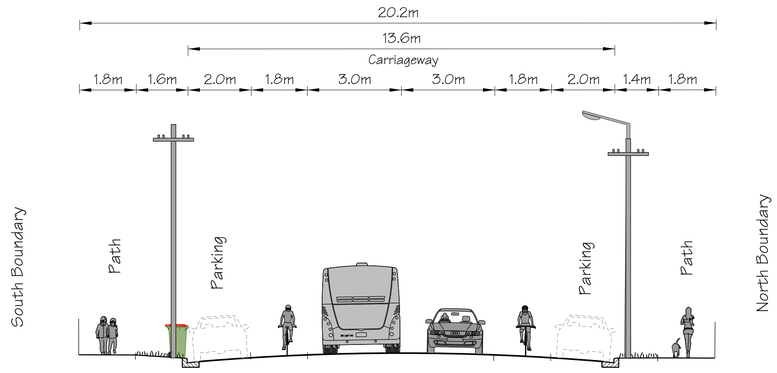

Typical Cross Section



Acer Palmatum 'bloodgood'

KEY

- Existing Kerb
- Proposed Kerb
- No Stopping
- Grass
- Landscape Planting
- Patterned Surface
- Tactile Pavers
- Existing Tree
- Proposed Tree -Acer Palmatum 'bloodgood'
- Existing Tree to be removed