



LANDSCAPE ARCHITECTURE

Project No 4672500

CHRISTCHURCH CITY COUNCIL
URBAN FOREST TREE
PLANTING PLANS

FOR CONSULTATION
COOKS
RESERVE


Prepared for




Beca

03 OCTOBER 2025

RESERVE DRAWING LIST		
DRAWING NO.	DRAWING TITLE	REVISION
4672500-AL-CO-000	TITLE PAGE AND DRAWING INDEX	A
4672500-AL-CO-001	EXISTING PLANTING	A
4672500-AL-CO-002	TREE PLANTING ZONES	A
4672500-AL-CO-003	LOT BOUNDARY CROSS SECTIONS	A
4672500-AL-CO-004	SITE CONCEPT PLAN	A
4672500-AL-CO-005	INDICATIVE TREE PLANTING PLAN	A
4672500-AL-CO-006	SITE WIDE CROSS SECTION	A
4672500-AL-CO-007	TREE PLANTING GUIDELINES	A
4672500-AL-CO-008	SITE PHOTOS	A

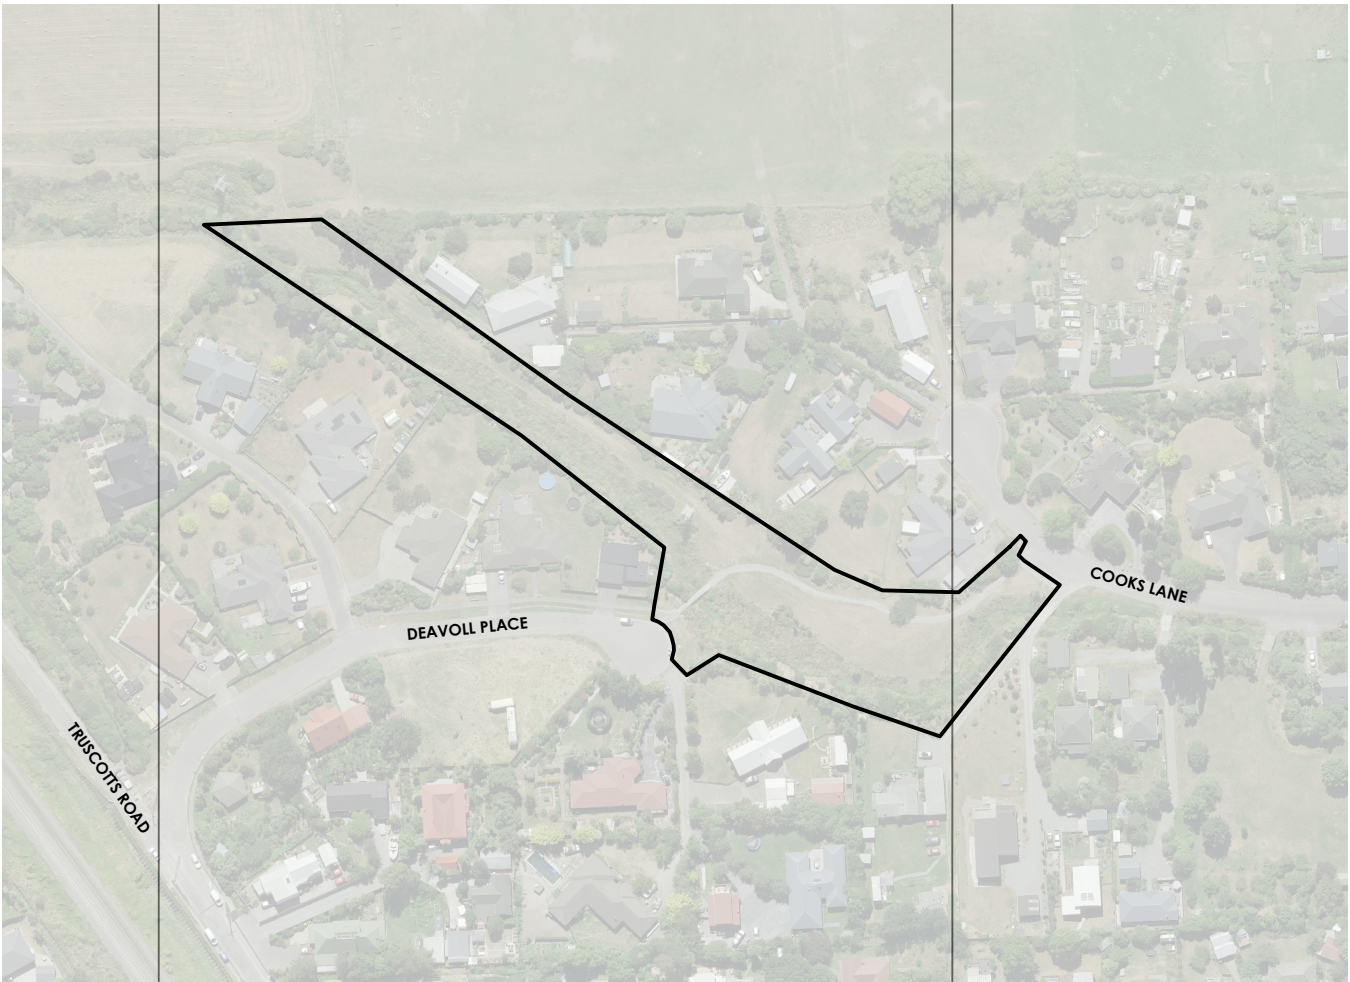

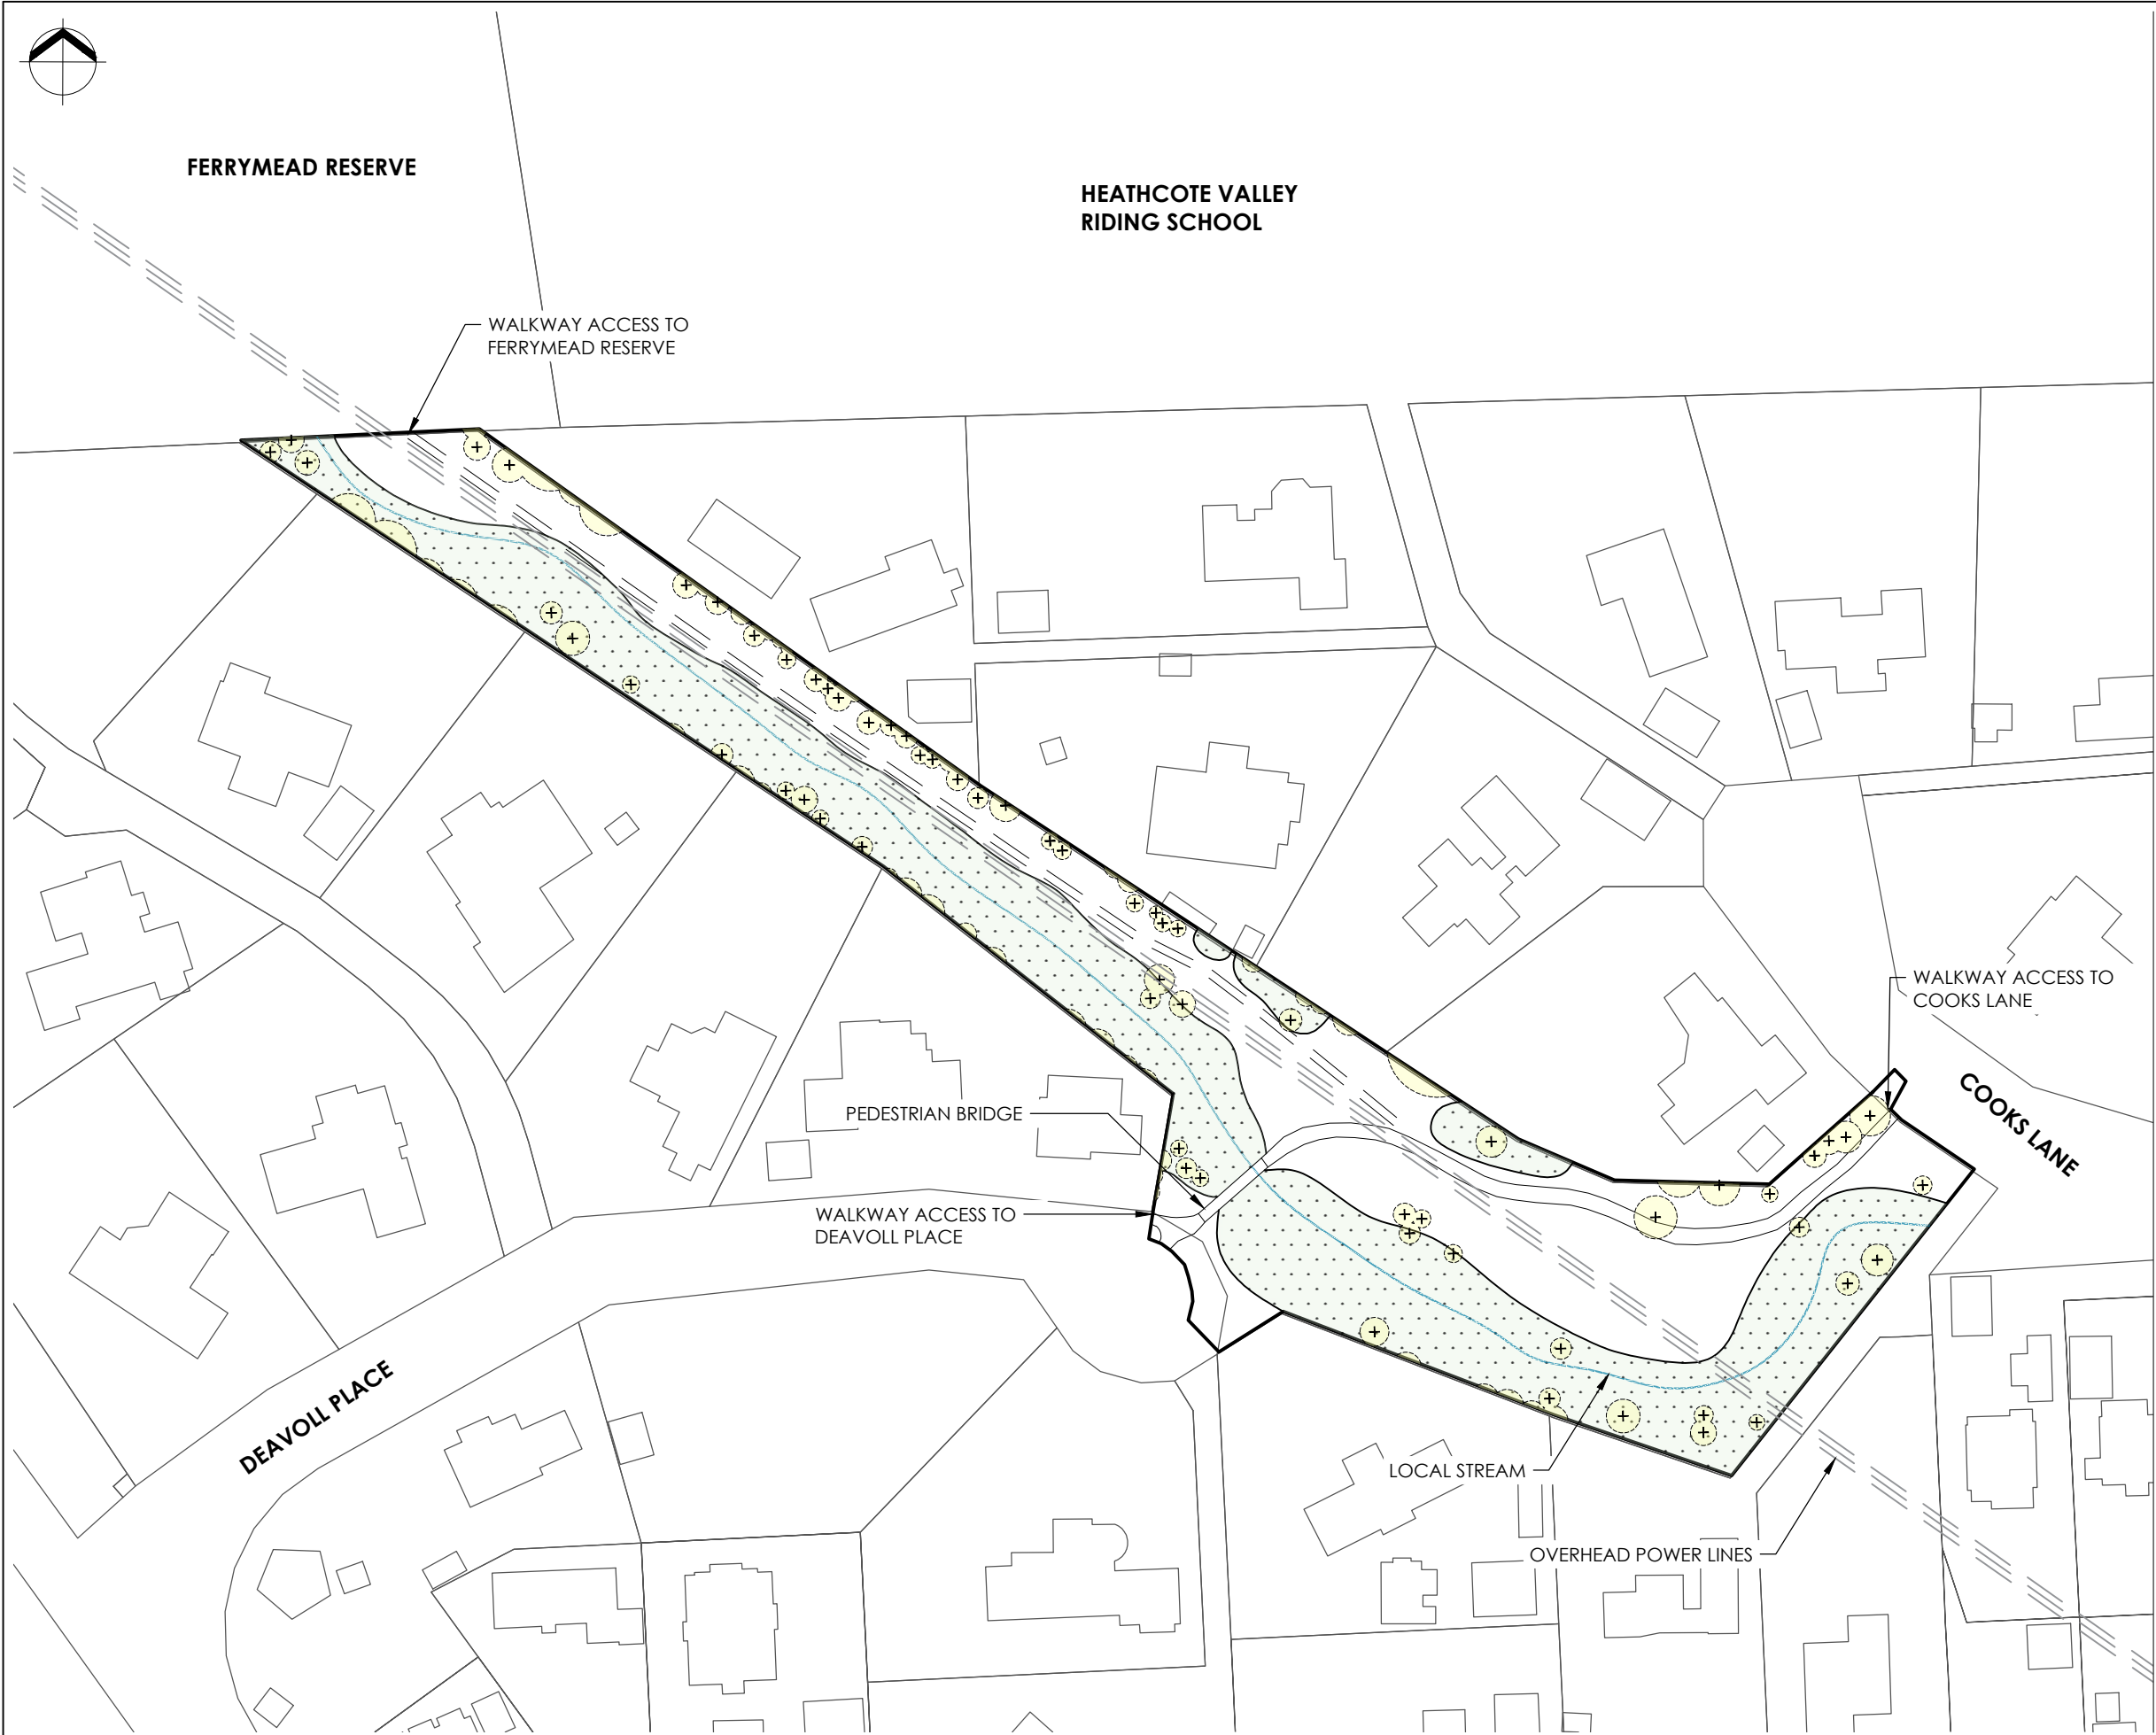

LEGEND:

- + EXISTING TREE LOCATION
- EXISTING TREES/VEGETATION
- EXISTING FOOTPATH
- EXISTING RIPARIAN VEGETATION
- EXISTING RESERVE AREA 7,707m²

FOR CONSULTATION

No.	Revision	By	Chk	Appd	Date
A	CONSULTATION	RK	JB	GW	03.10.25


Original Scale (A3)	Design	R KIRKWOOD	03.10.25	Approved For Construction*
1:1000	Drawn	R KIRKWOOD	03.10.25	
	Dsg Verifier	G WOOLFORD	03.10.25	
	Drg Check	J BYRNE	03.10.25	Date
	* Refer to Revision 1 for Original Signature			



Project: URBAN FOREST TREE PLANTING PLAN

Title: COOKS RESERVE EXISTING PLANTING

Discipline	LANDSCAPE
Drawing No.	Beca Project Number:
4672500-AL-CO-001	Rev. A

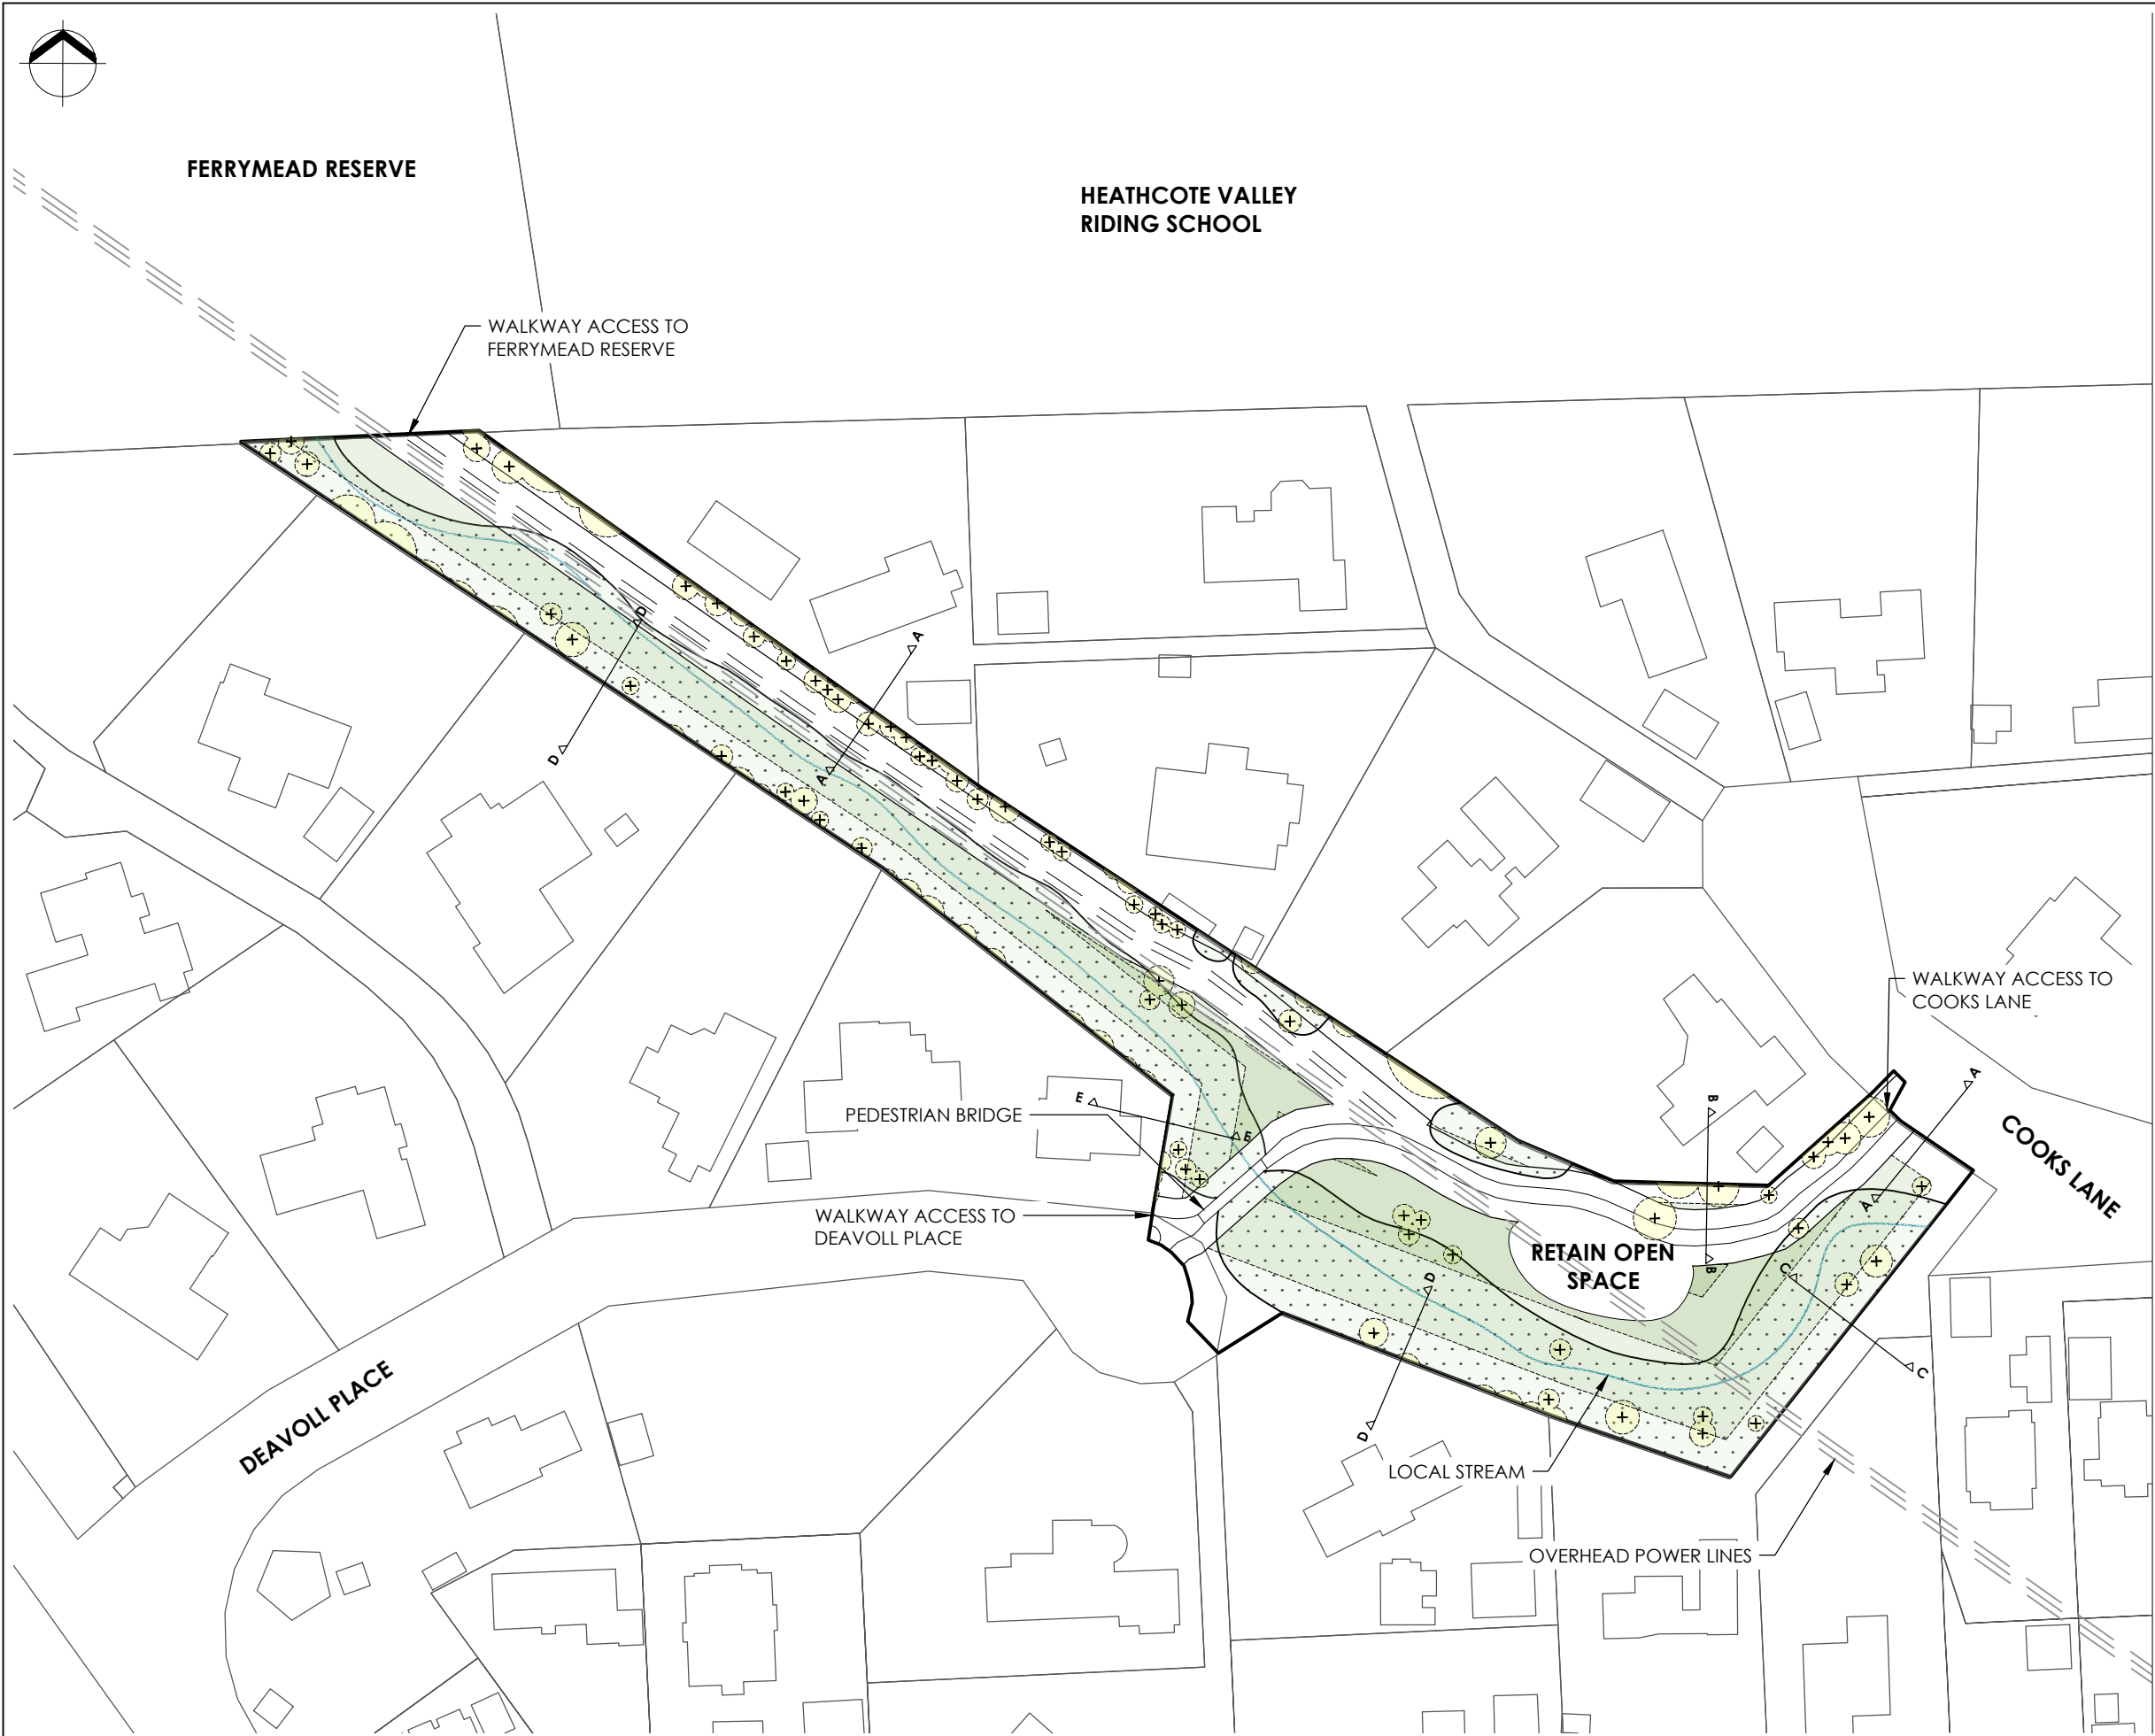

NOTES:

1. OPEN SPACE TO BE RETAINED FOR INFORMAL RECREATION AND PICNICKERS

LEGEND:

- + EXISTING TREE LOCATION
- EXISTING TREES/VEGETATION
- EXISTING FOOTPATH
- EXISTING RIPARIAN VEGETATION
- EXISTING RESERVE AREA 7,707m²

POTENTIAL TREE PLANTING AREAS:

- 5m-10m TREE HEIGHT ZONES
- 10m-15m TREE HEIGHT ZONES
- 15-20m TREE HEIGHT ZONES
- 20m+ TREE HEIGHT ZONES

FOR CONSULTATION

No.	Revision	By	Chk	Appd	Date
A	CONSULTATION	RK	JB	GW	03.10.25

Original Scale (A3)	Design	R KIRKWOOD	03.10.25	Approved For Construction*
1:1000	Drawn	R KIRKWOOD	03.10.25	
	Dsg Verifier	G WOOLFORD	03.10.25	
	Drg Check	J BYRNE	03.10.25	Date
	* Refer to Revision 1 for Original Signature			



Project: URBAN FOREST TREE PLANTING PLAN

Title: COOKS RESERVE TREE PLANTING ZONES

Discipline	LANDSCAPE
Drawing No.	Beca Project Number:
4672500-AL-CO-002	Rev. A





LEGEND

-  PROPOSED TREE
-  EXISTING TREE
-  RECESSION PLANE ANGLE
-  BOUNDARY LINE
- 2.3m HEIGHT OF MEASURE POINT OF RECESSION PLANE


POTENTIAL TREE PLANTING AREAS:

-  5m-10m TREE HEIGHT ZONES
-  10m-15m TREE HEIGHT ZONES
-  15-20m TREE HEIGHT ZONES
-  20m+ TREE HEIGHT ZONES

FOR CONSULTATION

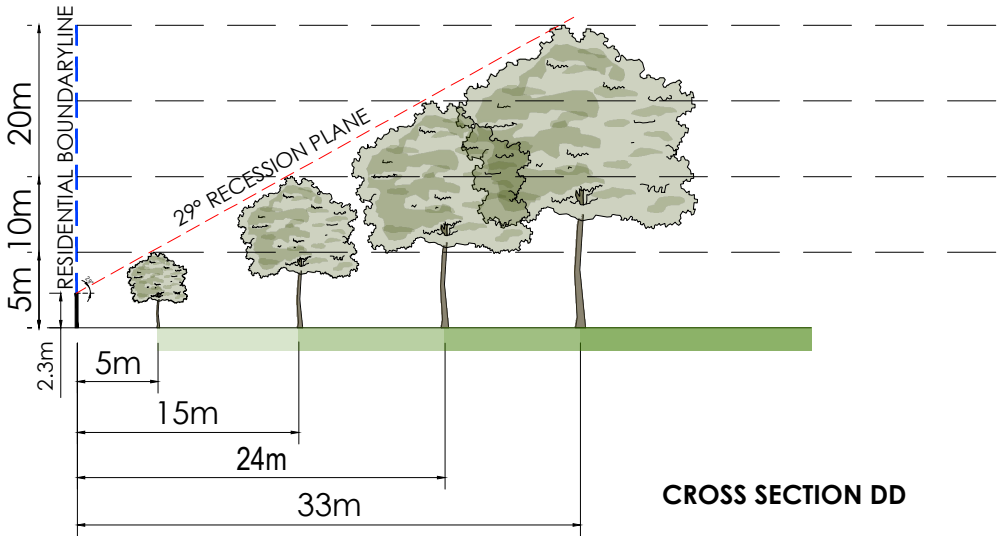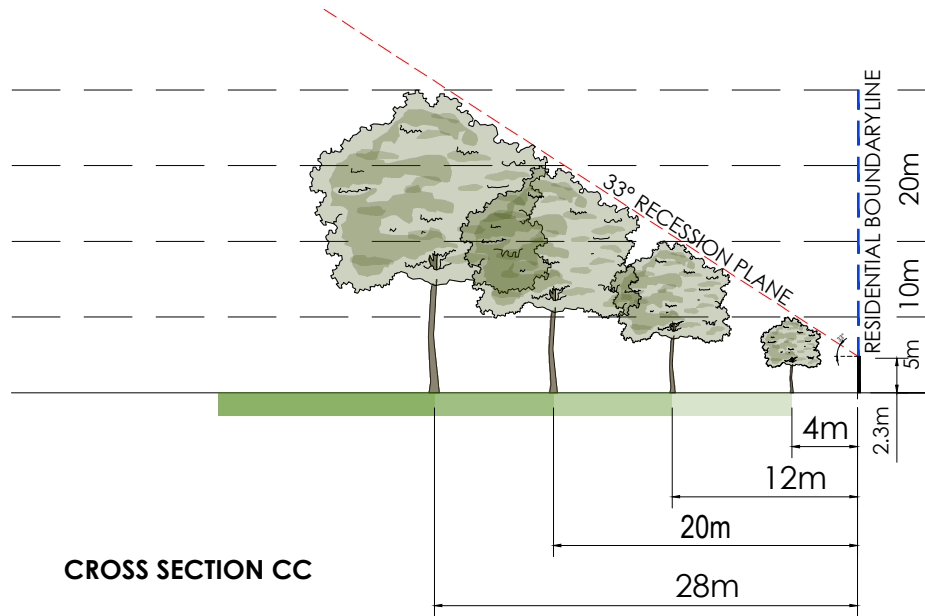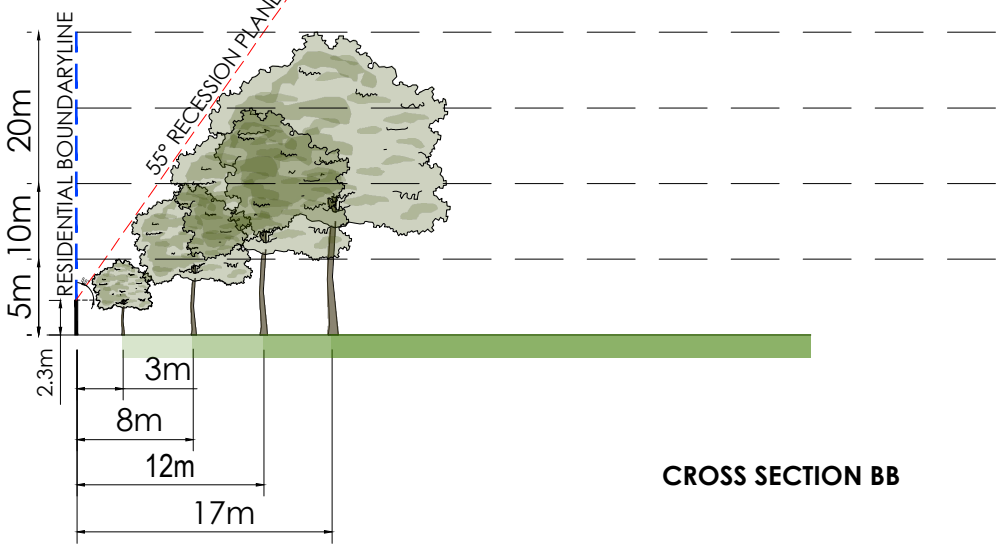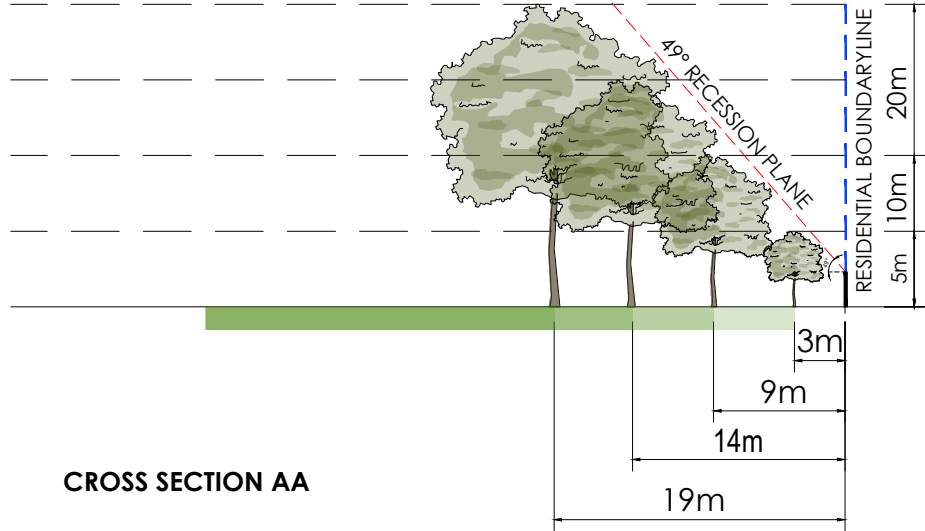

INDICATIVE BOUNDARY CROSS SECTIONS - POTENTIAL TREE PLANTING ZONES

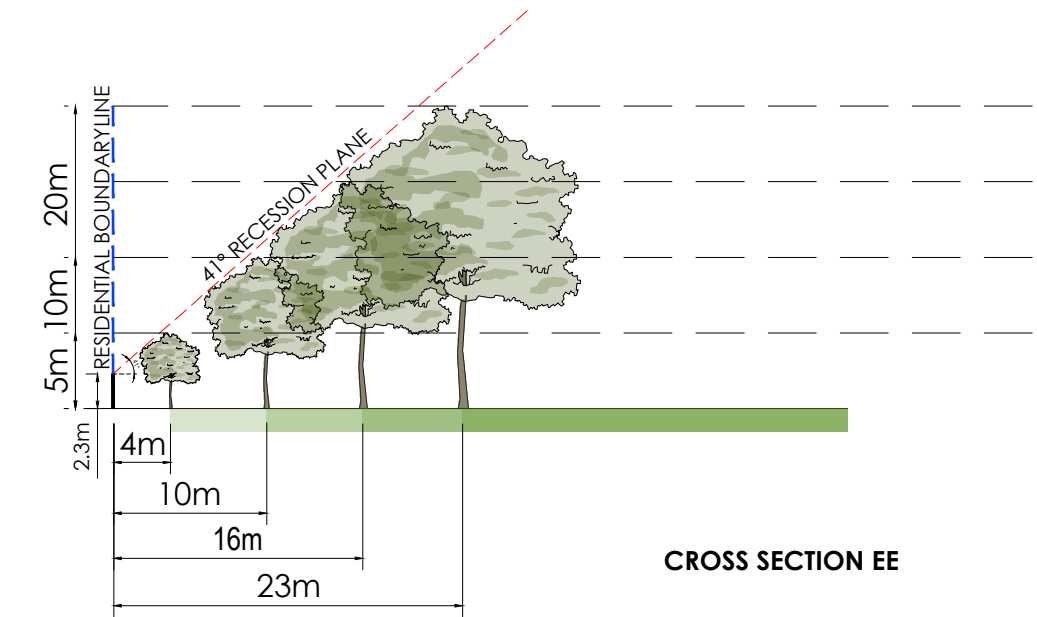

No.	Revision	By	Chk	Appd	Date
A	CONSULTATION	RK	JB	GW	03.10.25


Original Scale (A3)	Design	R KIRKWOOD	03.10.25	Approved For Construction*
1:500	Drawn	R KIRKWOOD	03.10.25	
	Dsg Verifier	G WOOLFORD	03.10.25	
	Drg Check	J BYRNE	03.10.25	Date
	* Refer to Revision 1 for Original Signature			



URBAN FOREST
TREE PLANTING
PLAN

COOKS RESERVE
LOT BOUNDARY
CROSS SECTIONS

Discipline	LANDSCAPE
Drawing No.	4672500-AL-CO-003
Beca Project Number	
Rev.	A

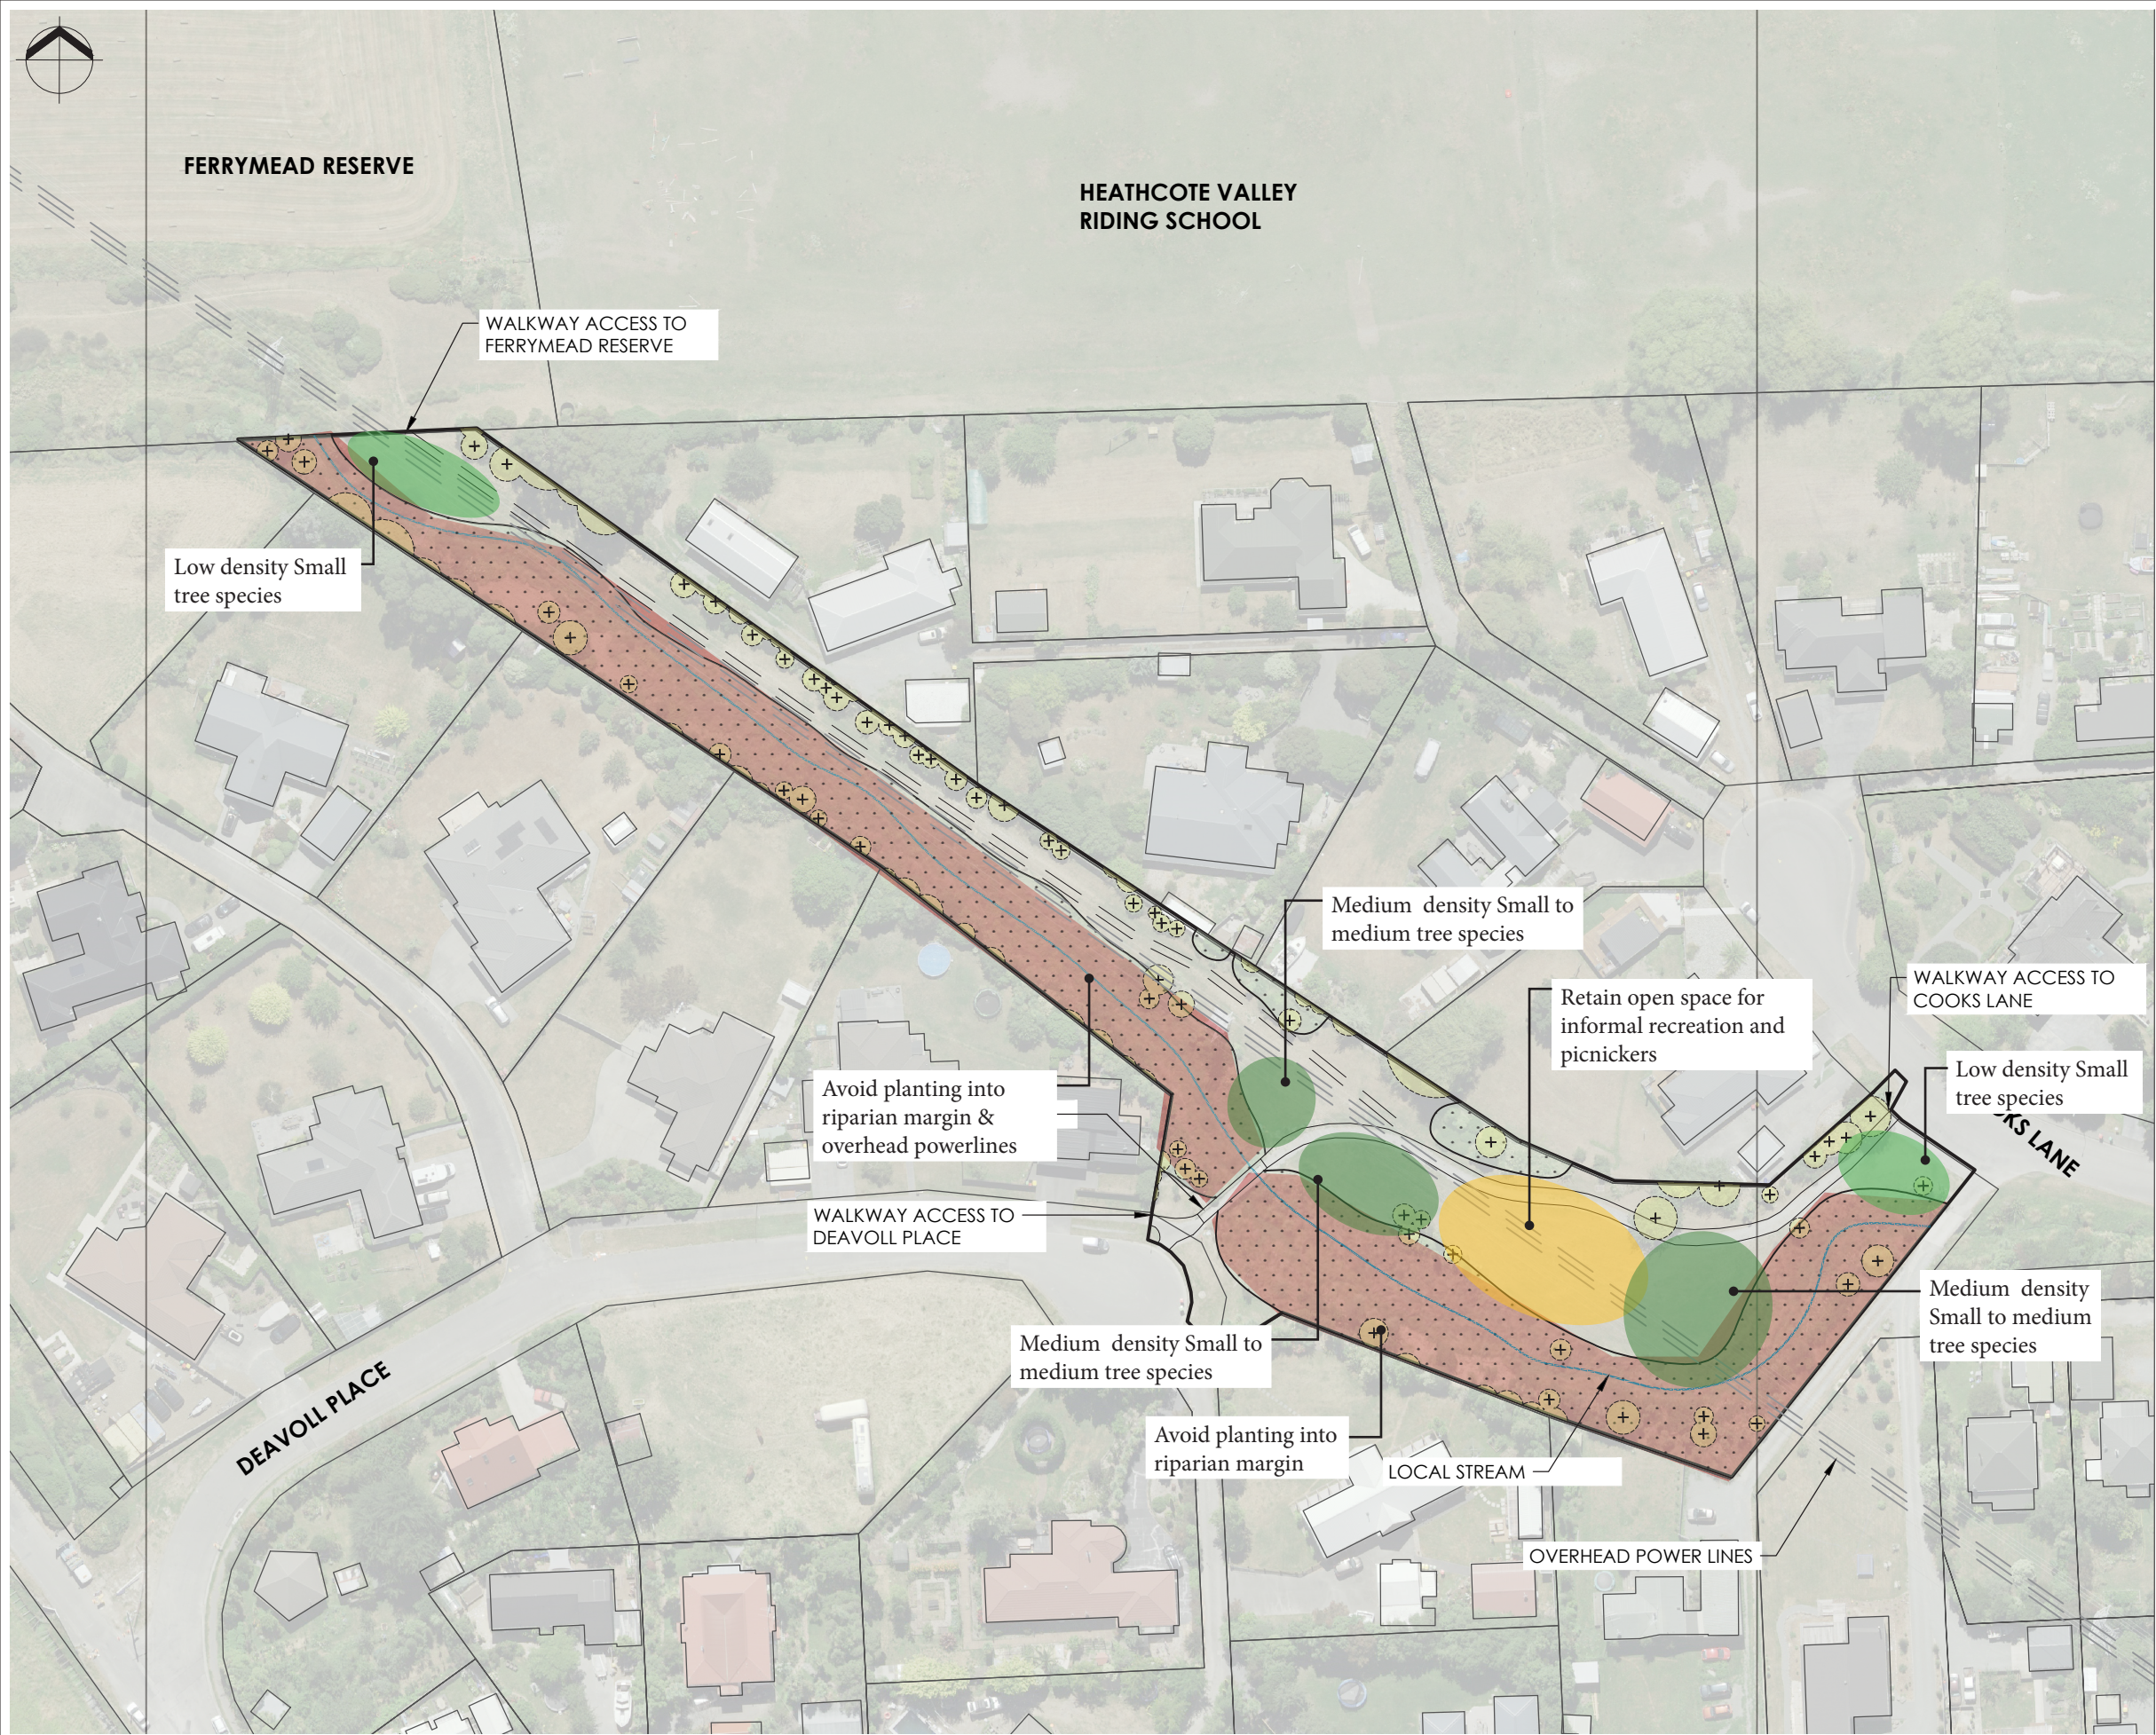

LEGEND:

- + EXISTING TREE LOCATION
- EXISTING TREES/VEGETATION
- EXISTING FOOTPATH
- EXISTING RIPARIAN VEGETATION
- EXISTING RESERVE AREA 7,707m²

FOR CONSULTATION

No.	Revision	By	Chk	Appd	Date
A	CONSULTATION	RK	JB	GW	03.10.25


Original Scale (A3)	Design	R KIRKWOOD	03.10.25	Approved For Construction*
1:1000	Drawn	R KIRKWOOD	03.10.25	
	Dsg Verifier	G WOOLFORD	03.10.25	
	Drg Check	J BYRNE	03.10.25	Date
	* Refer to Revision 1 for Original Signature			



Project: URBAN FOREST TREE PLANTING PLAN

Title: COOKS RESERVE SITE CONCEPT PLAN

Discipline	LANDSCAPE
Drawing No.	Beca Project Number:
4672500-AL-CO-004	Rev. A

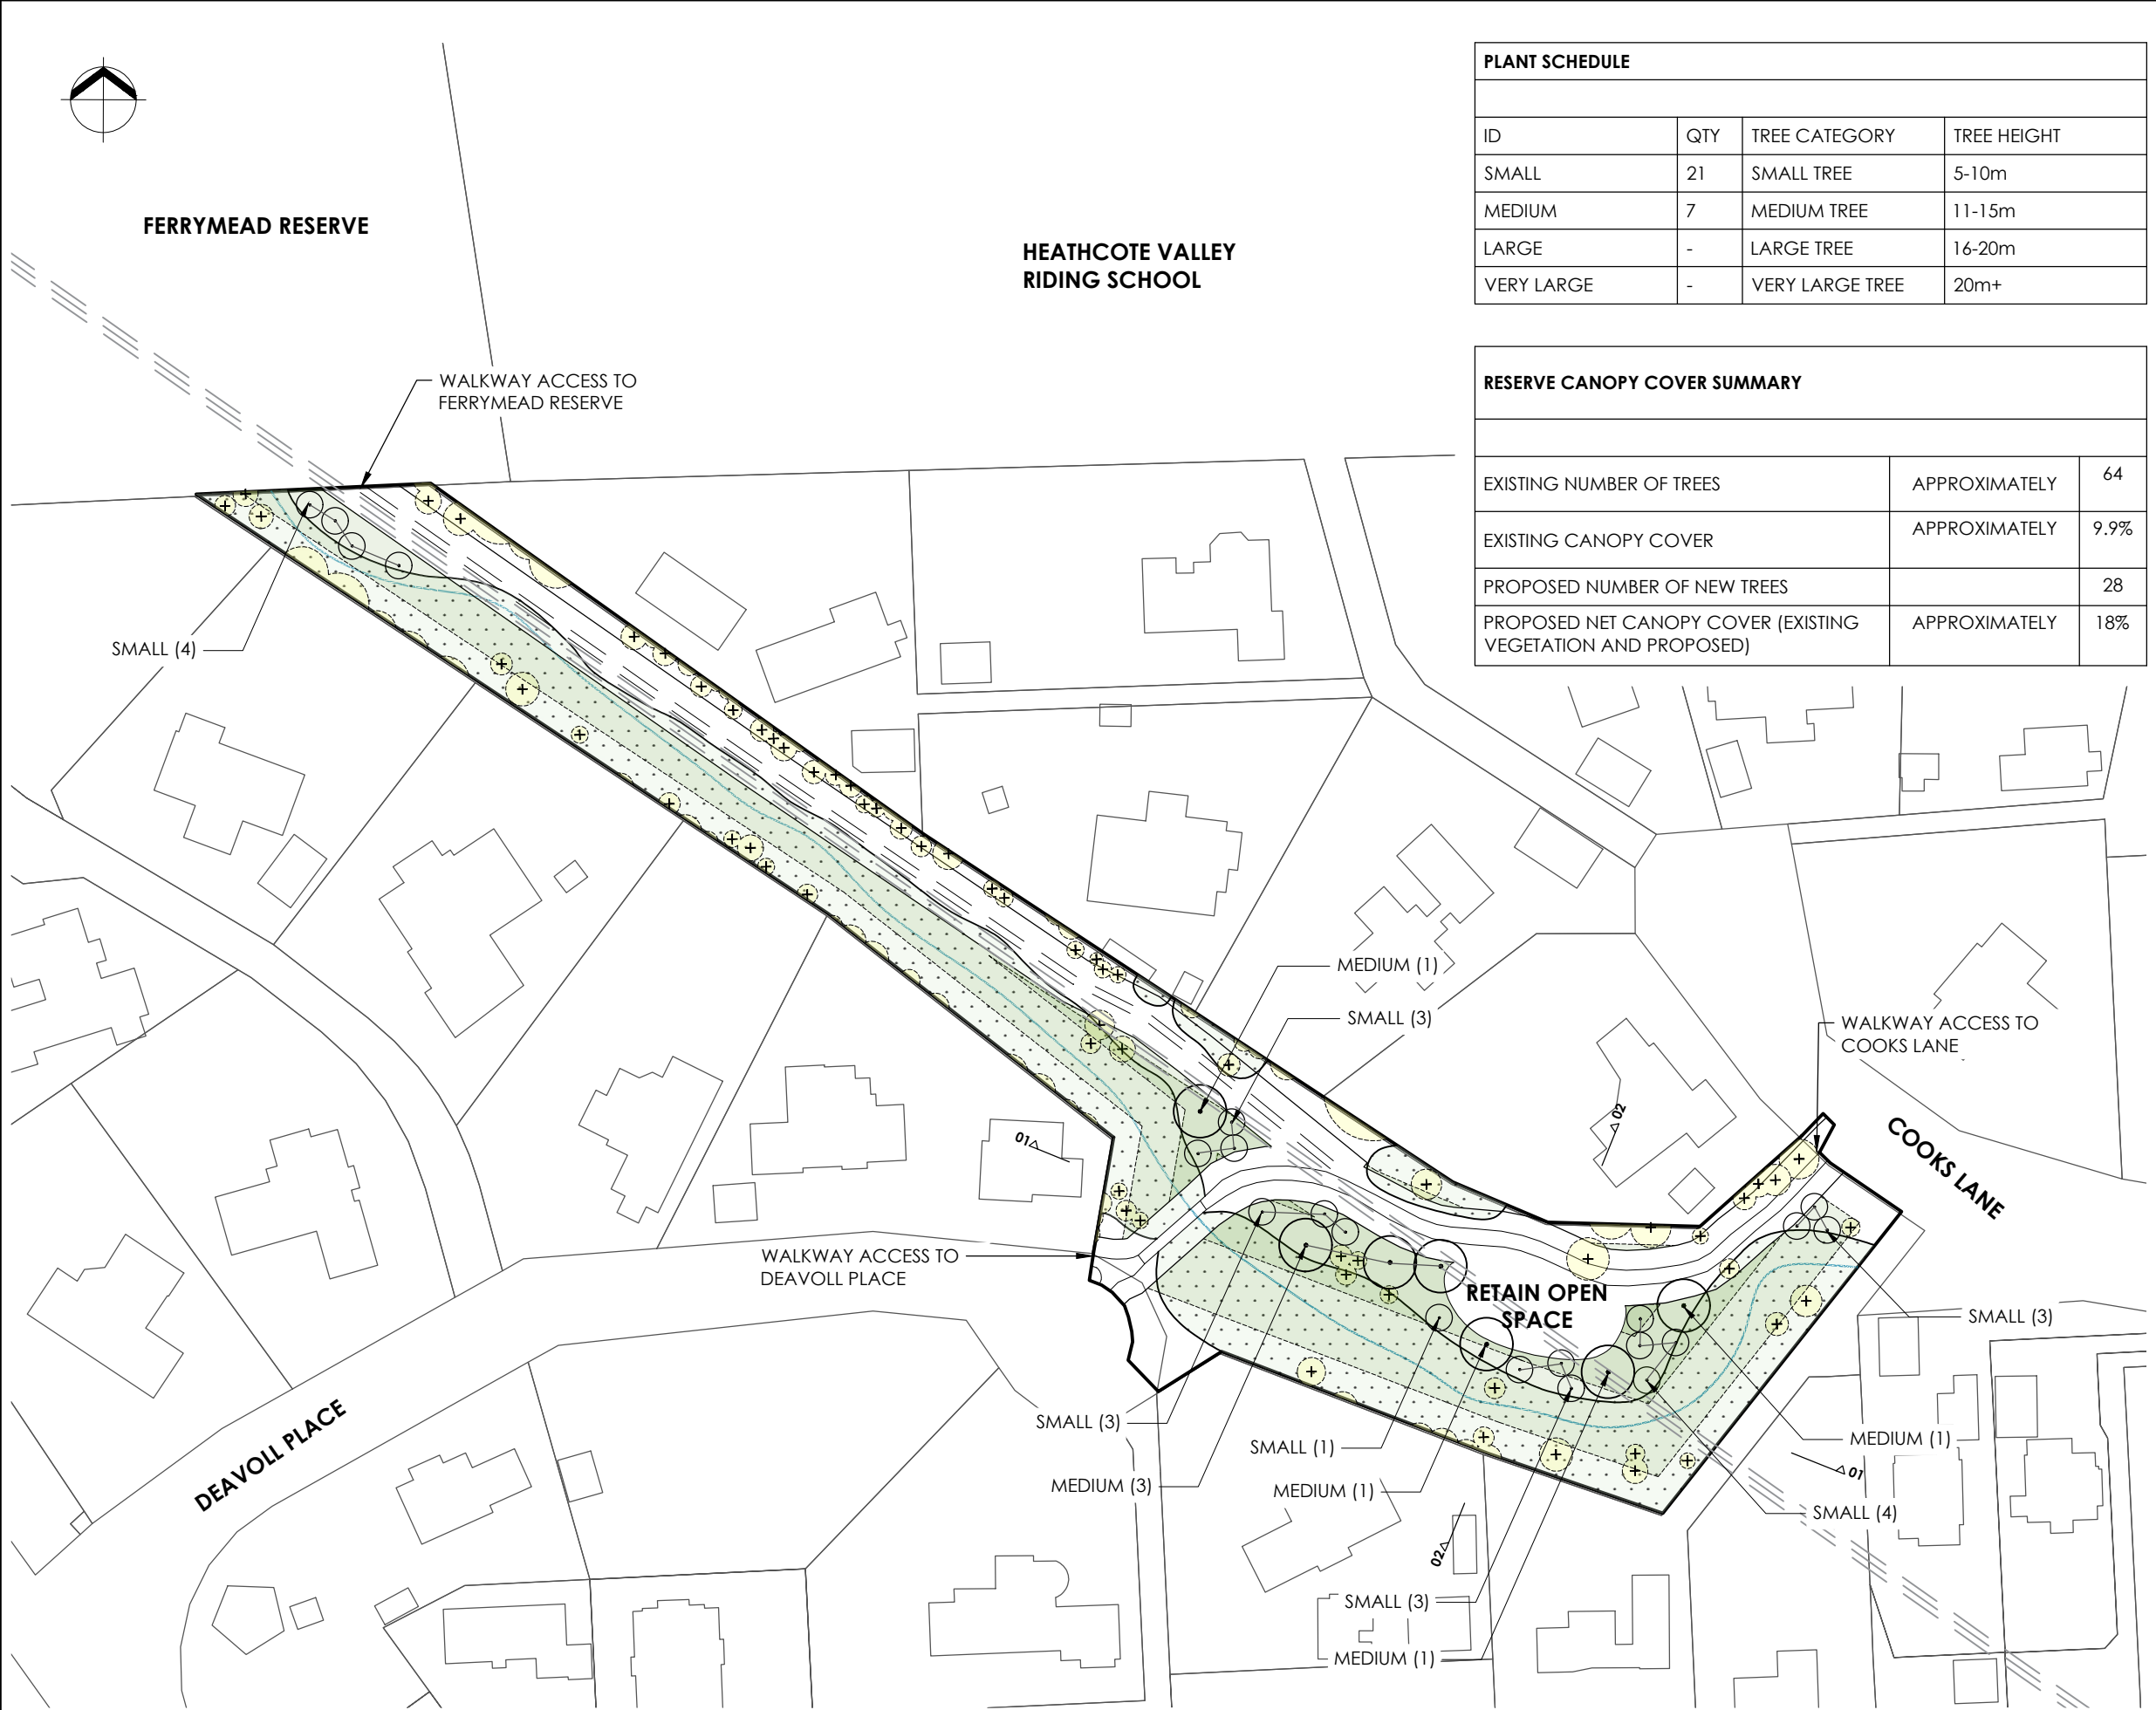

PLANT SCHEDULE			
ID	QTY	TREE CATEGORY	TREE HEIGHT
SMALL	21	SMALL TREE	5-10m
MEDIUM	7	MEDIUM TREE	11-15m
LARGE	-	LARGE TREE	16-20m
VERY LARGE	-	VERY LARGE TREE	20m+

RESERVE CANOPY COVER SUMMARY		
EXISTING NUMBER OF TREES	APPROXIMATELY	64
EXISTING CANOPY COVER	APPROXIMATELY	9.9%
PROPOSED NUMBER OF NEW TREES		28
PROPOSED NET CANOPY COVER (EXISTING VEGETATION AND PROPOSED)	APPROXIMATELY	18%

NOTES:

1. OPEN SPACE TO BE RETAINED FOR INFORMAL RECREATION AND PICNICKERS

LEGEND:

- + EXISTING TREE LOCATION
- EXISTING TREES/VEGETATION
- EXISTING FOOTPATH
- EXISTING RIPARIAN VEGETATION
- EXISTING RESERVE AREA 7,707m²

POTENTIAL TREE PLANTING AREAS:

- 5m-10m TREE HEIGHT ZONES
- 10m-15m TREE HEIGHT ZONES
- 15-20m TREE HEIGHT ZONES
- 20m+ TREE HEIGHT ZONES

PROPOSED TREES:

- SMALL TREE 5-10m
- MEDIUM TREE 10-15m

FOR CONSULTATION

No.	Revision	By	Chk	Appd	Date
A	CONSULTATION	RK	JB	GW	03.10.25

Original Scale (A3)	Design	R KIRKWOOD	03.10.25	Approved For Construction*
1:1000	Drawn	R KIRKWOOD	03.10.25	
	Dsg Verifier	G WOOLFORD	03.10.25	
	Drg Check	J BYRNE	03.10.25	Date
	* Refer to Revision 1 for Original Signature			




Project: URBAN FOREST TREE PLANTING PLAN


Title: COOKS RESERVE INDICATIVE TREE PLANTING PLAN

Discipline	LANDSCAPE
Drawing No.	Beca Project Number:
4672500-AL-CO-005	Rev. A

CROSS SECTIONS - PROPOSED TREE PLANTING

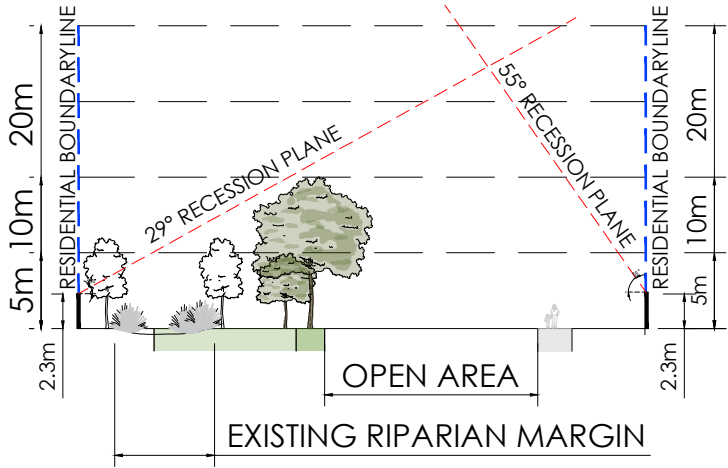

CROSS SECTION 01

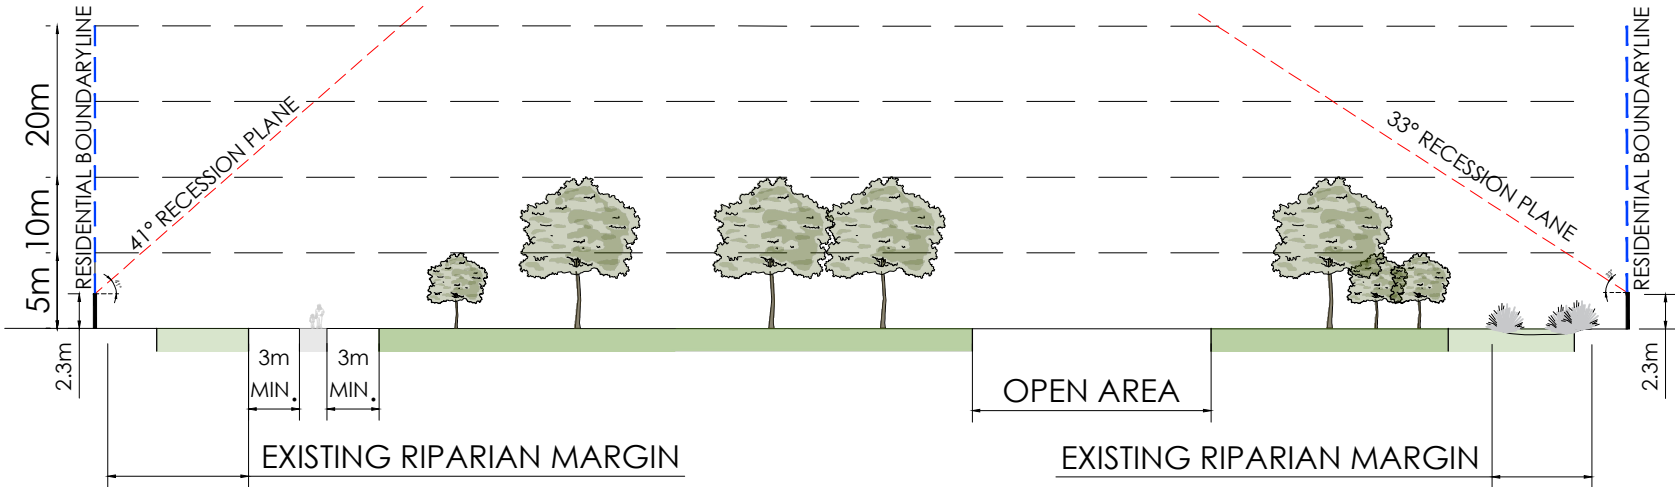

CROSS SECTION 02

LEGEND

- PROPOSED TREE
- EXISTING TREE
- RECESSION PLANE ANGLE
- BOUNDARY LINE
- 2.3m HEIGHT OF MEASURE POINT OF RECESSION PLANE

POTENTIAL TREE PLANTING AREAS:

- 5m-10m TREE HEIGHT ZONES
- 10m-15m TREE HEIGHT ZONES
- 15-20m TREE HEIGHT ZONES
- 20m+ TREE HEIGHT ZONES

FOR CONSULTATION

No.	Revision	By	Chk	Appd	Date
A	CONSULTATION	RK	JB	GW	03.10.25

Design	R KIRKWOOD	03.10.25	Approved For Construction*
Drawn	R KIRKWOOD	03.10.25	
Dsg Verifier	G WOOLFORD	03.10.25	
Drg Check	J BYRNE	03.10.25	Date
* Refer to Revision 1 for Original Signature			



Project: URBAN FOREST TREE PLANTING PLAN

Title: COOKS RESERVE SITE WIDE CROSS SECTIONS

Discipline	LANDSCAPE
Drawing No.	4672500-AL-CO-006
Beca Project Number:	
Rev.	A


GUIDELINE SUMMARY:

- TREE PLANTING TO SPECIAL CHARACTER RESERVES WILL CONTINUE THE ESTABLISHED THEME.
- TREES WILL BE POSITIONED APPROPRIATELY TO ALLOW FOR MANAGEMENT OF DEBRIS/LEAF LITTER.
- PLANTING ALONG WATERWAYS WILL BE PREDOMINANTLY NATIVE SPECIES.
- CHRISTCHURCH CITY COUNCIL WILL AIM FOR 40-60% OF NEW TREE PLANTINGS AS NATIVES.

TREE SETBACKS AND SPACINGS:

- NO TREE SHALL INTRUDE THROUGH THE RECESSION PLANE.
- NO TREE SHALL BE PLANTED CLOSER THAN 3.0m FROM A PATHWAY.
- NO TREE SHALL BE PLANTED CLOSER THAN 5.0m FROM A SPORTS FIELD AND NO TREE CANOPY DRIP. LINE SHALL EXTEND ABOVE A SPORTS FIELD.
- TREE SPACINGS SHALL BE A MINIMUM OF 5.0m APART TO ALLOW FOR EASY LAWN MOWING.
- MIN. 2m OFFSET FOR LOW VOLTAGE POWER.
- MIN. 3m OFFSET FOR 11kv POWER.
- MIN. 5m OFFSET FOR 33-66kv.
- MIN. 1m OFFSET FOR ALL OTHER SERVICES AND HARD PAVING NOT MENTIONED ABOVE.

TYPICAL TREE PLANTING PATTERN

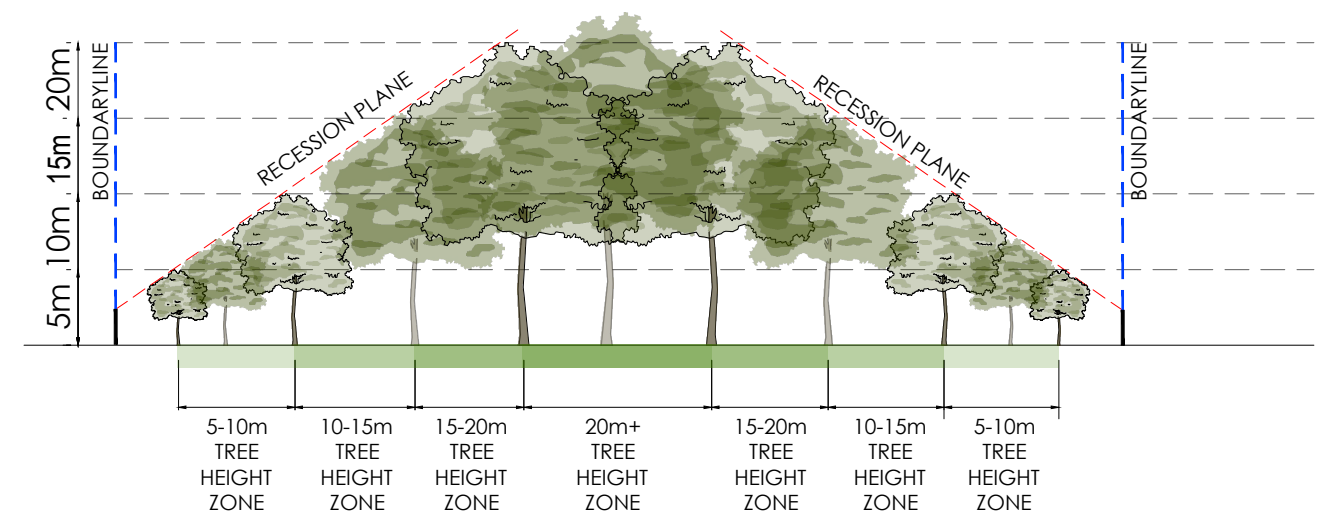

LEGEND

-  PROPOSED TREE
-  EXISTING TREE
-  RECESSION PLANE ANGLE
-  BOUNDARY LINE
-  2.3m HEIGHT OF MEASURE POINT OF RECESSION PLANE

POTENTIAL TREE PLANTING AREAS:

-  5m-10m TREE HEIGHT ZONES
-  10m-15m TREE HEIGHT ZONES
-  15-20m TREE HEIGHT ZONES
-  20m+ TREE HEIGHT ZONES

FOR CONSULTATION

A	CONSULTATION	RK	JB	GW	03.10.25
No.	Revision	By	Chk	Appd	Date

Original Scale (A3)	Design	R KIRKWOOD	03.10.25	Approved For Construction*
1:1000	Drawn	R KIRKWOOD	03.10.25	
	Dsg Verifier	G WOOLFORD	03.10.25	
	Drg Check	J BYRNE	03.10.25	Date
	* Refer to Revision 1 for Original Signature			




Project: URBAN FOREST TREE PLANTING PLAN

Title: COOKS RESERVE TREE PLANTING GUIDELINES

Discipline	LANDSCAPE
Drawing No.	4672500-AL-CO-007
Beca Project Number:	
Rev.	A

SITE PHOTOS

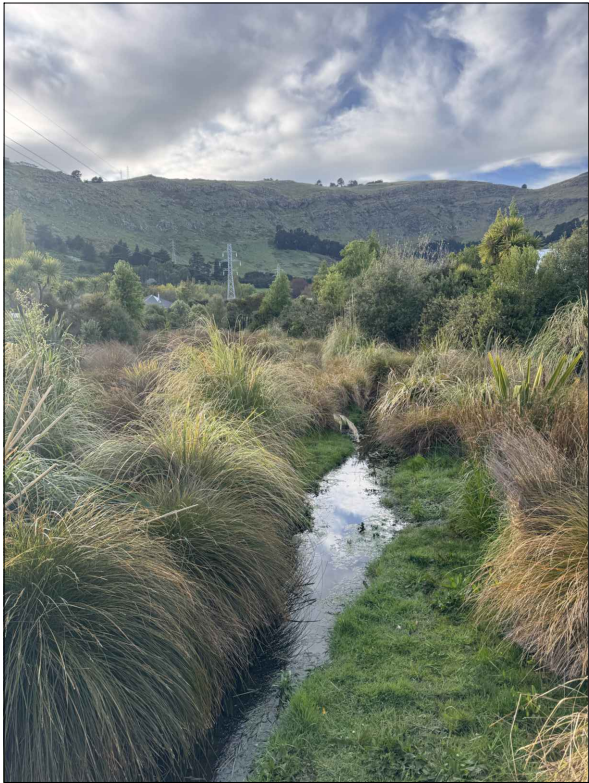

A	CONSULTATION	RK	JB	GW	03.10.25
No.	Revision	By	Chk	Appd	Date

Original Scale (A3)	Design	R KIRKWOOD	03.10.25	Approved For Construction*
NTS	Drawn	R KIRKWOOD	03.10.25	
	Dsg Verifier	G WOOLFORD	03.10.25	
	Drg Check	J BYRNE	03.10.25	Date
	* Refer to Revision 1 for Original Signature			



Project: URBAN FOREST TREE PLANTING PLAN

Title: COOKS RESERVE SITE PHOTOS

Discipline	LANDSCAPE
Drawing No.	Beca Project Number:
4672500-AL-CO-008	Rev. A