


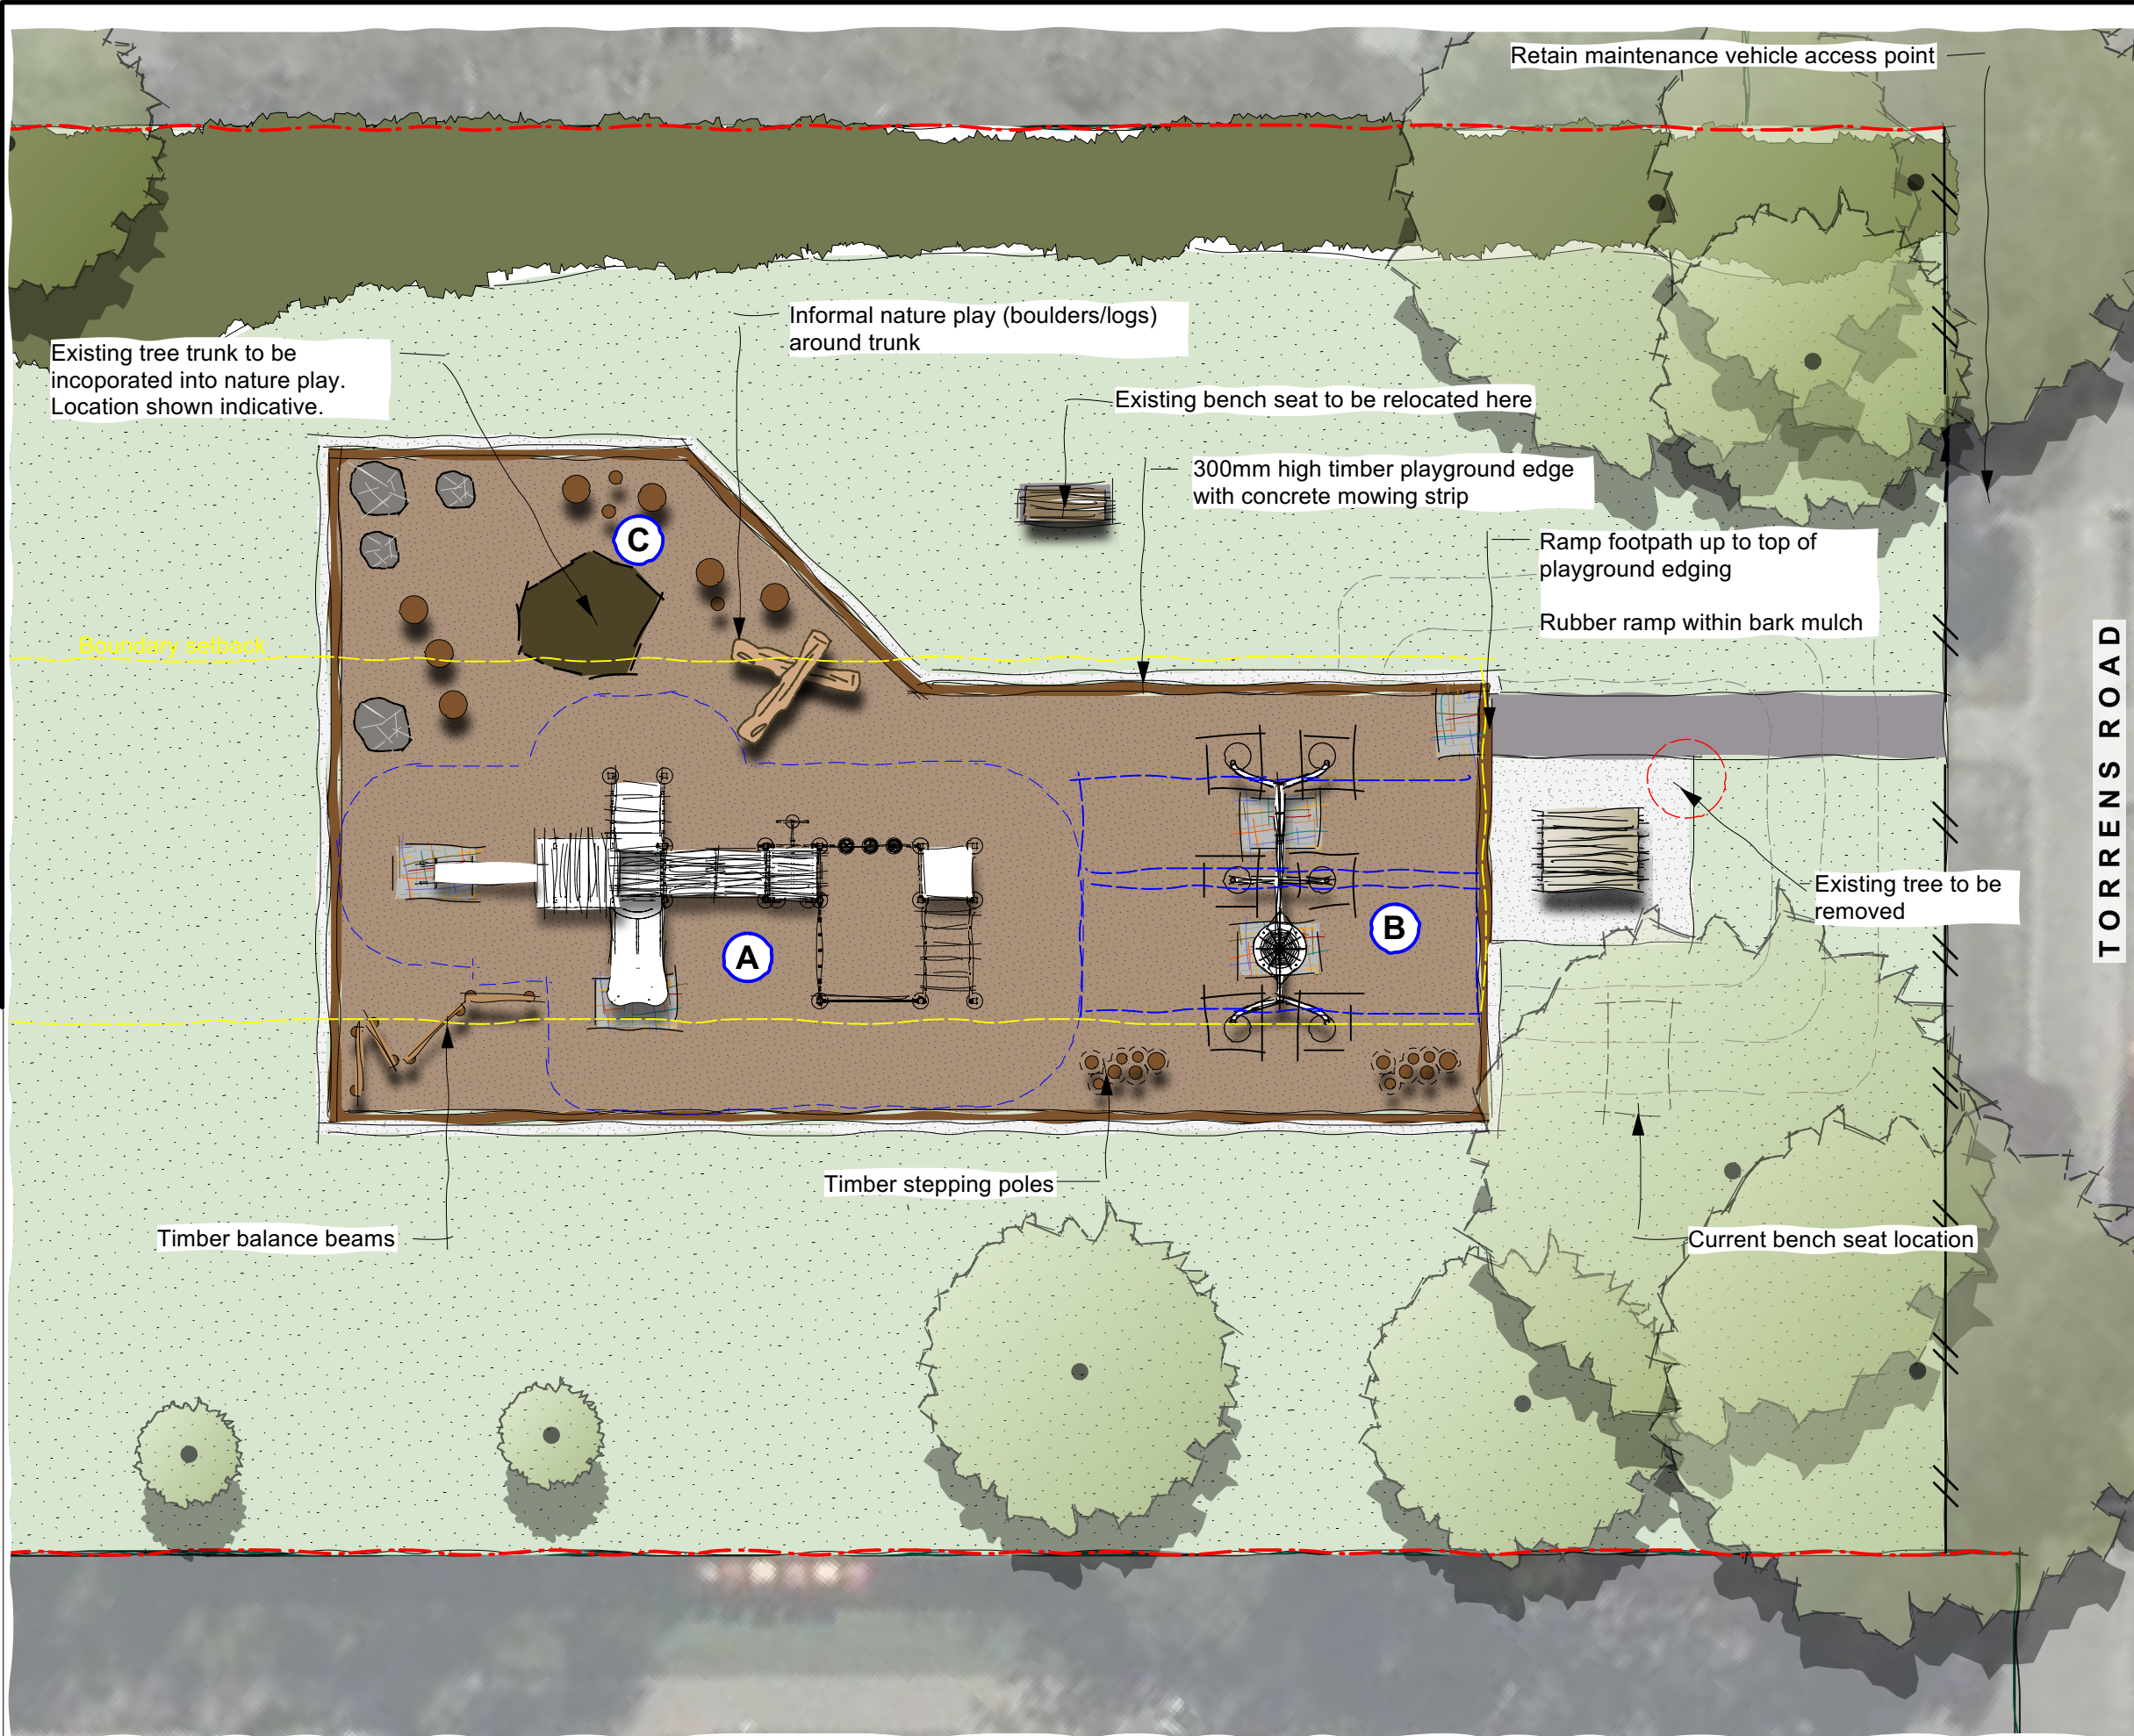

LEGEND

- Proposed path
- Proposed softfall
- Proposed scuff pad
- Proposed picnic table
- Existing planting to remain
- Existing chain link fence
- Existing tree

EQUIPMENT LEGEND



A Junior Play Structure




B Two Bay Swing



C Tree trunk + nature play



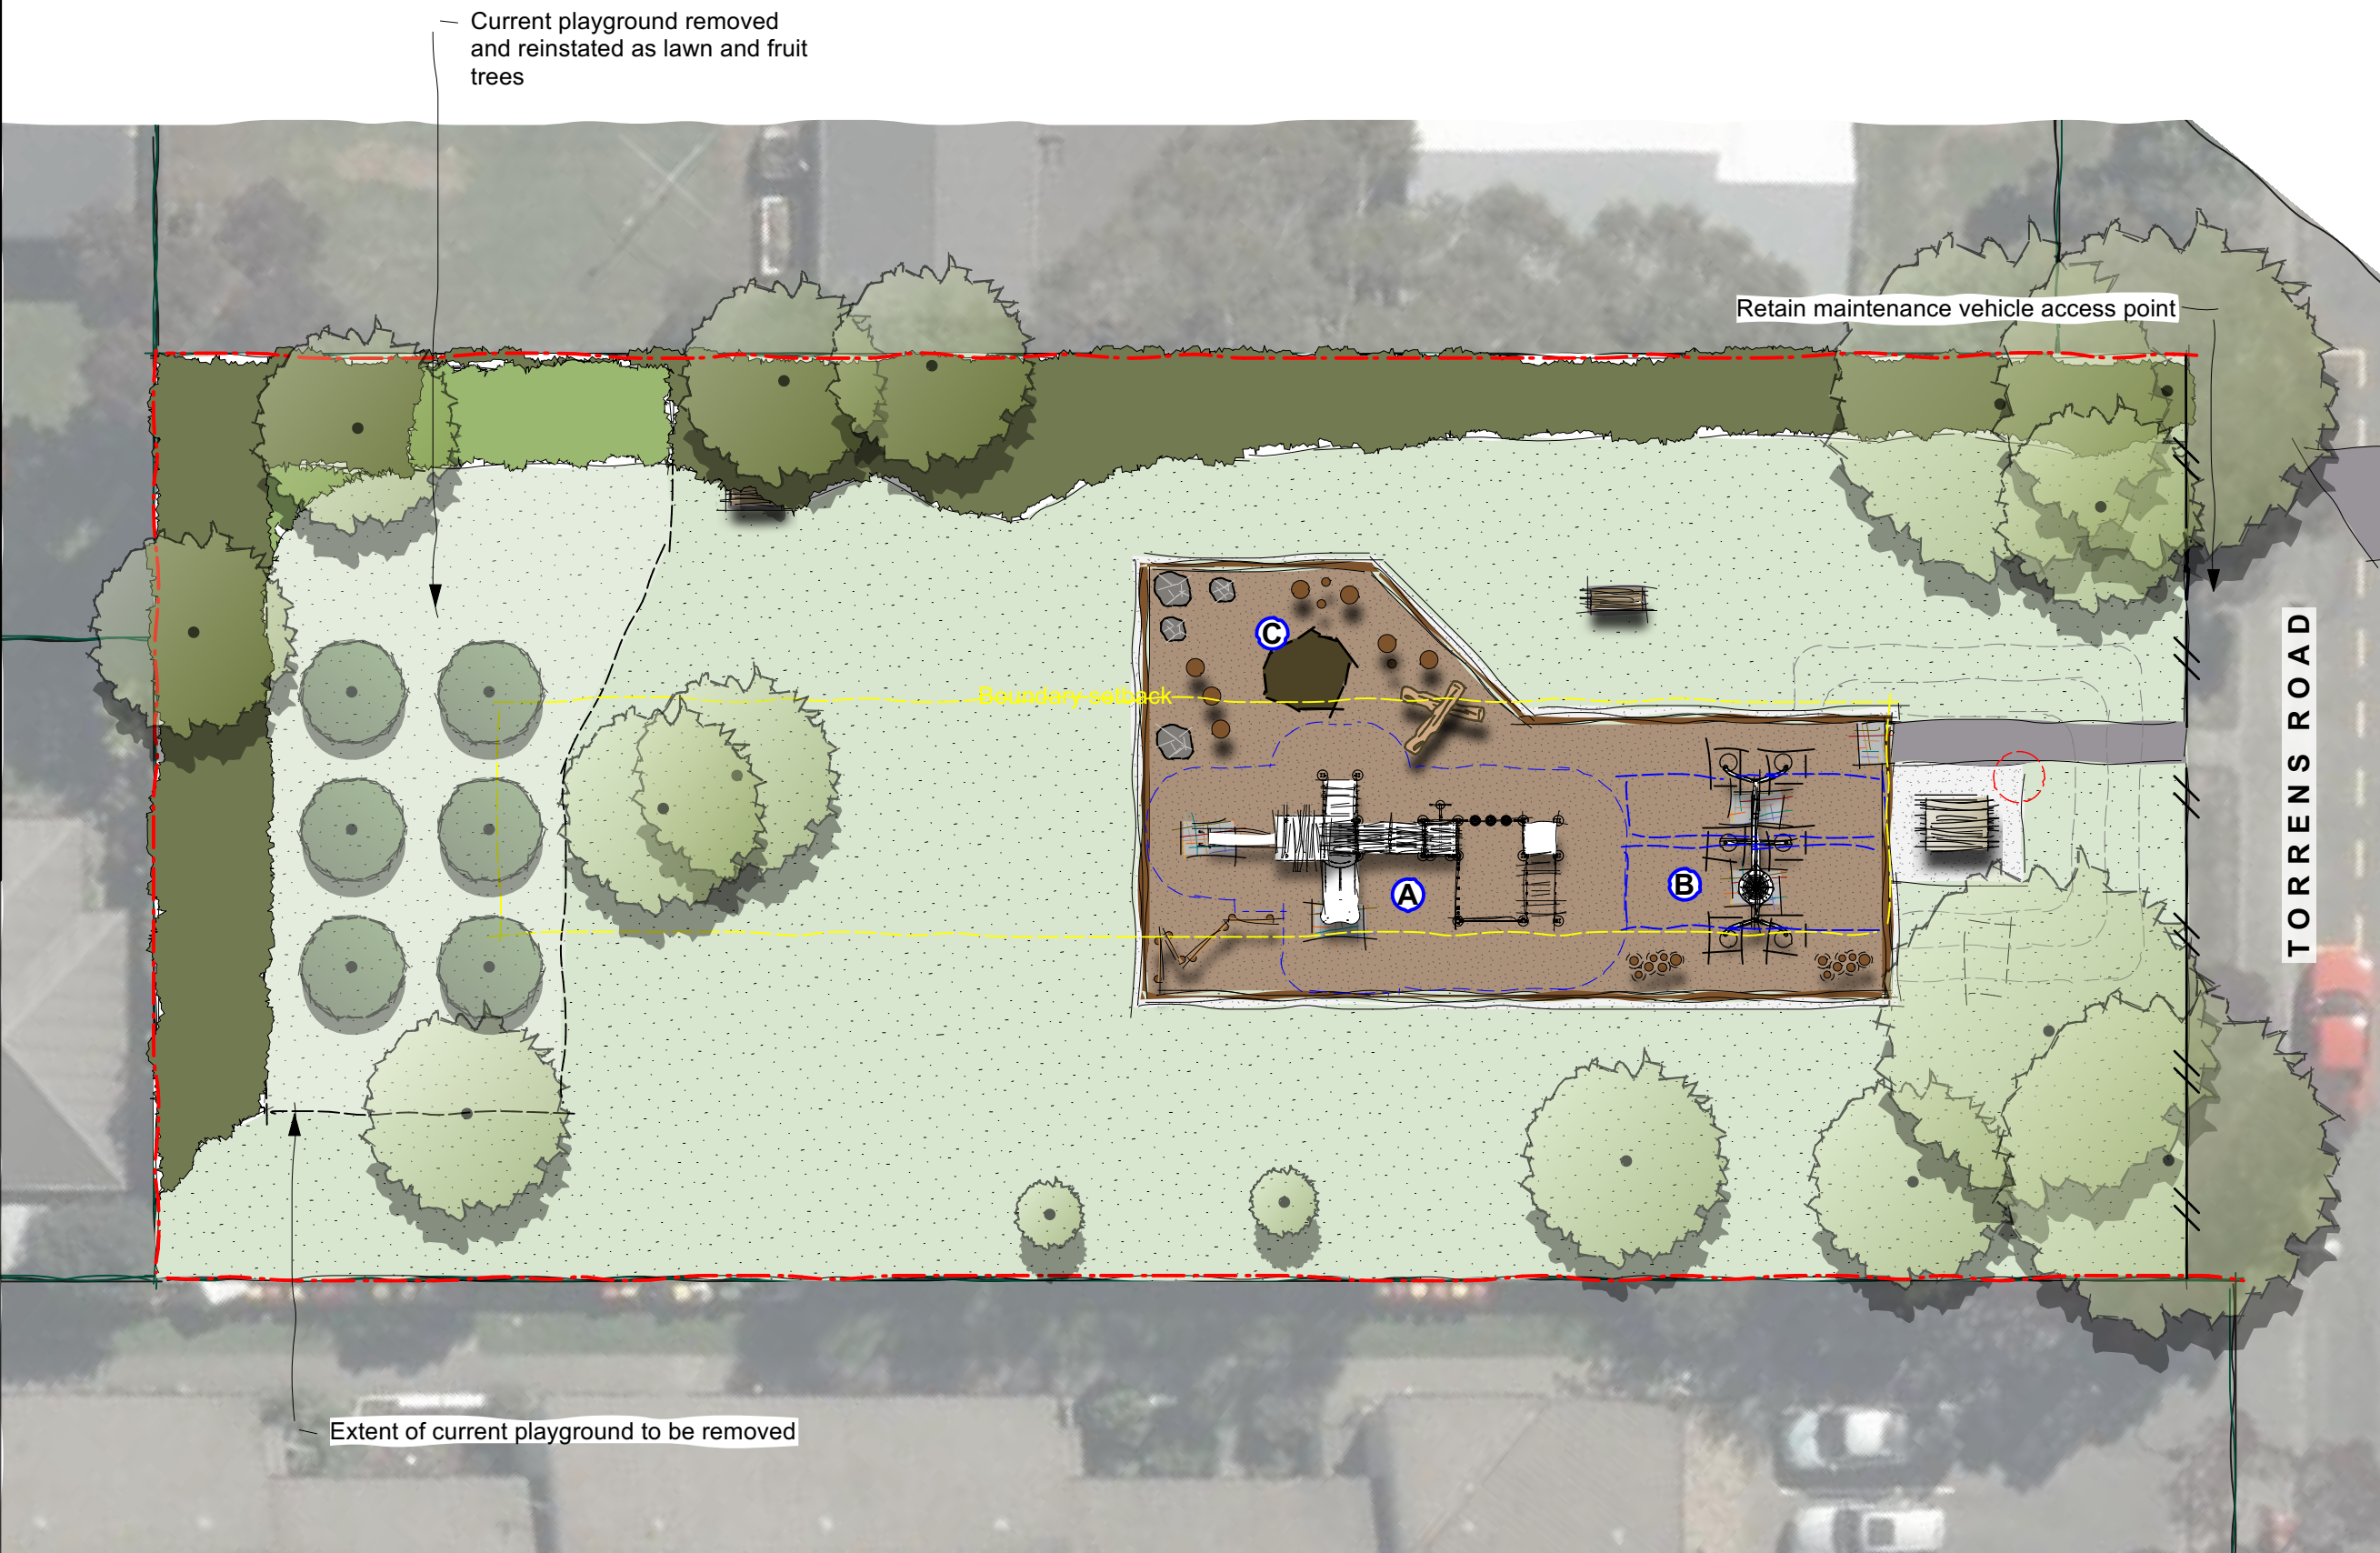


LEGEND

- Proposed path
- Proposed concrete
- Proposed softfall
- Proposed picnic table
- Existing planting
- Nature play
- 300mm high timber edge
- Existing chain link fence
- Existing tree
- Proposed tree


EQUIPMENT LEGEND



A Junior Play Structure

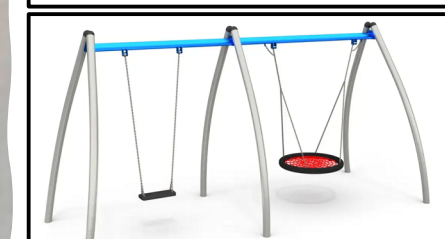

B Two Bay Swing

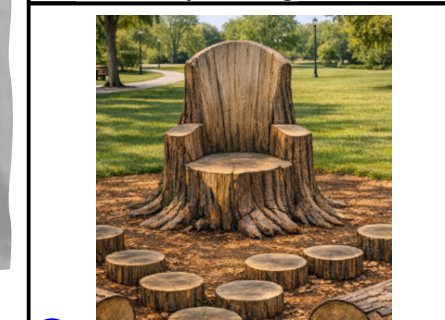

C Tree trunk + nature play