


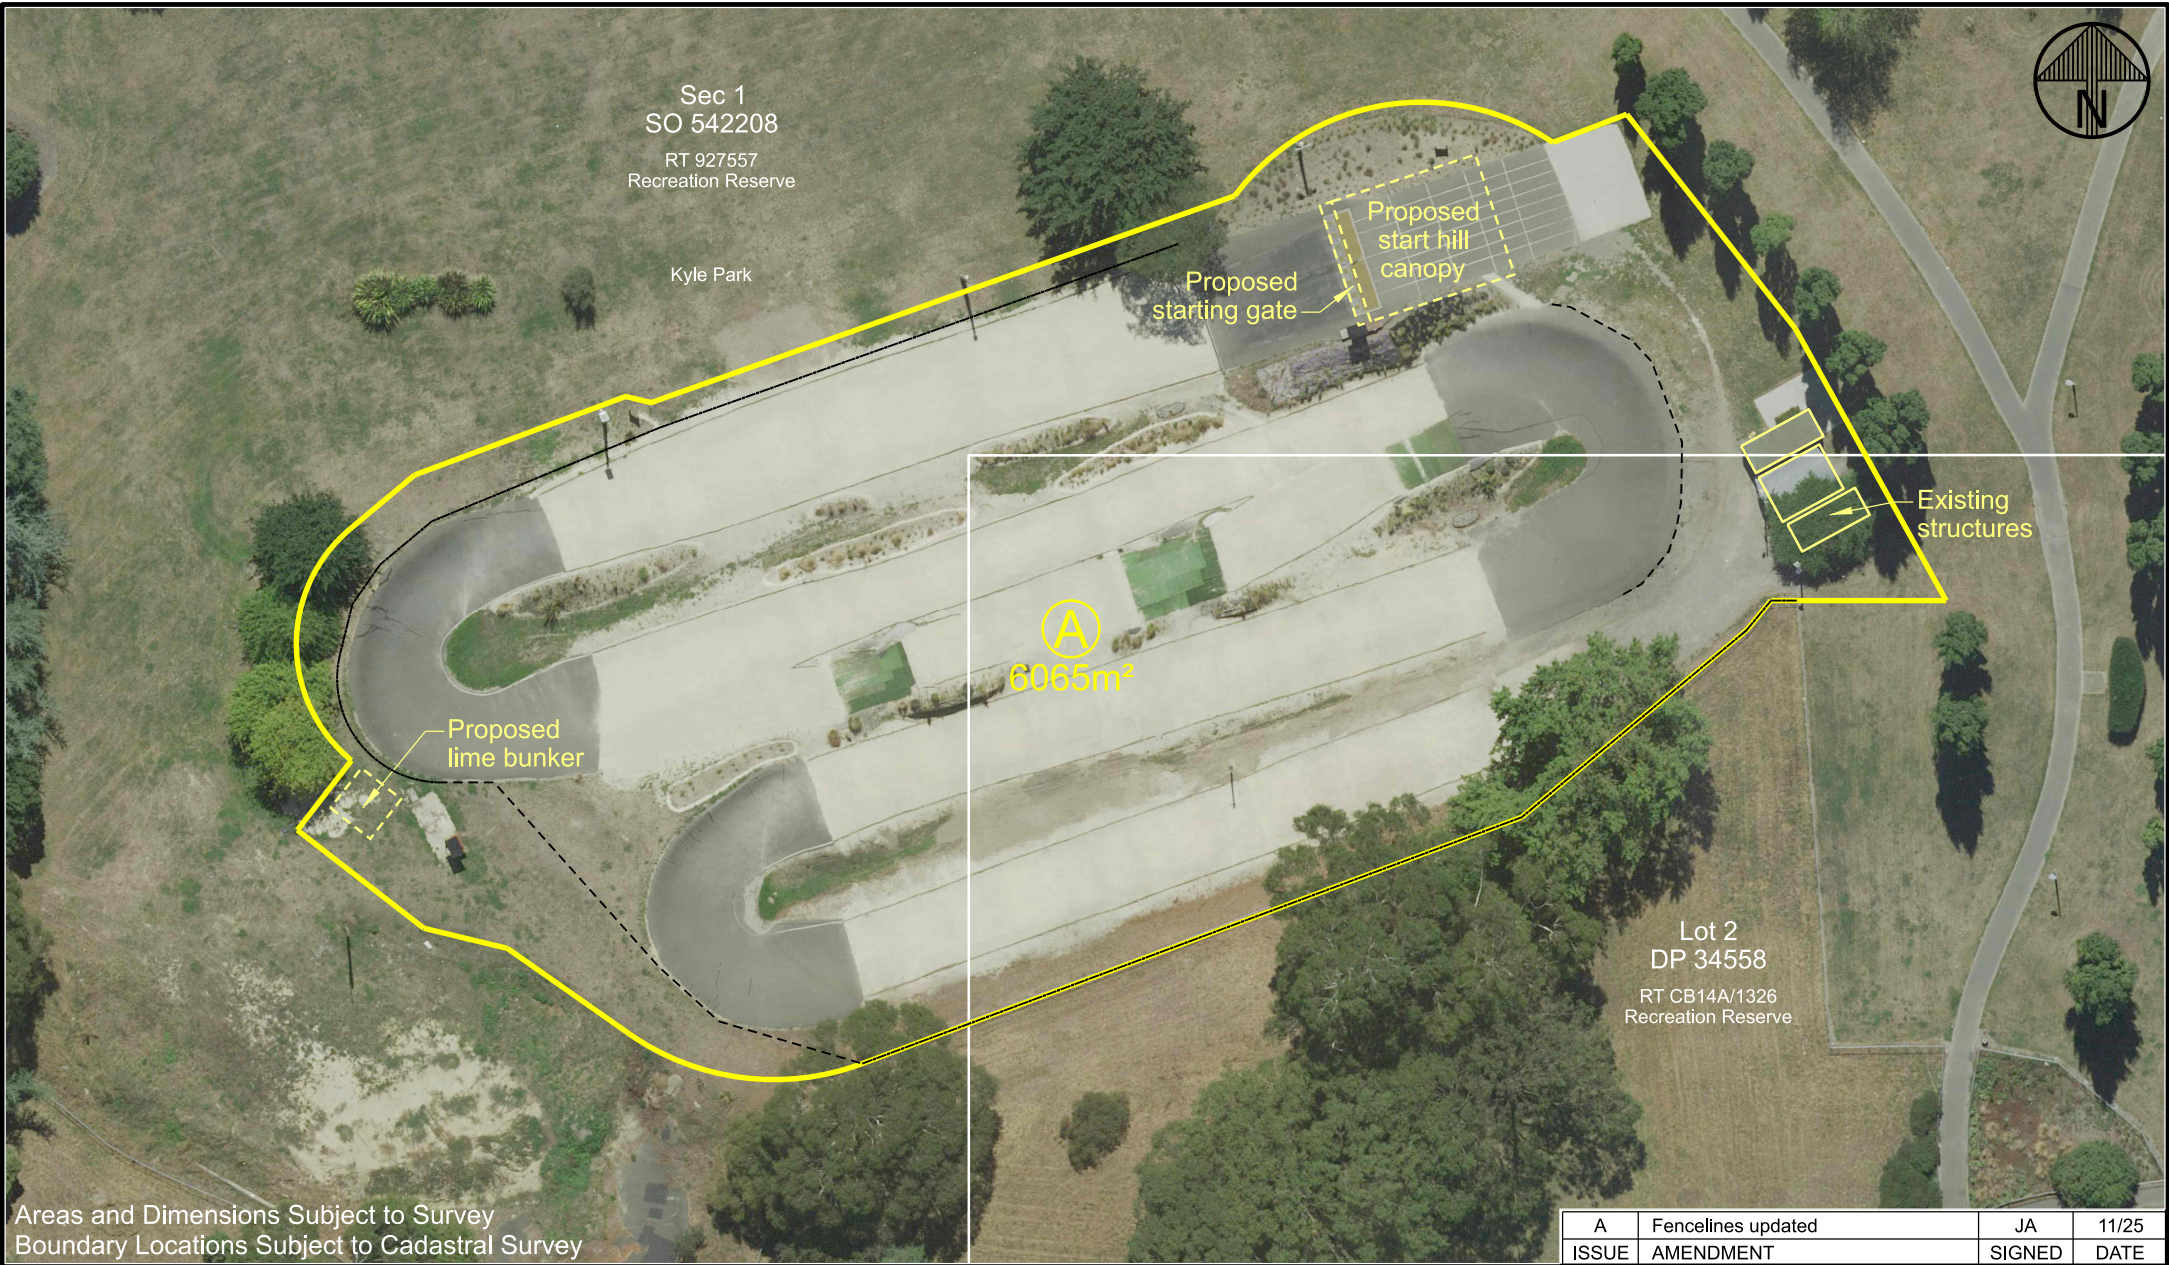

Christchurch City Council  TECHNICAL SERVICES & DESIGN	SURVEYED		CHRISTCHURCH BMX CLUB INC. LEASE AREA	DRAWING NUMBER SM225901	ORIGINAL SHEET SIZE A4	SCALES 1:600
	DRAWN	JA		WBS 6910021530		
	DATE	11/2025		PROJECT NUMBER RPS6677	SHEET 1 OF 1	
	© COPYRIGHT CHRISTCHURCH CITY COUNCIL AERIAL PHOTOGRAPHY CREATIVE COMMONS ATTRIBUTION 3.0 NEW ZEALAND LICENSE					