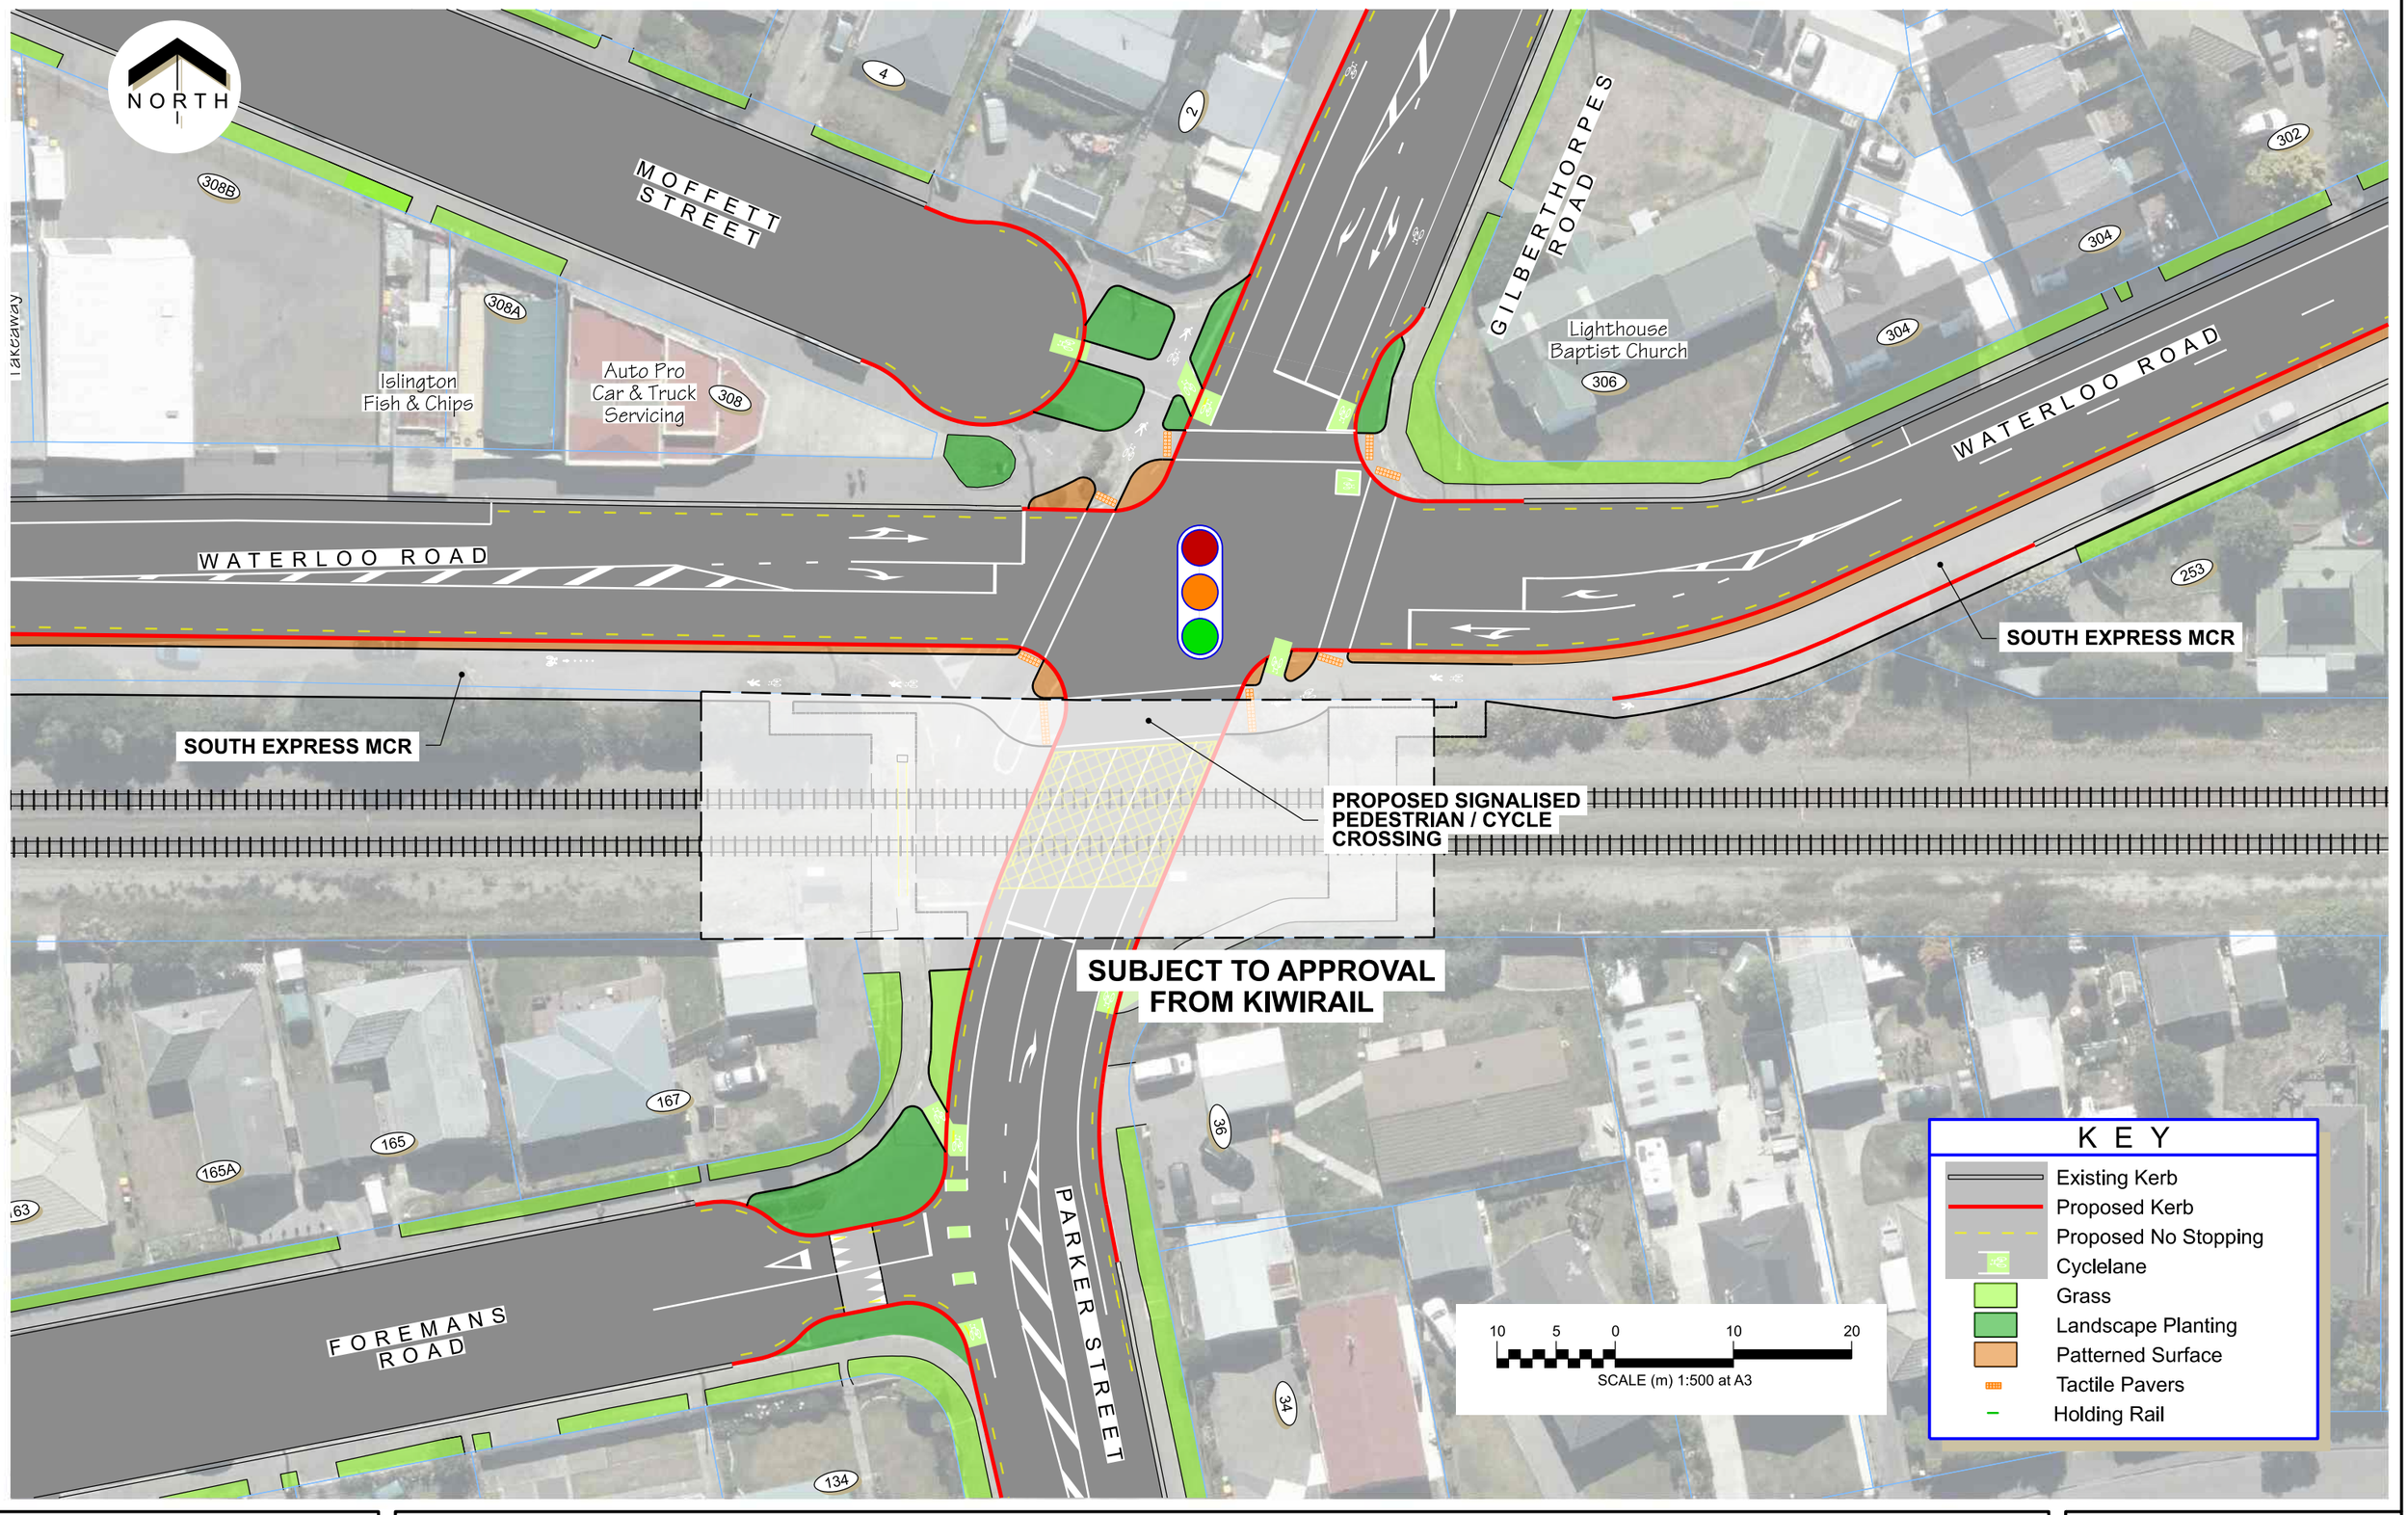

© Copyright Christchurch City Council / Aerial Photography Creative Commons Attribution 3.0 New Zealand License

Original size mm

Christchurch City Council

South Express (Parker St / Gilberthorpes Rd / Waterloo Rd / Moffett St Intersection Improvements)

Proposed Signals
Consultation Plan

Original Plan Size: A3

Drawn: MJR Issue 1 11/11/2026
Designed: TW Drawing: TP369902
Approved: RS Project: RPS3756

Original size mm
100
50
30
10
0
© Copyright Christchurch City Council / Aerial Photography Creative Commons Attribution 3.0 New Zealand License

NORTH

MOFFETT STREET

GILBERTHORPES ROAD

WATERLOO ROAD

WATERLOO ROAD

FOREMANS ROAD

PARKER STREET

Islington Fish & Chips

Auto Pro Car & Truck Servicing

Lighthouse Baptist Church

4
2
308B
308A
308
306
304
304
302
253
167
165
165A
36
34
134

SOUTH EXPRESS MCR

SOUTH EXPRESS MCR

PROPOSED SIGNALISED PEDESTRIAN / CYCLE CROSSING

SUBJECT TO APPROVAL FROM KIWIRAIL

10 5 0 10 20
SCALE (m) 1:500 at A3

KEY

- Existing Kerb
- Proposed Kerb
- Proposed No Stopping
- Cyclelane
- Grass
- Landscape Planting
- Patterned Surface
- Tactile Pavers
- Holding Rail

Christchurch City Council

South Express (Parker St / Gilberthorpes Rd / Waterloo Rd / Moffett St Intersection Improvements)

Proposed Signals in Existing Intersection Layout
Consultation Plan

Original Plan Size: A3

Drawn:	MJR	Issue	1 11/11/2026
Designed:	TW	Drawing:	TP369904
Approved:	RS	Project:	RPS3756

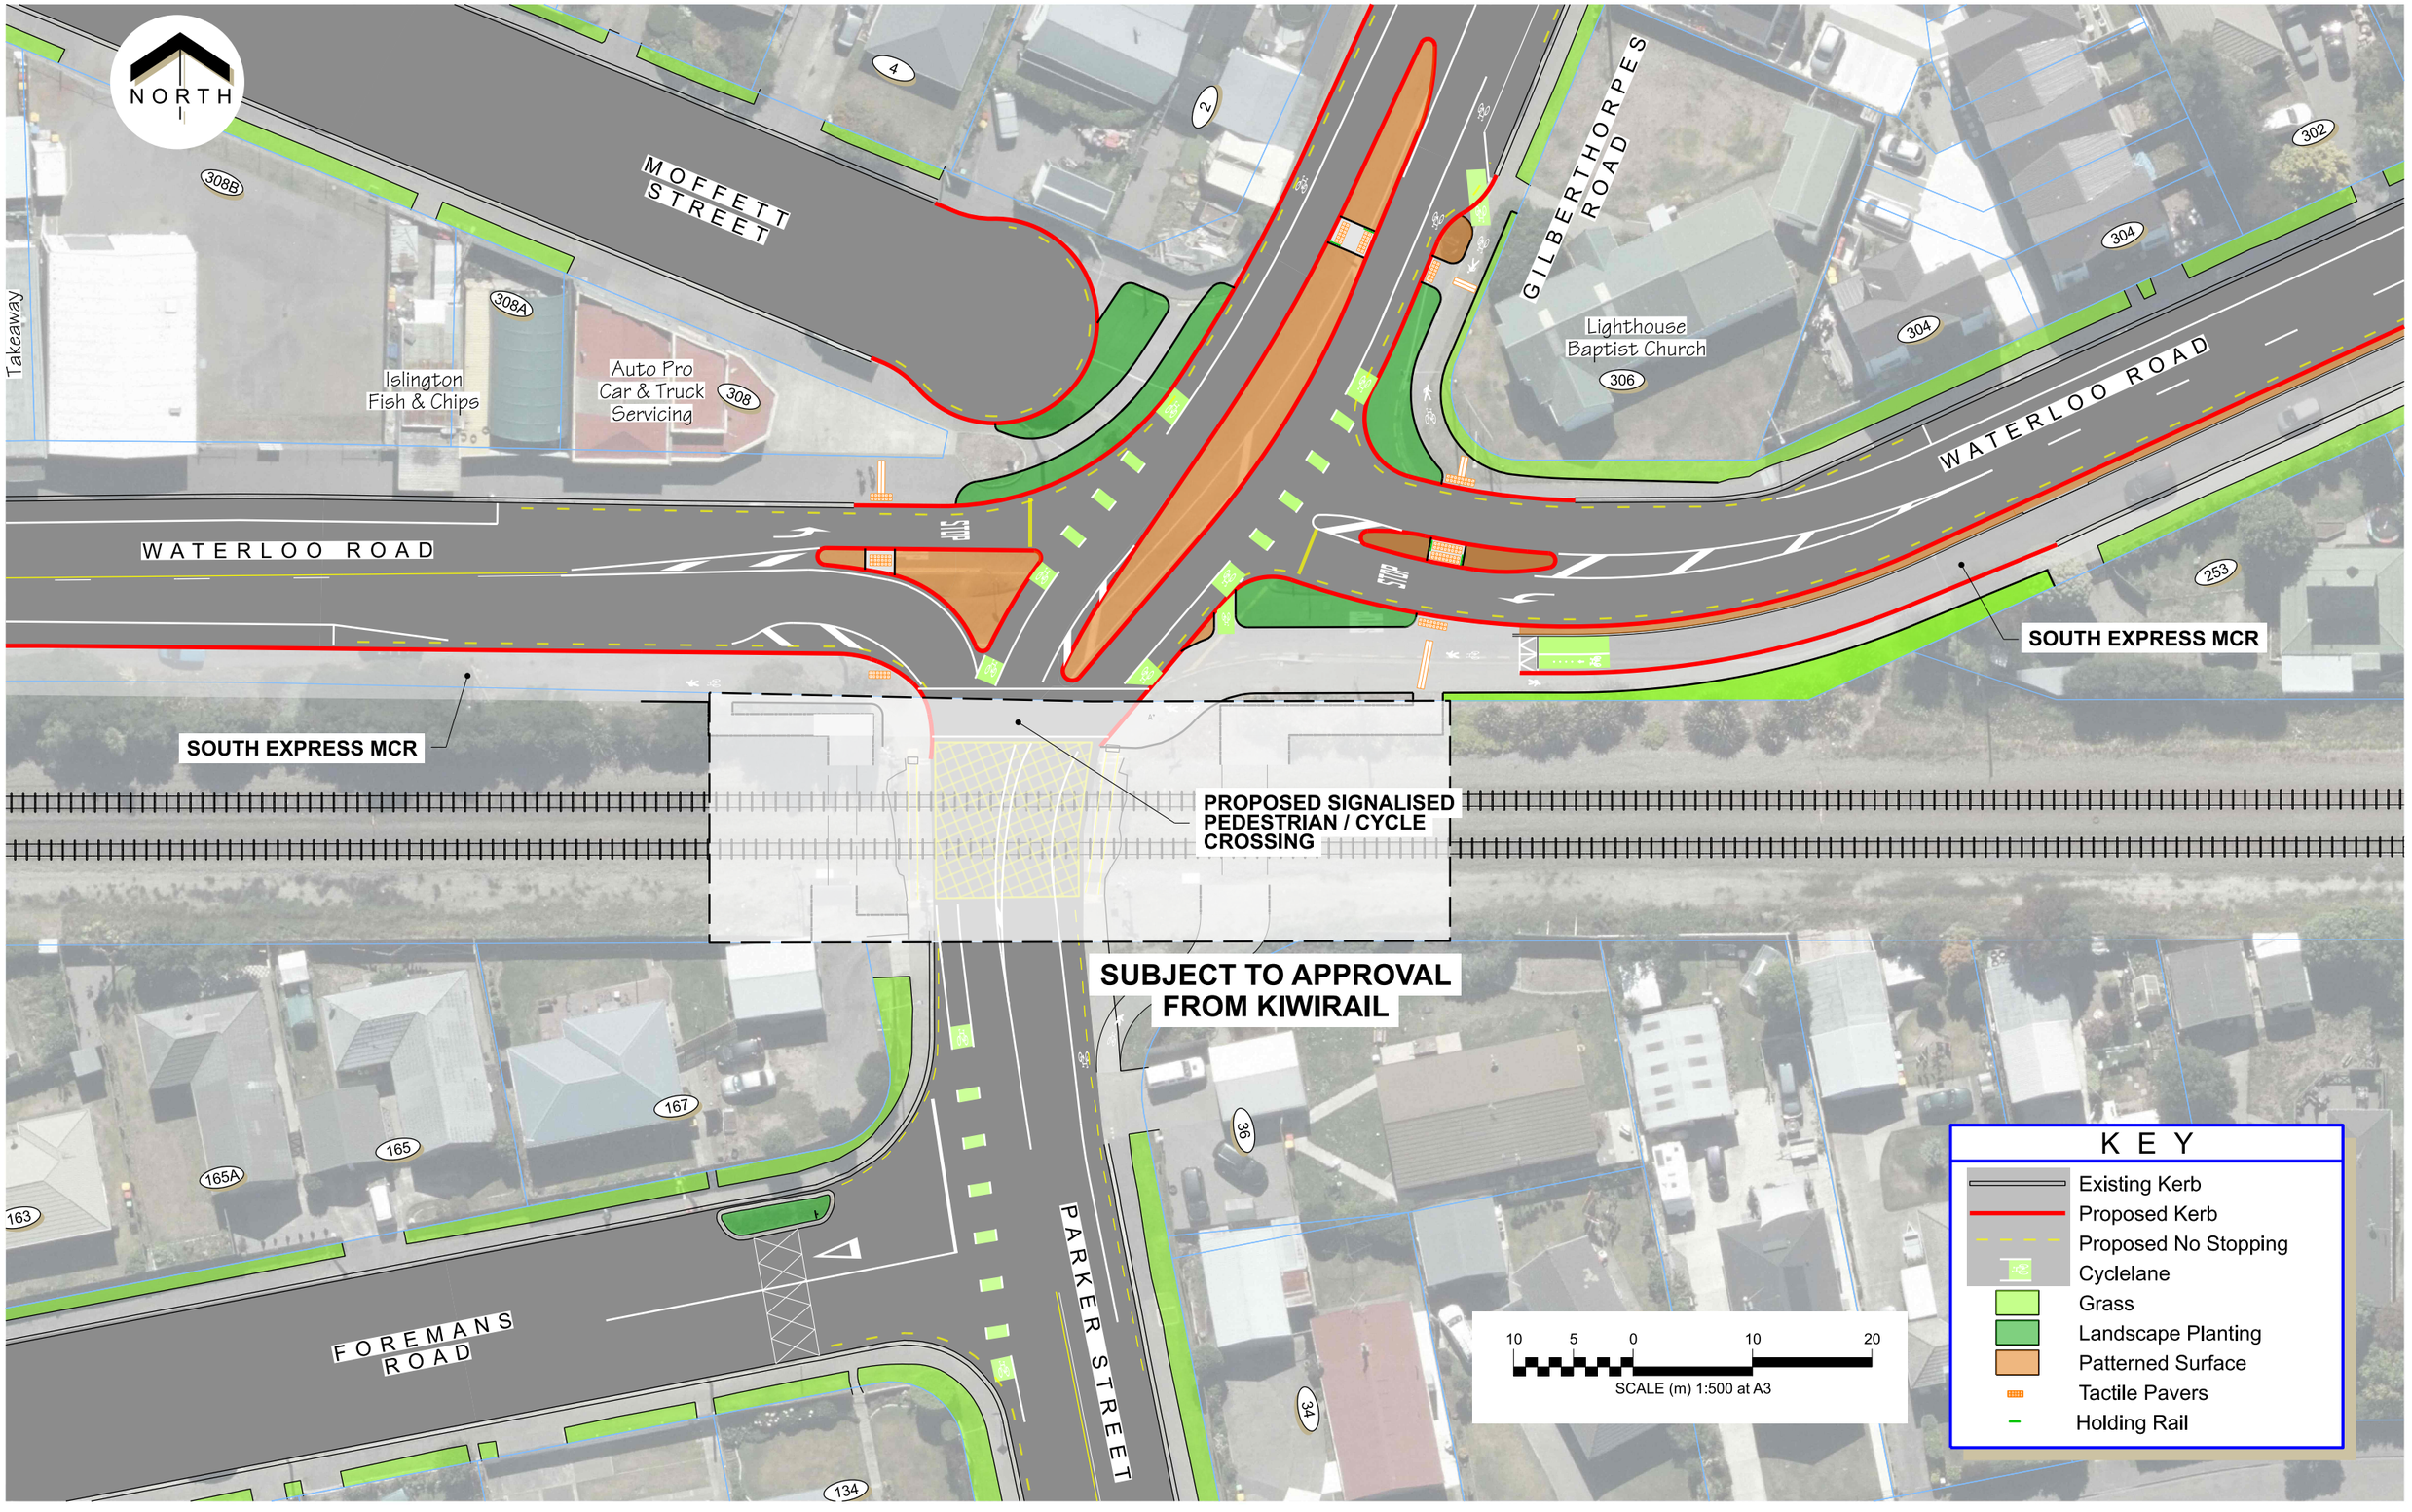

Original size mm

100 50 30 10 0

© Copyright Christchurch City Council / Aerial Photography Creative Commons Attribution 3.0 New Zealand License

Christchurch City Council

South Express (Parker St / Gilberthorpes Rd / Waterloo Rd / Moffett St Intersection Improvements)

Proposed Left in / Left out

Consultation Plan

Original Plan Size: A3

Drawn: MJR Issue 1 24/11/2026

Designed: TW Drawing: TP369903

Approved: RS Project: RPS3756