

Align

Scott Park

Community Park Tree Planting Study

[For Information]

05/03/2024

DWG NO.

CCC001J-DRG-LA-100
CCC001J-DRG-LA-101
CCC001J-DRG-LA-102
CCC001J-DRG-LA-103
CCC001J-DRG-LA-104
CCC001J-DRG-LA-105
CCC001J-DRG-LA-106
CCC001J-DRG-LA-107
CCC001J-DRG-LA-108
CCC001J-DRG-LA-109
CCC001J-DRG-LA-110
CCC001J-DRG-LA-111
CCC001J-DRG-LA-112
CCC001J-DRG-LA-113
CCC001J-DRG-LA-114
CCC001J-DRG-LA-115
CCC001J-DRG-LA-116
CCC001J-DRG-LA-117
CCC001J-DRG-LA-118
CCC001J-DRG-LA-119

DESCRIPTION

EXISTING PLANTING
TREE PLANTING ZONES
LOT BOUNDARY CROSS SECTIONS - SHEET 1
LOT BOUNDARY CROSS SECTIONS - SHEET 2
SHADE STUDY - SUMMER SOLSTICE - 8 AM
SHADE STUDY - SUMMER SOLSTICE - 10 AM
SHADE STUDY - SUMMER SOLSTICE - 12 NOON
SHADE STUDY - SUMMER SOLSTICE - 2 PM
SHADE STUDY - SUMMER SOLSTICE - 4 PM
SHADE STUDY - SUMMER SOLSTICE - 6 PM
SHADE STUDY - WINTER SOLSTICE - 8 AM
SHADE STUDY - WINTER SOLSTICE - 10 AM
SHADE STUDY - WINTER SOLSTICE - 12 NOON
SHADE STUDY - WINTER SOLSTICE - 2 PM
SHADE STUDY - WINTER SOLSTICE - 4 PM
SHADE STUDY - WINTER SOLSTICE - 6 PM
INDICATIVE TREE PLANTING PLAN
EXISTING PLAN
PROPOSED CONCEPT PLAN
TREE PLANTING GUIDELINES



1:2500 @ A3





GENERAL NOTES:

1. REFER TO TREE PLANTING GUIDELINES ON SHEET CCC001D-DRG-LA-119
- RESERVE BOUNDARY

KEY:

- EXISTING CANOPY COVERAGE
- EXISTING GARDEN BED
- FOOTPATH
- SPORTS COURTS / FIELDS
- PLAYGROUND
- LOT BOUNDARIES
- EXISTING BOLLARD FENCE
- 1 PARK FURNITURE
- 2 POWER BOX
- 3 HALF COURT

REVISIONS

REV	DATE	DESCRIPTION
A	01/03/2024	ISSUE FOR INFORMATION
B	5/03/2024	ISSUE FOR INFORMATION



Align

landscape architecture and urban design division
8/248 St Asaph St, Christchurch
PO Box 1302, Christchurch 8140

T - 03 982 5040
W - www.align.net.nz

PROJECT

Scott Park
Checketts Avenue, Halswell, Christchurch
8025

DRAWING

EXISTING PLANTING


SCALE 1:750 @ A3
DATE 05/03/2024

DRAWN JG
CHECKED AB

STAGE FOR INFORMATION
JOB NO. CCC001J

DRAWING NO.
CCC001J-DRG-LA-100

REVISION NO. B

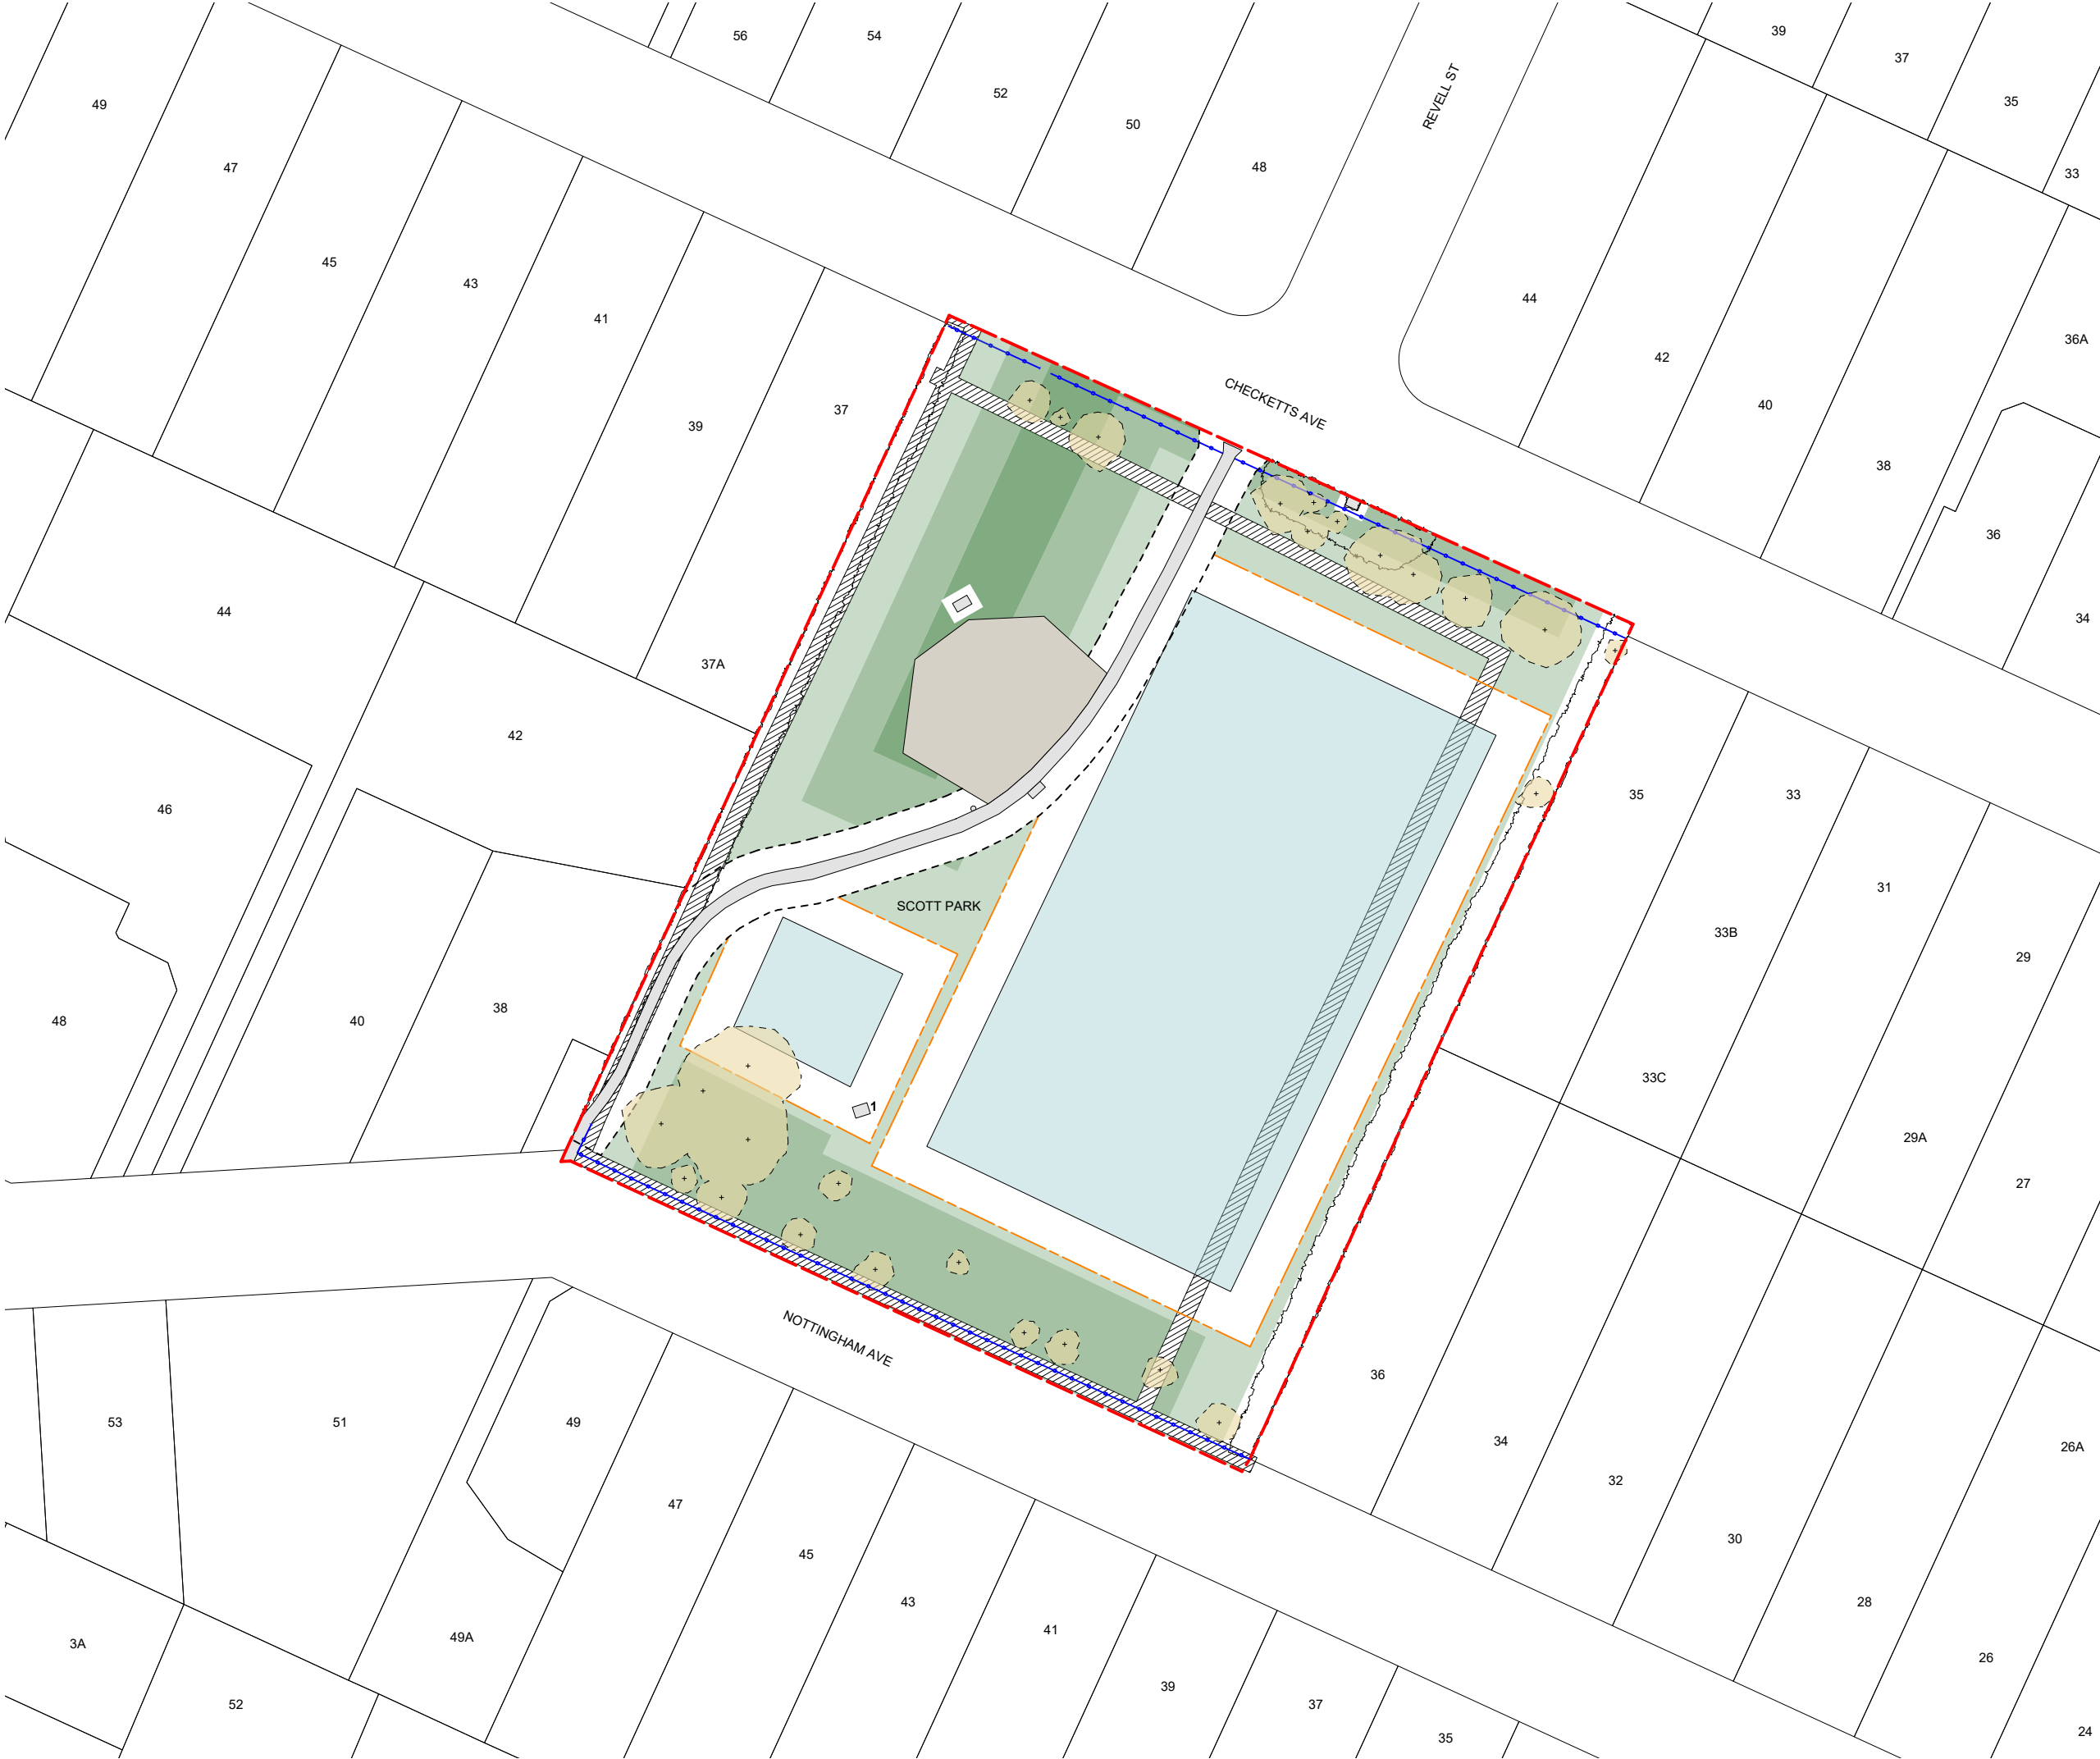

GENERAL NOTES:

1. REFER TO TREE PLANTING GUIDELINES ON SHEET CCC001D-DRG-LA-119
- RESERVE BOUNDARY

KEY:

- EXISTING CANOPY COVERAGE
- EXISTING GARDEN BED
- FOOTPATH
- SPORTS COURTS / FIELDS
- PLAYGROUND
- LOT BOUNDARIES
- EXISTING BOLLARD FENCE

POTENTIAL TREE PLANTING AREAS:

- SMALL: 5 - 10M
TREE HEIGHT ZONE
- MEDIUM: 10 - 15M
TREE HEIGHT ZONE
- LARGE: 15 - 20M
TREE HEIGHT ZONE
- VERY LARGE: 20M+
TREE HEIGHT ZONE
- OFFSET FROM SERVICES
- OFFSET FROM FOOTPATH
- OFFSET FROM SPORTS COURT / FIELD

REVISIONS

REV	DATE	DESCRIPTION
A	01/03/2024	ISSUE FOR INFORMATION
B	5/03/2024	ISSUE FOR INFORMATION



Align

landscape architecture and urban design division
8/248 St Asaph St, Christchurch
PO Box 1302, Christchurch 8140

T - 03 982 5040
W - www.align.net.nz

PROJECT

Scott Park
Checketts Avenue, Halswell, Christchurch
8025

DRAWING

TREE PLANTING ZONES


SCALE 1:750 @ A3
DATE 05/03/2024

DRAWN JG
CHECKED AB


STAGE FOR INFORMATION
JOB NO. CCC001J

DRAWING NO.
CCC001J-DRG-LA-101


REVISION NO. B

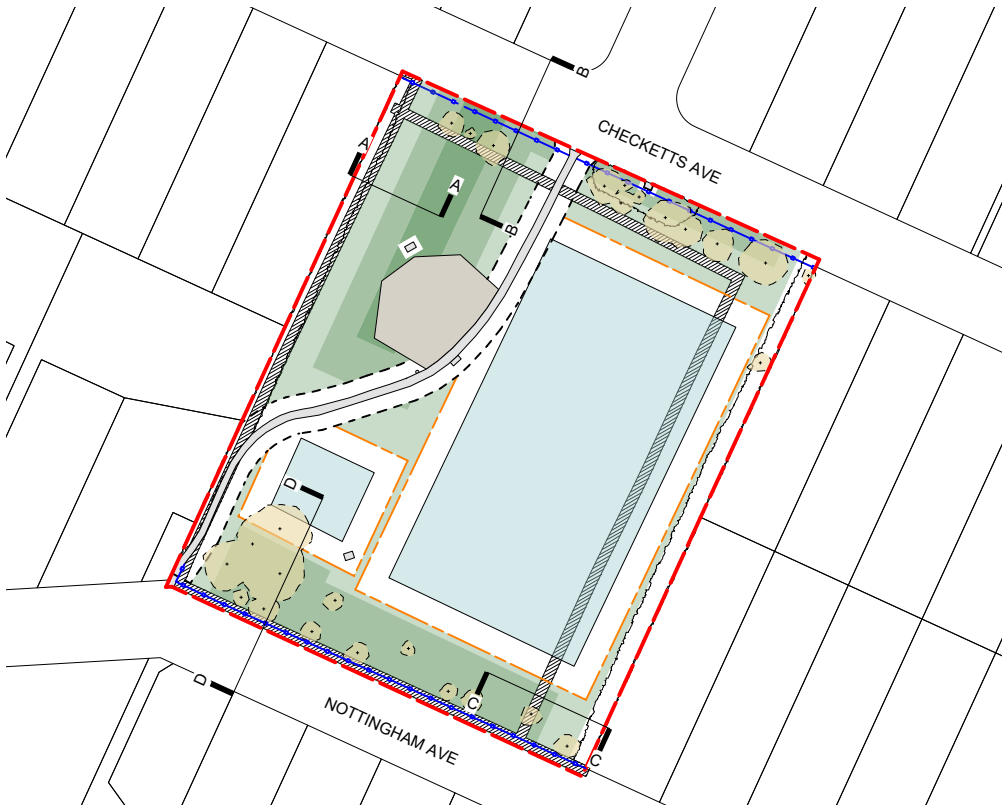


1 KEY PLAN
Scale: 1:1500

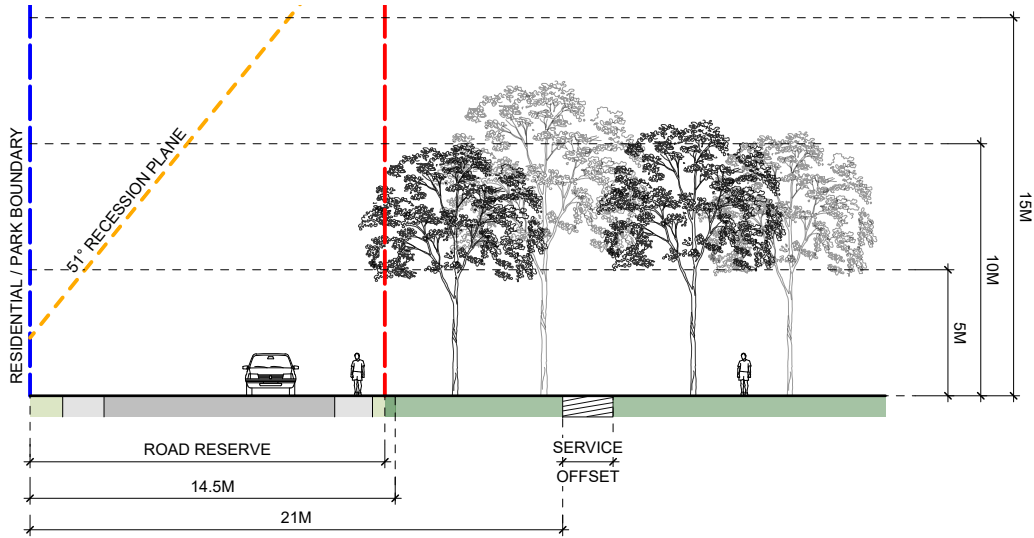


2 SECTION A-A
Scale: 1:300 @ A3

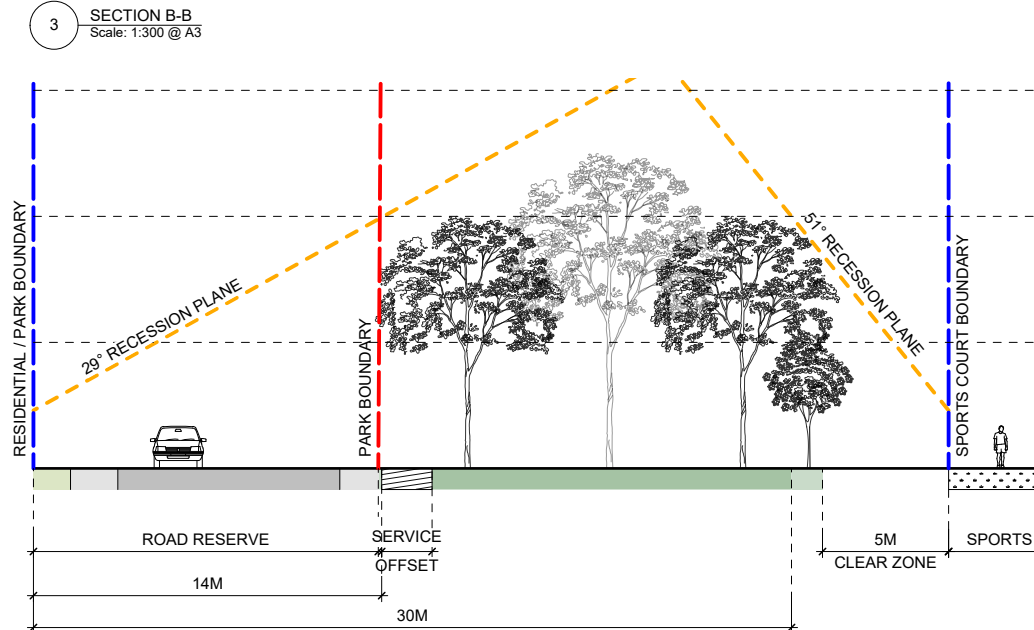

3 SECTION B-B
Scale: 1:300 @ A3

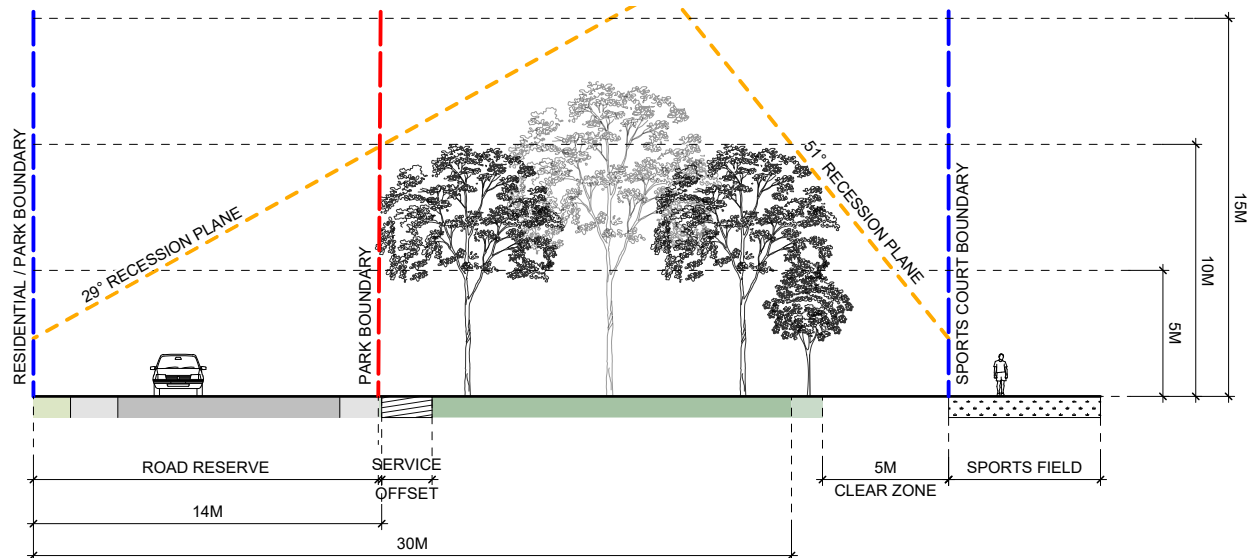

4 SECTION C-C
Scale: 1:300 @ A3

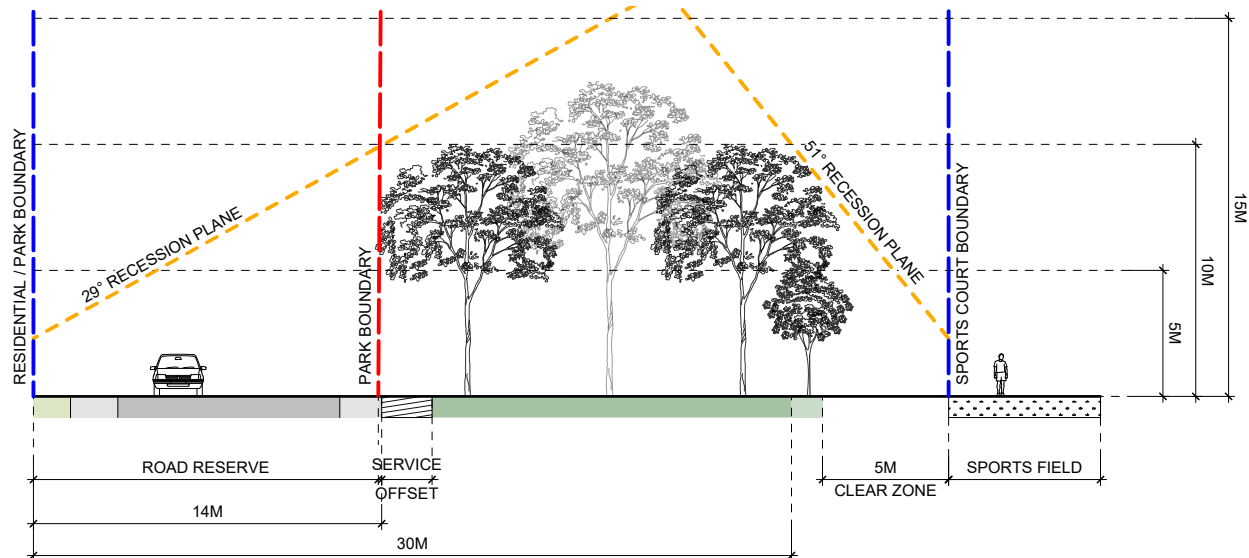

5 SECTION D-D
Scale: 1:300 @ A3

GENERAL NOTES:

1. REFER TO TREE PLANTING GUIDELINES ON SHEET CCC001D-DRG-LA-119

RESERVE BOUNDARY

POTENTIAL TREE PLANTING AREAS:

SMALL: 5 - 10M
TREE HEIGHT ZONE

MEDIUM: 10 - 15M
TREE HEIGHT ZONE

LARGE: 15 - 20M
TREE HEIGHT ZONE

VERY LARGE: 20M+
TREE HEIGHT ZONE


OFFSET FROM SERVICES

OFFSET FROM FOOTPATH

OFFSET FROM SPORTS COURT / FIELD

RECESSION PLANE :

- RESIDENTIAL SUBURBAN ZONE

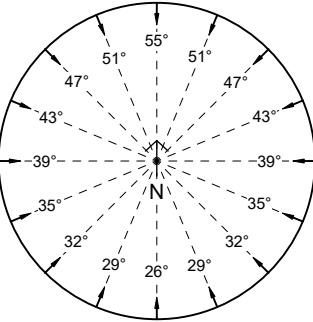

REVISIONS

REV	DATE	DESCRIPTION
A	01/03/2024	ISSUE FOR INFORMATION
B	05/03/2024	ISSUE FOR INFORMATION



Align

landscape architecture and urban design division
8/248 St Asaph St, Christchurch
PO Box 1302, Christchurch 8140

T - 03 982 5040
W - www.align.net.nz

PROJECT

Scott Park
Checketts Avenue, Halswell, Christchurch
8025

DRAWING

LOT BOUNDARY CROSS SECTIONS

SCALE AS SHOWN

DATE 05/03/2024

DRAWN JG


CHECKED AB

STAGE FOR INFORMATION


JOB NO. CCC001J

DRAWING NO.
CCC001J-DRG-LA-102


REVISION NO. B

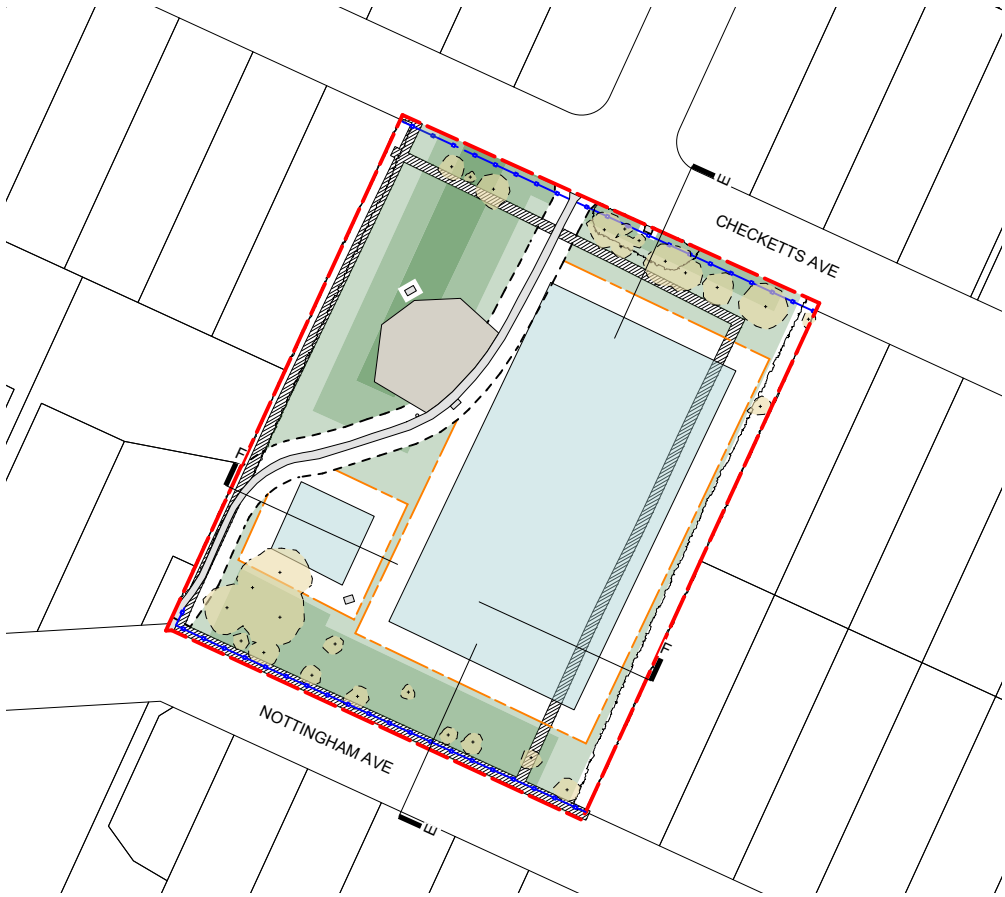

1 KEY PLAN
Scale: 1:1500

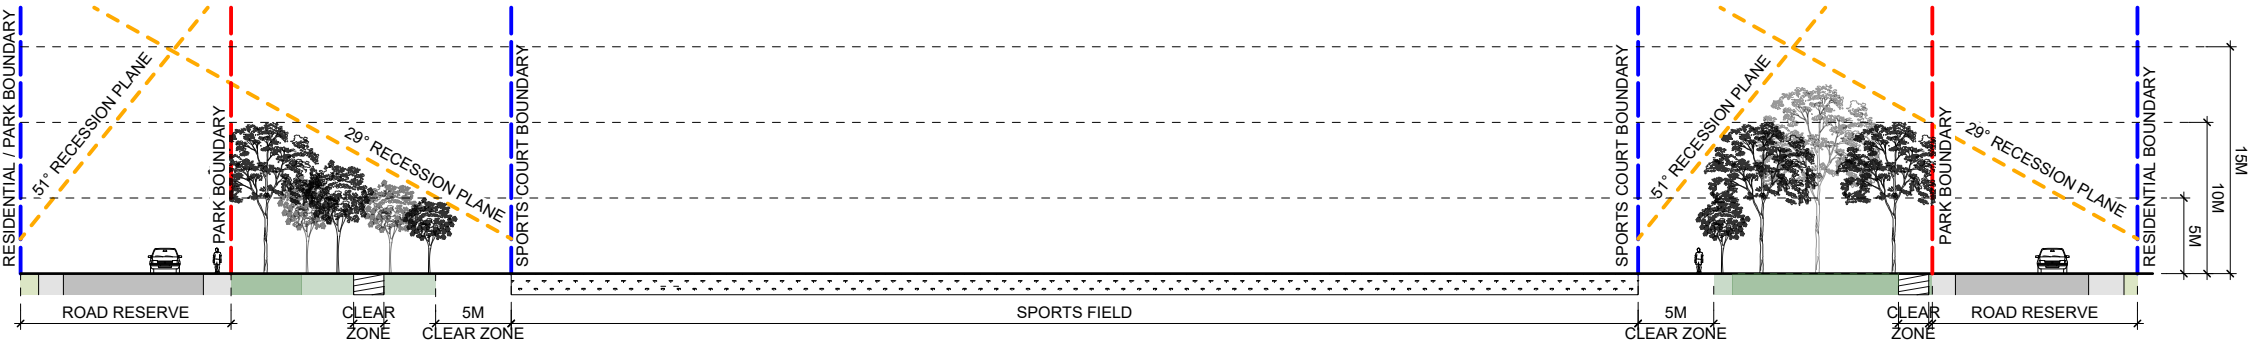

2 SECTION E-E
Scale: 1:500 @ A3

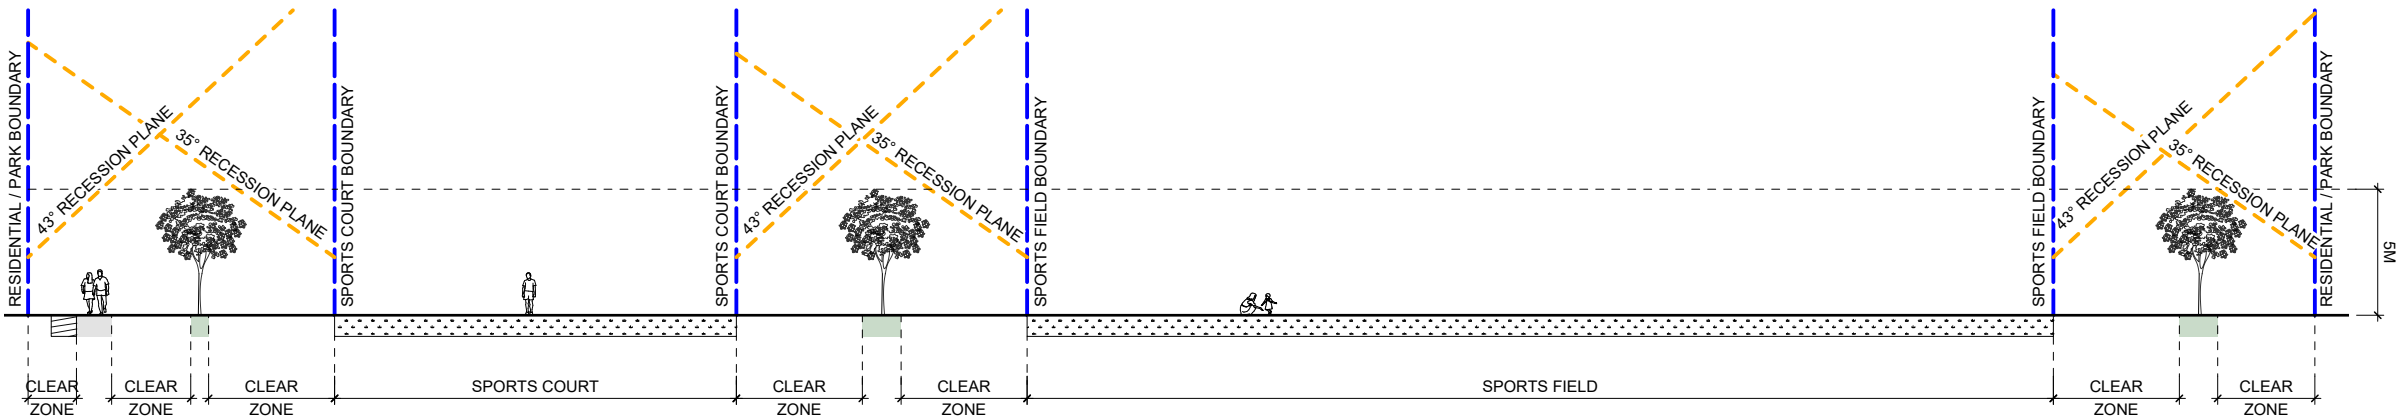

3 SECTION F-F
Scale: 1:300 @ A3

GENERAL NOTES:

1. REFER TO TREE PLANTING GUIDELINES ON SHEET CCC001D-DRG-LA-119

RESERVE BOUNDARY

POTENTIAL TREE PLANTING AREAS:

SMALL: 5 - 10M
TREE HEIGHT ZONE

MEDIUM: 10 - 15M
TREE HEIGHT ZONE

LARGE: 15 - 20M
TREE HEIGHT ZONE

VERY LARGE: 20M+
TREE HEIGHT ZONE


OFFSET FROM SERVICES

OFFSET FROM FOOTPATH

OFFSET FROM SPORTS COURT / FIELD

RECESSION PLANE :

- RESIDENTIAL SUBURBAN ZONE

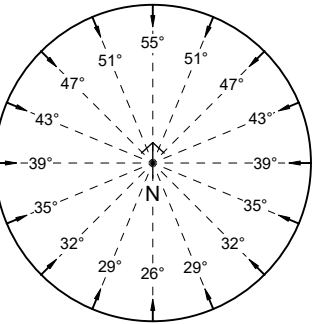

REVISIONS

REV	DATE	DESCRIPTION
A	01/03/2024	ISSUE FOR INFORMATION
B	5/03/2024	ISSUE FOR INFORMATION



Align

landscape architecture and urban design division
8/248 St Asaph St, Christchurch
PO Box 1302, Christchurch 8140

T - 03 982 5040
W - www.align.net.nz

PROJECT

Scott Park
Checketts Avenue, Halswell, Christchurch
8025

DRAWING

LOT BOUNDARY CROSS SECTIONS

SCALE AS SHOWN

DATE 05/03/2024

DRAWN JG

CHECKED AB

STAGE FOR INFORMATION

JOB NO. CCC001J

DRAWING NO.

CCC001J-DRG-LA-103

REVISION NO.

B



GENERAL NOTES:

1. REFER TO TREE PLANTING GUIDELINES ON SHEET CCC001D-DRG-LA-119

— RESERVE BOUNDARY

REVISIONS

REV	DATE	DESCRIPTION
A	01/03/2024	ISSUE FOR INFORMATION
B	5/03/2024	ISSUE FOR INFORMATION



Align

landscape architecture and urban design division
8/248 St Asaph St, Christchurch PO Box 1302, Christchurch 8140 T - 03 982 5040 W - www.align.net.nz

PROJECT

Scott Park
Checketts Avenue, Halswell, Christchurch
8025

DRAWING

SHADE STUDY - SUMMER SOLSTICE
- 8 AM

SCALE	1:750 @ A3
DATE	05/03/2024

DRAWN	MT
CHECKED	AB

STAGE	FOR INFORMATION
JOB NO.	CCC001J

DRAWING NO.
CCC001J-DRG-LA-104

REVISION NO. B



GENERAL NOTES:

1. REFER TO TREE PLANTING GUIDELINES ON SHEET CCC001D-DRG-LA-119

— RESERVE BOUNDARY

REVISIONS

REV	DATE	DESCRIPTION
A	01/03/2024	ISSUE FOR INFORMATION
B	5/03/2024	ISSUE FOR INFORMATION



Align

landscape architecture and urban design division
8/248 St Asaph St, Christchurch
PO Box 1302, Christchurch 8140

T - 03 982 5040
W - www.align.net.nz

PROJECT

Scott Park
Checketts Avenue, Halswell, Christchurch
8025

DRAWING

SHADE STUDY - SUMMER SOLSTICE
- 10 AM

SCALE 1:750 @ A3

DATE 05/03/2024

DRAWN MT

CHECKED AB

STAGE FOR INFORMATION

JOB NO. CCC001J

DRAWING NO.
CCC001J-DRG-LA-105

REVISION NO. B



GENERAL NOTES:

1. REFER TO TREE PLANTING GUIDELINES ON SHEET CCC001D-DRG-LA-119

— RESERVE BOUNDARY

REVISIONS

REV	DATE	DESCRIPTION
A	01/03/2024	ISSUE FOR INFORMATION
B	5/03/2024	ISSUE FOR INFORMATION



Align

landscape architecture and urban design division
8/248 St Asaph St, Christchurch PO Box 1302, Christchurch 8140 T - 03 982 5040 W - www.align.net.nz

PROJECT

Scott Park
Checketts Avenue, Halswell, Christchurch
8025

DRAWING

SHADE STUDY - SUMMER SOLSTICE
- 12 NOON

SCALE	1:750 @ A3
DATE	05/03/2024

DRAWN	MT
CHECKED	AB

STAGE	FOR INFORMATION
JOB NO.	CCC001J

DRAWING NO.
CCC001J-DRG-LA-106

REVISION NO. B

SUMMER SOLSTICE
DATE 22nd DECEMBER
2 PM



GENERAL NOTES:

1. REFER TO TREE PLANTING GUIDELINES ON SHEET CCC001D-DRG-LA-119
- — — RESERVE BOUNDARY

REVISIONS

REV	DATE	DESCRIPTION
A	01/03/2024	ISSUE FOR INFORMATION
B	5/03/2024	ISSUE FOR INFORMATION



Align

landscape architecture and urban design division
8/248 St Asaph St, Christchurch
PO Box 1302, Christchurch 8140

T - 03 982 5040
W - www.align.net.nz

PROJECT

Scott Park
Checketts Avenue, Halswell, Christchurch
8025

DRAWING

SHADE STUDY - SUMMER SOLSTICE
- 2 PM

SCALE	1:750 @ A3
DATE	05/03/2024

DRAWN	MT
CHECKED	AB

STAGE	FOR INFORMATION
JOB NO.	CCC001J

DRAWING NO.
CCC001J-DRG-LA-107

REVISION NO. B



GENERAL NOTES:

1. REFER TO TREE PLANTING GUIDELINES ON SHEET CCC001D-DRG-LA-119

— RESERVE BOUNDARY

REVISIONS

REV	DATE	DESCRIPTION
A	01/03/2024	ISSUE FOR INFORMATION
B	5/03/2024	ISSUE FOR INFORMATION



Align

landscape architecture and urban design division
8/248 St Asaph St, Christchurch
PO Box 1302, Christchurch 8140

T - 03 982 5040
W - www.align.net.nz

PROJECT

Scott Park
Checketts Avenue, Halswell, Christchurch
8025

DRAWING

SHADE STUDY - SUMMER SOLSTICE
- 4 PM

SCALE 1:750 @ A3

DATE 05/03/2024

DRAWN MT

CHECKED AB

STAGE FOR INFORMATION

JOB NO. CCC001J

DRAWING NO.
CCC001J-DRG-LA-108

REVISION NO. B



GENERAL NOTES:

1. REFER TO TREE PLANTING GUIDELINES ON SHEET CCC001D-DRG-LA-119

--- RESERVE BOUNDARY

REVISIONS

REV	DATE	DESCRIPTION
A	01/03/2024	ISSUE FOR INFORMATION
B	5/03/2024	ISSUE FOR INFORMATION



Align

landscape architecture and urban design division
8/248 St Asaph St, Christchurch PO Box 1302, Christchurch 8140 T - 03 982 5040 W - www.align.net.nz

PROJECT

Scott Park
Checketts Avenue, Halswell, Christchurch
8025

DRAWING

SHADE STUDY - SUMMER SOLSTICE
- 6 PM

SCALE	1:750 @ A3
DATE	05/03/2024

DRAWN	MT
CHECKED	AB

STAGE	FOR INFORMATION
JOB NO.	CCC001J

DRAWING NO.
CCC001J-DRG-LA-109

REVISION NO. B



GENERAL NOTES:

1. REFER TO TREE PLANTING GUIDELINES ON SHEET CCC001D-DRG-LA-119
- — — RESERVE BOUNDARY

REVISIONS

REV	DATE	DESCRIPTION
A	01/03/2024	ISSUE FOR INFORMATION
B	5/03/2024	ISSUE FOR INFORMATION



Align

landscape architecture and urban design division
8/248 St Asaph St, Christchurch
PO Box 1302, Christchurch 8140

T - 03 982 5040
W - www.align.net.nz

PROJECT

Scott Park
Checketts Avenue, Halswell, Christchurch
8025

DRAWING

SHADE STUDY - WINTER SOLSTICE
- 8 AM

SCALE	1:750 @ A3
DATE	05/03/2024

DRAWN	MT
CHECKED	AB

STAGE	FOR INFORMATION
JOB NO.	CCC001J

DRAWING NO.
CCC001J-DRG-LA-110

REVISION NO. B



GENERAL NOTES:

1. REFER TO TREE PLANTING GUIDELINES ON SHEET CCC001D-DRG-LA-119
- RESERVE BOUNDARY

REVISIONS

REV	DATE	DESCRIPTION
A	01/03/2024	ISSUE FOR INFORMATION
B	5/03/2024	ISSUE FOR INFORMATION



Align

landscape architecture and urban design division
8/248 St Asaph St, Christchurch
PO Box 1302, Christchurch 8140

T - 03 982 5040
W - www.align.net.nz

PROJECT

Scott Park
Checketts Avenue, Halswell, Christchurch
8025

DRAWING

SHADE STUDY - WINTER SOLSTICE
- 10 AM

SCALE 1:750 @ A3
DATE 05/03/2024

DRAWN MT
CHECKED AB

STAGE FOR INFORMATION
JOB NO. CCC001J

DRAWING NO.
CCC001J-DRG-LA-111

REVISION NO. B



GENERAL NOTES:

1. REFER TO TREE PLANTING GUIDELINES ON SHEET CCC001D-DRG-LA-119
- — — RESERVE BOUNDARY

REVISIONS

REV	DATE	DESCRIPTION
A	01/03/2024	ISSUE FOR INFORMATION
B	5/03/2024	ISSUE FOR INFORMATION



Align

landscape architecture and urban design division
8/248 St Asaph St, Christchurch
PO Box 1302, Christchurch 8140

T - 03 982 5040
W - www.align.net.nz

PROJECT

Scott Park
Checketts Avenue, Halswell, Christchurch
8025

DRAWING

SHADE STUDY - WINTER SOLSTICE
- 12 NOON

SCALE	1:750 @ A3
DATE	05/03/2024

DRAWN	MT
CHECKED	AB

STAGE	FOR INFORMATION
JOB NO.	CCC001J

DRAWING NO.
CCC001J-DRG-LA-112

REVISION NO. B



GENERAL NOTES:

1. REFER TO TREE PLANTING GUIDELINES ON SHEET CCC001D-DRG-LA-119
- RESERVE BOUNDARY

REVISIONS

REV	DATE	DESCRIPTION
A	01/03/2024	ISSUE FOR INFORMATION
B	5/03/2024	ISSUE FOR INFORMATION



Align

landscape architecture and urban design division
8/248 St Asaph St, Christchurch
PO Box 1302, Christchurch 8140

T - 03 982 5040
W - www.align.net.nz

PROJECT

Scott Park
Checketts Avenue, Halswell, Christchurch
8025

DRAWING

SHADE STUDY - WINTER SOLSTICE
- 2 PM

SCALE	1:750 @ A3
DATE	05/03/2024

DRAWN	MT
CHECKED	AB

STAGE	FOR INFORMATION
JOB NO.	CCC001J

DRAWING NO.
CCC001J-DRG-LA-113

REVISION NO. B



GENERAL NOTES:

1. REFER TO TREE PLANTING GUIDELINES ON SHEET CCC001D-DRG-LA-119
- RESERVE BOUNDARY

REVISIONS

REV	DATE	DESCRIPTION
A	01/03/2024	ISSUE FOR INFORMATION
B	5/03/2024	ISSUE FOR INFORMATION



Align

landscape architecture and urban design division
8/248 St Asaph St, Christchurch
PO Box 1302, Christchurch 8140

T - 03 982 5040
W - www.align.net.nz

PROJECT

Scott Park
Checketts Avenue, Halswell, Christchurch
8025

DRAWING

SHADE STUDY - WINTER SOLSTICE
- 4 PM

SCALE	1:750 @ A3
DATE	05/03/2024

DRAWN	MT
CHECKED	AB

STAGE	FOR INFORMATION
JOB NO.	CCC001J

DRAWING NO.
CCC001J-DRG-LA-114

REVISION NO. B



GENERAL NOTES:

1. REFER TO TREE PLANTING GUIDELINES ON SHEET CCC001D-DRG-LA-119
- — — — — RESERVE BOUNDARY

REVISIONS

REV	DATE	DESCRIPTION
A	01/03/2024	ISSUE FOR INFORMATION
B	5/03/2024	ISSUE FOR INFORMATION



Align

landscape architecture and urban design division
8/248 St Asaph St, Christchurch
PO Box 1302, Christchurch 8140

T - 03 982 5040
W - www.align.net.nz

PROJECT

Scott Park
Checketts Avenue, Halswell, Christchurch
8025

DRAWING

SHADE STUDY - WINTER SOLSTICE
- 6 PM

SCALE 1:750 @ A3
DATE 05/03/2024

DRAWN MT
CHECKED AB

STAGE FOR INFORMATION
JOB NO. CCC001J

DRAWING NO.
CCC001J-DRG-LA-115

REVISION NO. B

PLANTING SCHEDULE - SCOTT PARK

ID	Qty	Tree Category	Height
SM	42	Small Tree	5-10m Height
ME	14	Medium Tree	10-15m Height
LA	2	Large Tree	15-20m Height

SCOTT PARK SUMMARY

Park Canopy Cover Summary

Existing number of trees		27
Existing canopy cover	approx.	7%
Proposed number of new trees		58
Proposed net canopy cover(existing vegetation and proposed)	approx.	28%



GENERAL NOTES:

1. REFER TO TREE PLANTING GUIDELINES ON SHEET CCC001D-DRG-LA-119

 RESERVE BOUNDARY

KEY:

 EXISTING CANOPY COVERAGE
 EXISTING GARDEN BED
 FOOTPATH
 SPORTS COURTS / FIELDS
 PLAYGROUND
 LOT BOUNDARIES
 EXISTING BOLLARD FENCE
 PROPOSED TREES

POTENTIAL TREE PLANTING AREAS:

-  SMALL: 5 - 10M
TREE HEIGHT ZONE
-  MEDIUM: 10 - 15M
TREE HEIGHT ZONE
-  LARGE: 15 - 20M
TREE HEIGHT ZONE
-  VERY LARGE: 20M+
TREE HEIGHT ZONE
-  OFFSET FROM SERVICES
-  - - - OFFSET FROM FOOTPATH
-  - - - OFFSET FROM SPORTS COURTS / FIELD

REVISIONS

REV	DATE	DESCRIPTION
A	01/03/2024	ISSUE FOR INFORMATION
B	5/03/2024	ISSUE FOR INFORMATION



Align

landscape architecture and urban design division

8/248 St Asaph St, Christchurch	T	- 03 982 5040
PO Box 1302, Christchurch 8140	W	- www.align.net.nz

PROJECT

Scott Park
Checketts Avenue, Halswell, Christchurch
8025

DRAWING

INDICATIVE TREE PLANTING PLAN

SCALE	1:750 @ A3
DATE	05/03/2024

DRAWN JG

CHECKED AB

STAGE	FOR INFORMATION
JOB NO.	CCC001J

DRAWING NO.
CCC001J-DRG-LA-116

REVISION NO. B



GENERAL NOTES:

1. REFER TO TREE PLANTING GUIDELINES ON SHEET CCC001D-DRG-LA-119
- RESERVE BOUNDARY

REVISIONS

REV	DATE	DESCRIPTION
A	01/03/2024	ISSUE FOR INFORMATION
B	5/03/2024	ISSUE FOR INFORMATION



Align

landscape architecture and urban design division
8/248 St Asaph St, Christchurch
PO Box 1302, Christchurch 8140

T - 03 982 5040
W - www.align.net.nz

PROJECT

Scott Park
Checketts Avenue, Halswell, Christchurch
8025

DRAWING

EXISTING PLAN

SCALE	1:750 @ A3
DATE	05/03/2024

DRAWN	MT
CHECKED	AB

STAGE	FOR INFORMATION
JOB NO.	CCC001J

DRAWING NO.
CCC001J-DRG-LA-117

REVISION NO. B



GENERAL NOTES:

1. REFER TO TREE PLANTING GUIDELINES ON SHEET CCC001D-DRG-LA-119

— RESERVE BOUNDARY

REVISIONS

REV	DATE	DESCRIPTION
A	01/03/2024	ISSUE FOR INFORMATION
B	5/03/2024	ISSUE FOR INFORMATION



Align

landscape architecture and urban design division
8/248 St Asaph St, Christchurch
PO Box 1302, Christchurch 8140

T - 03 982 5040
W - www.align.net.nz

PROJECT

Scott Park
Checketts Avenue, Halswell, Christchurch
8025

DRAWING

PROPOSED TREE PLAN

SCALE	1:750 @ A3
DATE	05/03/2024

DRAWN	MT
CHECKED	AB

STAGE	FOR INFORMATION
JOB NO.	CCC001J

DRAWING NO.
CCC001J-DRG-LA-118

REVISION NO. B


GUIDELINE SUMMARY

- 1. TREE PLANTING TO SPECIAL CHARACTER PARKS WILL CONTINUE THE ESTABLISHED THEME.
- 2. TREES WILL BE POSITIONED APPROPRIATELY TO ALLOW FOR DEBRIS MANAGEMENT.
- 3. TREE SPECIES SHALL BE WELL SUITED TO THE LOCAL CONDITIONS.
- 4. PLANTING ALONG WATERWAYS WILL BE PREDOMINANTLY NATIVE SPECIES.
- 5. CCC WILL AIM FOR 40-60% OF NEW TREE PLANTINGS AS NATIVES.

TREE SETBACK & SPACING

- 1. NO TREE SHALL INTRUDE THROUGH THE RECESSON PLANE.
- 2. NO TREE SHALL BE PLANTED CLOSER THAN 3.0M FROM A PATHWAY.
- 3. NO TREE SHALL BE PLANTED CLOSER THAN 5.0M FROM A SPORTS FIELD AND NO TREE CANOPY DRIP LINE SHALL EXTEND ABOVE A SPORTS FIELD.
- 4. TREE SPACINGS SHALL BE A MINIMUM OF 5.0M APART TO ALLOW FOR EASY LAWN MOWING.
- 5. MIN. 2M OFFSET FOR LOW VOLTAGE POWER
- 6. MIN. 3M OFFSET FOR 11KV POWER
- 7. MIN. 5M OFFSET FOR 33-66KV
- 8. MIN. 1M OFFSET FOR ALL OTHER SERVICES AND HARD PAVING NOT MENTIONED ABOVE.

1 TREE PLANTING ZONES
Scale: 1:1000 @ A3

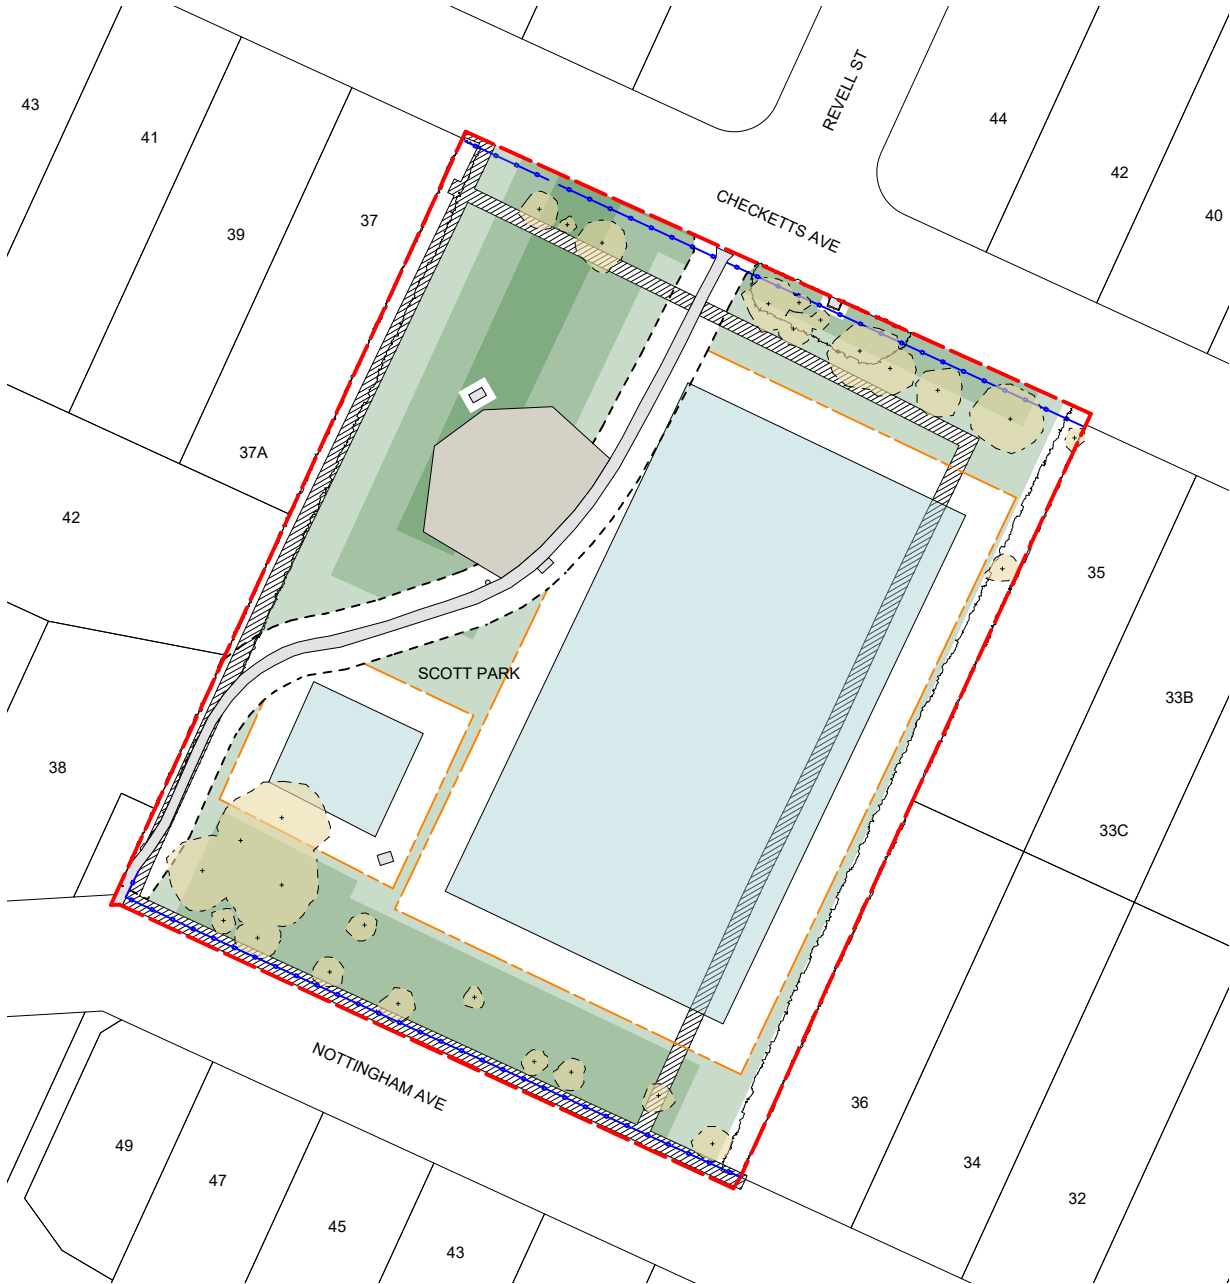

GENERAL NOTES:

- 1. REFER TO TREE PLANTING GUIDELINES ON SHEET CCC001D-DRG-LA-119

RESERVE BOUNDARY

KEY:

- EXISTING CANOPY COVERAGE
- EXISTING GARDEN BED
- FOOTPATH
- SPORTS COURTS / FIELDS
- PLAYGROUND
- LOT BOUNDARIES
- EXISTING BOLLARD FENCE

POTENTIAL TREE PLANTING AREAS:

- SMALL: 5 - 10M TREE HEIGHT ZONE
- MEDIUM: 10 - 15M TREE HEIGHT ZONE
- LARGE: 15 - 20M TREE HEIGHT ZONE
- VERY LARGE: 20M+ TREE HEIGHT ZONE
- OFFSET FROM SERVICES
- OFFSET FROM FOOTPATH
- OFFSET FROM SPORTS COURTS / FIELD

REVISIONS

REV	DATE	DESCRIPTION
A	01/03/2024	ISSUE FOR INFORMATION
B	05/03/2024	ISSUE FOR INFORMATION



Align

landscape architecture and urban design division
8/248 St Asaph St, Christchurch
PO Box 1302, Christchurch 8140
T - 03 982 5040
W - www.align.net.nz

PROJECT

Scott Park
Checketts Avenue, Halswell, Christchurch
8025

DRAWING

TREE PLANTING GUIDELINES

SCALE	AS SHOWN
DATE	05/03/2024

DRAWN	JG
CHECKED	AB

STAGE	FOR INFORMATION
JOB NO.	CCC001J

DRAWING NO.
CCC001J-DRG-LA-119

REVISION NO. B

2 TYPICAL TREE PLANTING PATTERN
Scale: 1:300 @ A3

