


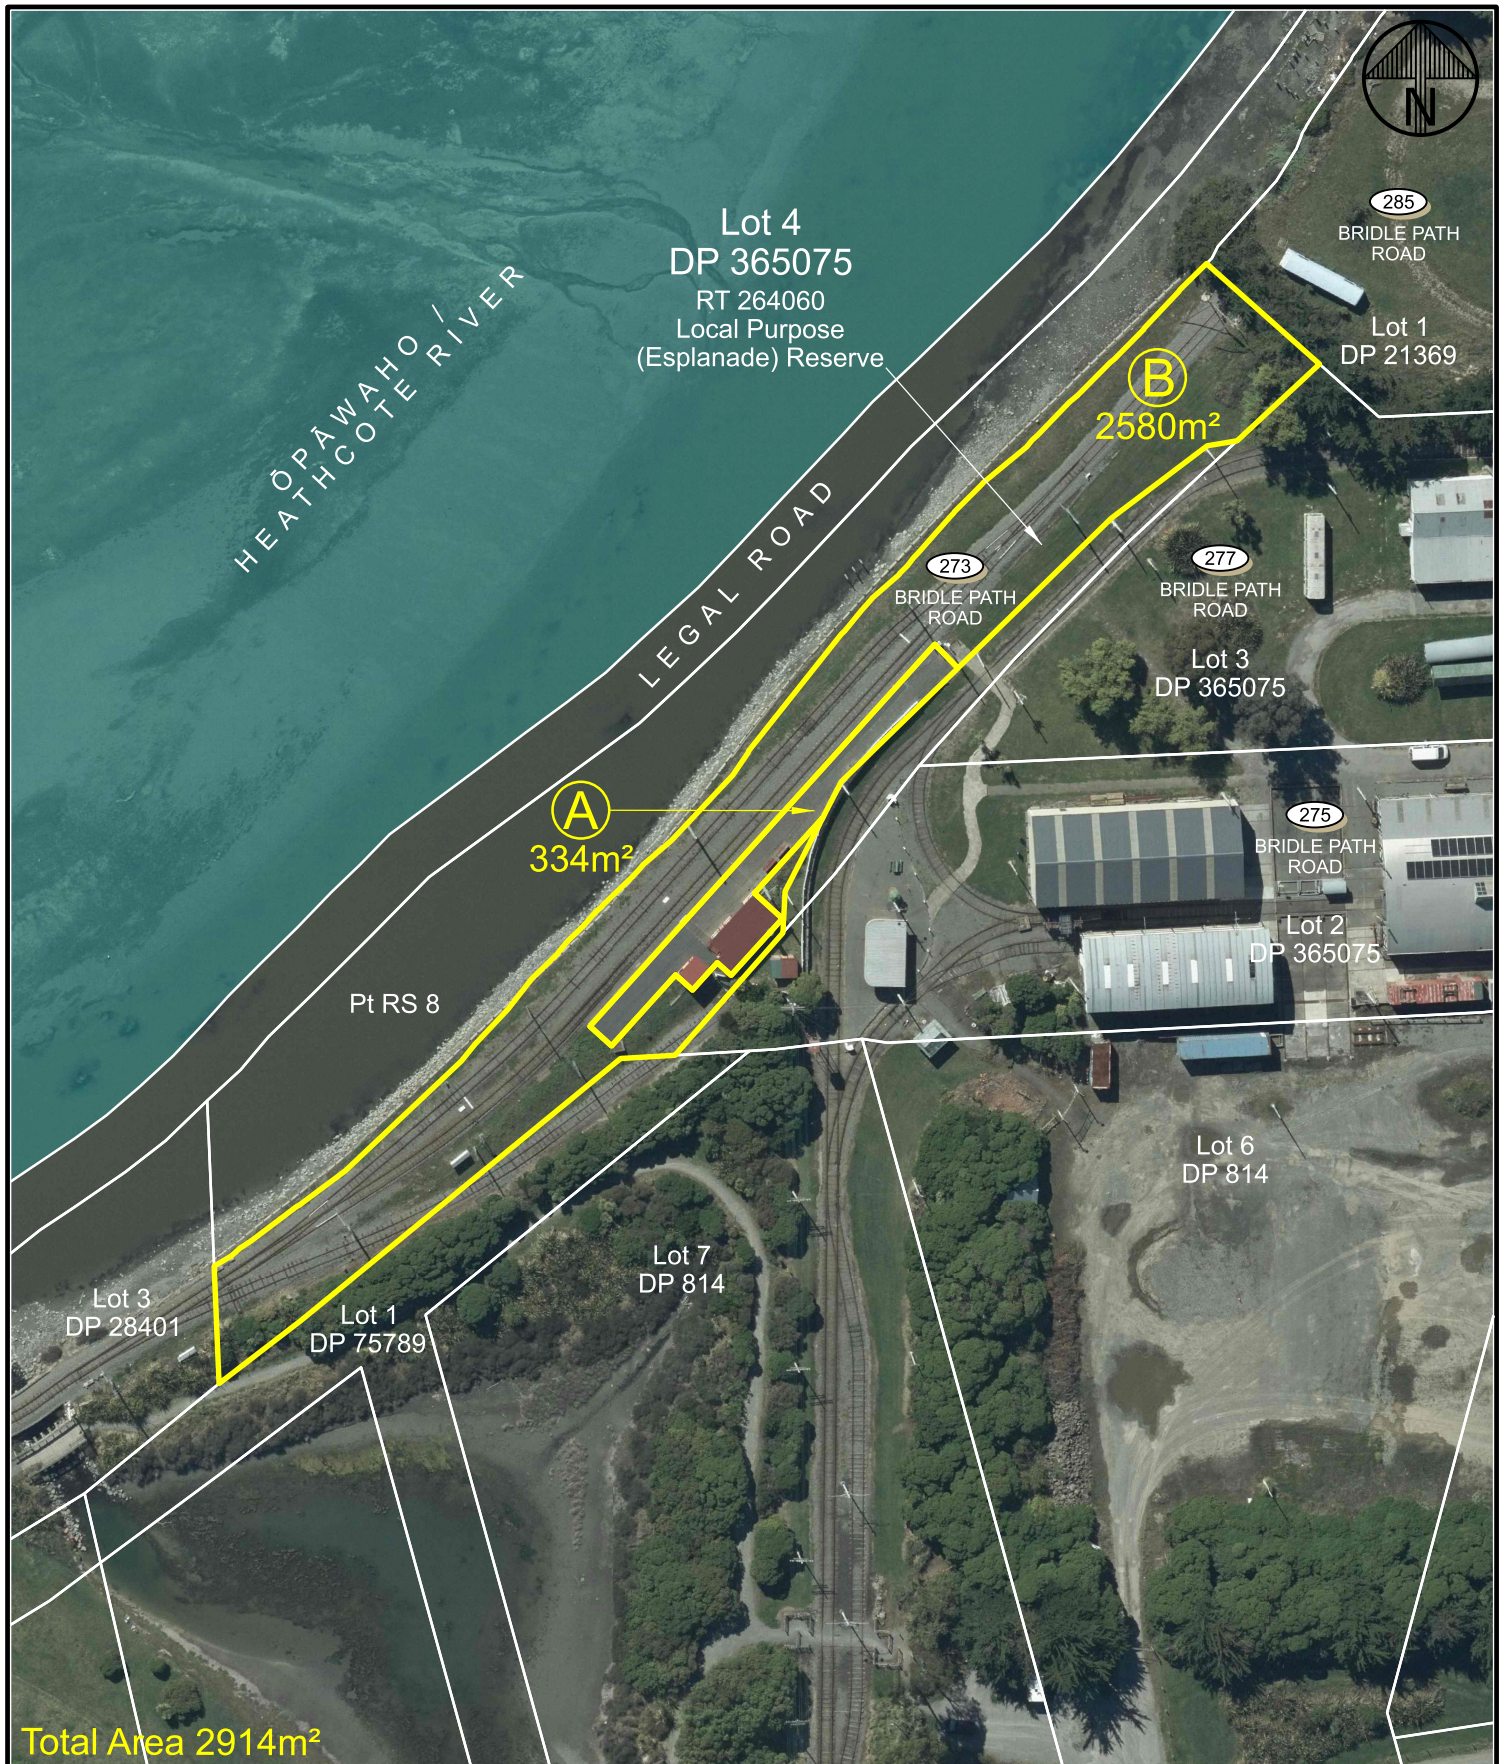

Total Area 2914m²

Areas and Dimensions Subject to Survey
Boundary Locations Subject to Cadastral Survey

A			
ISSUE	AMENDMENT	SIGNED	DATE

LEASE AREA

**Christchurch
City Council**



SURVEYED
DRAWN JA
DATE 03/2026
© COPYRIGHT
CHRISTCHURCH CITY COUNCIL
AERIAL PHOTOGRAPHY CREATIVE COMMONS
ATTRIBUTION 3.0 NEW ZEALAND LICENSE

DRAWING NUMBER
SM228201
WBS
304/7112
PROJECT NUMBER
RPS7090

ORIGINAL
SHEET
SIZE
A4

SCALES
1:1000
SHEET
1 OF 1

TECHNICAL SERVICES & DESIGN