

HIGHCREST RESERVE

Urban Forest Planting Study

4 Highcrest Heights, Westmorland, Christchurch 8025

DATE 6/10/2025
REF NO. 5586
REVISION A

ISSUE
PRELIMINARY





LANDSCAPE ARCHITECTS

Te Uruti Building, 48 Hereford St, Chch, 8140
Level 3, 36 Grant Rd, Qtn, 9300
T. +64 3 366 8181
E. admin@kamomارش.co.nz
W. kamomارش.co.nz

FOR
Christchurch City Council

SHEET NO.	SHEET TITLE
0000	Community Park Tree Planting Study
0001	Existing Planting
0002	Tree Planting Zones
0003	Tree Planting Zones - Lot Boundary Cross Sections
0004	Tree Planting Plan
0005	Tree Planting Plan - Design Intent
0006	Tree Planting Guidelines

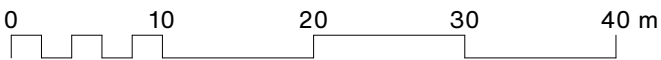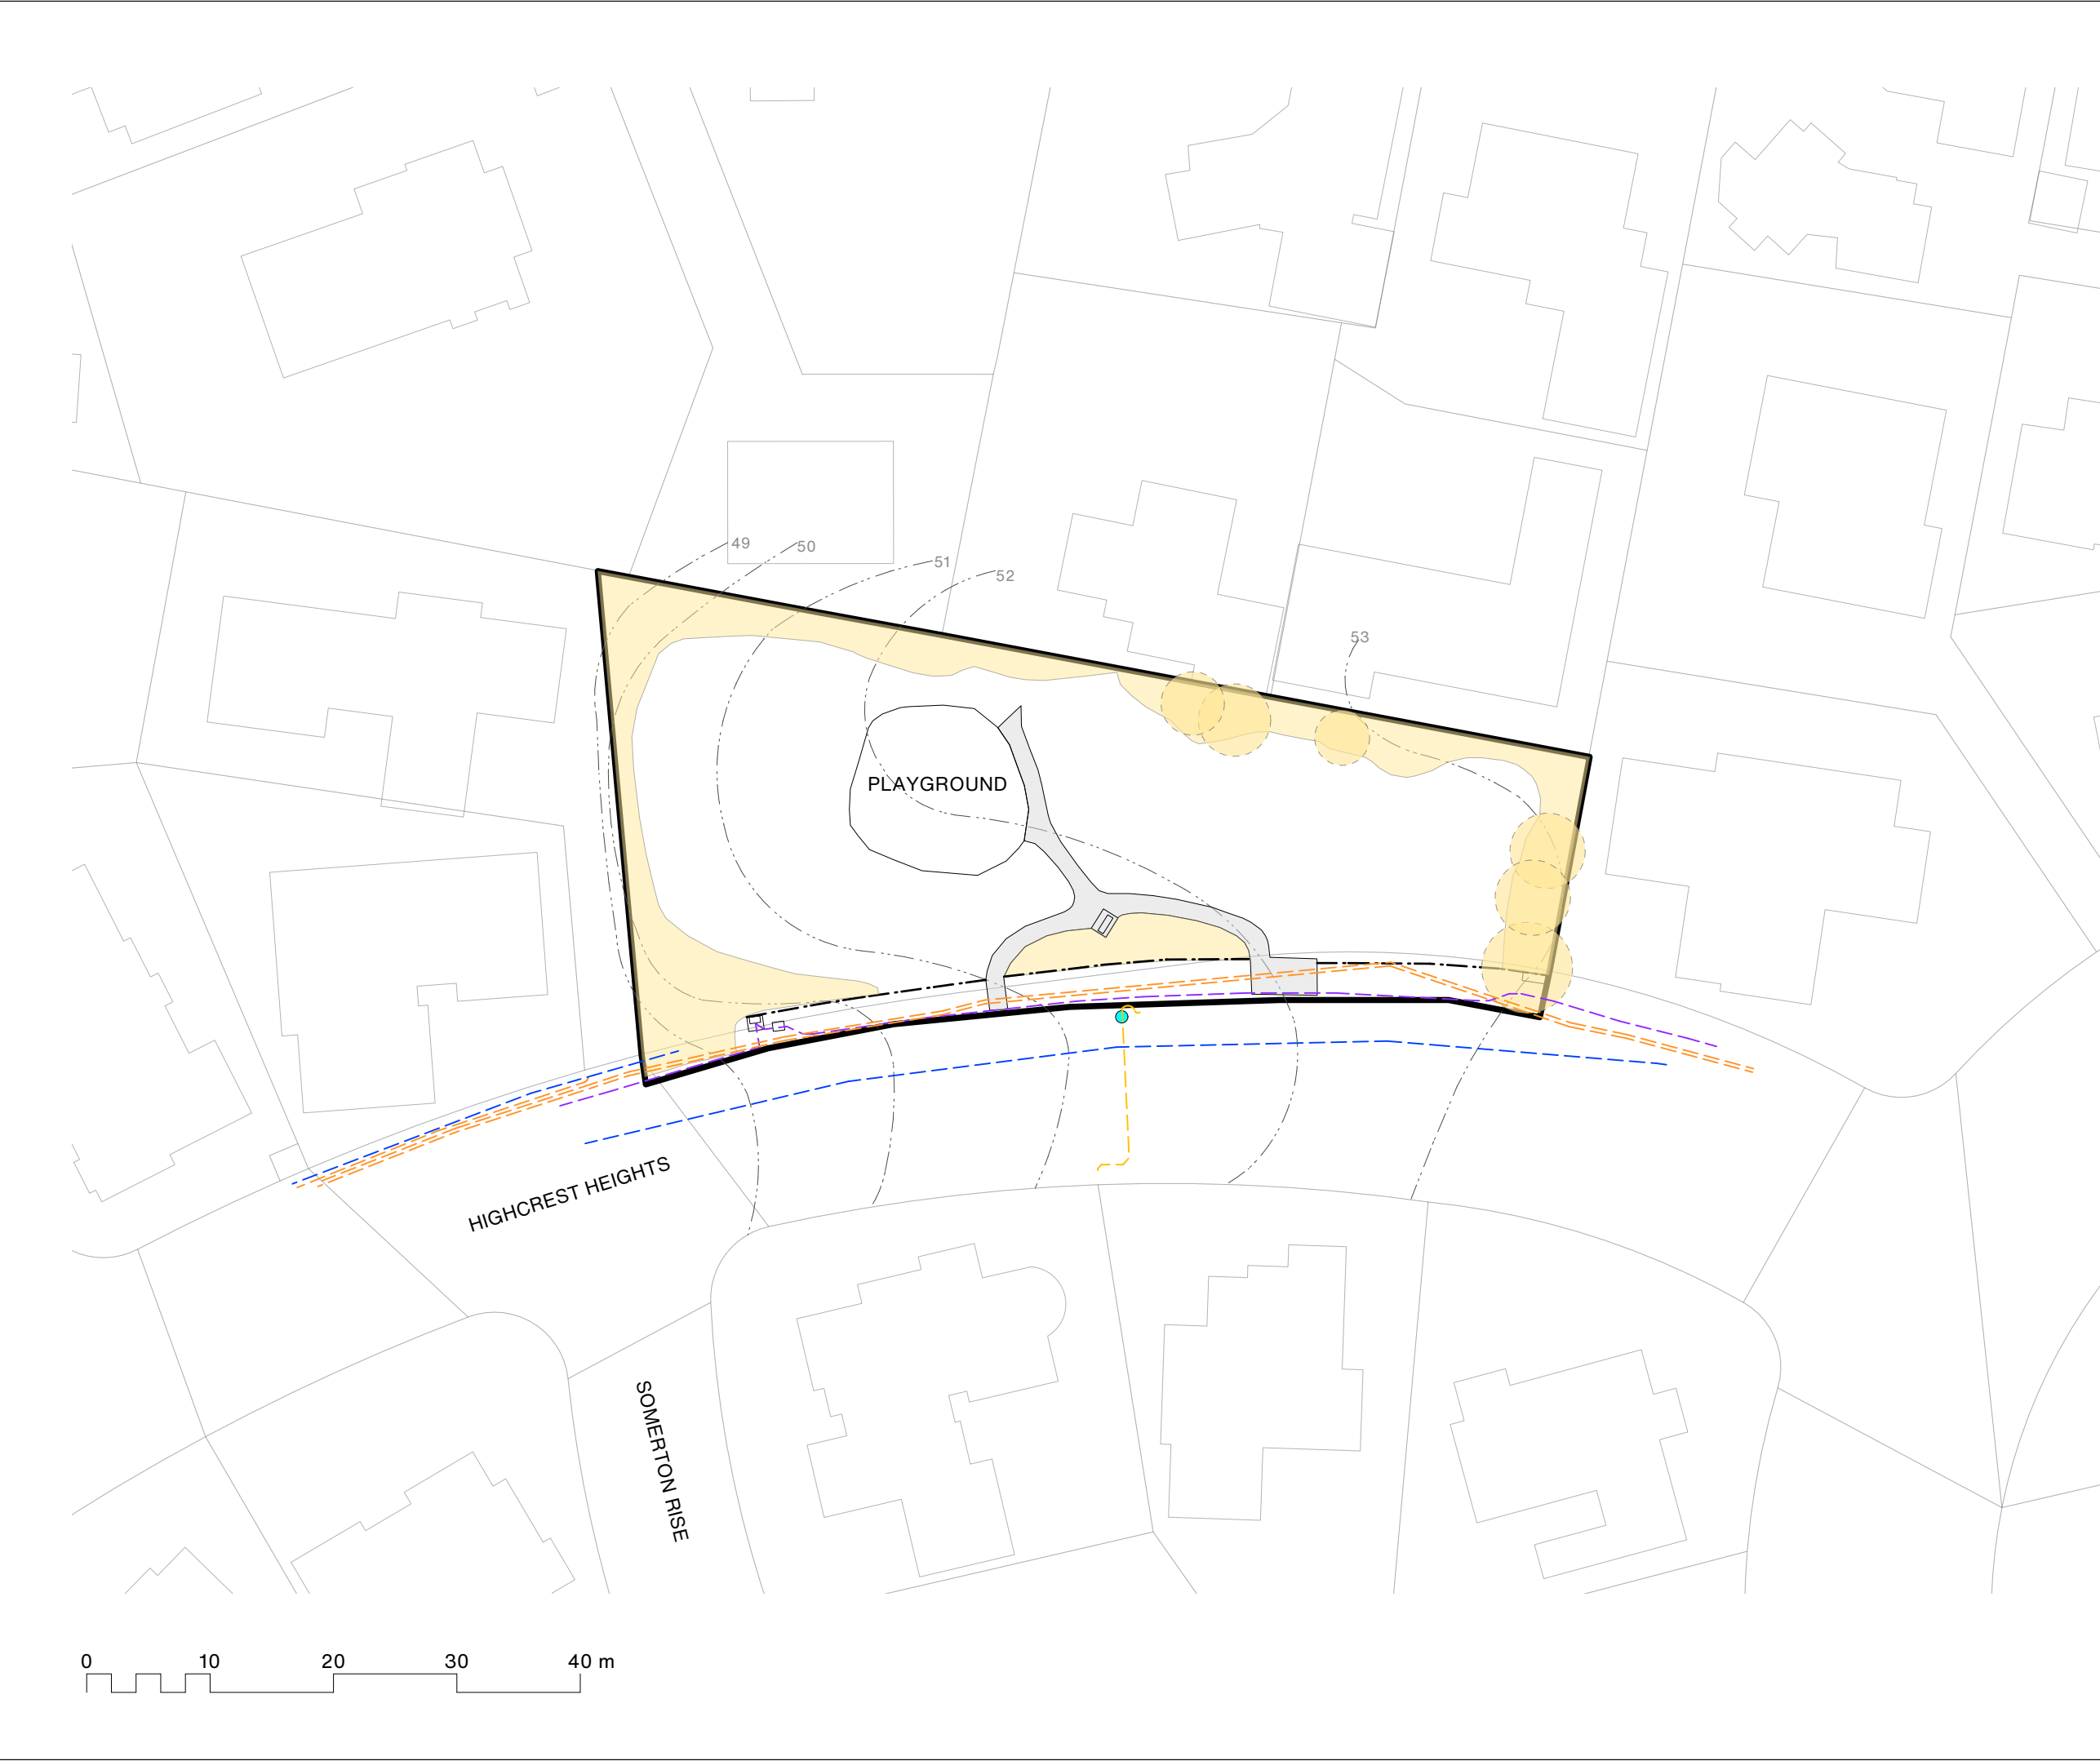

PROJECT NAME
HIGHCREST RESERVE

Urban Forest Planting Study


ADDRESS
4 Highcrest Heights, Westmorland, Christchurch
8025

CLIENT
Christchurch City Council

- LEGEND
- Site Boundary
 - Existing Tree/ Vegetation
 - Existing post and cable fence
 - Existing Contour (approx.)
- Existing Services
- Water supply
 - Power (LV)
 - Power (11KV)
 - Enable Fibre
 - Light

A	06.10.25	PRELIMINARY
REV	DATE	DESCRIPTION
Kamo Marsh Te Uruti Building, 48 Hereford St, Chch, 8140 Level 3, 36 Grant Rd, Qtn, 9300 T. +64 3 366 8181 E. admin@kamomارش.co.nz W. kamomارش.co.nz		
SHEET TITLE		
Existing Planting		
ISSUE		
PRELIMINARY		
DESIGN	DRAWN	REVIEW
JG	JG	TS
DATE	6/10/2025	
SCALE	1:500	A3
REF NO.	5586	
SHEET NO.		REVISION

0001 A

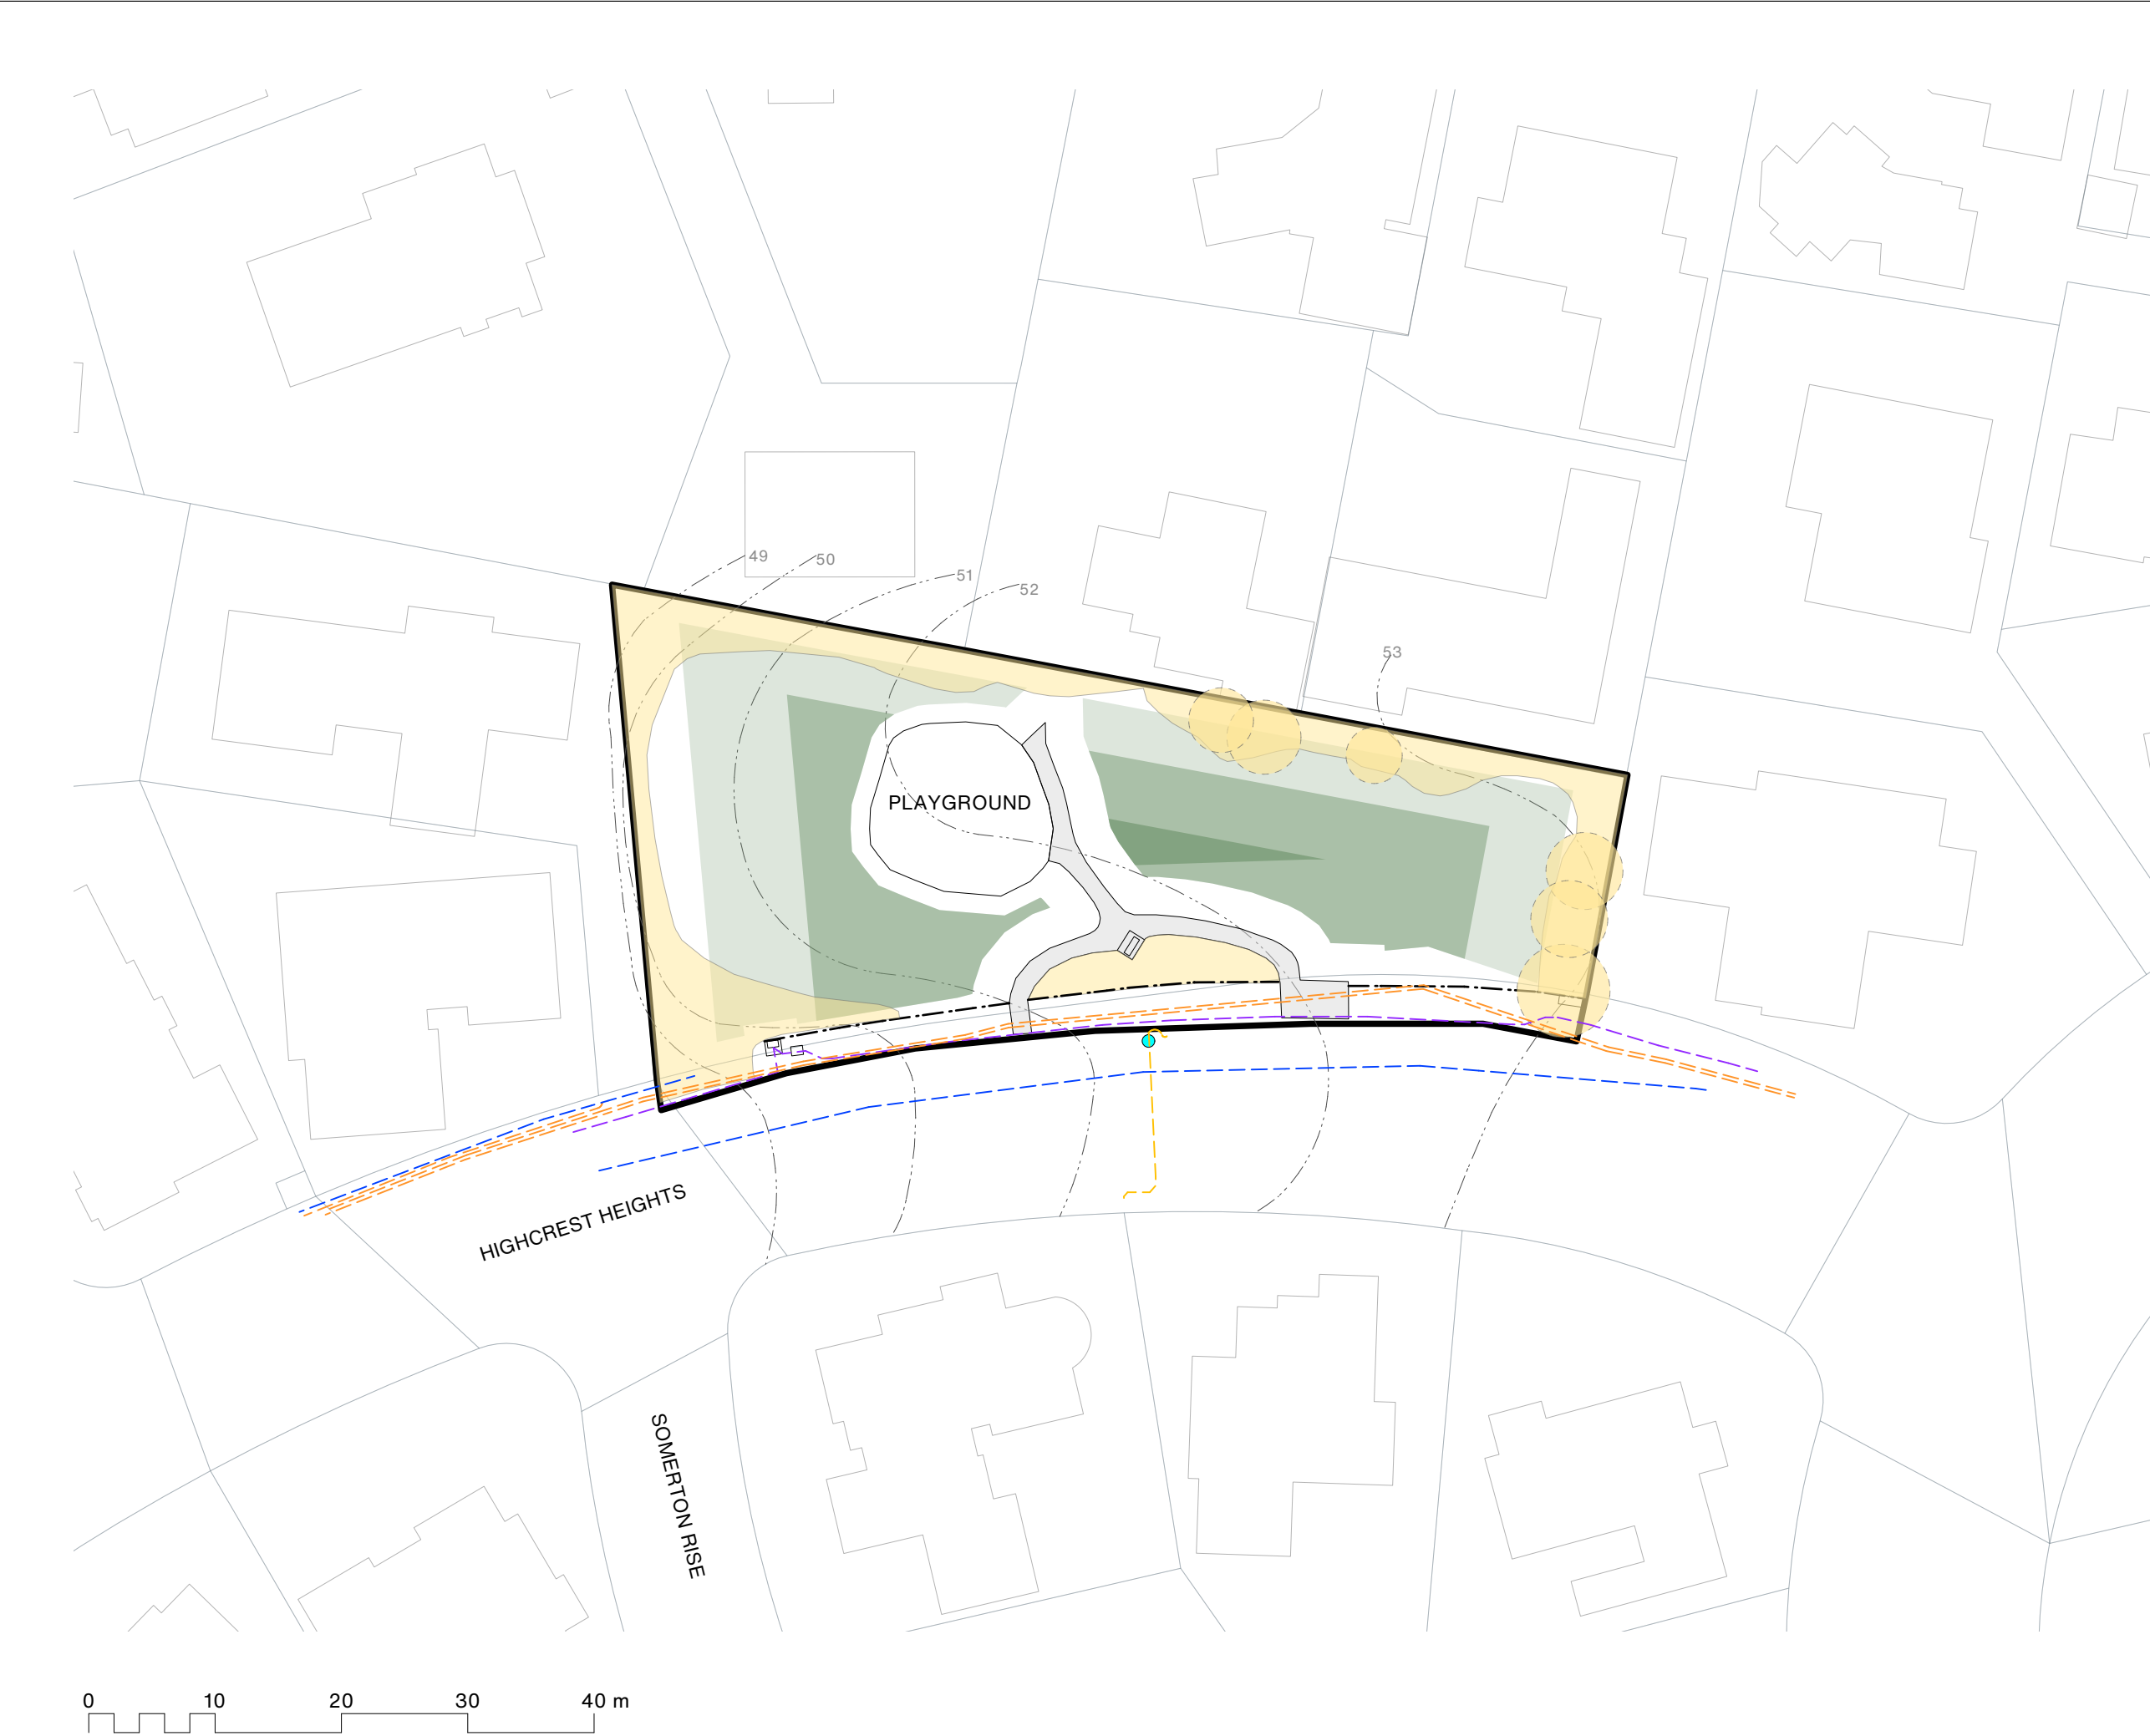

PROJECT NAME
HIGHCREST RESERVE

Urban Forest Planting Study

ADDRESS
4 Highcrest Heights, Westmorland, Christchurch
8025

CLIENT
Christchurch City Council

- LEGEND**
- Site Boundary
 - Existing Tree/ Vegetation
 - Existing post and cable fence
 - Existing Contour (approx.)
- Existing Services**
- Water supply
 - Power (LV)
 - Power (11KV)
 - Enable Fibre
 - Light


- Potential Tree Planting Areas**
- 5m - 10m
Trees Height Zone
 - 10m - 15m
Trees Height Zone
 - 15m - 20m
Trees Height Zone

A	06.10.25	PRELIMINARY
REV	DATE	DESCRIPTION
 Kamo Marsh Te Uruti Building, 48 Hereford St, Chch, 8140 Level 3, 36 Grant Rd, Qtn, 9300 T. +64 3 366 8181 E. admin@kamomارش.co.nz W. kamomارش.co.nz		

SHEET TITLE
Tree Planting Zones


ISSUE PRELIMINARY		
DESIGN	DRAWN	REVIEW
JG	JG	TS
DATE	6/10/2025	
SCALE	1:500	A3
REF NO.	5586	
SHEET NO.	REVISION	

0002 A

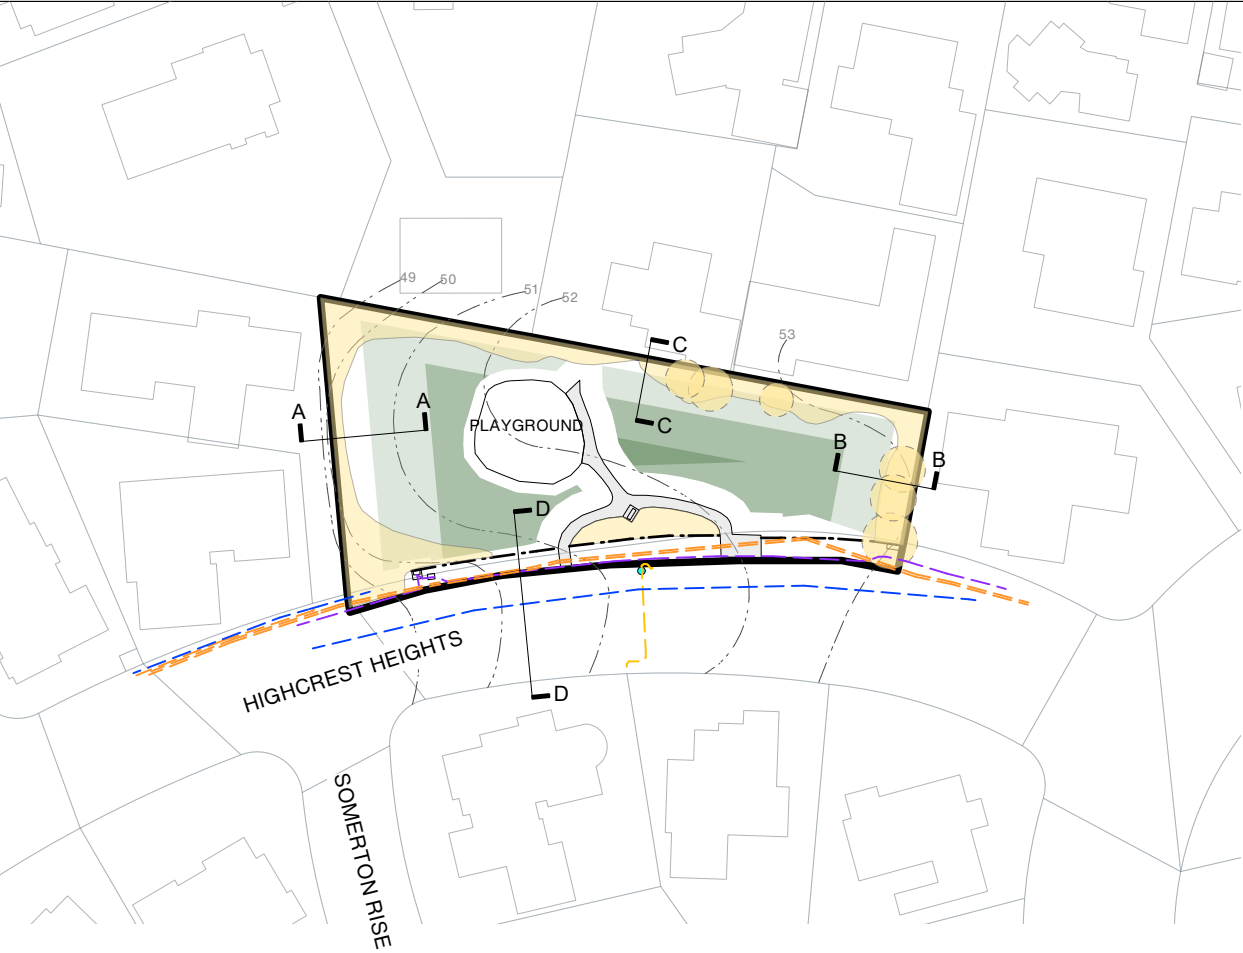


Location Plan @ 1:1000


INDICATIVE CROSS SECTION THROUGH THE BOUNDARIES

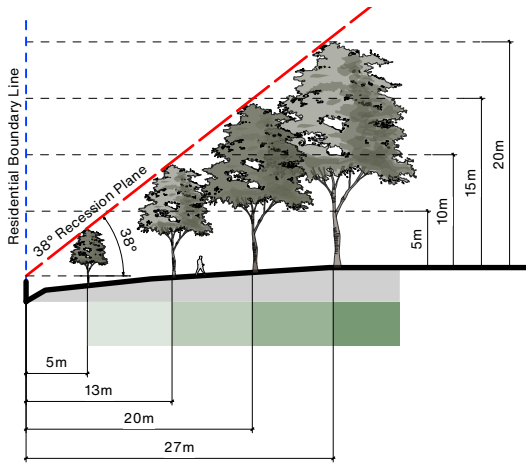


Cross Section A-A

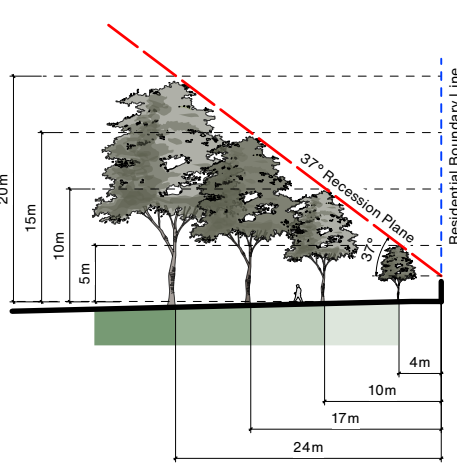

Cross Section B-B

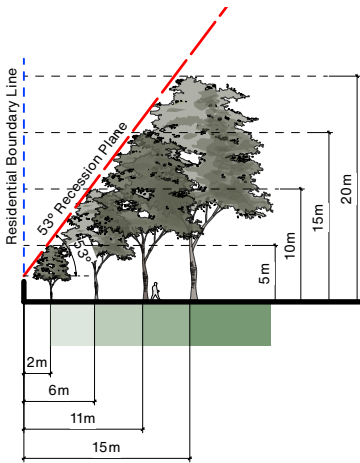

Cross Section C-C

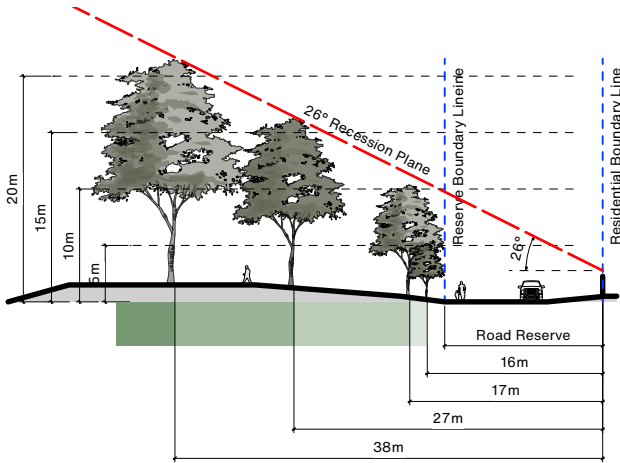

Cross Section D-D


PROJECT NAME		
HIGHCREST RESERVE		
Urban Forest Planting Study		
ADDRESS		
4 Highcrest Heights, Westmorland, Christchurch 8025		
CLIENT		
Christchurch City Council		

LEGEND	
	Site Boundary
	Existing Tree/ Vegetation
	Existing post and cable fence
	Existing Contour (approx.)
Existing Services	
	Water supply
	Power (LV)
	Power (11KV)
	Enable Fibre
	Light

Potential Tree Planting Areas	
	5m - 10m Trees Height Zone
	10m - 15m Trees Height Zone
	15m - 20m Trees Height Zone

A	06.10.25	PRELIMINARY
REV	DATE	DESCRIPTION
Te Uruti Building, 48 Hereford St, Chch, 8140		
Level 3, 36 Grant Rd, Qtn, 9300		
T. +64 3 366 8181		
E. admin@kamomارش.co.nz		
W. kamomارش.co.nz		

SHEET TITLE		
Tree Planting Zones - Lot Boundary Cross Sections		
ISSUE		
PRELIMINARY		
DESIGN	DRAWN	REVIEW
JG	JG	TS
DATE	6/10/2025	
SCALE	Not to Scale	A3
REF NO.	5586	
SHEET NO.		REVISION

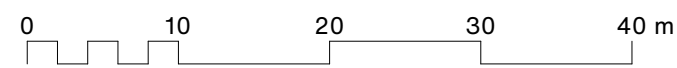

Note:
Contractor to confirm service and irrigation locations using on site service locators prior to commencing work.

PLANT SCHEDULE - HIGHCREST RESERVE			
ID	Qty	Tree Category	Tree Height
TREE HEIGHT 5-10M			
Small	4	Small Tree	5-10m Height
TREE HEIGHT 11-15M			
Medium	6	Medium Tree	11-15m Height

PROJECT NAME

HIGHCREST RESERVE

Urban Forest Planting Study

ADDRESS

4 Highcrest Heights, Westmorland, Christchurch 8025

CLIENT

Christchurch City Council

LEGEND

Site Boundary

Existing Tree/ Vegetation

Existing post and cable fence

Existing Contour (approx.)

Existing Services

Water supply

Power (LV)

Power (11KV)

Enable Fibre

Light

Potential Tree Planting Areas

5m - 10m Trees Height Zone

10m - 15m Trees Height Zone

15m - 20m Trees Height Zone

A	06.10.25	PRELIMINARY
REV	DATE	DESCRIPTION



Kamo Marsh
Te Uruti Building, 48 Hereford St, Chch, 8140
Level 3, 36 Grant Rd, Qtn, 9300
T. +64 3 366 8181
E. admin@kamomارش.co.nz
W. kamomارش.co.nz

SHEET TITLE

Tree Planting Plan

ISSUE

PRELIMINARY

DESIGN	DRAWN	REVIEW
JG	JG	TS

DATE

6/10/2025

SCALE

1:500

A3

REF NO.

5586

SHEET NO.

0004

REVISION

A

HIGHCREST RESERVE		
Park Canopy Cover Summary		
Existing number of trees		6
Existing canopy cover	approx.	6%
Proposed number of new trees		10
Proposed net canopy cover(existing vegetation and proposed)	approx.	50%



PROJECT NAME
HIGHCREST RESERVE

Urban Forest Planting Study

ADDRESS
4 Highcrest Heights, Westmorland, Christchurch
8025

CLIENT
Christchurch City Council

- LEGEND
- Site Boundary
 - Existing Tree/ Vegetation
 - Existing post and cable fence
 - Existing Contour (approx.)
- Existing Services
- Water supply
 - Power (LV)
 - Power (11KV)
 - Enable Fibre
 - Light

- Potential Tree Planting Areas
- 5m - 10m Trees Height Zone
 - 10m - 15m Trees Height Zone
 - 15m - 20m Trees Height Zone

A	06.10.25	PRELIMINARY
REV	DATE	DESCRIPTION
 Kamo Marsh Te Uruti Building, 48 Hereford St, Chch, 8140 Level 3, 36 Grant Rd, Qtn, 9300 T. +64 3 366 8181 E. admin@kamomارش.co.nz W. kamomارش.co.nz		

SHEET TITLE
Tree Planting Plan - Design Intent

ISSUE
PRELIMINARY

DESIGN	DRAWN	REVIEW
JG	JG	TS
DATE	6/10/2025	
SCALE	1:500	A3
REF NO.	5586	
SHEET NO.		REVISION


Guideline Summary

- Tree planting to Special Character Parks will continue the established theme.
- Trees will be positioned appropriately to allow for debris management.
- Tree species shall be well suited to the local conditions.
- Planting along waterways will be predominantly native species.
- CCC will aim for 40-60% of new tree plantings as natives.

Tree Setbacks & Spacings

- No tree shall intrude through the recession plane.
- No tree shall be planted closer than 3.0m from a pathway.
- No tree shall be planted closer than 5.0m from a sports field and no tree canopy drip line shall extend above a sports field.
- Tree spacings shall be a minimum of 5.0m apart to allow for easy lawn mowing.
- Min. 2.0m offset for low voltage power
- Min. 3.0m offset for 11kv power
- Min. 5.0m offset for 33-66kv
- Min. 2.0m offset for all other services not mentioned above.
- Min. 1.5m offset for all hard paving not mentioned above.

Typical tree planting pattern

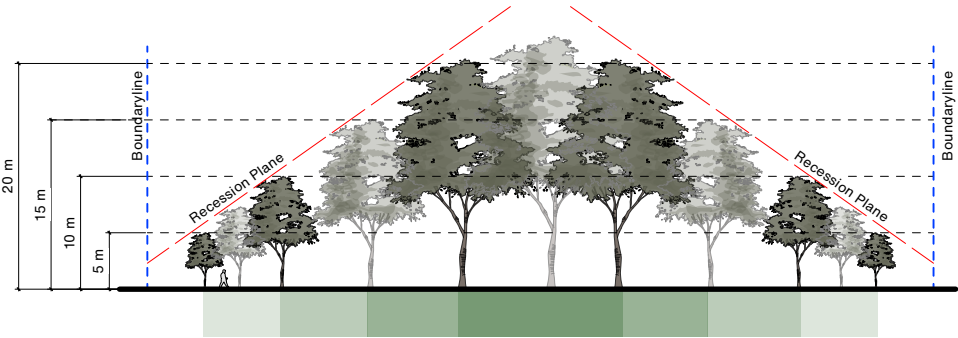

PROJECT NAME
HIGHCREST RESERVE

Urban Forest Planting Study
ADDRESS
4 Highcrest Heights, Westmorland, Christchurch
8025
CLIENT
Christchurch City Council

- LEGEND
- Site Boundary
 - Existing Tree/ Vegetation
 - Existing post and cable fence
 - Existing Contour (approx.)

- Existing Services
- Water supply
 - Power (LV)
 - Power (11KV)
 - Enable Fibre
 - Light

- Potential Tree Planting Areas
- 5m - 10m Trees Height Zone
 - 10m - 15m Trees Height Zone
 - 15m - 20m Trees Height Zone

A	06.10.25	PRELIMINARY
REV	DATE	DESCRIPTION
Kamo Marsh Te Uruti Building, 48 Hereford St, Chch, 8140 Level 3, 36 Grant Rd, Qtn, 9300 T. +64 3 366 8181 E. admin@kamomارش.co.nz W. kamomارش.co.nz		

SHEET TITLE
Tree Planting Guidelines

ISSUE PRELIMINARY		
DESIGN JG	DRAWN JG	REVIEW TS
DATE	6/10/2025	
SCALE	Not to Scale	A3
REF NO.	5586	
SHEET NO.		REVISION