

© Copyright Christchurch City Council / Aerial Photography Creative Commons Attribution 3.0 New Zealand License


100 Original size mm

50

30


10

0

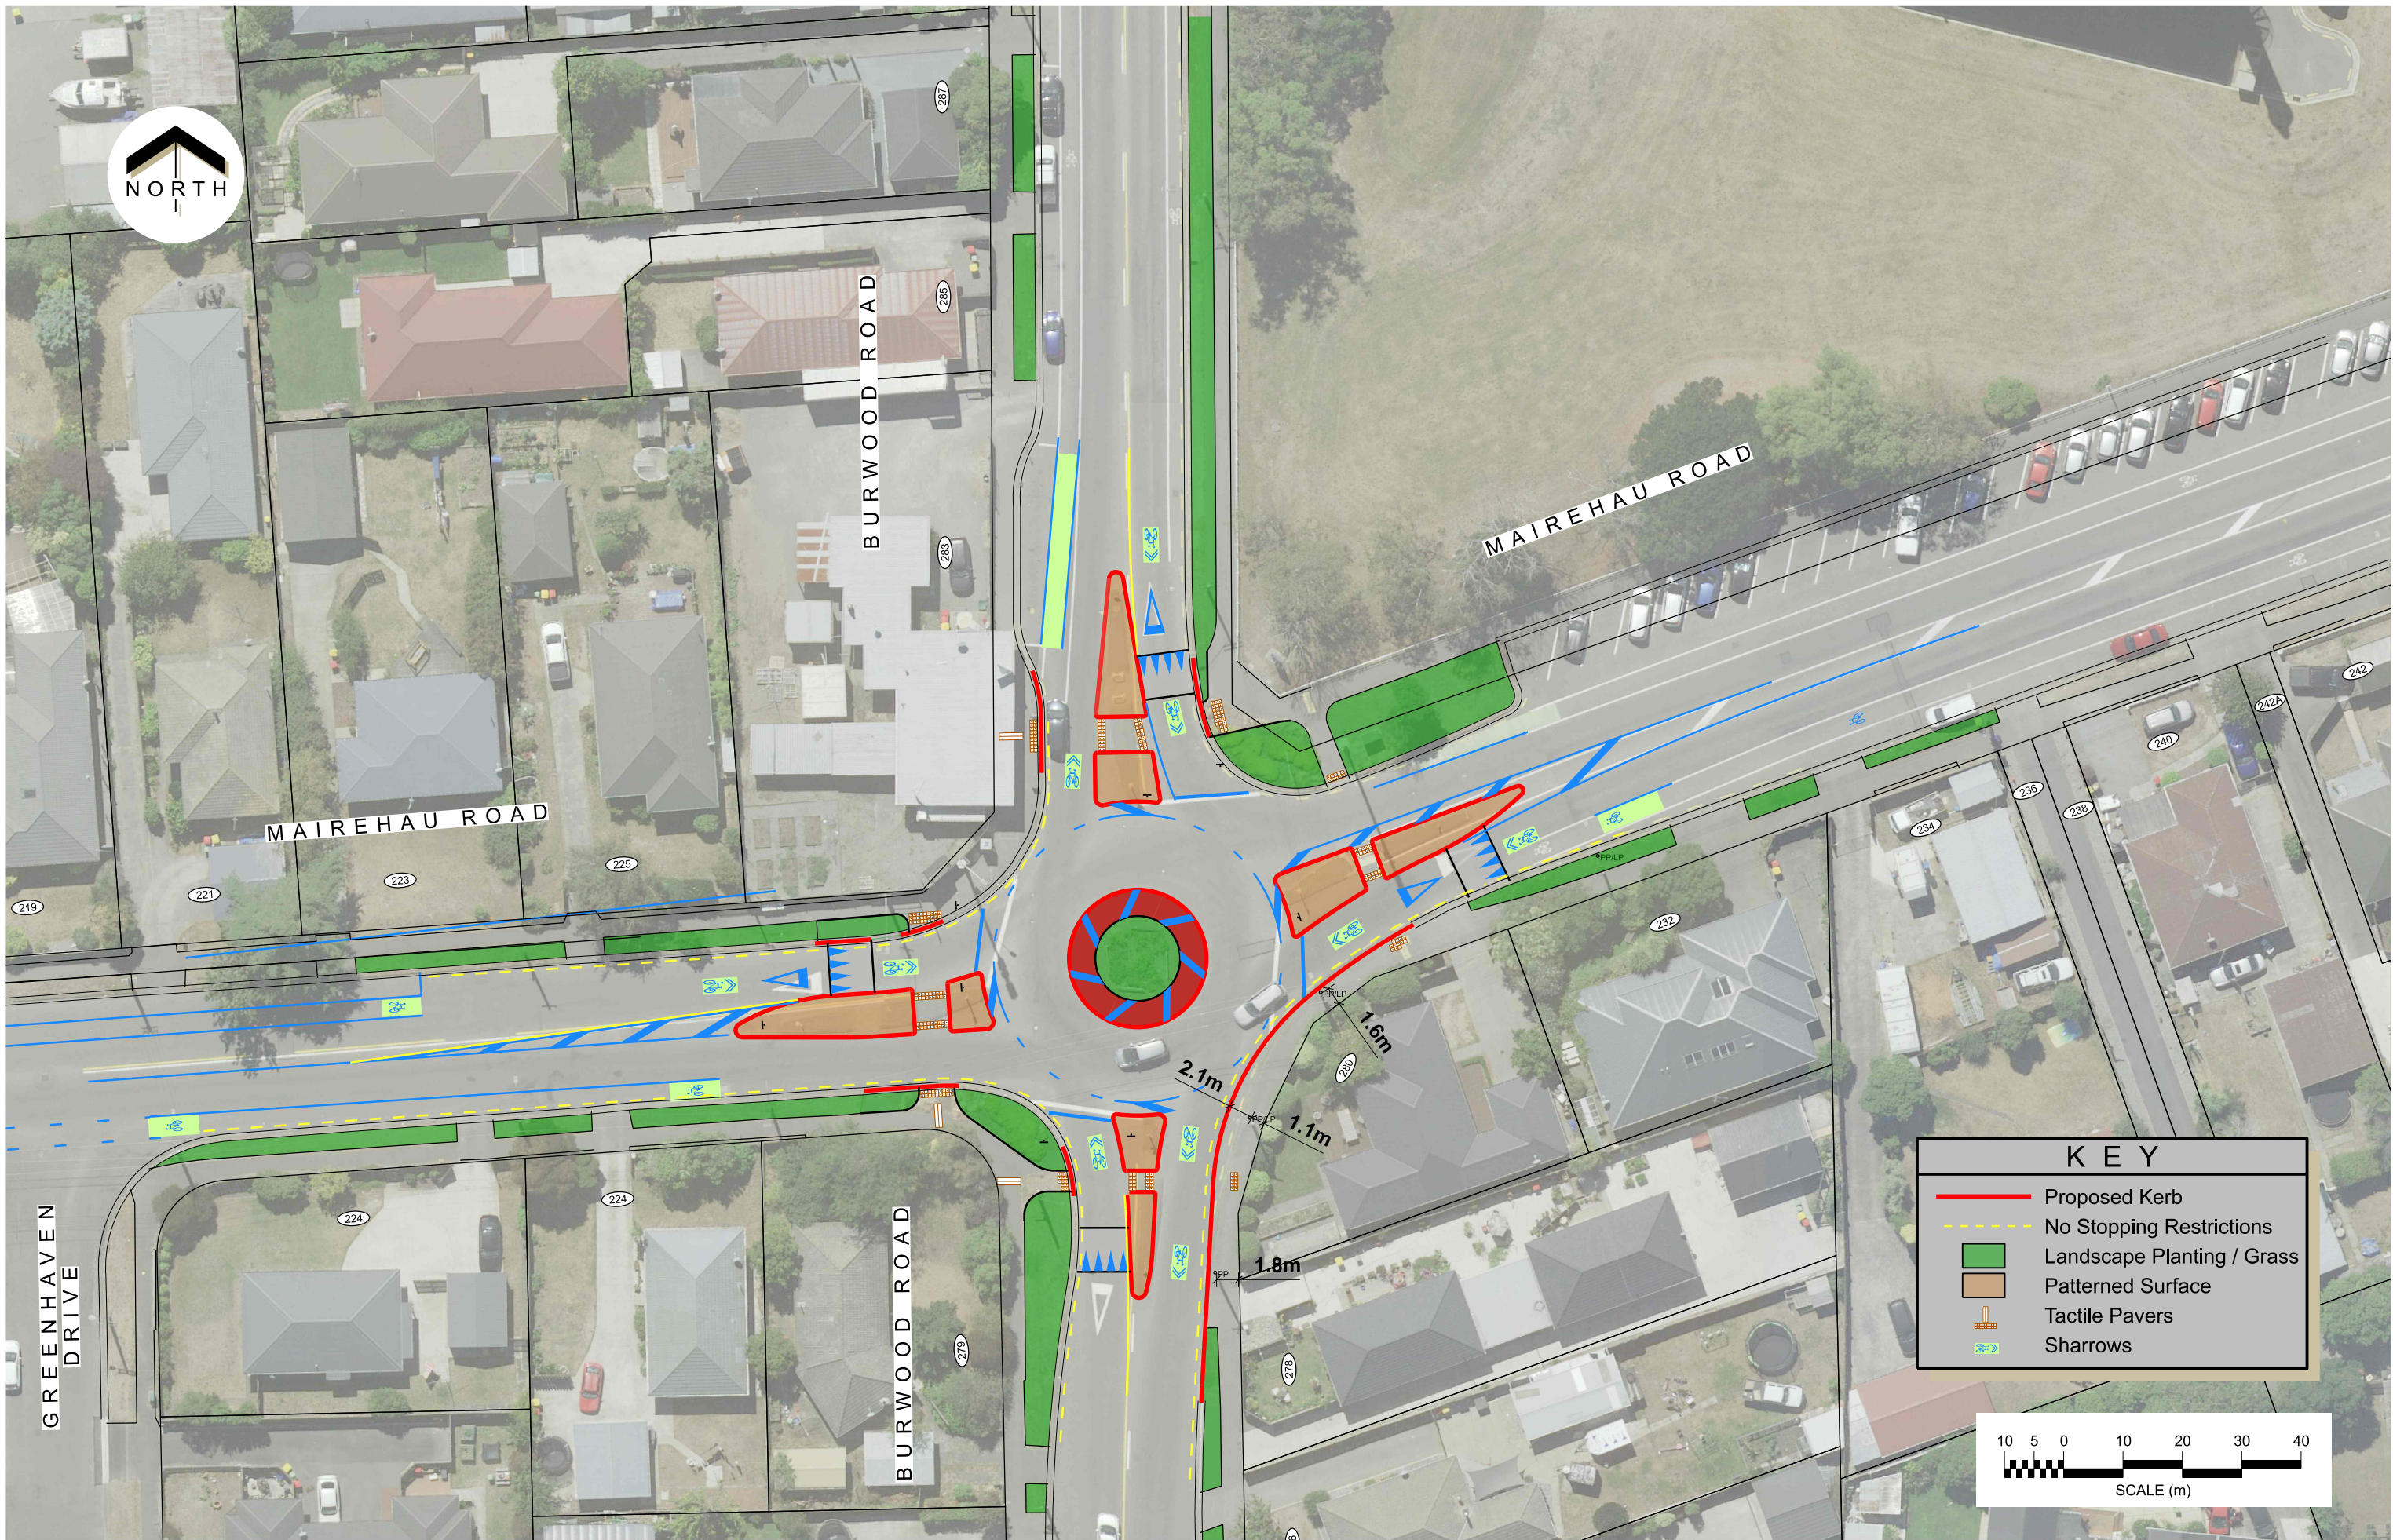

KEY

- Proposed Kerb
- No Stopping Restrictions
- Landscape Planting / Grass
- Patterned Surface
- Tactile Pavers
- Sharrows

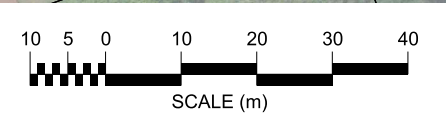

Mairehau Road / Burwood Road
Safety Improvements
Consultation Plan

Option 2

Original Plan Size: A3
Drawn: MJR Issue 1 25/05/2025
Drawing: TP364801
Project: CP502021