


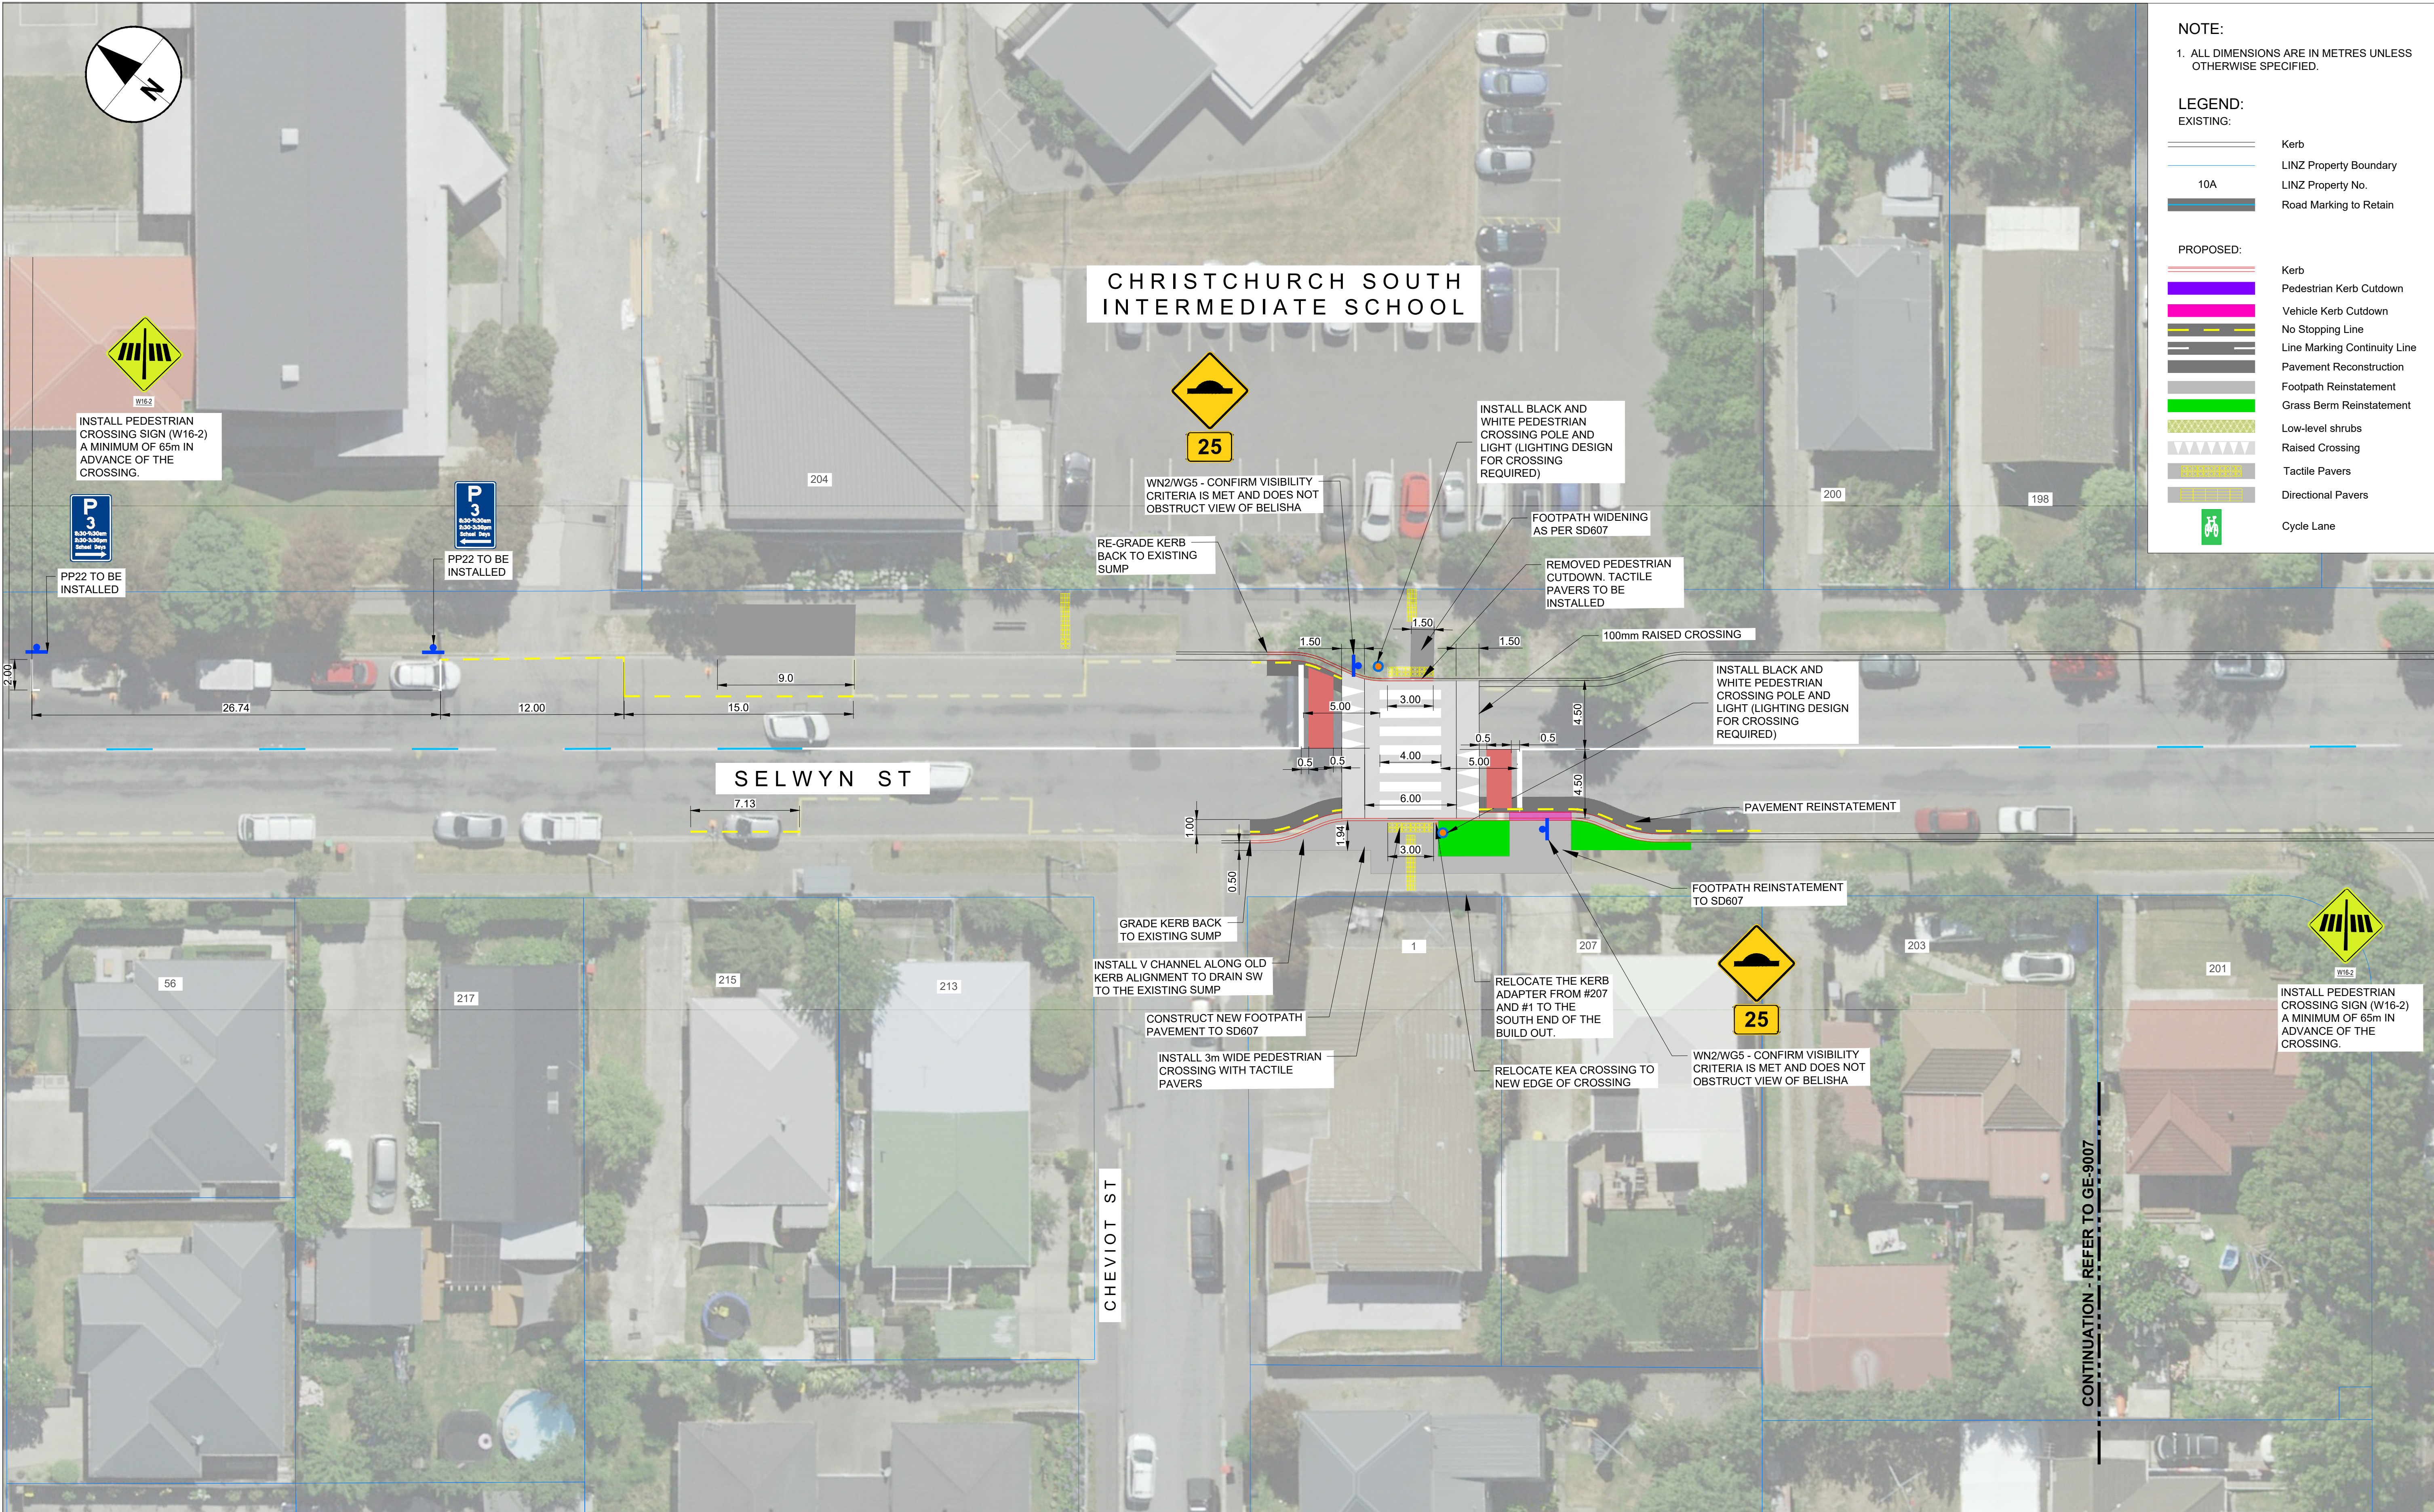



This drawing is confidential and shall only be used for the purpose of this project. The signing of this title block confirms the design and drafting of this project have been prepared and checked in accordance with the AECOM quality assurance system to ISO 9001-2000.

AECOM

CONSULTANT
AECOM New Zealand Ltd
88 CASHEL STREET, CENTRAL CITY
CHRISTCHURCH
+64 3 966 6000 tel
www.aecom.com

PROJECT
**CCC CRAF
SAFER STREETS**

CLIENT
**Christchurch
City Council**

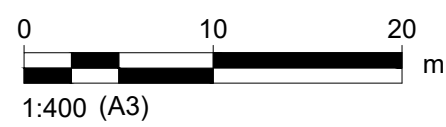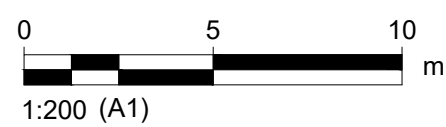

PROJECT MANAGEMENT INITIALS		
BR	AL	SG
DESIGNER	CHECKED	APPROVED


ISSUE/REVISION		
E	3/10/2024	PARKING ADDED
D	24/09/2024	BUS BAY AND ZEBRA ADDED
C	05/09/2024	RASIED CROSSING
B	19/08/2024	REMOVING CYCLELANES
A	15/07/2024	SCHEME DESIGN
I/R	DATE	DESCRIPTION

PROJECT NUMBER
60720368

SHEET TITLE
SELWYN ST & SOMERFIELD ST
GENERAL ARRANGEMENT PLAN
CONCEPT DESIGN

SHEET NUMBER
60720368-SHT-GE-9006

ISO A1 594mm x 841mm
Last saved by: CUNIVANE(2024-07-17)_ Last Plotted: 2024-08-23
Filename: \\NA.AECOM\NET\COM\SAFAC\CHRSTCHURCH\NZCHC\LEGACYPROJECTS\60720368_CCC_CRAF_SAFERSTREETS\900_CAD_GIS\910_07_SELWYN ST\20_SHEETS\60720368-SHT-GE-9008.DWG

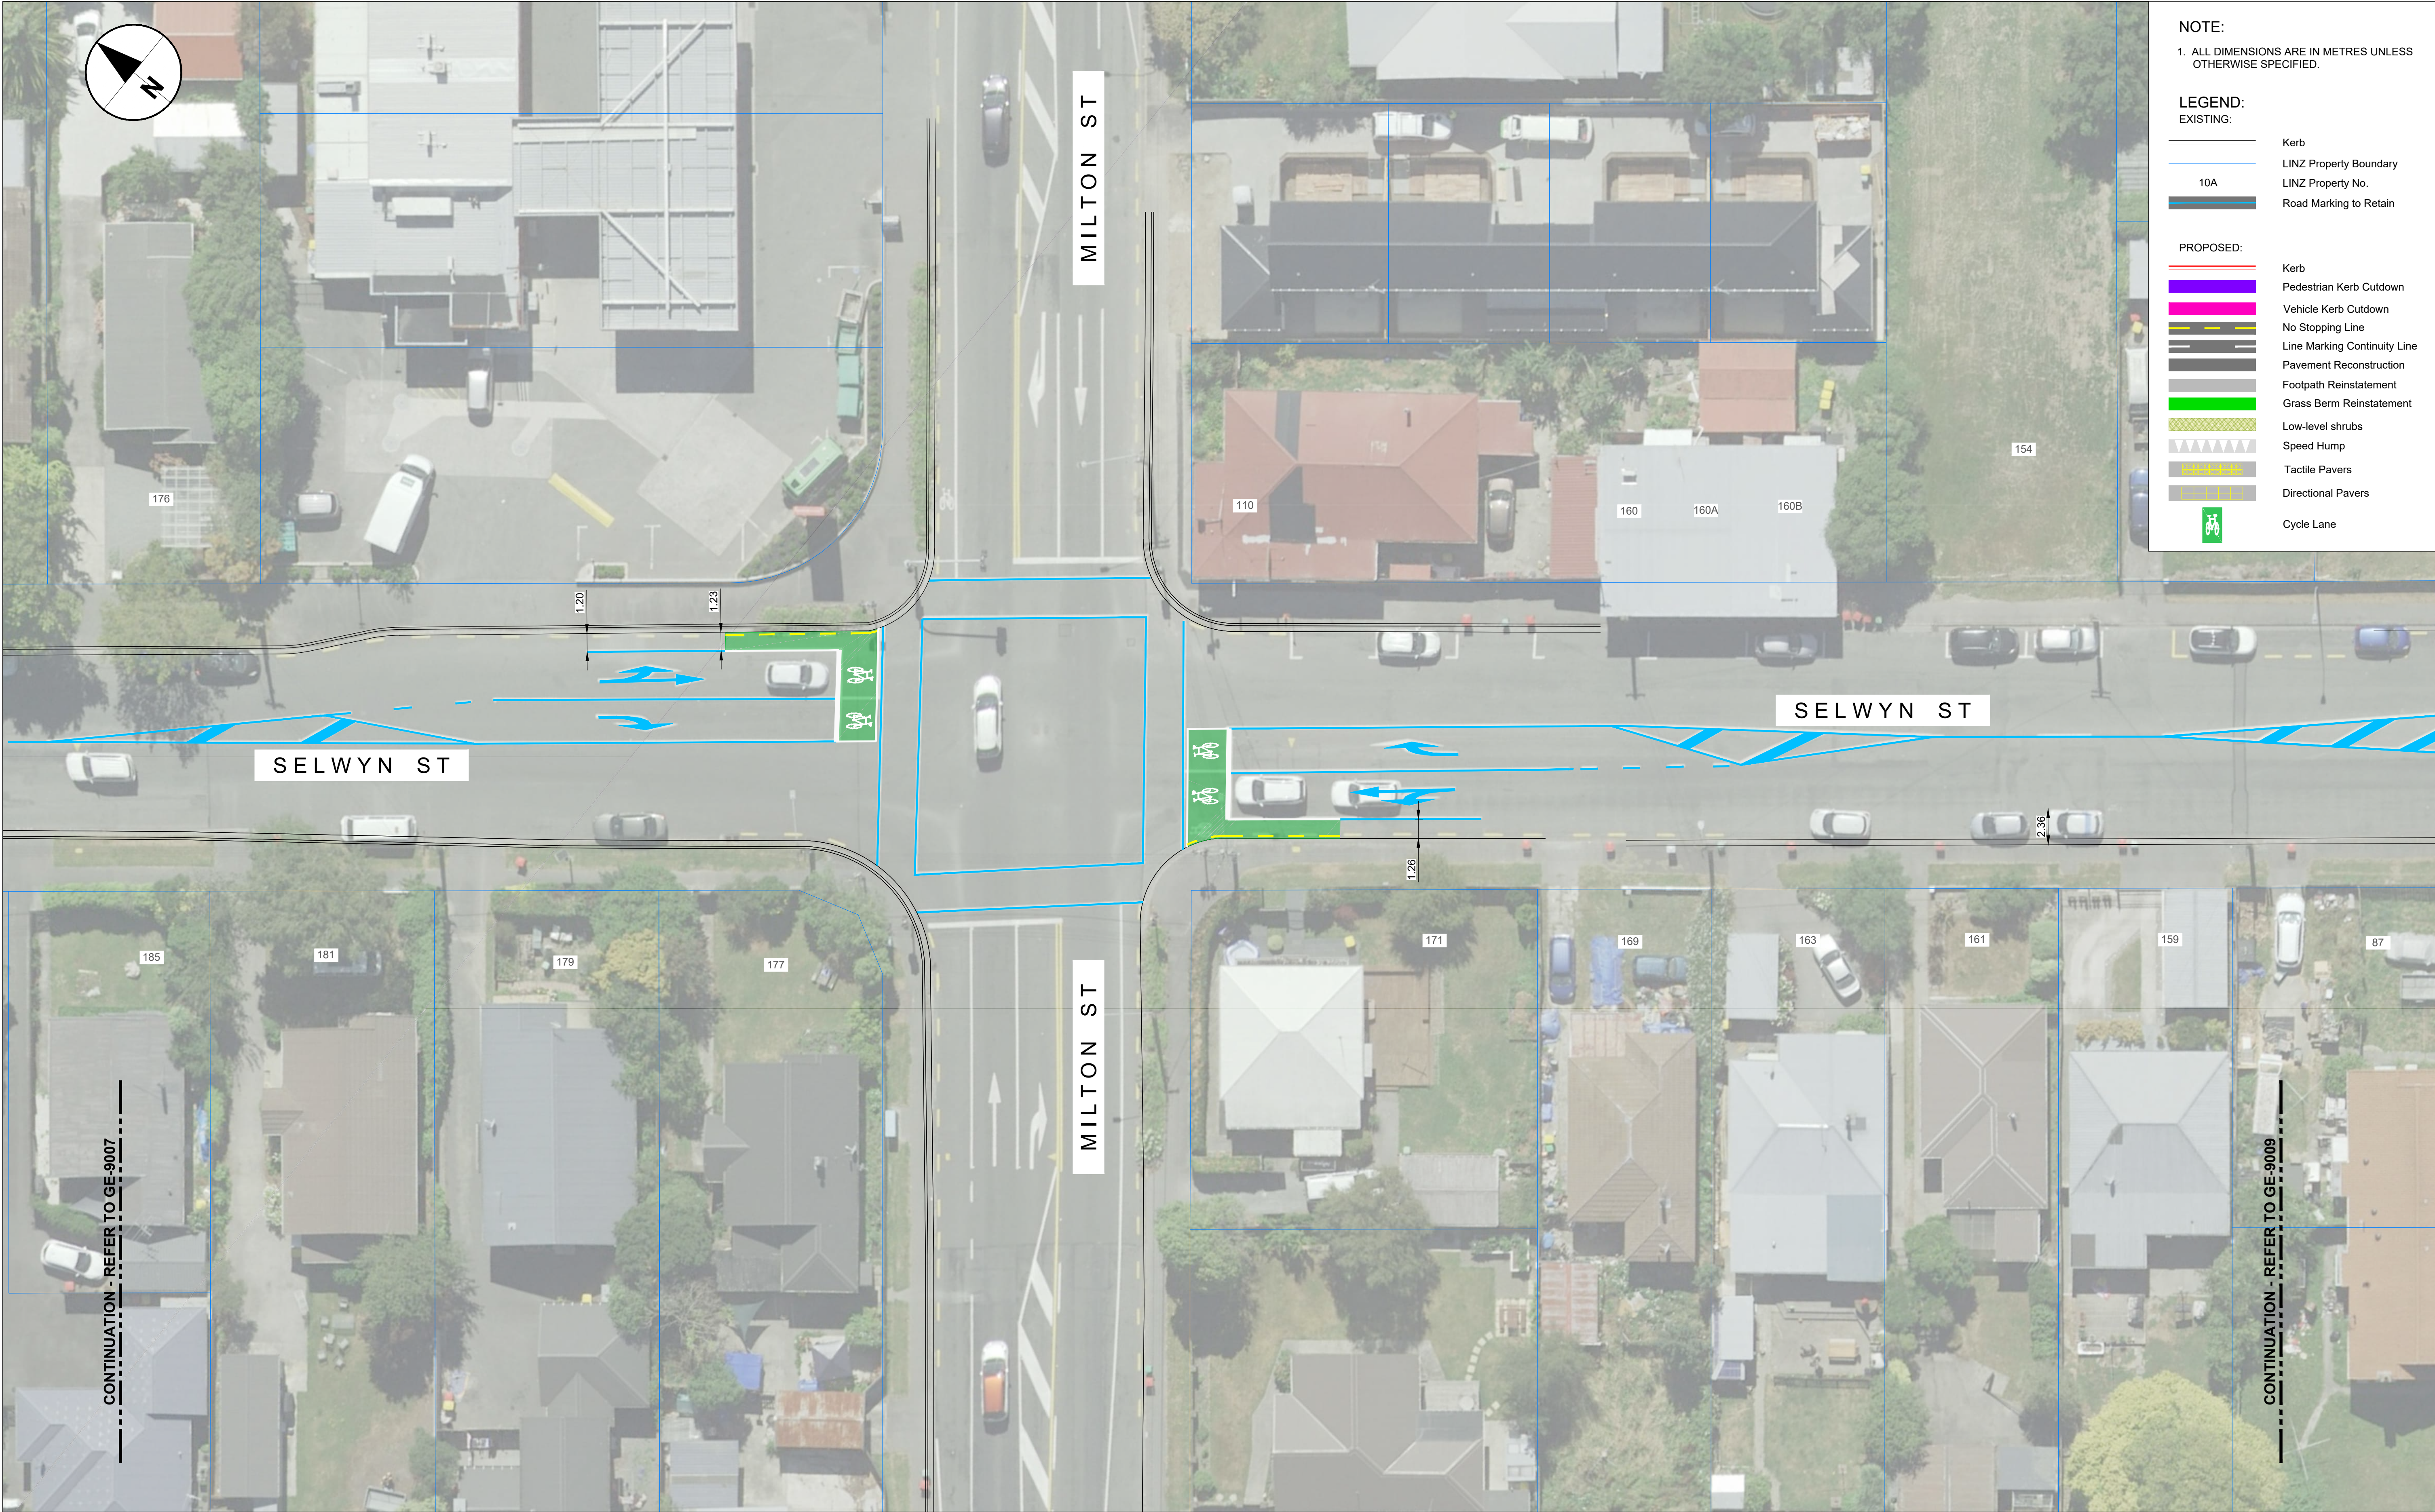

NOTE:
1. ALL DIMENSIONS ARE IN METRES UNLESS OTHERWISE SPECIFIED.

LEGEND:
EXISTING:
Kerb
LINZ Property Boundary
LINZ Property No.
Road Marking to Retain


PROPOSED:
Kerb
Pedestrian Kerb Cutdown
Vehicle Kerb Cutdown
No Stopping Line
Line Marking Continuity Line
Pavement Reconstruction
Footpath Reinstatement
Grass Berm Reinstatement
Low-level shrubs
Speed Hump
Tactile Pavers
Directional Pavers
Cycle Lane

This drawing is confidential and shall only be used for the purpose of this project. The signing of this title block confirms the design and drafting of this project have been prepared and checked in accordance with the AECOM quality assurance system to ISO 9001-2000.

AECOM
CONSULTANT
AECOM New Zealand Ltd
88 CASHEL STREET, CENTRAL CITY
CHRISTCHURCH
+64 3 966 6000 tel
www.aecom.com

PROJECT
CCC CRAF
SAFER STREETS

CLIENT
Christchurch City Council

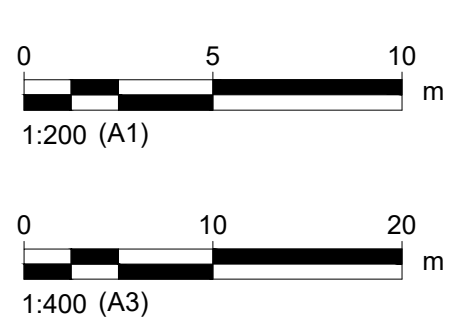

PROJECT MANAGEMENT INITIALS		
BR DESIGNER	AL CHECKED	SG APPROVED

ISSUE/REVISION		
B	23/08/2024	REMOVE CYCLE LANE
A	15/07/2024	SCHEME DESIGN
I/R	DATE	DESCRIPTION

PROJECT NUMBER
60720368

SHEET TITLE
SELWYN ST & SOMERFIELD ST
GENERAL ARRANGEMENT PLAN
CONCEPT DESIGN

SHEET NUMBER
60720368-SHT-GE-9008



NOTE:

1. ALL DIMENSIONS ARE IN METRES UNLESS OTHERWISE SPECIFIED.

LEGEND:

EXISTING:

- Kerb
- LINZ Property Boundary
- LINZ Property No.
- Road Marking to Retain

PROPOSED:

- Kerb
- Pedestrian Kerb Cutdown
- Vehicle Kerb Cutdown
- No Stopping Line
- Line Marking Continuity Line
- Pavement Reconstruction
- Footpath Reinstatement
- Grass Berm Reinstatement
- Low-level shrubs
- Speed Hump
- Tactile Pavers
- Directional Pavers
- Cycle Lane

This drawing is confidential and shall only be used for the purpose of this project. The signing of this title block confirms the design and drafting of this project have been prepared and checked in accordance with the AECOM quality assurance system to ISO 9001-2000.

AECOM

CONSULTANT


AECOM New Zealand Ltd
88 CASHEL STREET, CENTRAL CITY
CHRISTCHURCH
+64 3 966 6000 tel
www.aecom.com

PROJECT

CCC CRAF
SAFER STREETS

CLIENT

Christchurch
City Council

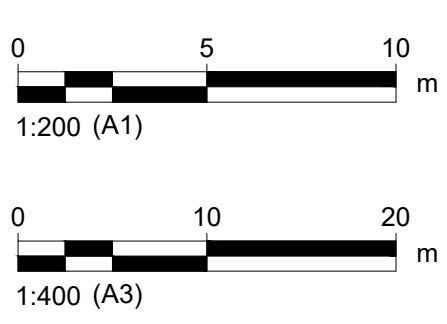

PROJECT MANAGEMENT INITIALS		
BR	AL	SG
DESIGNER	CHECKED	APPROVED

ISSUE/REVISION		
B	23/08/2024	REMOVE CYCLE LANE
A	15/07/2024	SCHEME DESIGN
I/R	DATE	DESCRIPTION

PROJECT NUMBER

60720368

SHEET TITLE

SELWYN ST & SOMERFIELD ST
GENERAL ARRANGEMENT PLAN
CONCEPT DESIGN

SHEET NUMBER

60720368-SHT-GE-9009



NOTE:
1. ALL DIMENSIONS ARE IN METRES UNLESS OTHERWISE SPECIFIED.

LEGEND:
EXISTING:
--- Kerb
--- LINZ Property Boundary
10A LINZ Property No.
--- Road Marking to Retain



PROPOSED:
--- Kerb
--- Pedestrian Kerb Cutdown
--- Vehicle Kerb Cutdown
--- No Stopping Line
--- Line Marking Continuity Line
--- Pavement Reconstruction
--- Footpath Reinstatement
--- Grass Berm Reinstatement
--- Low-level shrubs
--- Speed Hump
--- Tactile Pavers
--- Directional Pavers
--- Cycle Lane

This drawing is confidential and shall only be used for the purpose of this project. The signing of this title block confirms the design and drafting of this project have been prepared and checked in accordance with the AECOM quality assurance system to ISO 9001-2000.



CONSULTANT
AECOM New Zealand Ltd
88 CASHEL STREET, CENTRAL CITY
CHRISTCHURCH
+64 3 966 6000 tel
www.aecom.com

PROJECT
CCC CRAF
SAFER STREETS

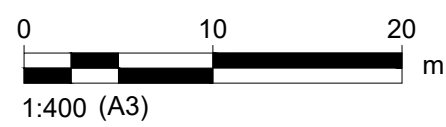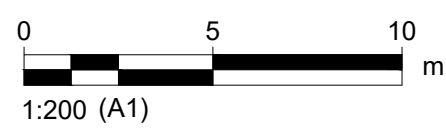


PROJECT MANAGEMENT INITIALS		
BR	AL	SG
DESIGNER	CHECKED	APPROVED

ISSUE/REVISION		
B	23/08/2024	REMOVE CYCLE LANE
A	15/07/2024	SCHEME DESIGN
I/R	DATE	DESCRIPTION

PROJECT NUMBER
60720368

SHEET TITLE
SELWYN ST & SOMERFIELD ST
GENERAL ARRANGEMENT PLAN
CONCEPT DESIGN

SHEET NUMBER
60720368-SHT-GE-9010

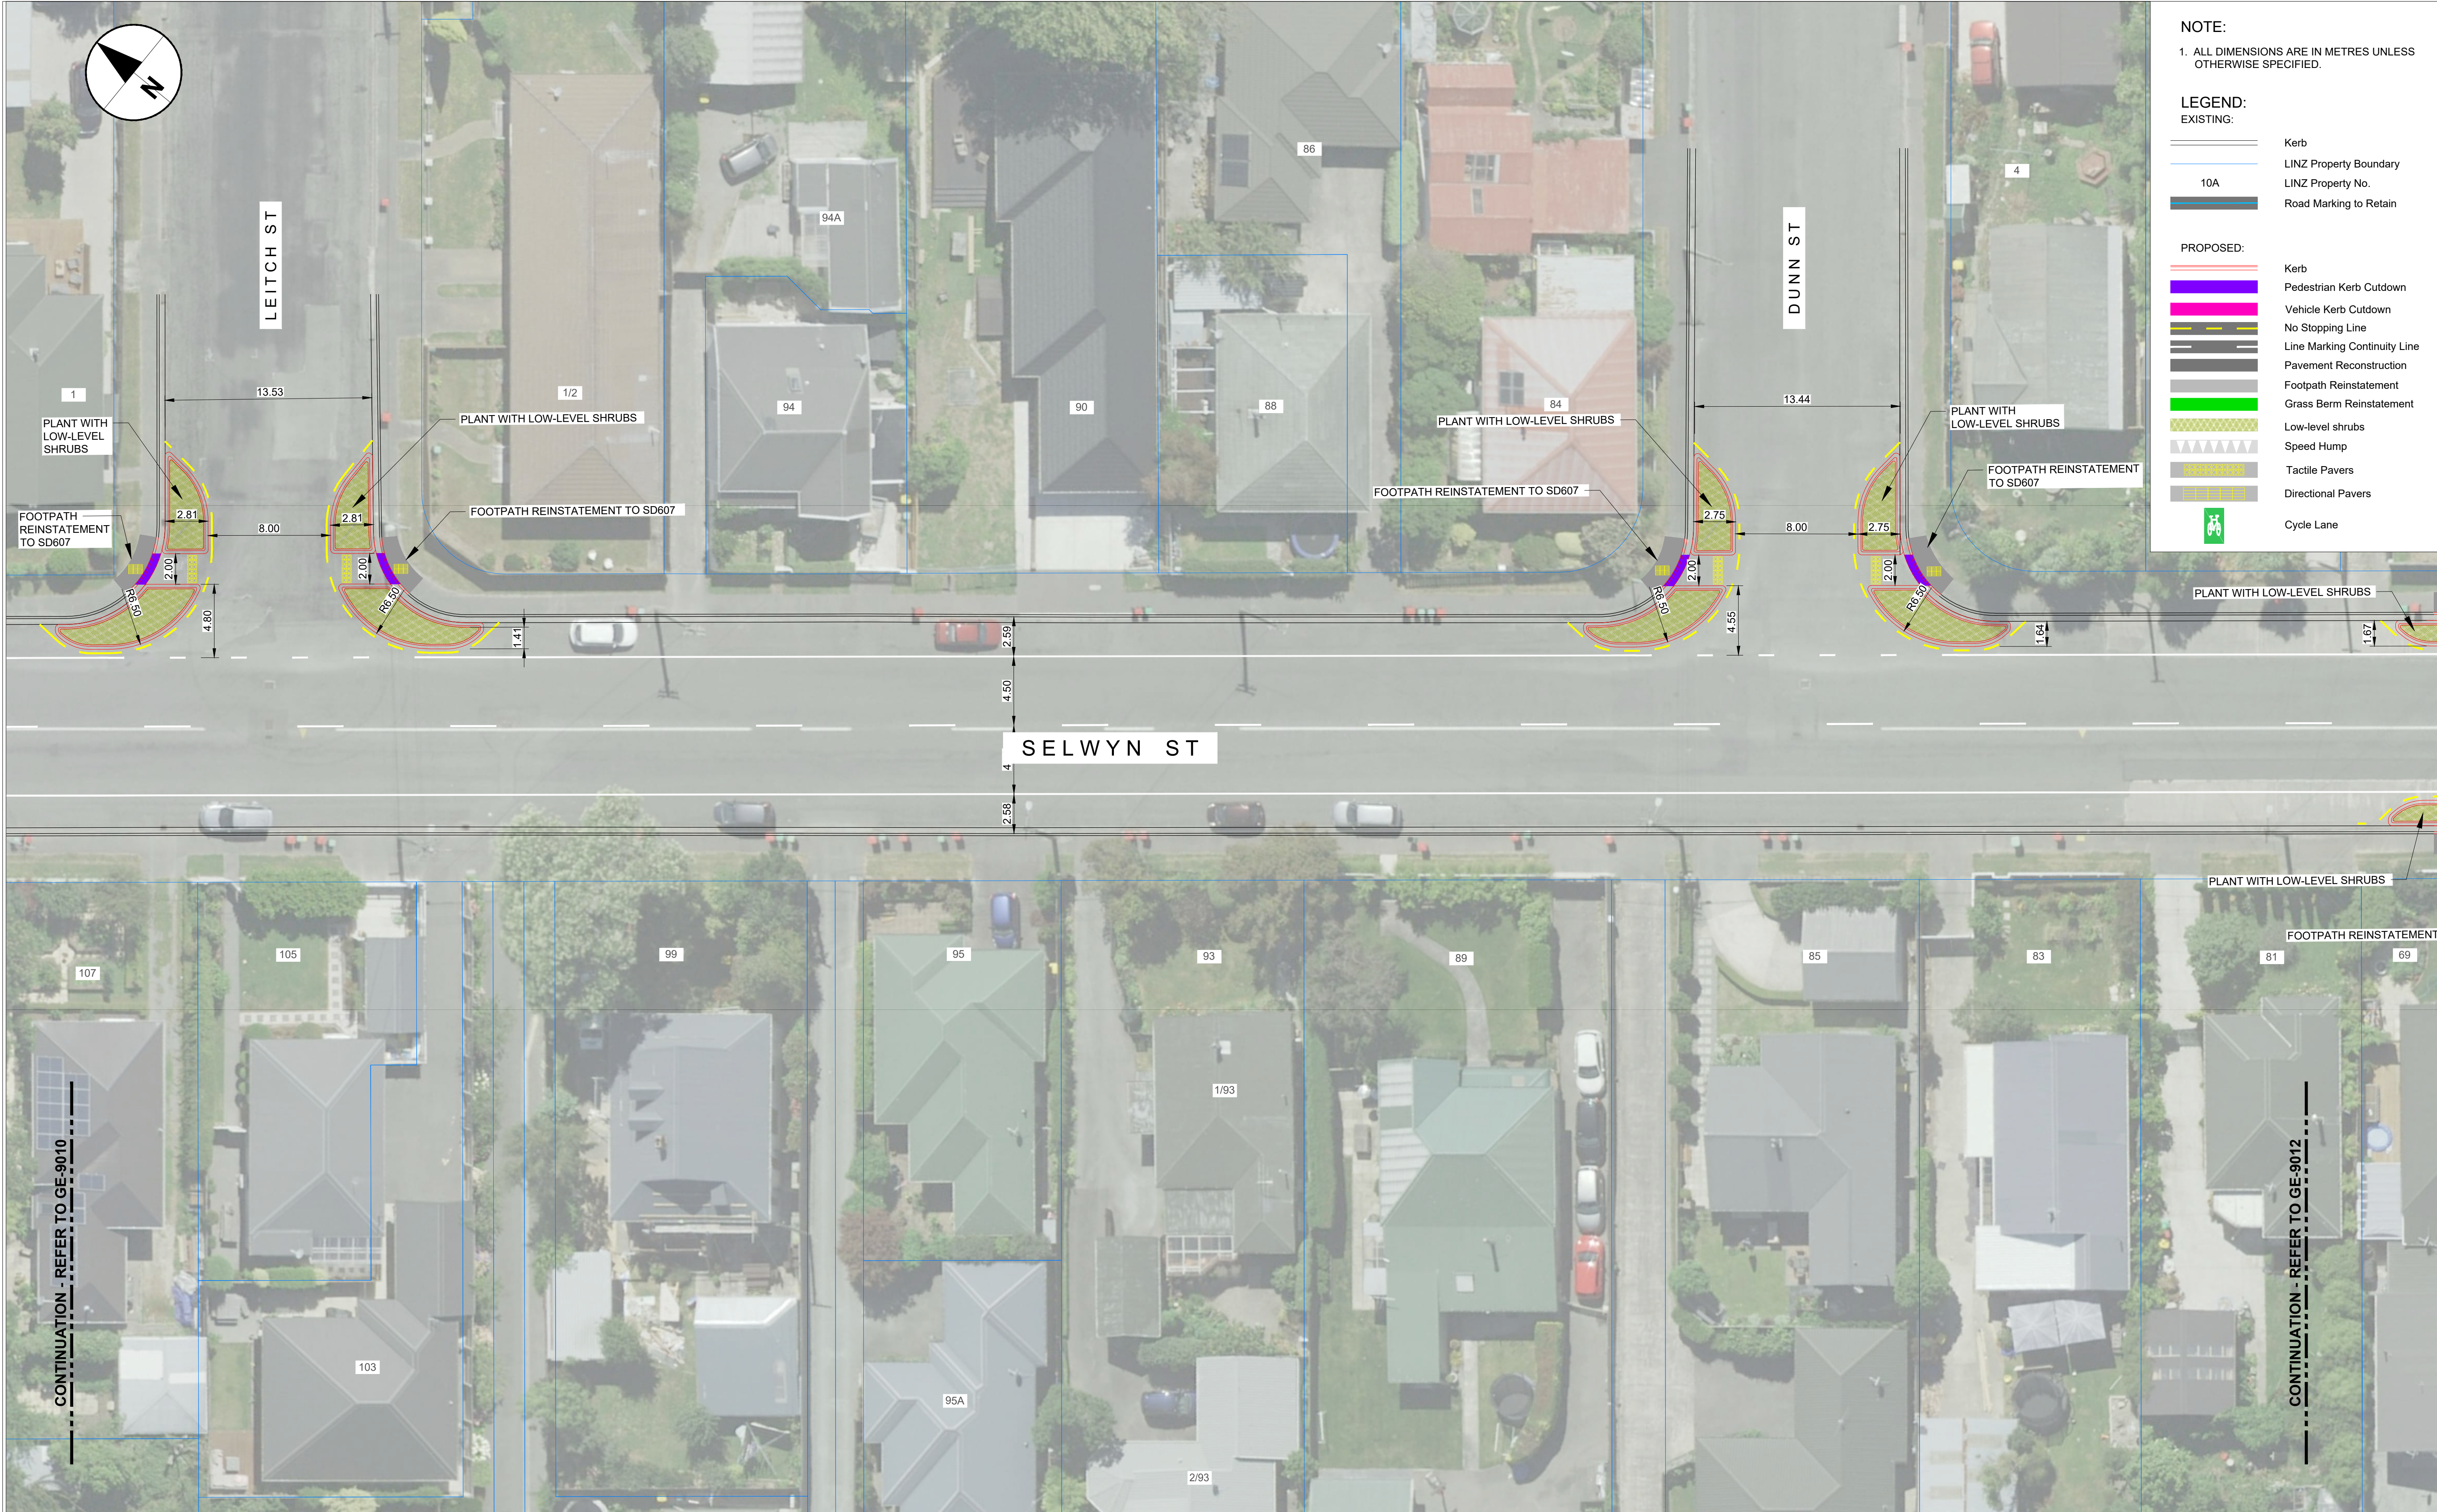



This drawing is confidential and shall only be used for the purpose of this project. The signing of this title block confirms the design and drafting of this project have been prepared and checked in accordance with the AECOM quality assurance system to ISO 9001-2000.

AECOM

CONSULTANT
AECOM New Zealand Ltd
88 CASHEL STREET, CENTRAL CITY
CHRISTCHURCH
+64 3 966 6000 tel
www.aecom.com

PROJECT
CCC CRAF
SAFER STREETS

CLIENT

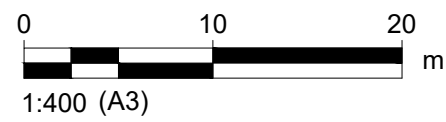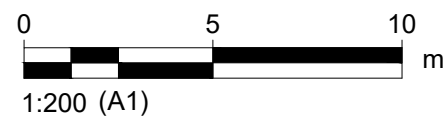

PROJECT MANAGEMENT INITIALS

BR	AL	SG
DESIGNER	CHECKED	APPROVED

ISSUE/REVISION

B	23/08/2024	REMOVE CYCLE LANE
A	15/07/2024	SCHEME DESIGN
I/R	DATE	DESCRIPTION

PROJECT NUMBER

60720368


SHEET TITLE

SELWYN ST & SOMERFIELD ST
GENERAL ARRANGEMENT PLAN
CONCEPT DESIGN

SHEET NUMBER

60720368-SHT-GE-9011

ISO A1 594mm x 841mm
Last saved by: CUNIVANE(2024-07-17)_ Last Plotted: 2024-08-23
Filename: \\NA-AECOM\NET\COM\FSAP\AC\CHRSTCHURCH\ZCHC\LEGACY\PROJECTS\607\60720368_CCC_CRAF_SAFERSTREETS\900_CAD_GIS\910_07_SELWYN ST\20_SHEETS\60720368-SHT-GE-9012.DWG

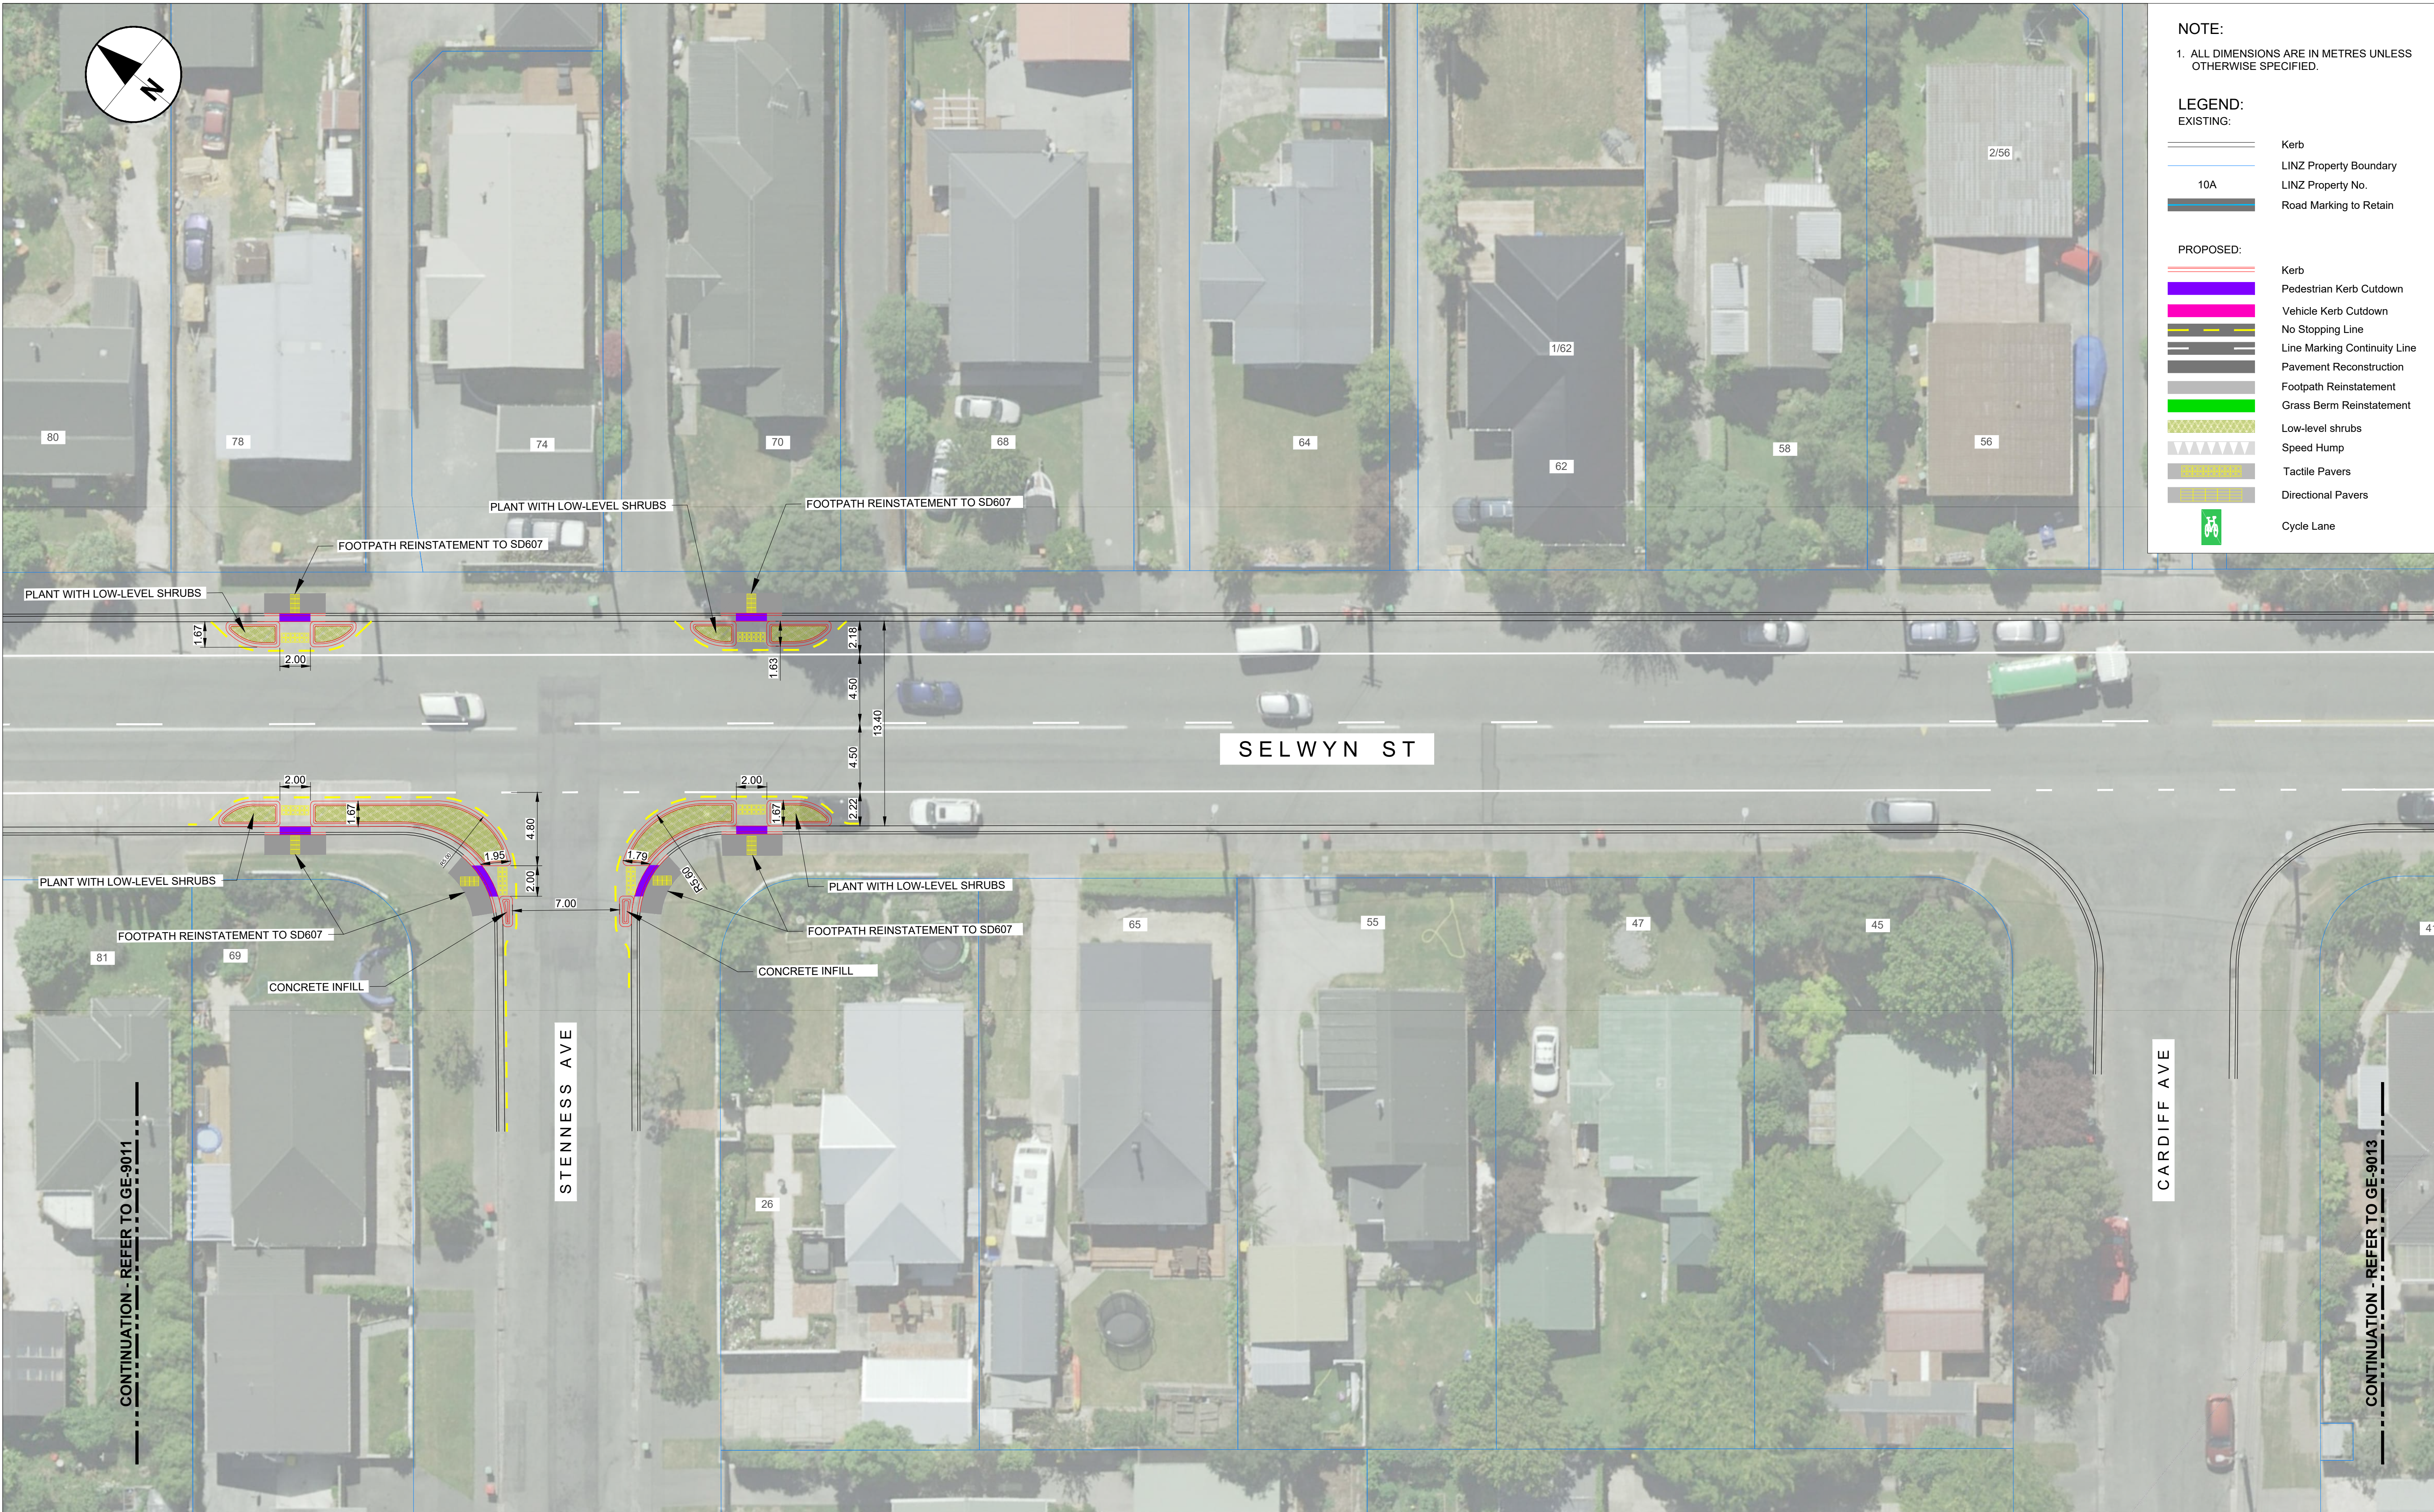

NOTE:
1. ALL DIMENSIONS ARE IN METRES UNLESS OTHERWISE SPECIFIED.

LEGEND:
EXISTING:
--- Kerb
--- LINZ Property Boundary
10A LINZ Property No.
--- Road Marking to Retain


PROPOSED:
--- Kerb
--- Pedestrian Kerb Cutdown
--- Vehicle Kerb Cutdown
--- No Stopping Line
--- Line Marking Continuity Line
--- Pavement Reconstruction
--- Footpath Reinstatement
--- Grass Berm Reinstatement
--- Low-level shrubs
--- Speed Hump
--- Tactile Pavers
--- Directional Pavers
--- Cycle Lane

This drawing is confidential and shall only be used for the purpose of this project. The signing of this title block confirms the design and drafting of this project have been prepared and checked in accordance with the AECOM quality assurance system to ISO 9001-2000.

AECOM
CONSULTANT
AECOM New Zealand Ltd
88 CASHEL STREET, CENTRAL CITY
CHRISTCHURCH
+64 3 966 6000 tel
www.aecom.com

PROJECT
CCC CRAF
SAFER STREETS

CLIENT
Christchurch
City Council

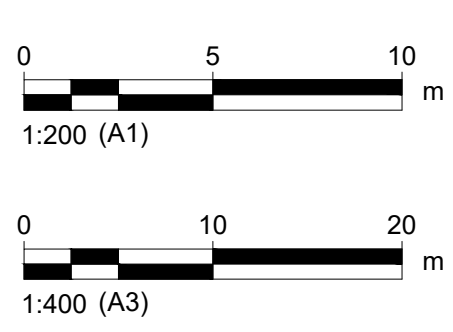


PROJECT MANAGEMENT INITIALS		
BR	AL	SG
DESIGNER	CHECKED	APPROVED

ISSUE/REVISION		
B	23/08/2024	REMOVE CYCLE LANE
A	15/07/2024	SCHEME DESIGN
I/R	DATE	DESCRIPTION

PROJECT NUMBER
60720368
SHEET TITLE
SELWYN ST & SOMERFIELD ST
GENERAL ARRANGEMENT PLAN
CONCEPT DESIGN
SHEET NUMBER
60720368-SHT-GE-9012

ISO A1 594mm x 841mm
Last saved by: BRIDGET REARDON(2024.07.17), Last Plotted: 2024.08.23
Filename: \\NA.AECOM\NET\COM\FSA\PROJECTS\60720368_CCC_CRAF_SAFERSTREETS\900_CAD_GIS\910_07_SELWYN ST\20_SHEETS\60720368-SHT-GE-9013.DWG

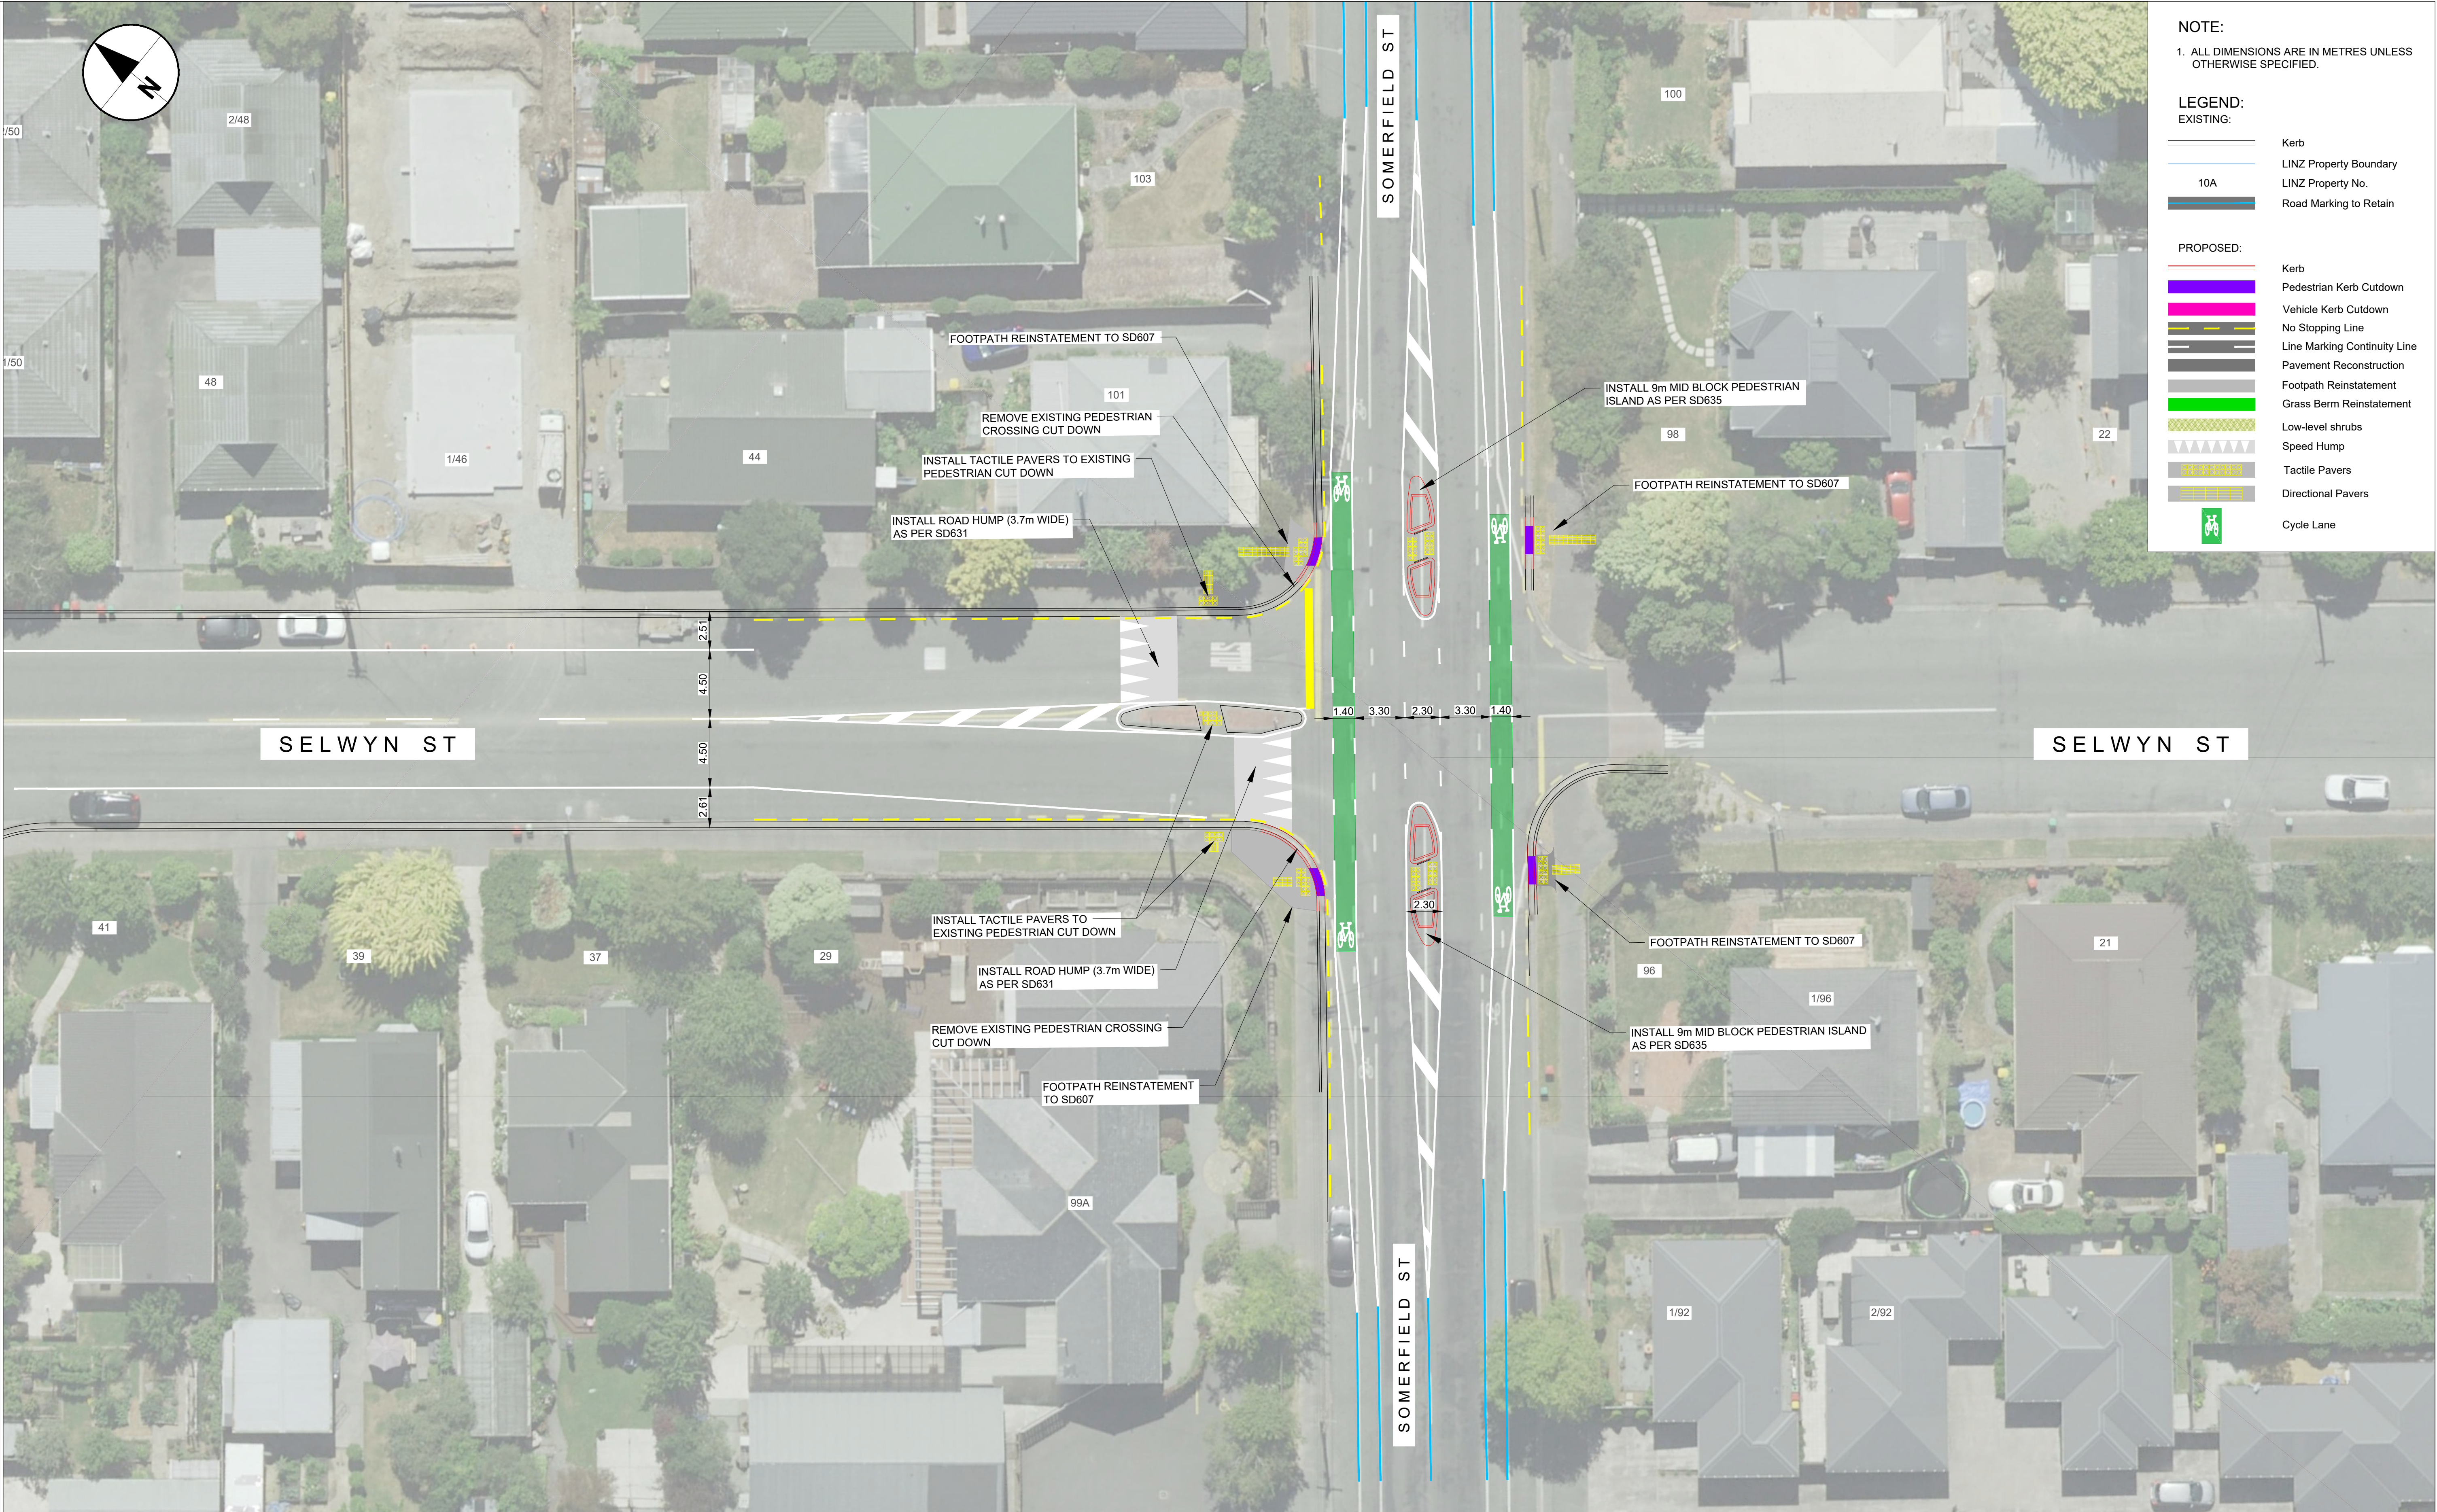



This drawing is confidential and shall only be used for the purpose of this project. The signing of this title block confirms the design and drafting of this project have been prepared and checked in accordance with the AECOM quality assurance system to ISO 9001-2000.

AECOM

CONSULTANT
AECOM New Zealand Ltd
88 CASHEL STREET, CENTRAL CITY
CHRISTCHURCH
+64 3 966 6000 tel
www.aecom.com

PROJECT
CCC CRAF
SAFER STREETS

CLIENT

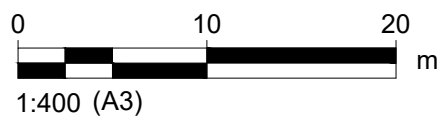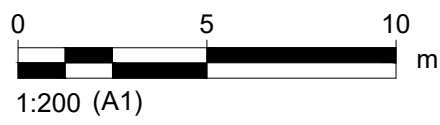

PROJECT MANAGEMENT INITIALS

BR	AL	SG
DESIGNER	CHECKED	APPROVED

ISSUE/REVISION

B	23/08/2024	REMOVE CYCLE LANE
A	15/07/2024	SCHEME DESIGN
I/R	DATE	DESCRIPTION

PROJECT NUMBER

60720368

SHEET TITLE

SELWYN ST & SOMERFIELD ST
GENERAL ARRANGEMENT PLAN
CONCEPT DESIGN

SHEET NUMBER

60720368-SHT-GE-9013