


© Copyright Christchurch City Council / Aerial Photography Creative Commons Attribution 3.0 New Zealand License

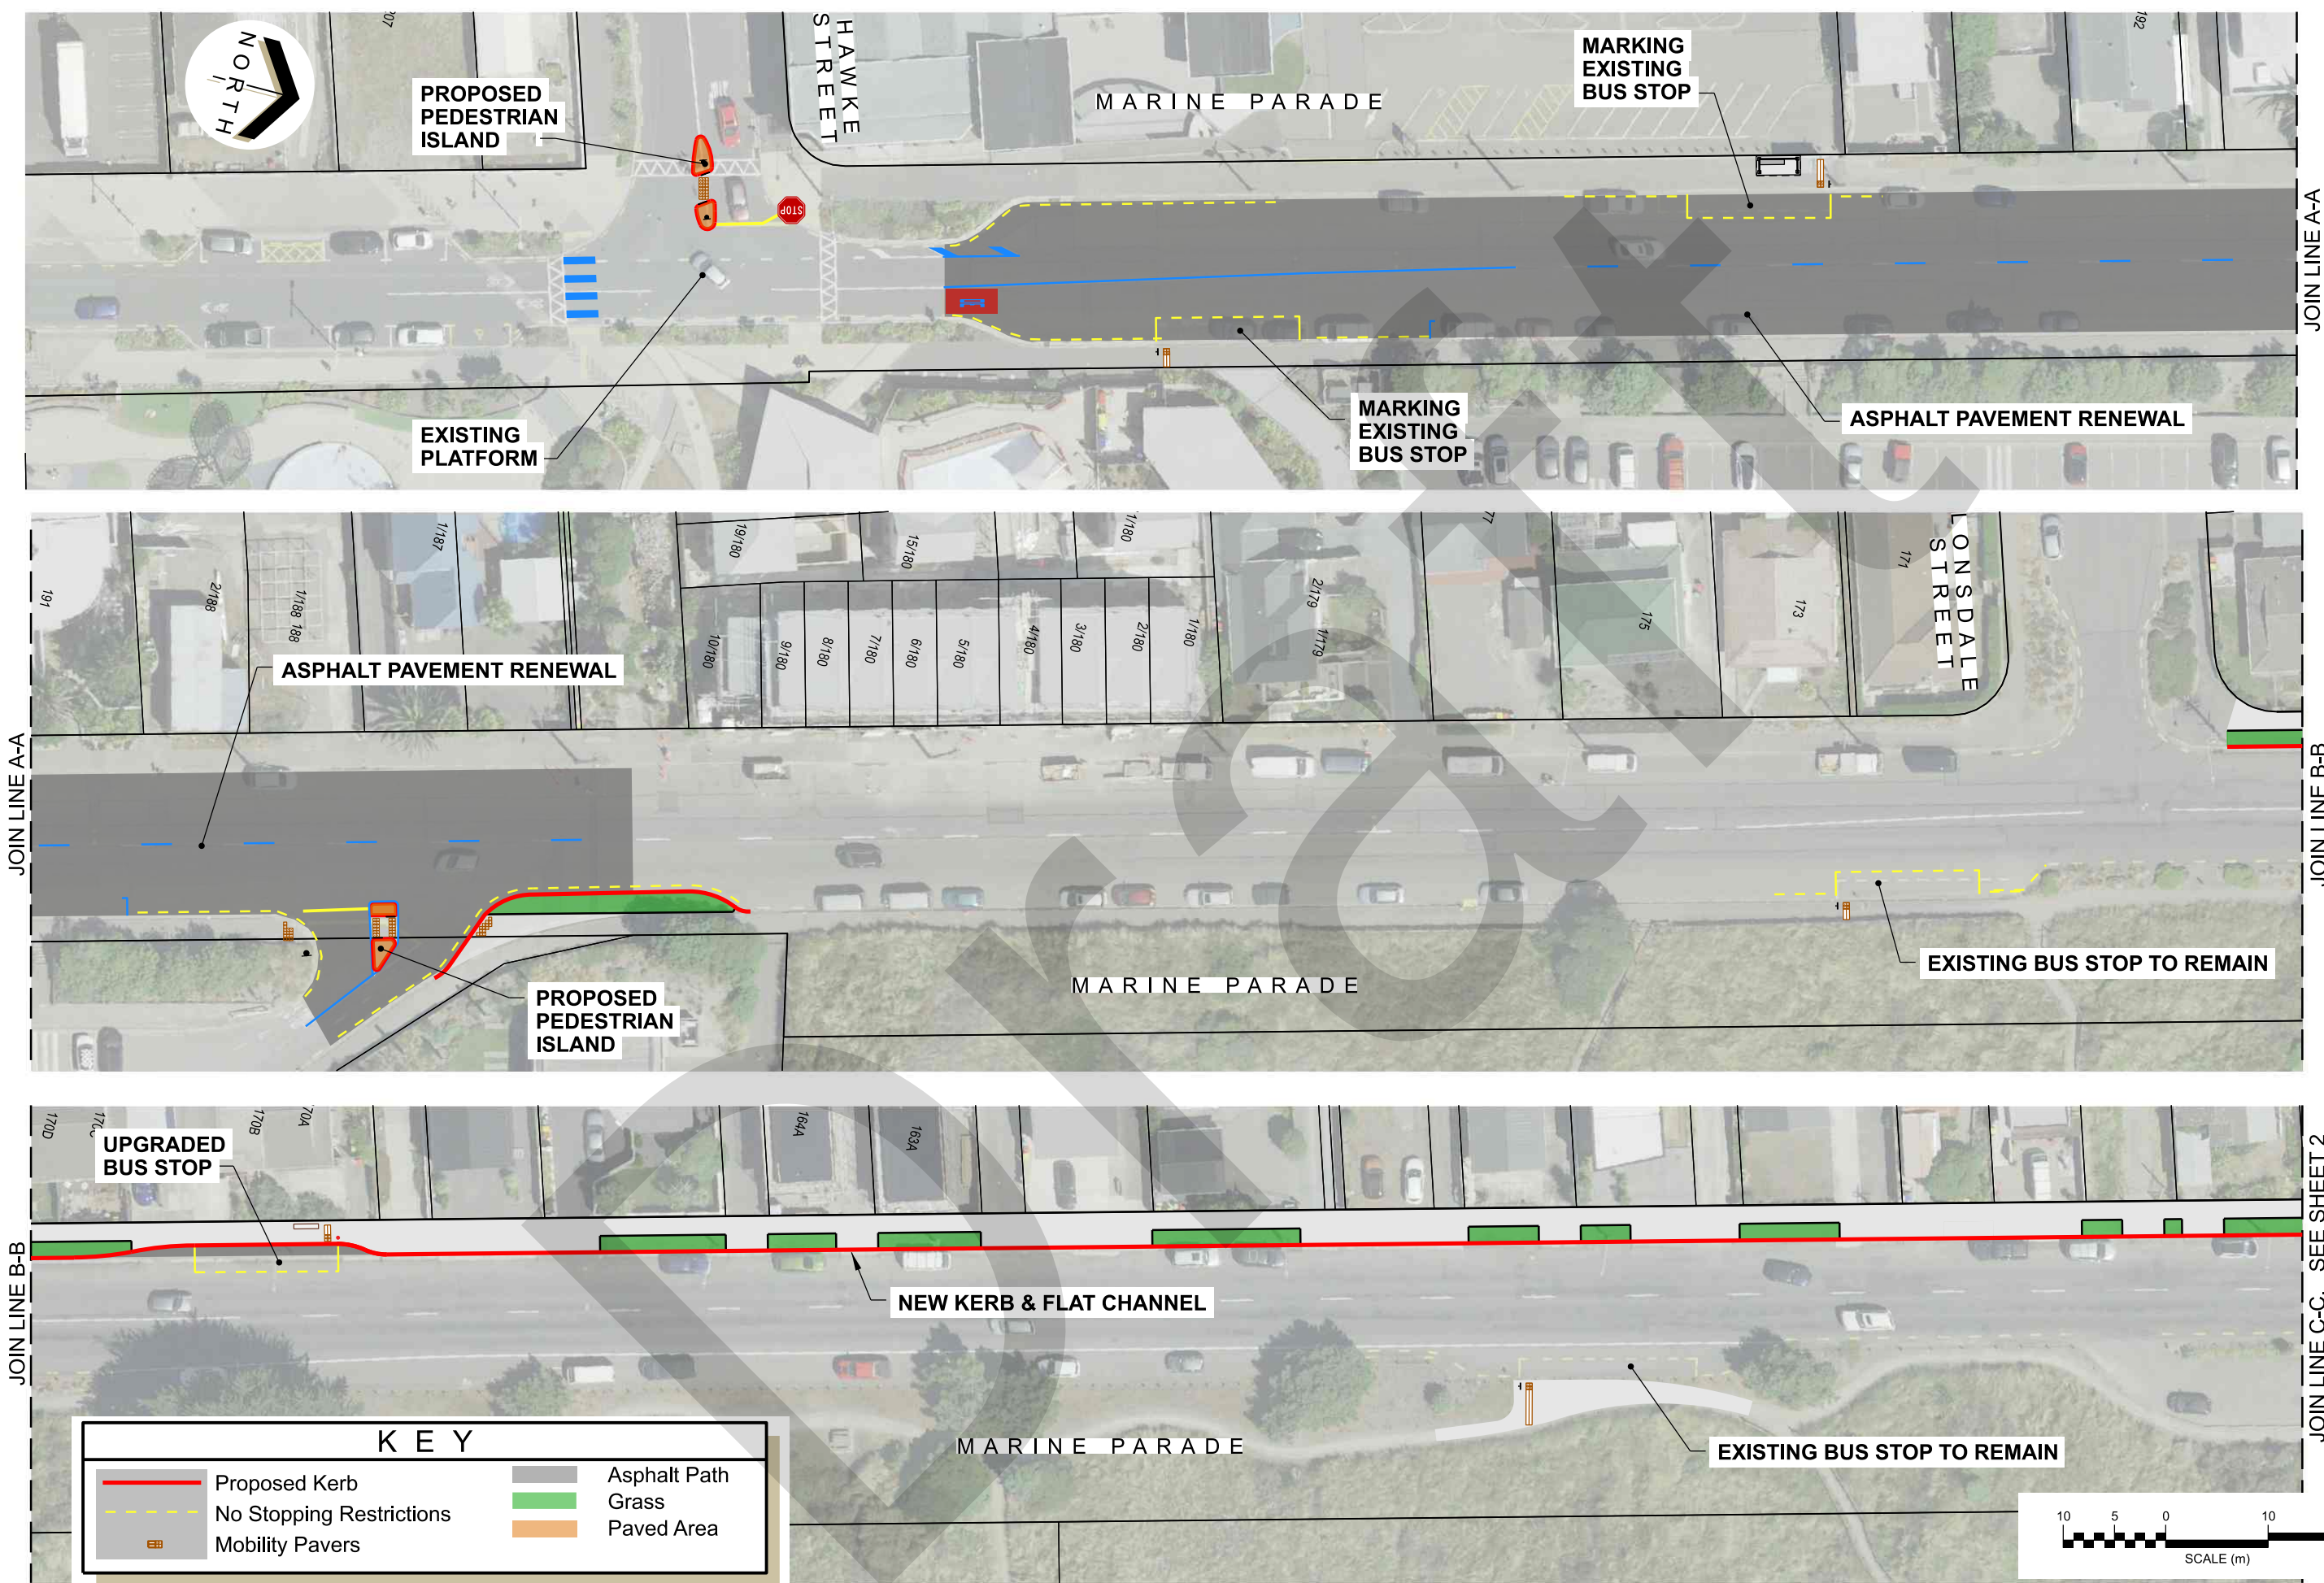



Original size mm
100
50
30
10
0


JOIN LINE C-C. SEE SHEET 1

JOIN LINE D-D


JOIN LINE E-E

JOIN LINE D-D


JOIN LINE E-E

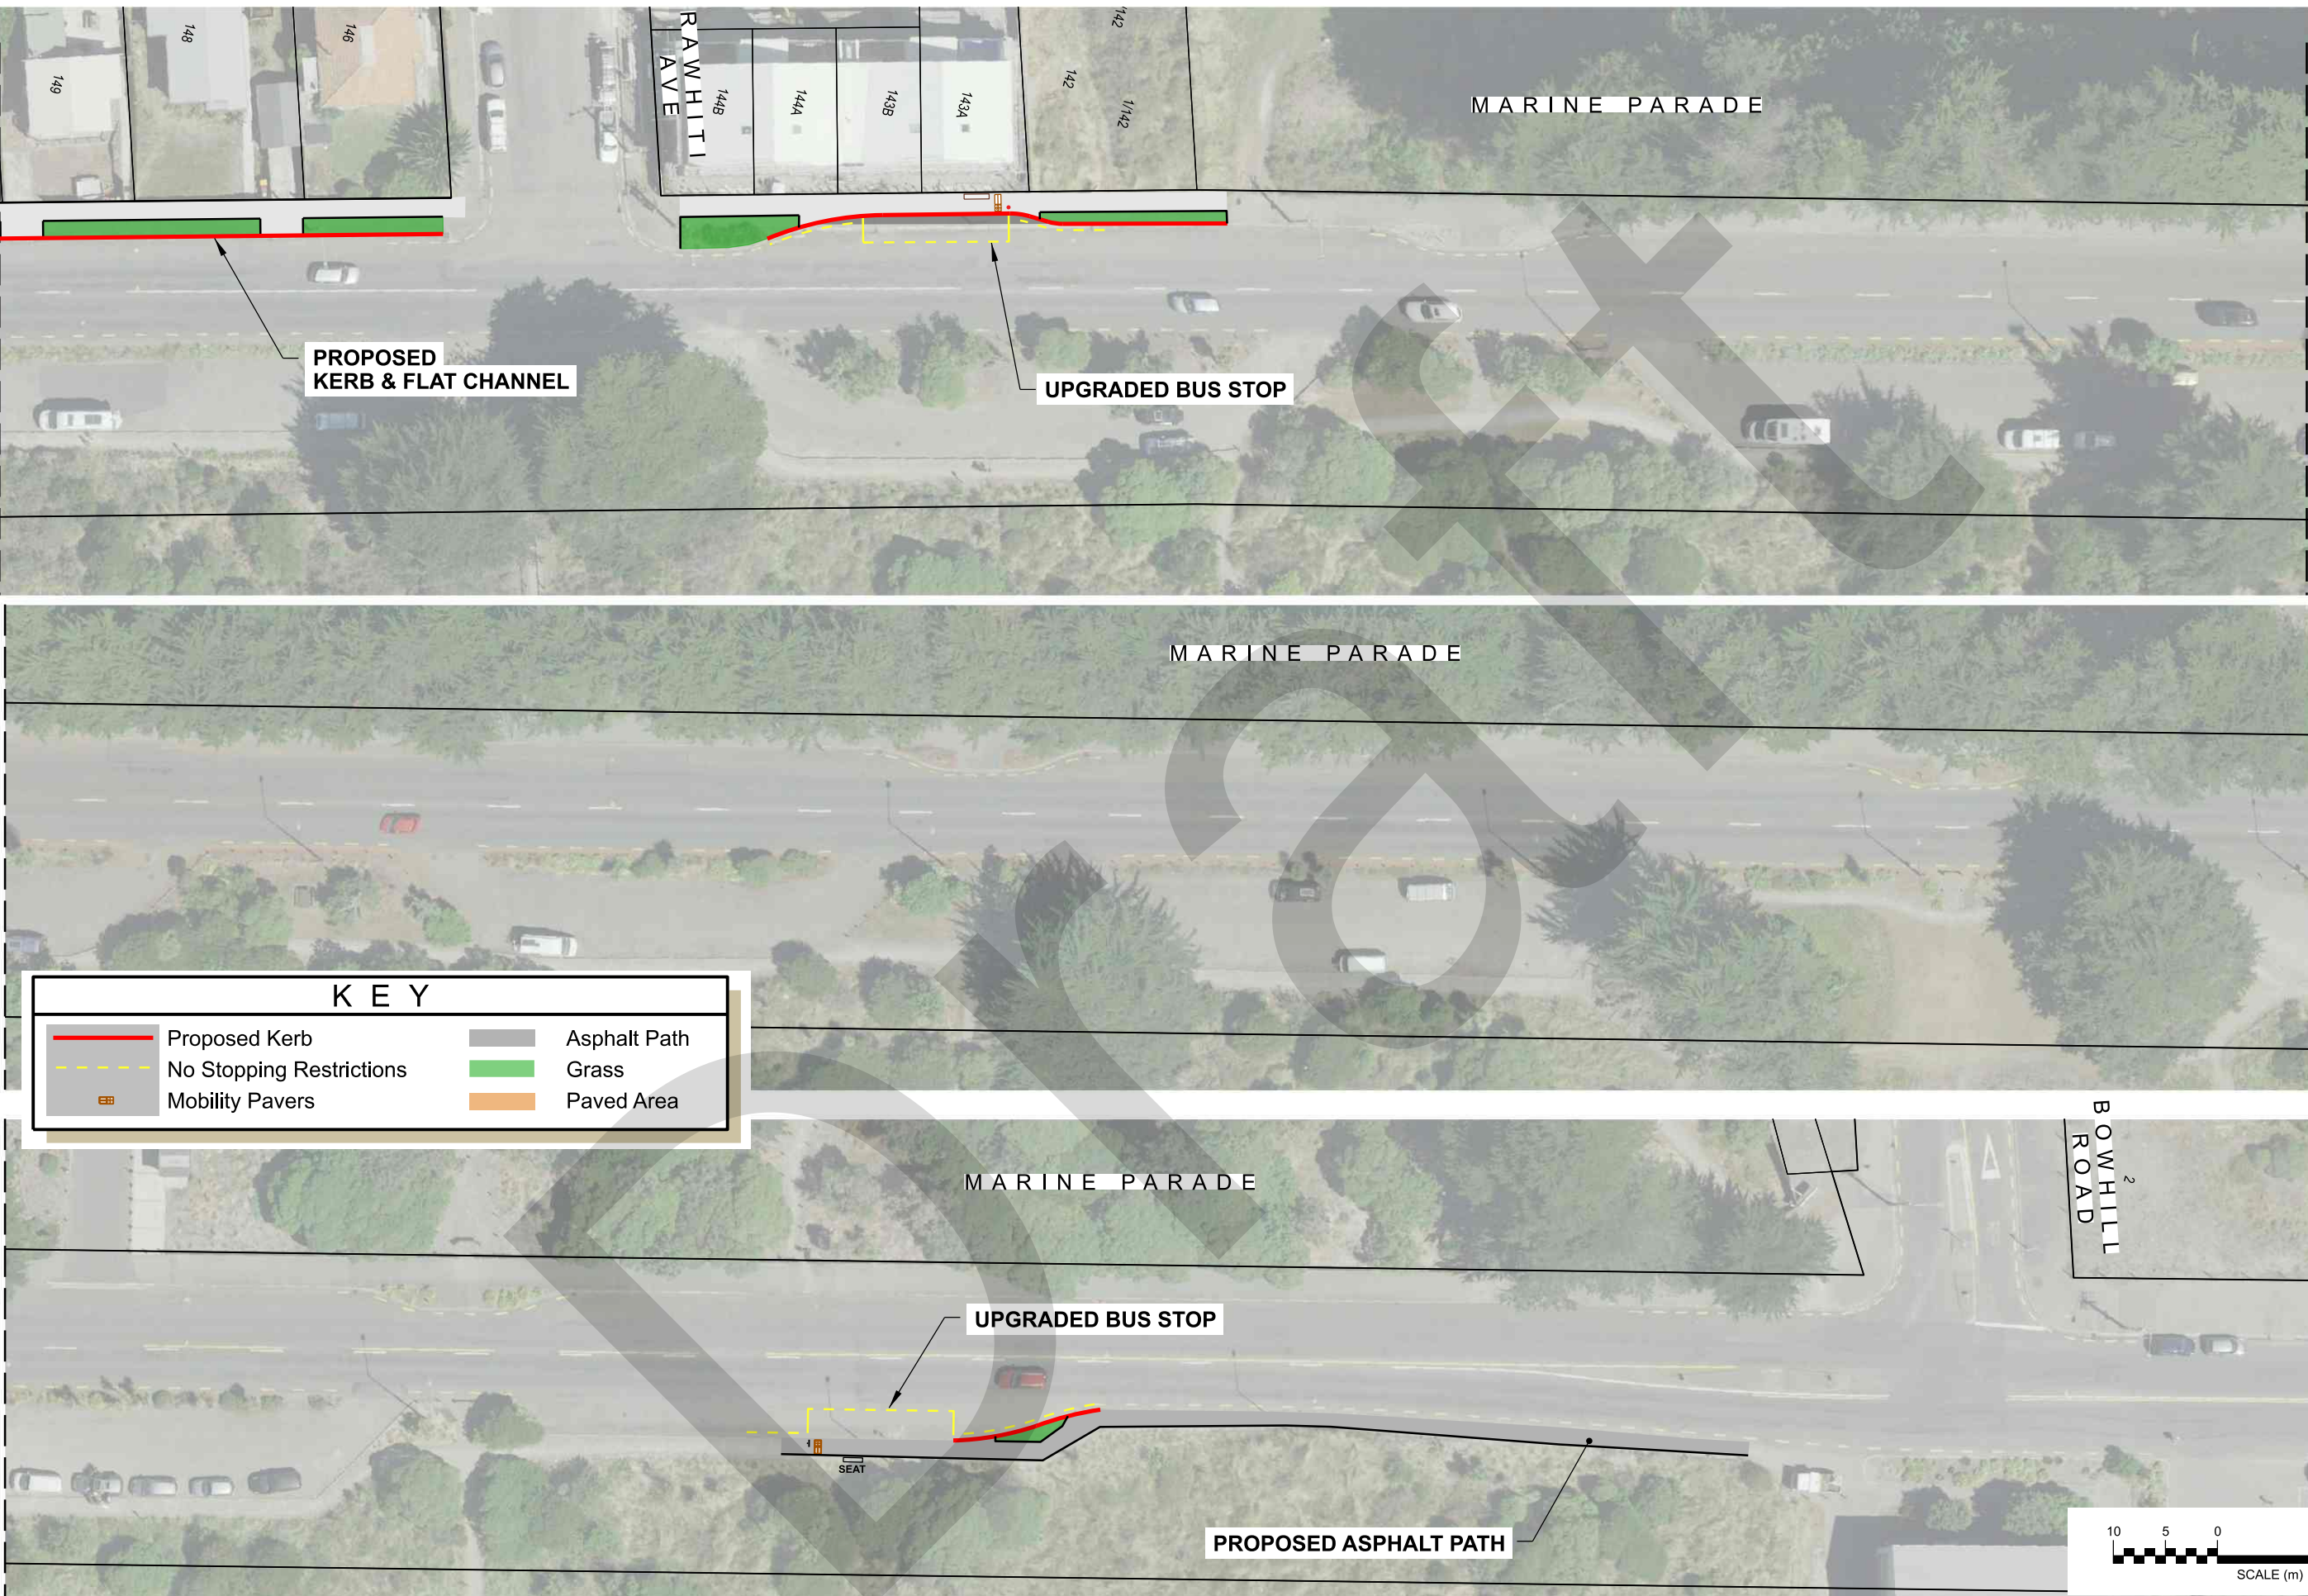

KEY			
	Proposed Kerb		Asphalt Path
	No Stopping Restrictions		Grass
	Mobility Pavers		Paved Area

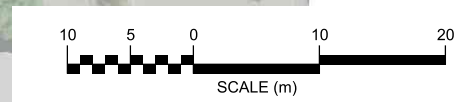

© Copyright Christchurch City Council / Aerial Photography Creative Commons Attribution 3.0 New Zealand License

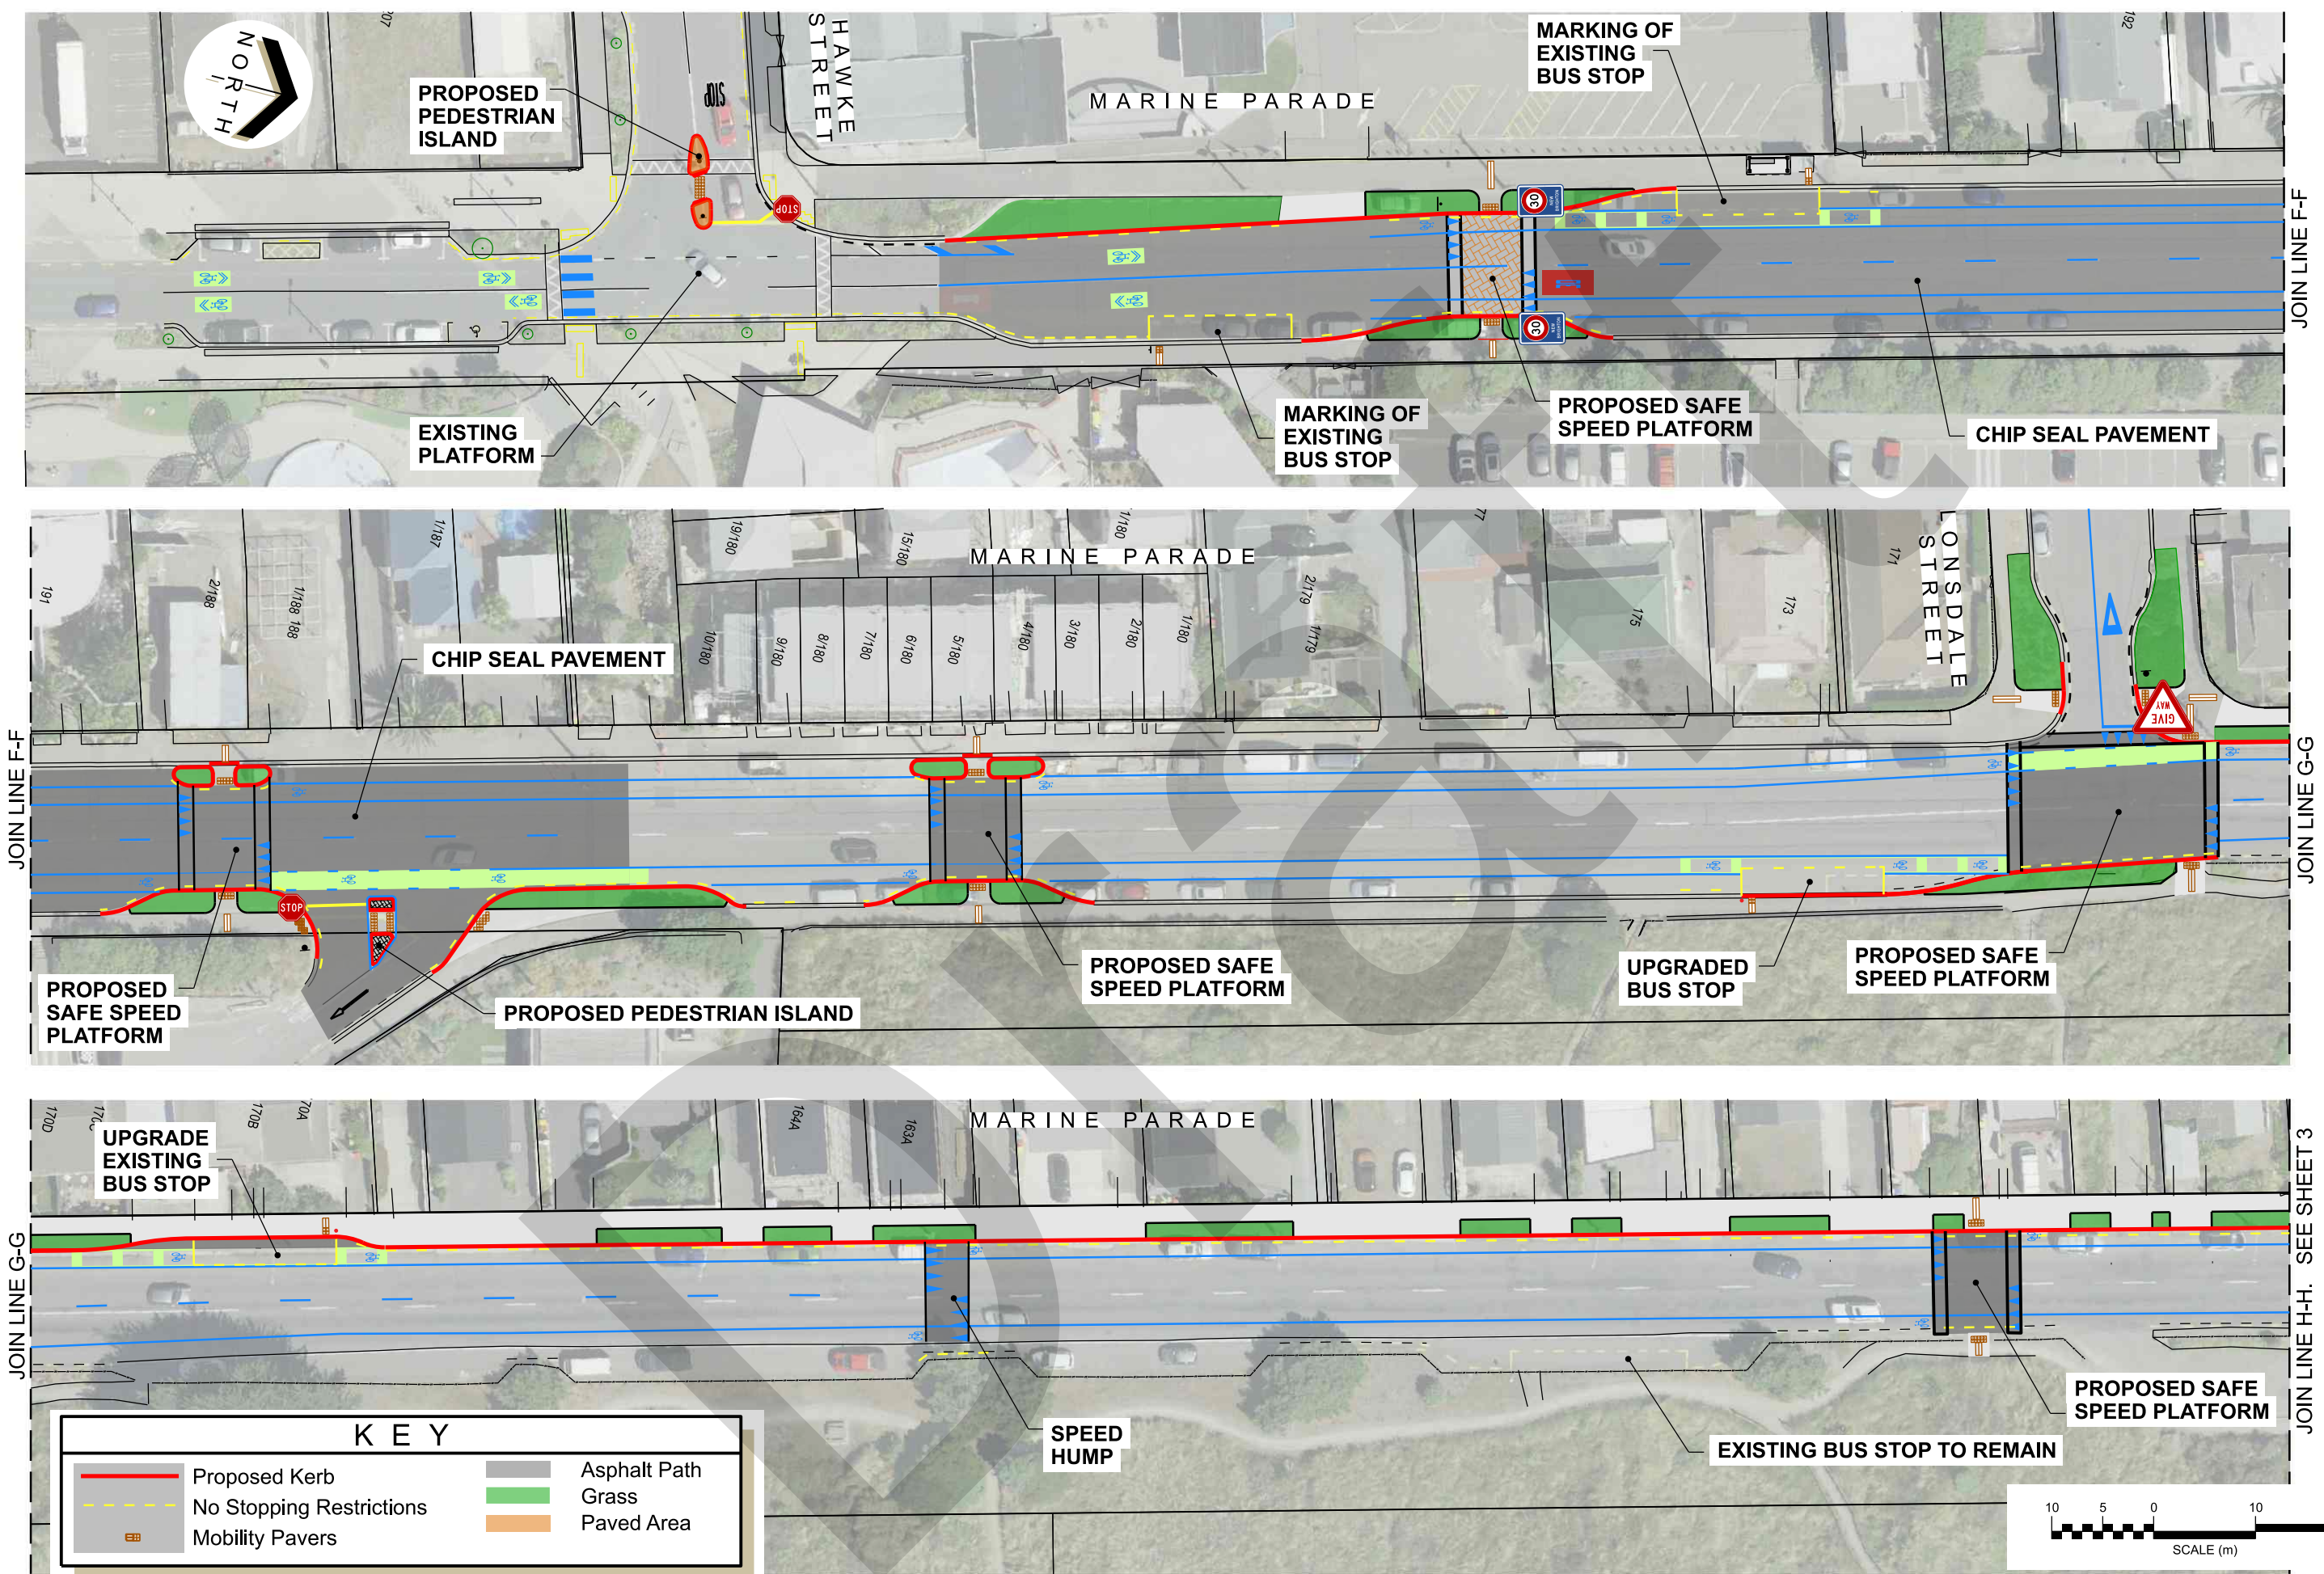



© Copyright Christchurch City Council / Aerial Photography Creative Commons Attribution 3.0 New Zealand License

