


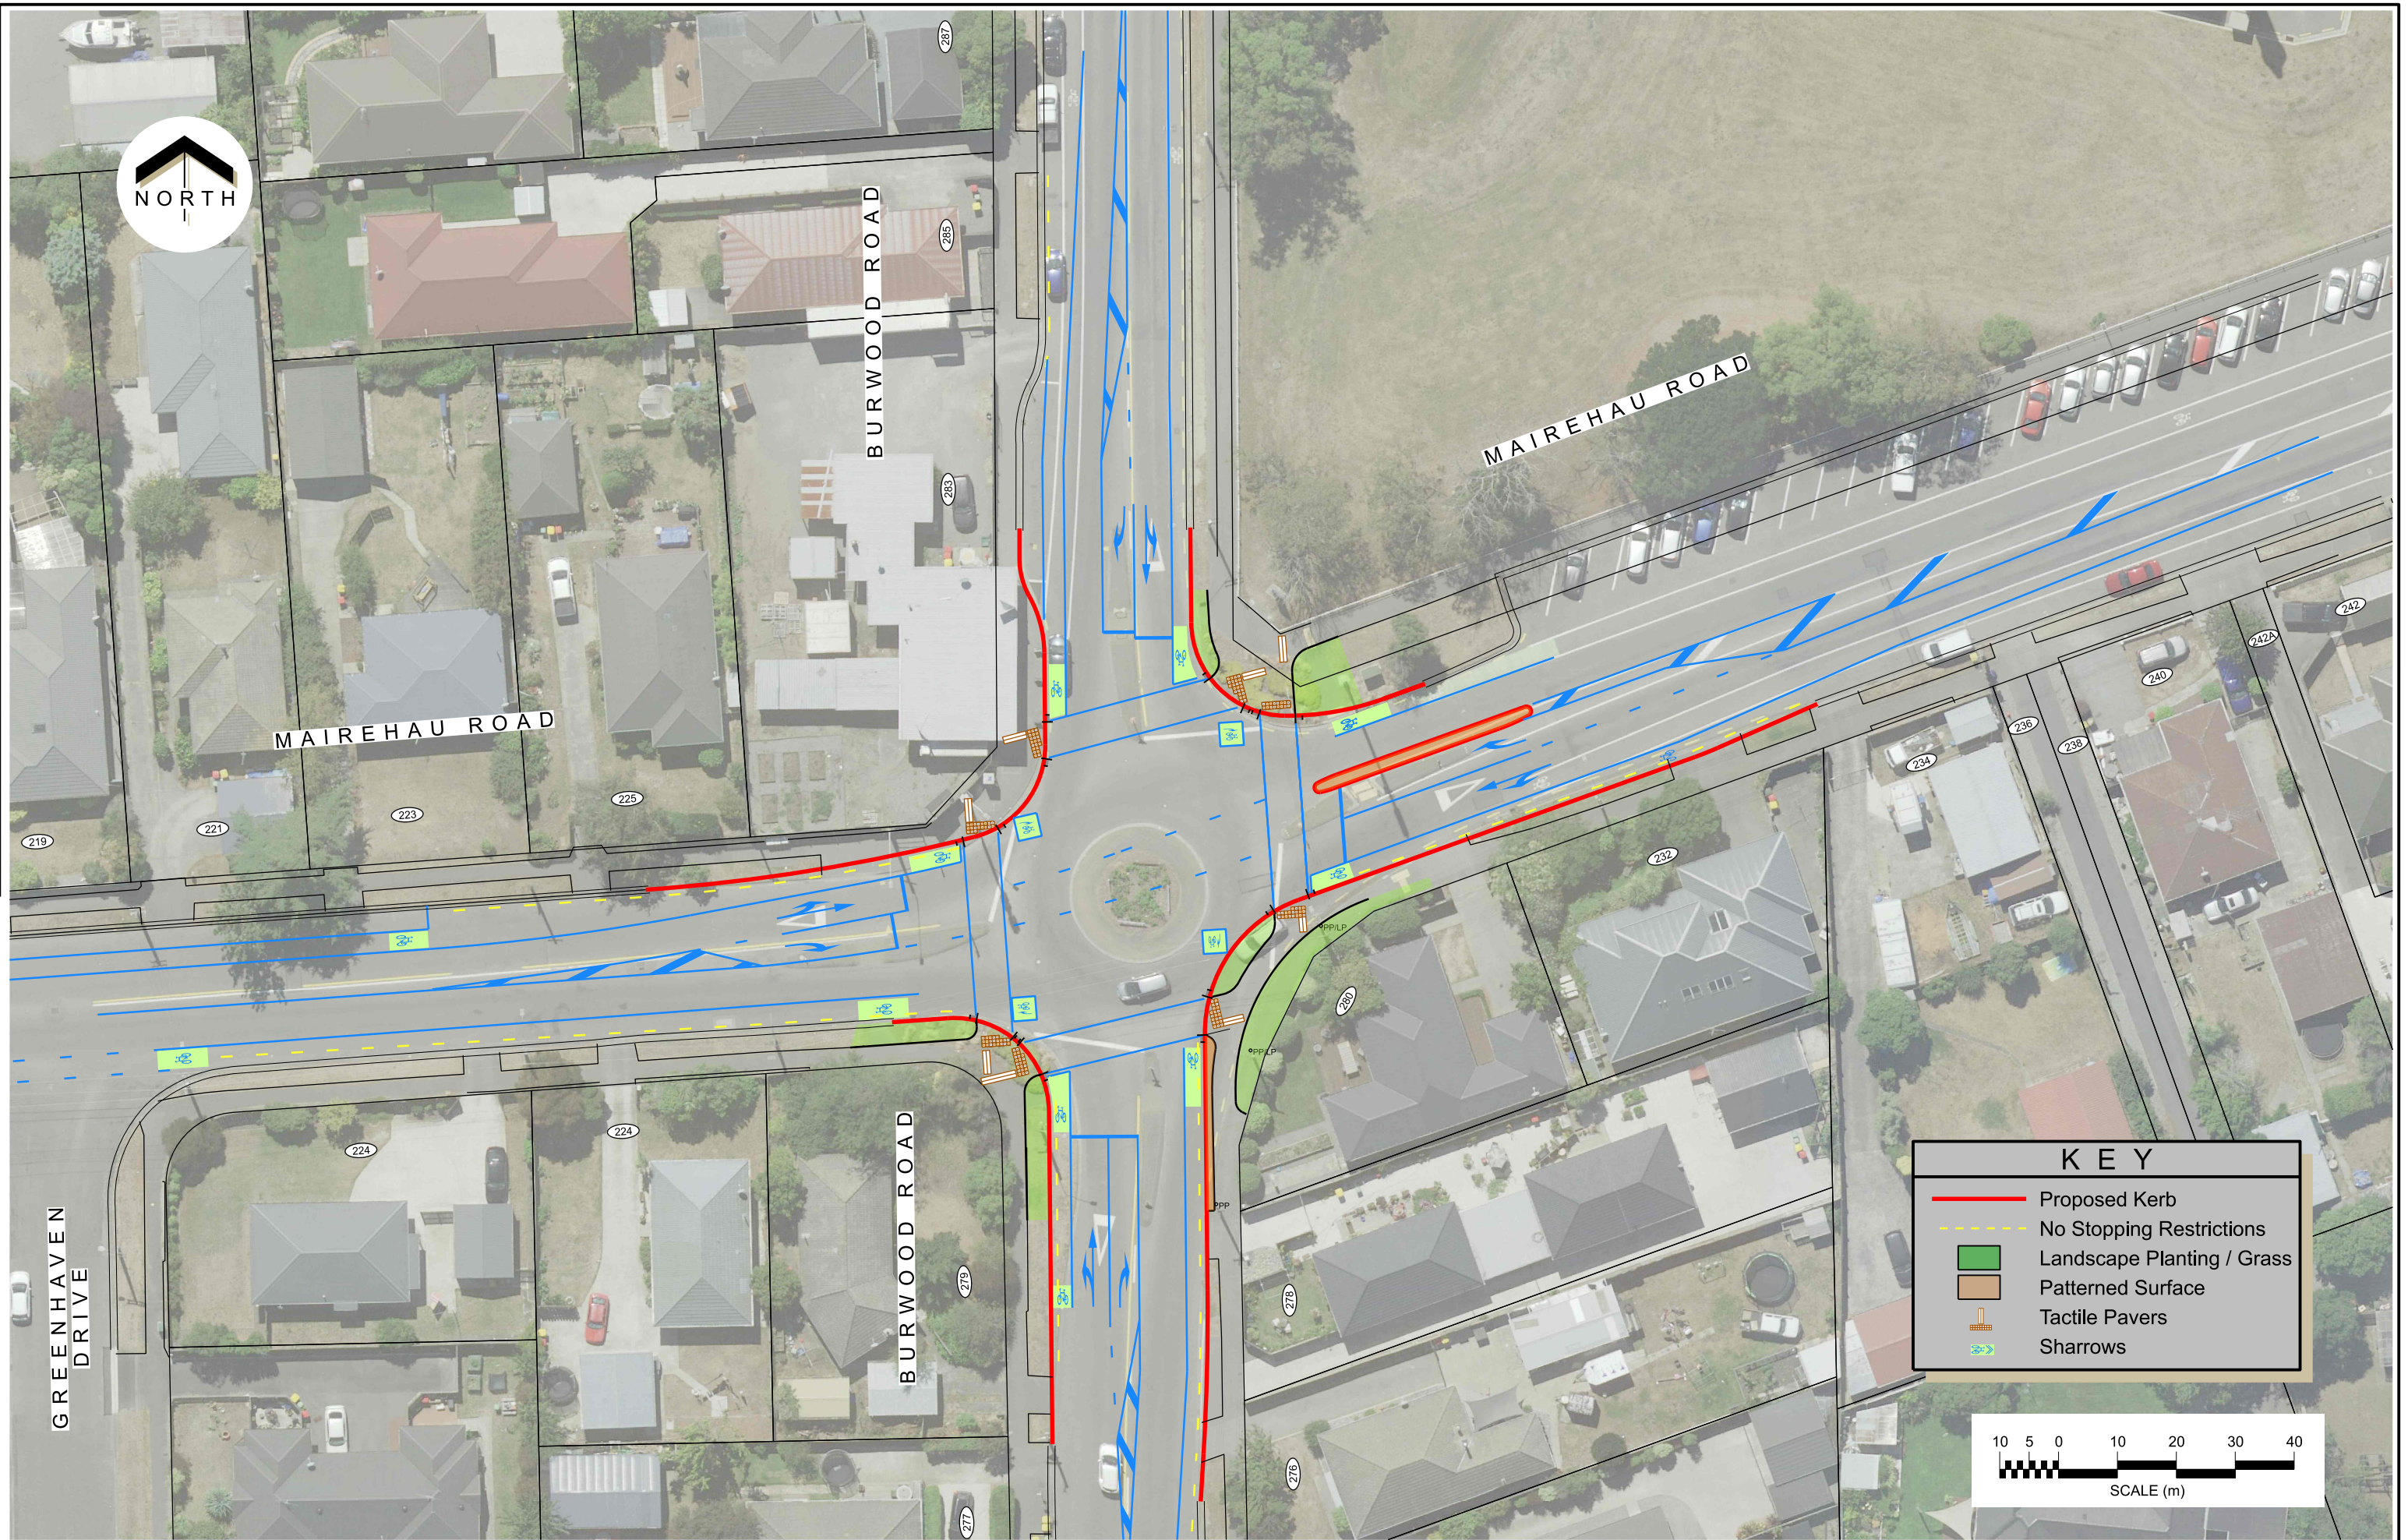

BURWOOD ROAD

MAIREHAU ROAD

MAIREHAU ROAD

BURWOOD ROAD

GREENHAVEN
DRIVE

KEY

-  Proposed Kerb
-  No Stopping Restrictions
-  Landscape Planting / Grass
-  Patterned Surface
-  Tactile Pavers
-  Sharrows

