



ORIGINAL IN COLOUR

Boffa Miskell

Existing Canopy Cover - 80178.64 m² 23.1% Canopy coverage to existing site

Proposed Canopy Coverage - 34029.73 m² 9.8% Proposed canopy coverage

Total Canopy Coverage - 114208.37m² 32.9%

Total canopy coverage

Note: Adjustment of tree placement in respect to existing lighting conditions may be required.

Sports area mapping has been based from on-site assessment and information provided by CCC. Consultation with sports ground managers is recommended to ensure best planting placement.

PLANTING SCHEDULE

Qty	Type	Tree Height
22	Large Tree	Tree Height 15-20m
40	Medium Tree	Tree Height 10-15m
120	Small Tree	Tree Height 5-10m
33	Very Large Tree	Tree Height 20m+

REV DATE DESCRIPTION

A 31.10.2025 Concept Design Draft

B 06.05.2026 Concept Design

C 06.05.2026 Concept Design

D 11.05.2026 Concept Design

APR HCO KCH HCO

Urban Forest Tree Planting

Cuthberts Green

Planting Plan

Design ARo Scale 1:2000 @ A1 Date 31.10.2025

Drawn ARo

Check HCo 1:4000 @ A3

Concept Design

DRAWING NO. BM240711_500

REVISION D

C:\Users\summyr\RevitDocs\BM240711_CuthbertsGreen_Summer.YoungDFUCP.rvt

Printed 11/05/2026 1:23:52 pm



ORIGINAL IN COLOUR

Boffa Miskell

Existing Canopy Cover - 80178.64 m² 23.1% Canopy coverage to existing site

Proposed Canopy Coverage - 34029.73 m² 9.8% Proposed canopy coverage

Total Canopy Coverage - 114208.37m² 32.9% Total canopy coverage

Note: Adjustment of tree placement in respect to existing lighting conditions may be required.

Sports area mapping has been based from on-site assessment and information provided by CCC. Consultation with sports ground managers is recommended to ensure best planting placement.

Qty	Type	Tree Height
22	Large Tree	Tree Height 15-20m
40	Medium Tree	Tree Height 10-15m
120	Small Tree	Tree Height 5-10m
33	Very Large Tree	Tree Height 20m+

REV	DATE	DESCRIPTION
A	31.10.2025	Concept Design Draft
B	06.05.2026	Concept Design
C	06.05.2026	Concept Design
D	11.05.2026	Concept Design

APR

HCO

KCH

KCH

HCO

Urban Forest Tree Planting

Cuthberts Green

Planting Plan - Northern

Design ARo Scale 1:1000 @ A1 Date 31.10.2025

Drawn ARo

Check HCO 1:2000 @ A3


Concept Design

DRAWING NO. BM240711_501

REVISION

C:\Users\summyr\RevitDocs\BM240711_CuthbertsGreen_Summer.Young\DFUCP.rvt

Printed 11/05/2026 1:24:07 pm

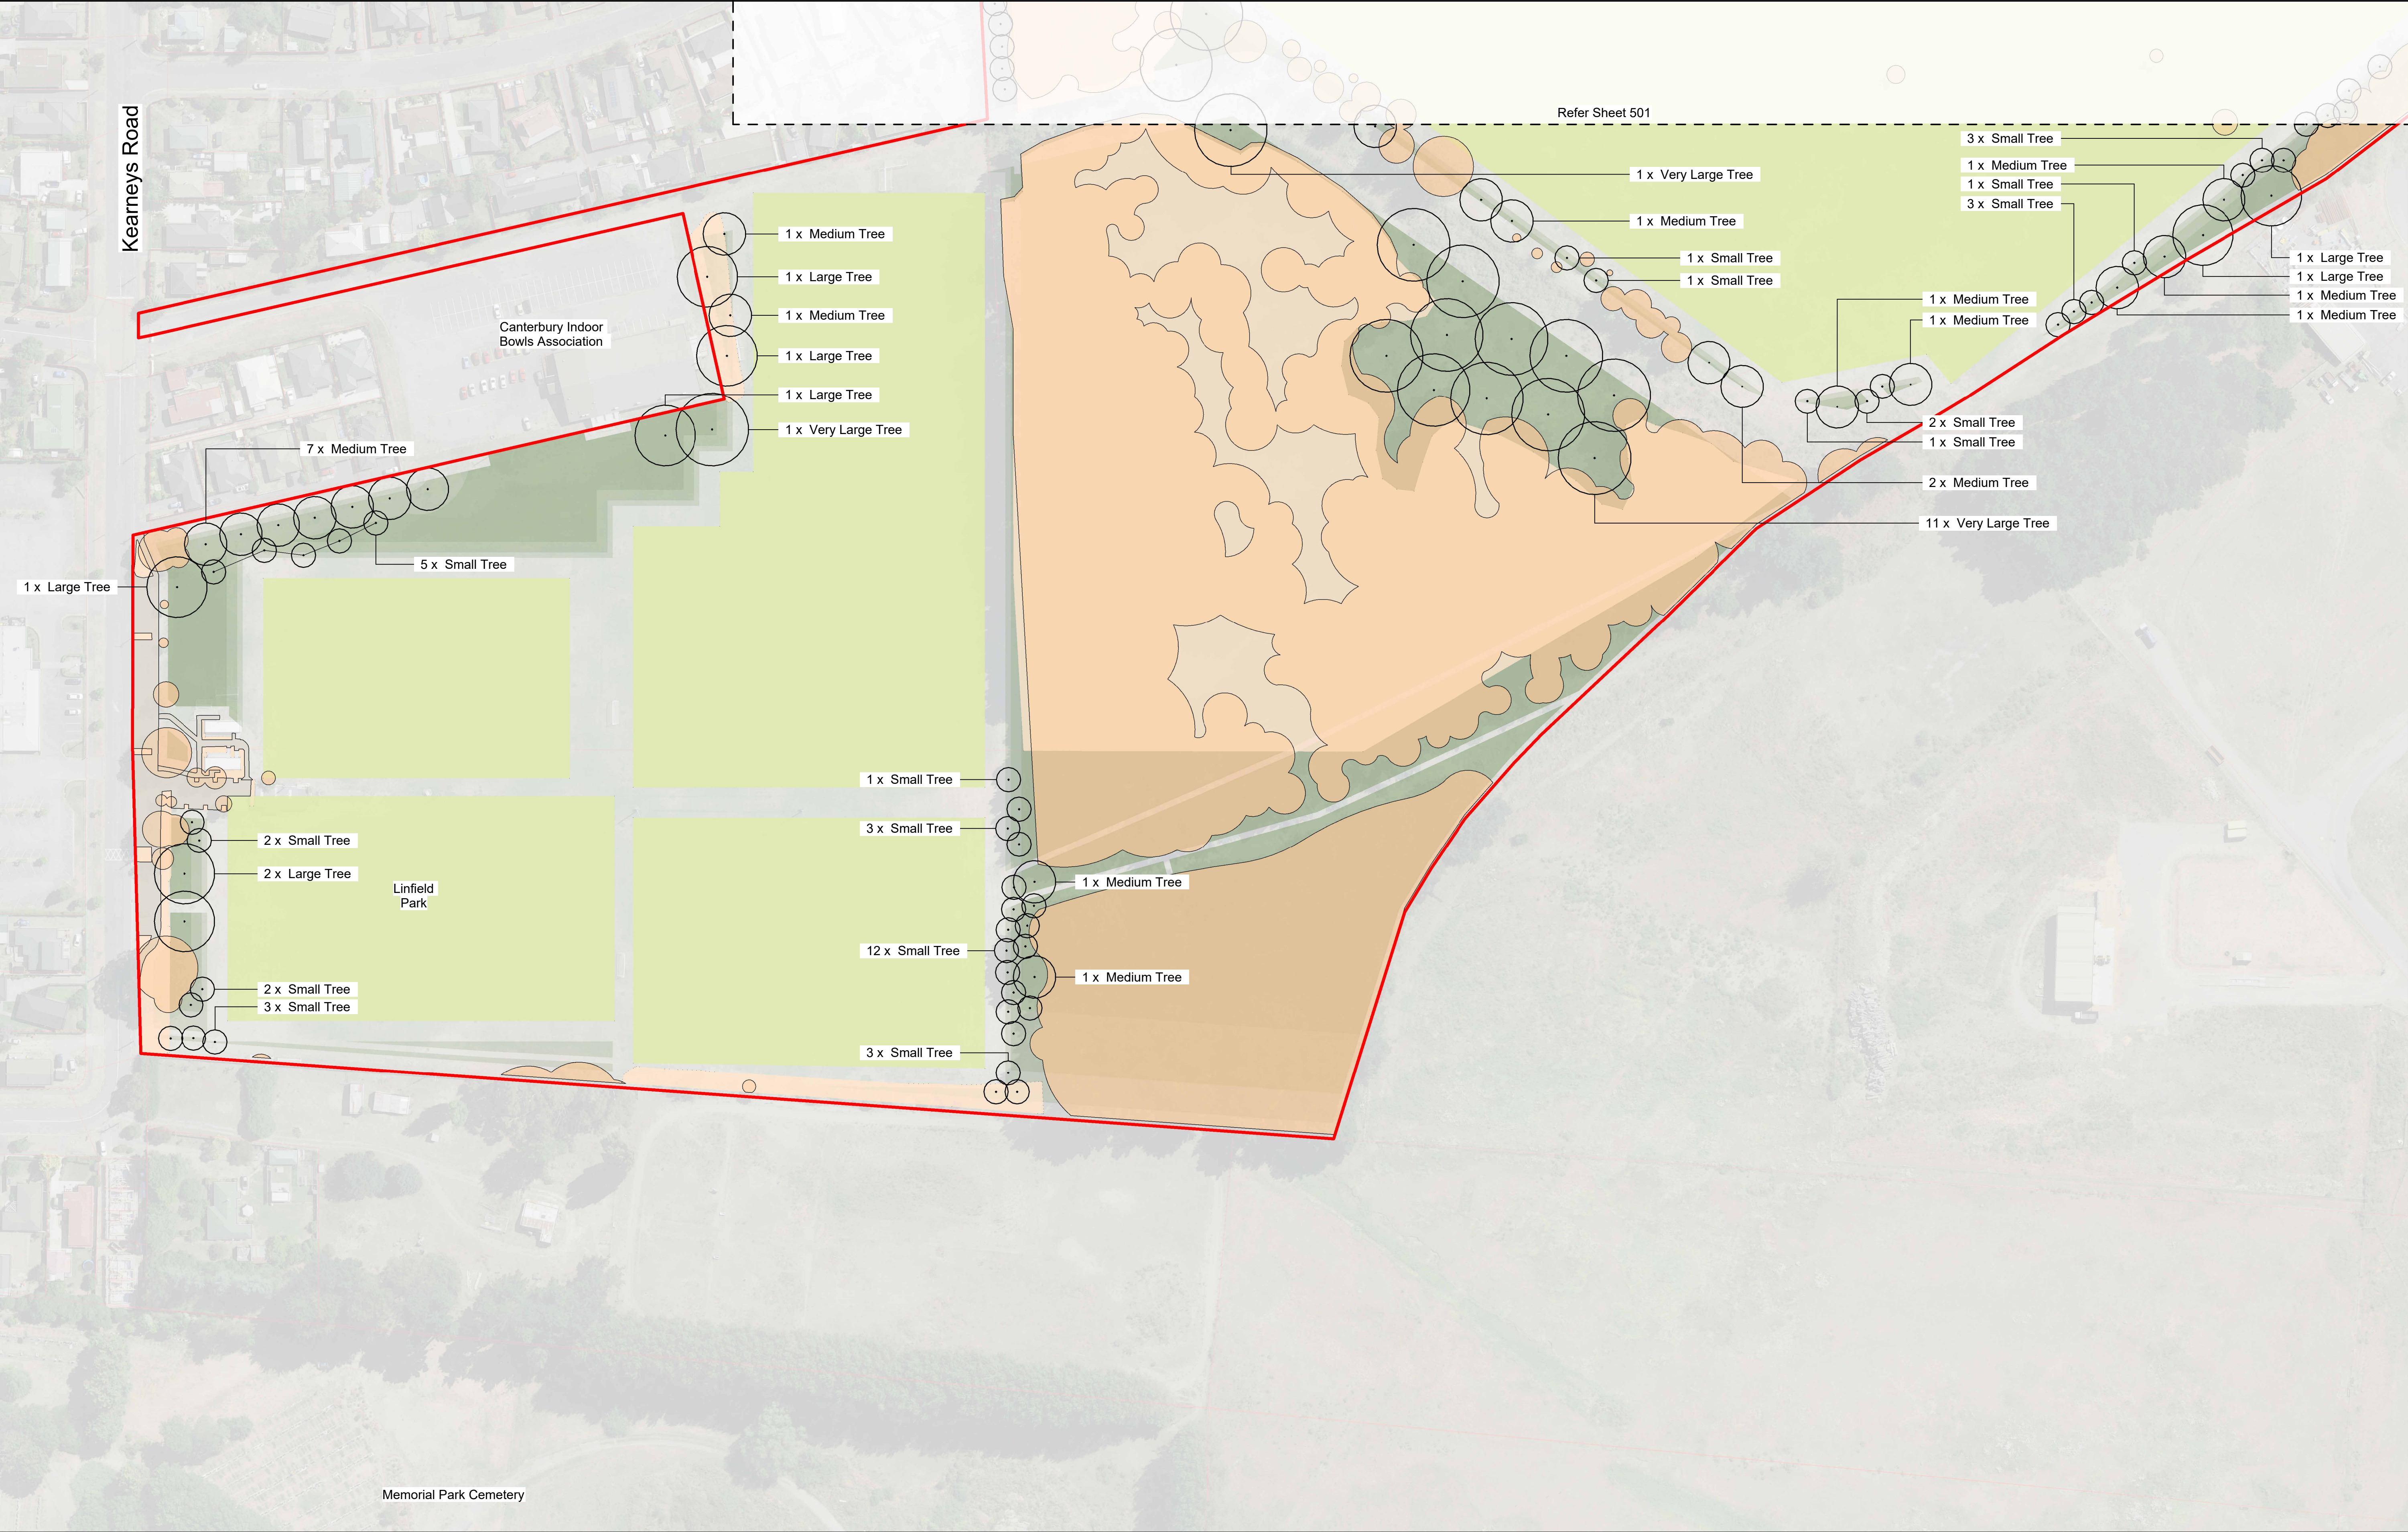

ORIGINAL IN COLOUR

Boffa Miskell

Existing Canopy Cover - 80178.64 m² 23.1% Canopy coverage to existing site

Proposed Canopy Coverage - 34029.73 m² 9.8% Proposed canopy coverage

Total Canopy Coverage - 114208.37m² 32.9% Total canopy coverage

Note: Adjustment of tree placement in respect to existing lighting conditions may be required.

Sports area mapping has been based from on-site assessment and information provided by CCC. Consultation with sports ground managers is recommended to ensure best planting placement.

Qty	Type	Tree Height
22	Large Tree	Tree Height 15-20m
40	Medium Tree	Tree Height 10-15m
120	Small Tree	Tree Height 5-10m
33	Very Large Tree	Tree Height 20m+

REV DATE DESCRIPTION

A 31.10.2025 Concept Design Draft

B 06.05.2026 Concept Design

C 06.05.2026 Concept Design

D 11.05.2026 Concept Design

APR HCo KCh HCo

Urban Forest Tree Planting

Cuthberts Green

Planting Plan - Southern

Design ARO Scale Date

Drawn ARO 1:1000 @ A1 31.10.2025

Check HCo 1:2000 @ A3

CONCEPT DESIGN

DRAWING NO. BM240711_502

REVISION D

C:\Users\summyr\RevitDocs\BM240711_CuthbertsGreen_Summer.YoungDFUCP.rvt

Printed 11/05/2026 1:24:19 pm



ORIGINAL IN COLOUR

Boffa Miskell

Existing Canopy Cover - 80178.64 m² 23.1% Canopy coverage to existing site

Proposed Canopy Coverage - 34029.73 m² 9.8% Proposed canopy coverage

Total Canopy Coverage - 114208.37m² 32.9%

Total canopy coverage

Note: Adjustment of tree placement in respect to existing lighting conditions may be required.

Sports area mapping has been based from on-site assessment and information provided by CCC. Consultation with sports ground managers is recommended to ensure best planting placement.

PLANTING SCHEDULE

Qty	Type	Tree Height
22	Large Tree	Tree Height 15-20m
40	Medium Tree	Tree Height 10-15m
120	Small Tree	Tree Height 5-10m
33	Very Large Tree	Tree Height 20m+

REV DATE DESCRIPTION

A 31.10.2025 Concept Design Draft

B 06.05.2026 Concept Design

C 06.05.2026 Concept Design

D 11.05.2026 Concept Design

APR HCO KCH KCH HCO

Urban Forest Tree Planting

Cuthberts Green

Planting Plan - Northern

Design ARO Scale 1:1000 @ A1 Date 31.10.2025

Drawn ARO 1:2000 @ A3

Check HCO

Concept Design

DRAWING NO. BM240711_511

REVISION D

C:\Users\summery\RevitDocs\BM240711_CuthbertsGreen_Summer.YoungDFUCP.rvt



ORIGINAL IN COLOUR

Boffa Miskell

Existing Canopy Cover - 80178.64 m² 23.1% Canopy coverage to existing site

Proposed Canopy Coverage - 34029.73 m² 9.8% Proposed canopy coverage

Total Canopy Coverage - 114208.37m² 32.9% Total canopy coverage

Note: Adjustment of tree placement in respect to existing lighting conditions may be required.

Sports area mapping has been based from on-site assessment and information provided by CCC. Consultation with sports ground managers is recommended to ensure best planting placement.

Qty	Type	Tree Height
22	Large Tree	Tree Height 15-20m
40	Medium Tree	Tree Height 10-15m
120	Small Tree	Tree Height 5-10m
33	Very Large Tree	Tree Height 20m+

REV DATE DESCRIPTION

A 31.10.2025 Concept Design Draft

B 06.05.2026 Concept Design

C 06.05.2026 Concept Design

D 11.05.2026 Concept Design

APR HCo

Drawn ARo

Check HCo

KCh

HCo

Urban Forest Tree Planting

Cuthberts Green

Planting Plan - Southern

Design ARo

Drawn ARo

Check HCo

Scale 1:1000 @ A1

1:2000 @ A3

Date 31.10.2025

CONCEPT DESIGN

DRAWING NO. BM240711_512

REVISION D

C:\Users\summery\RevitDocs\BM240711_CuthbertsGreen_Summer.YoungDFUCP.rvt

Printed 11/05/2026 1:24:44 pm